



EXISTING FRONT ELEVATION 1:50



PROPOSED FRONT ELEVATION 1:50


2 car parking spaces.




Proposed Block Plan Scale 1:500





Existing Block Plan Scale 1:500

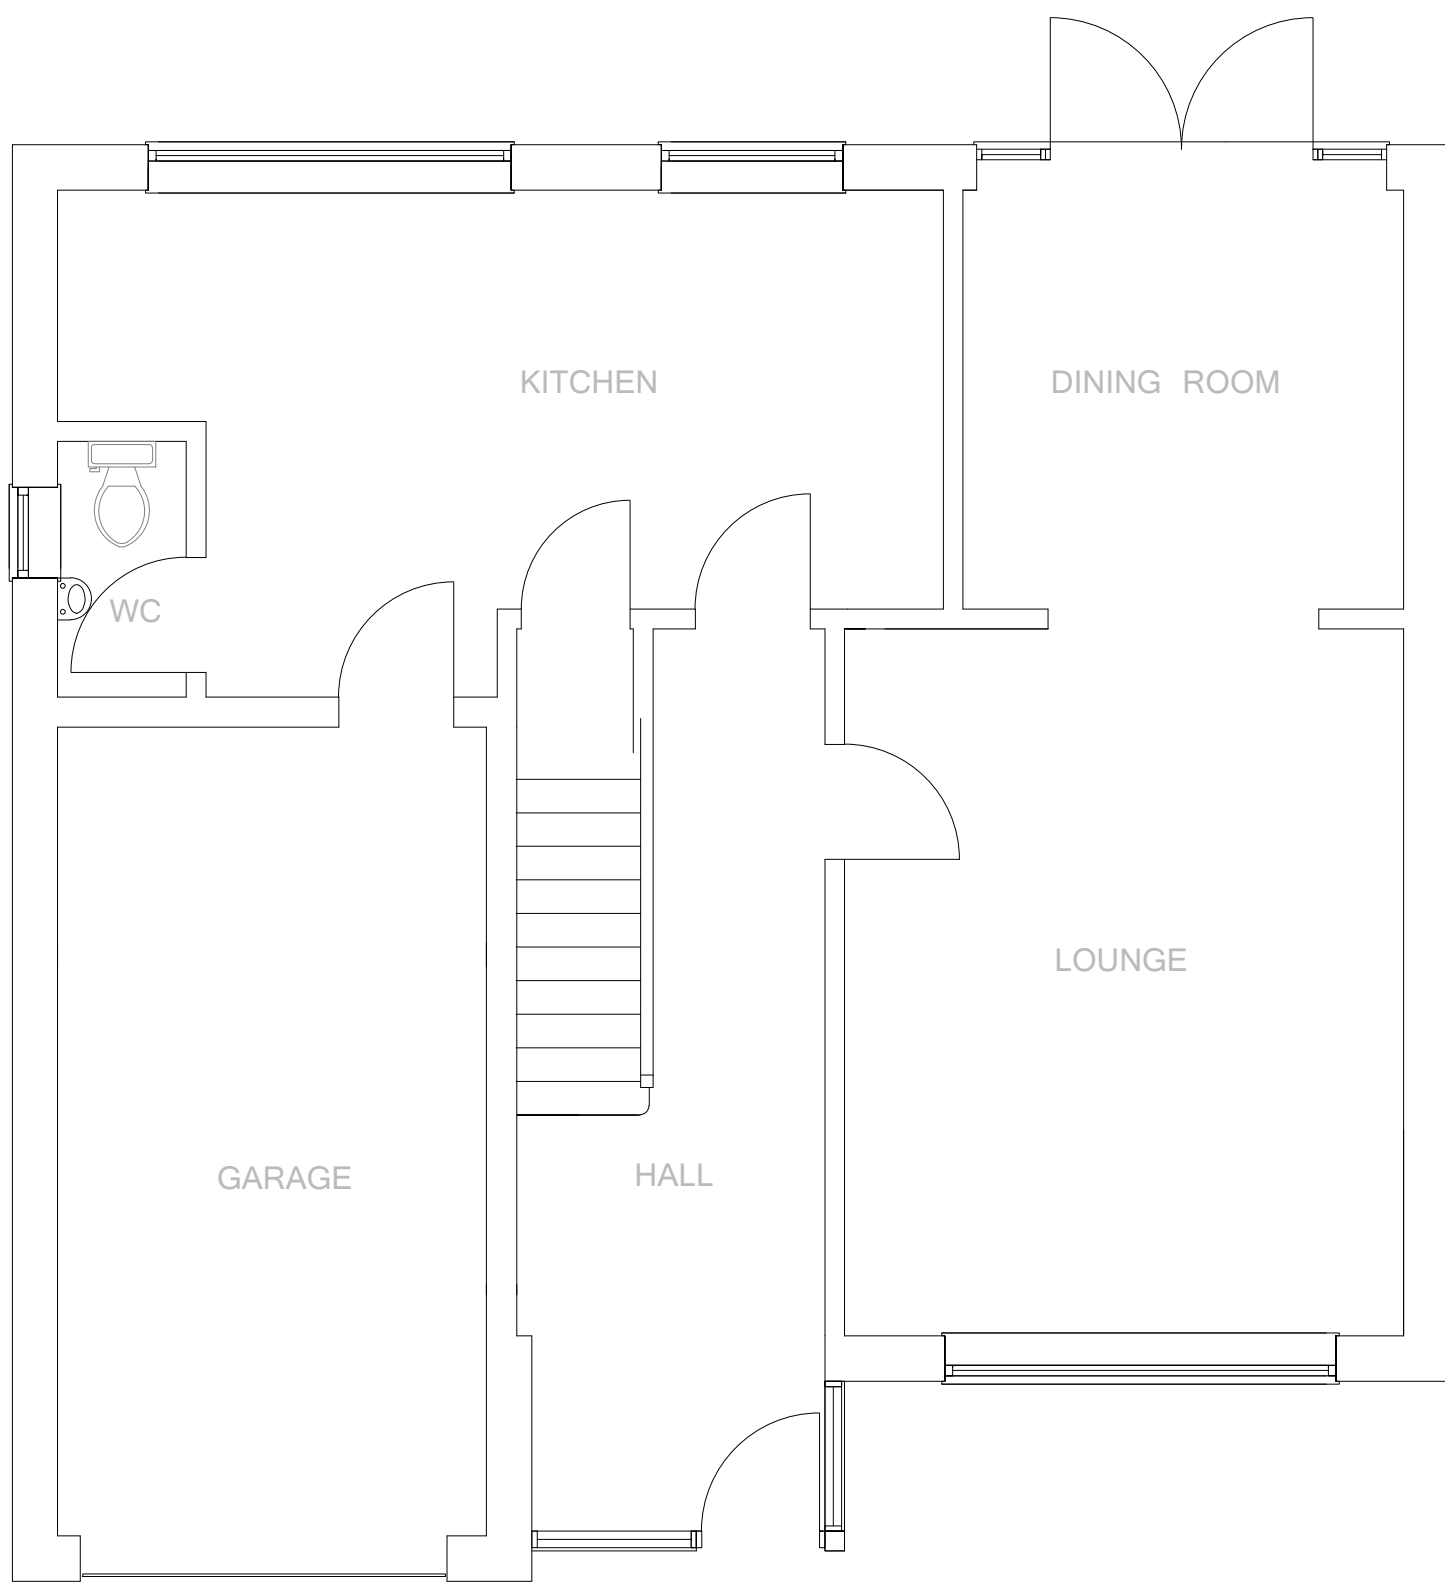


EXISTING GROUND FLOOR PLAN 1:50

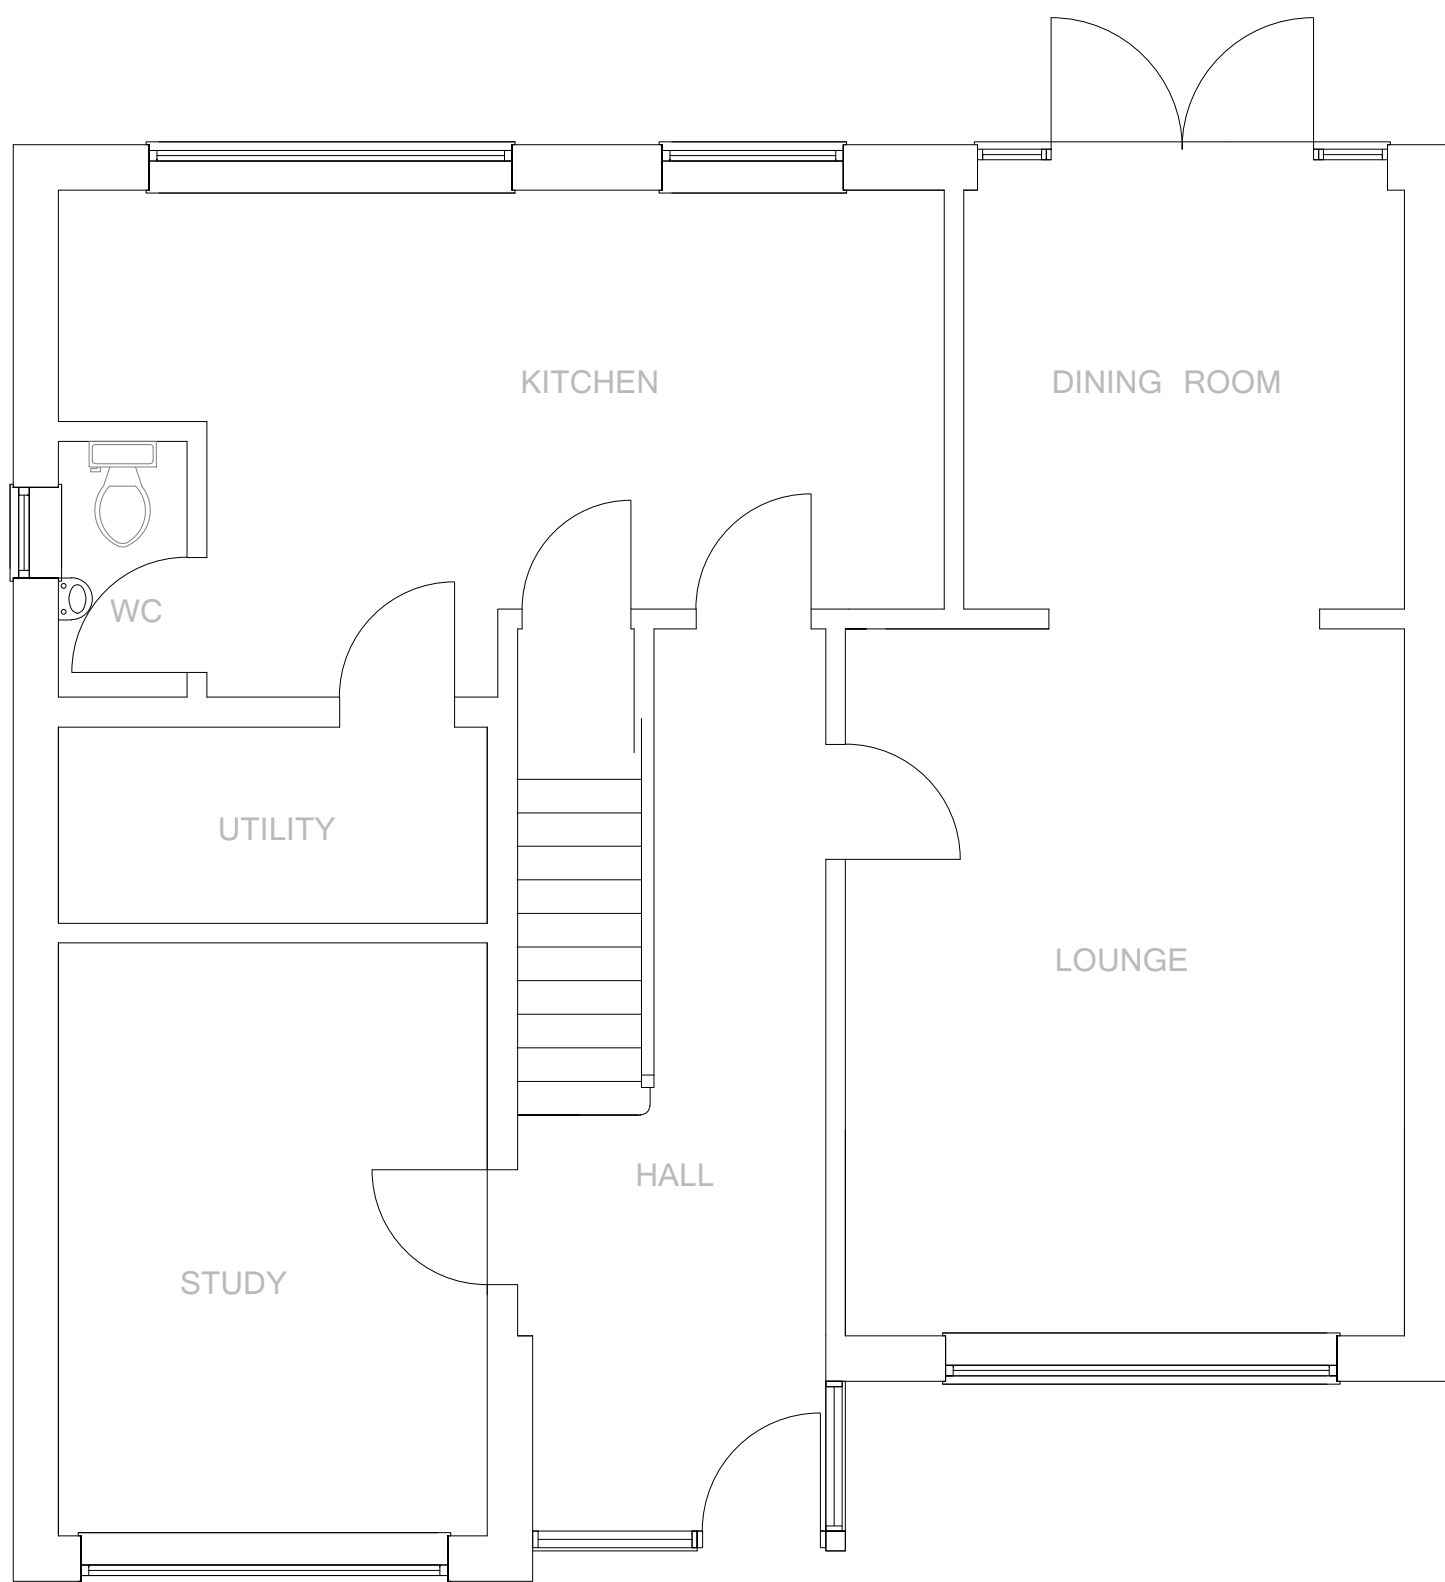

PROPOSED GROUND FLOOR PLAN 1:50

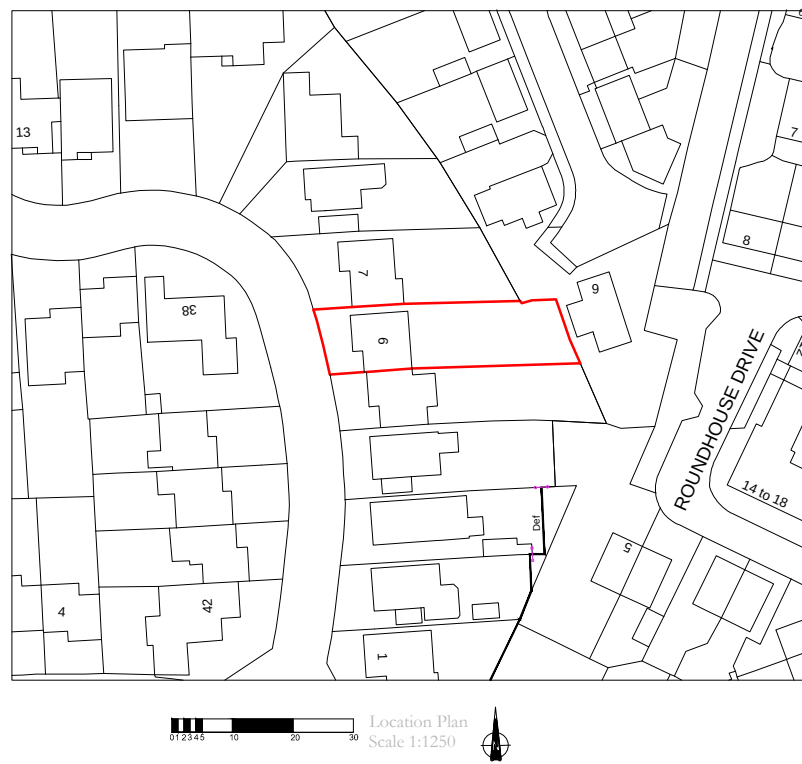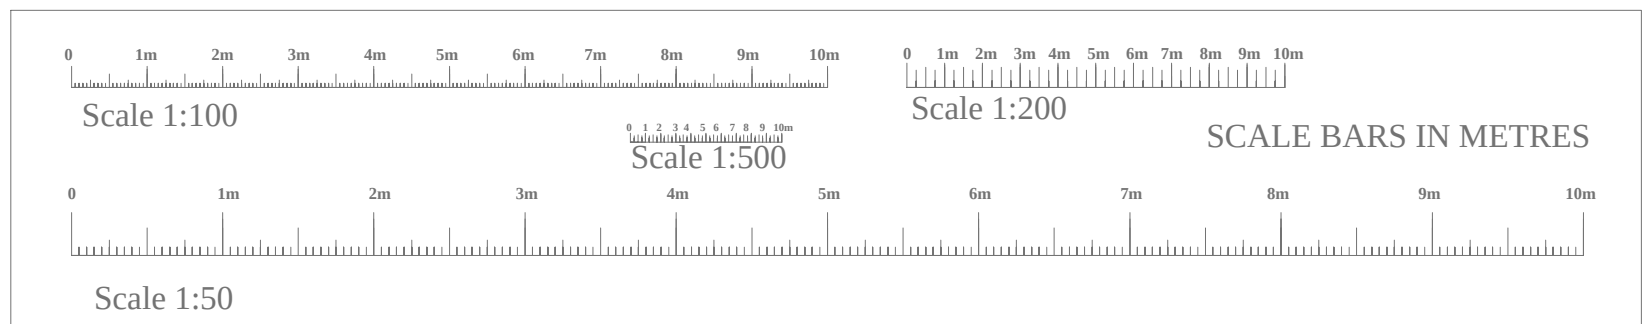

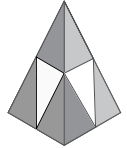Client	Mark Housby.
SITE ADDRESS	6 Branscombe Drive, Wootton Bassett, Swindon Wiltshire SN4 8HP.
PROJECT	Garage Conversion.
	Phil Rand Cherry Tree House Clardon lane Purton, Wiltshire SN5 4HN TEL 01793 771128
Drawn by	Phil Rand
Location Plus Scale 1:1250	Drawing No 01
Scales 1:500 1:100 1:50	Date 14th May 2026