
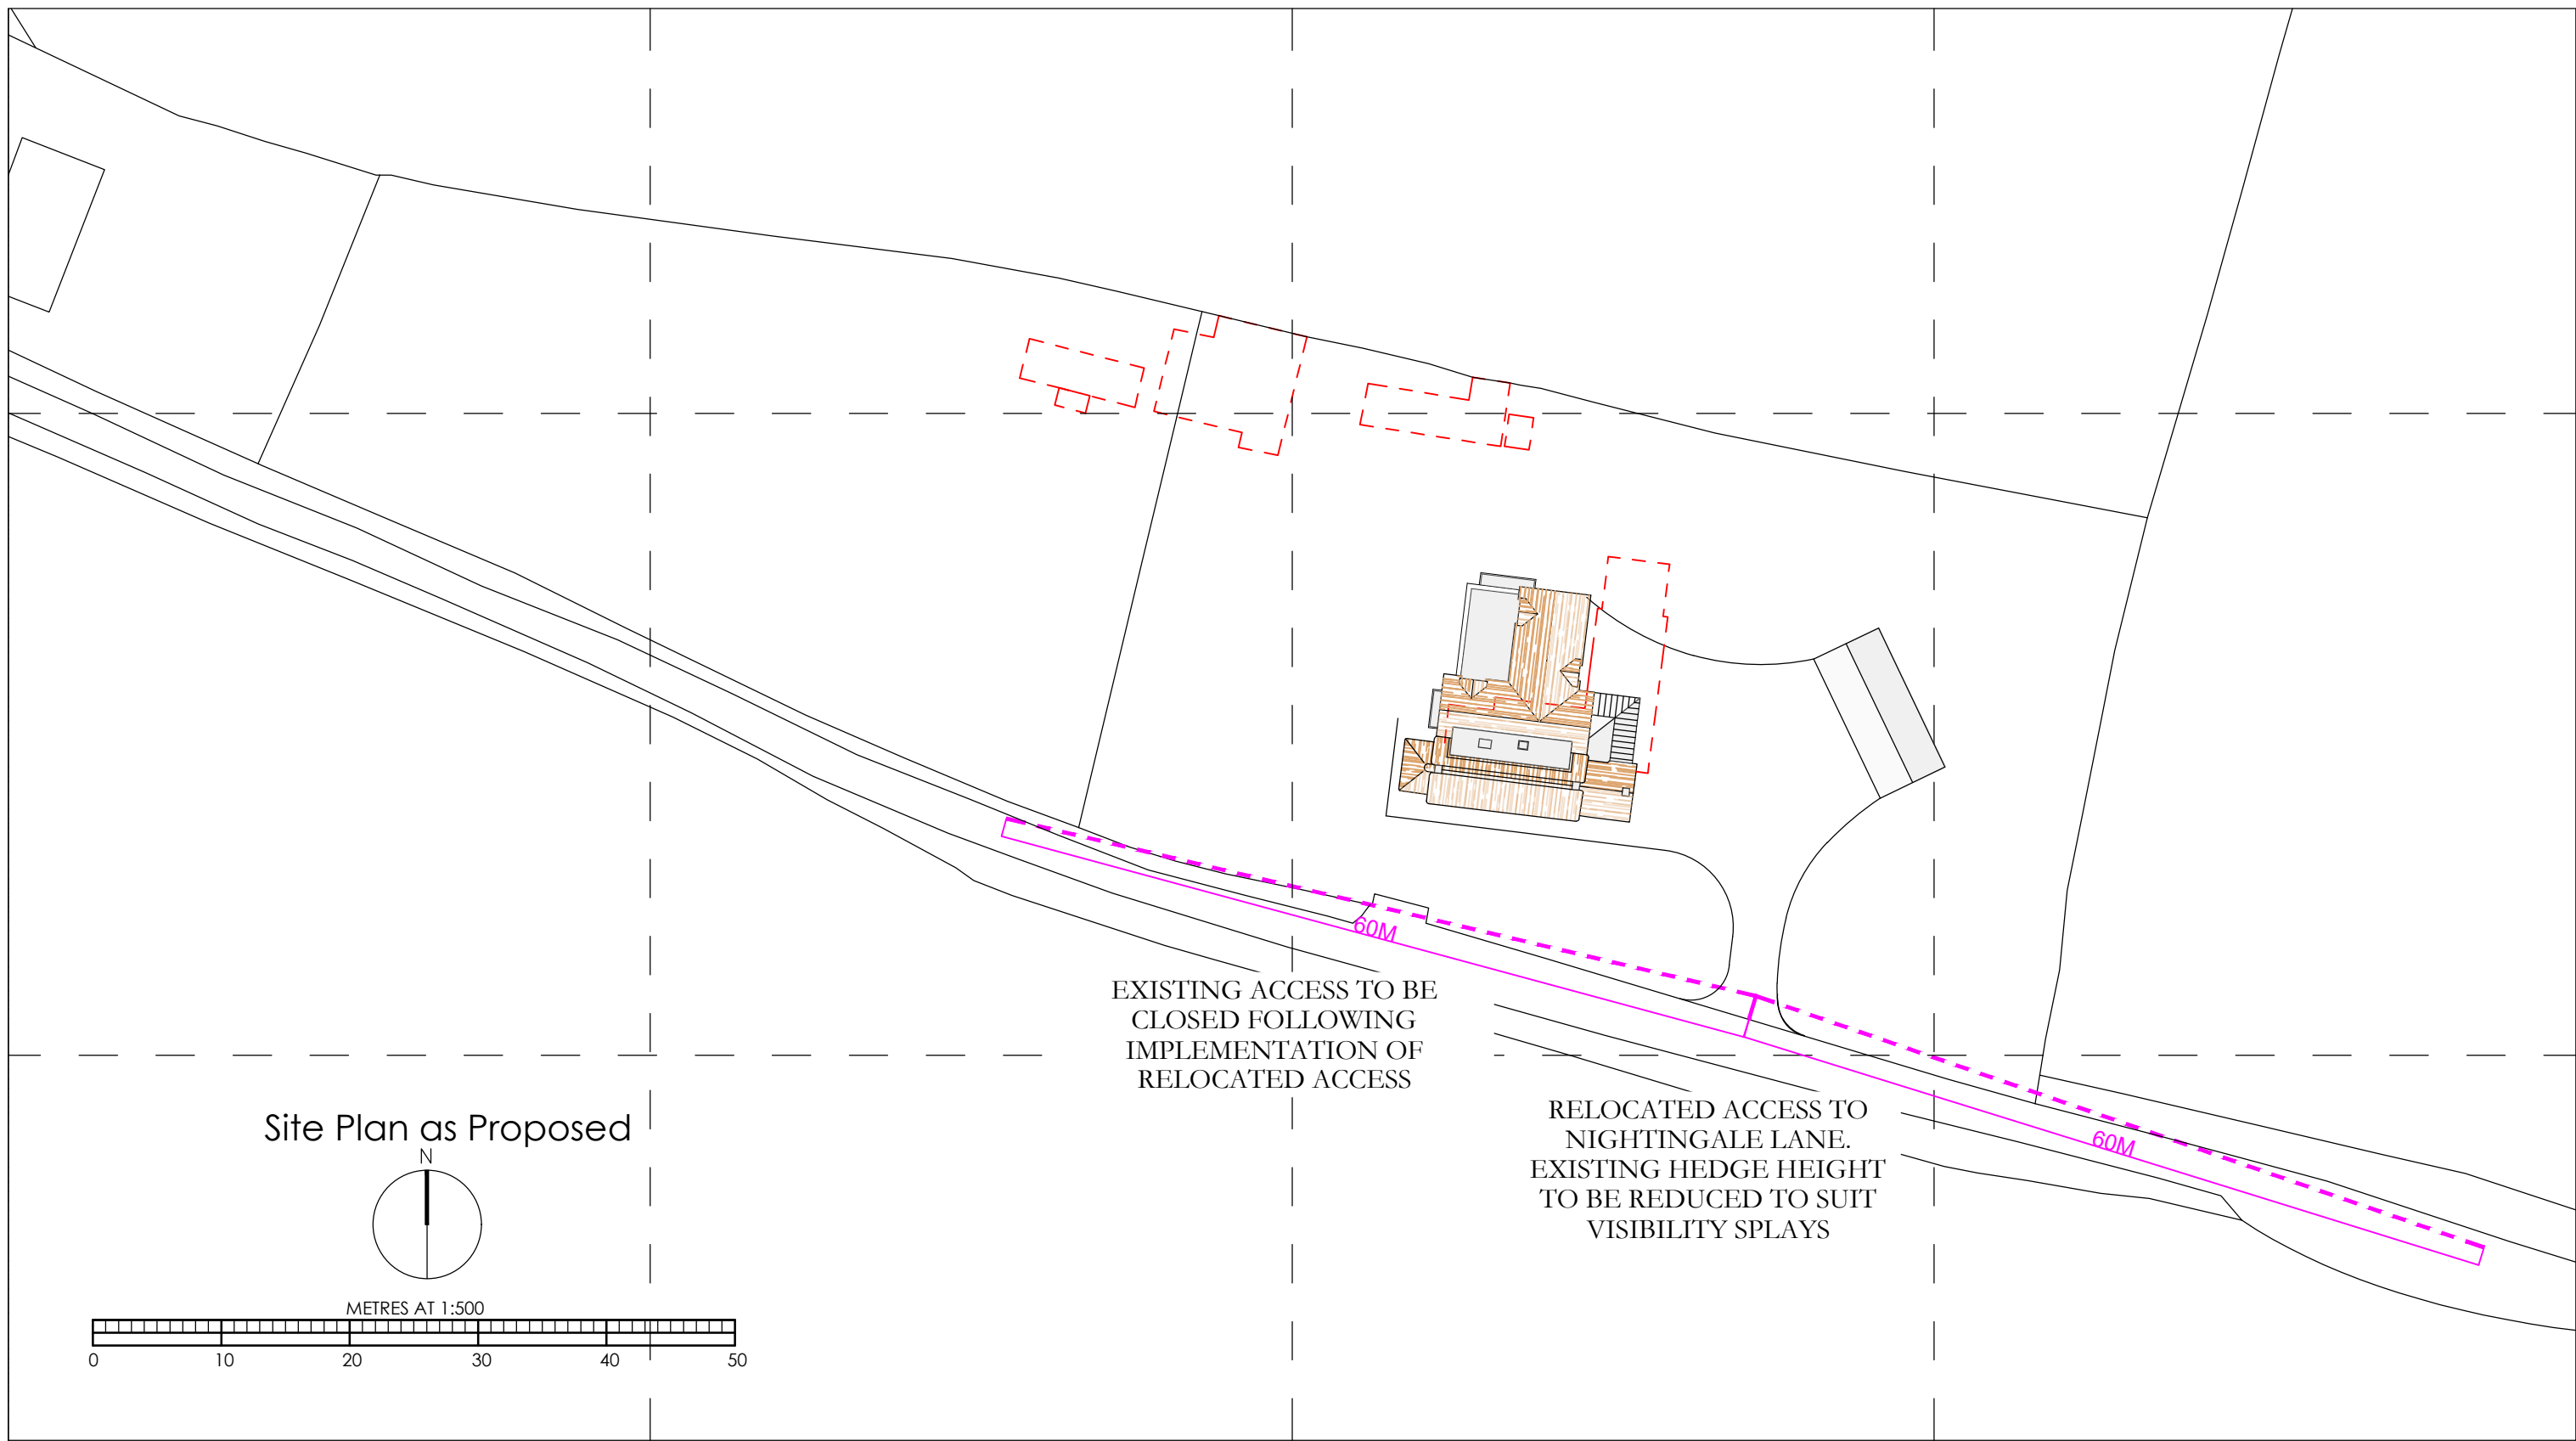
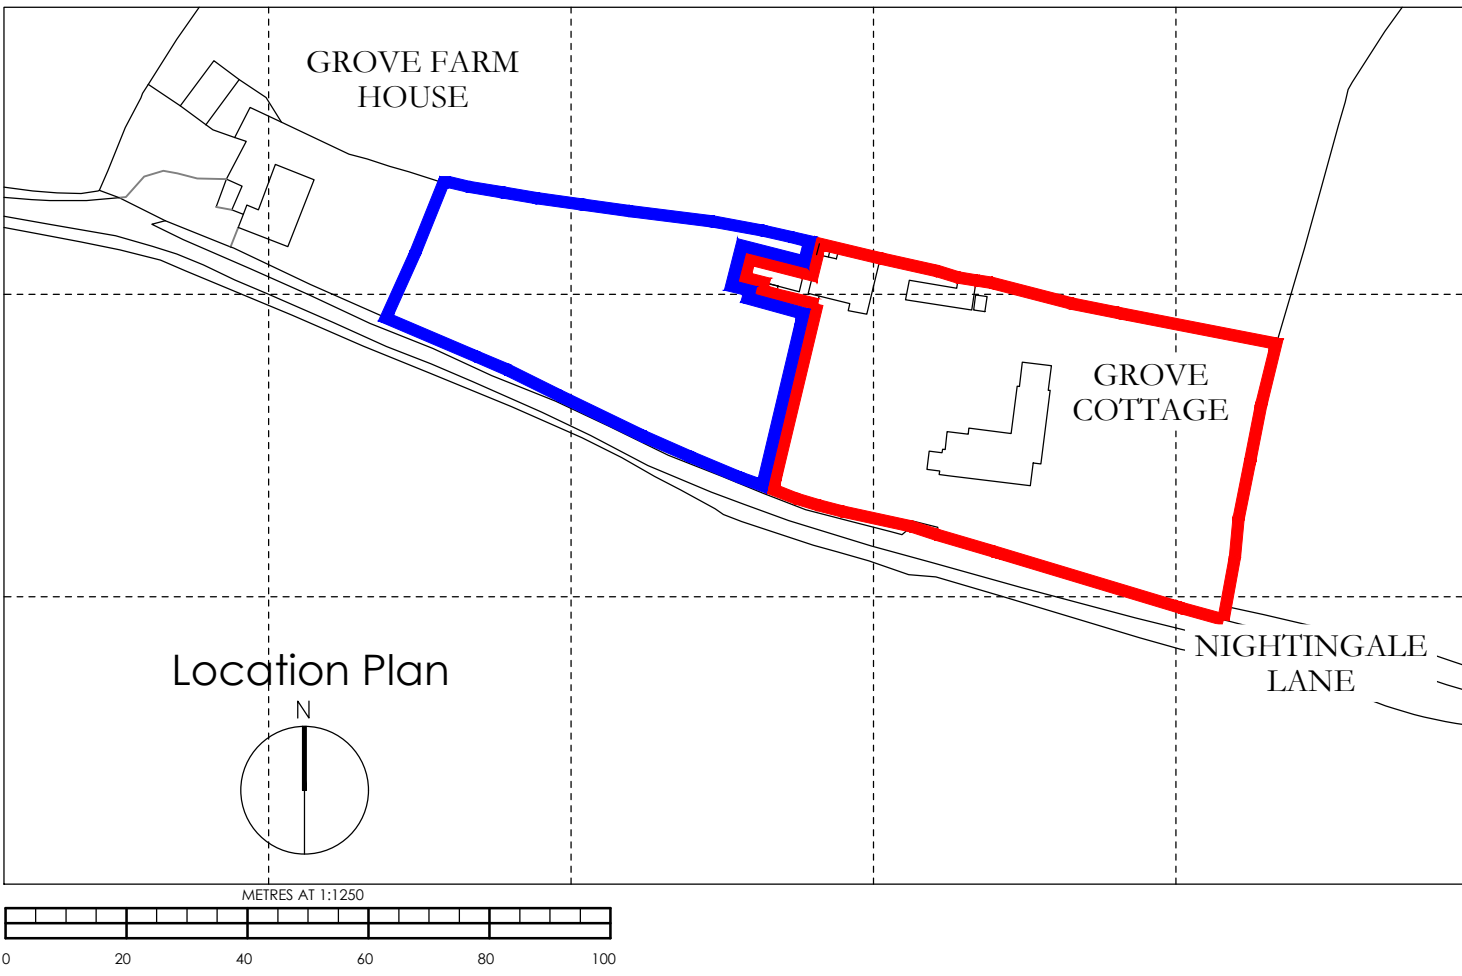


Rev	Dm	Date	Description
A	MA	20/05/26	Existing cottage roof changed to thatch

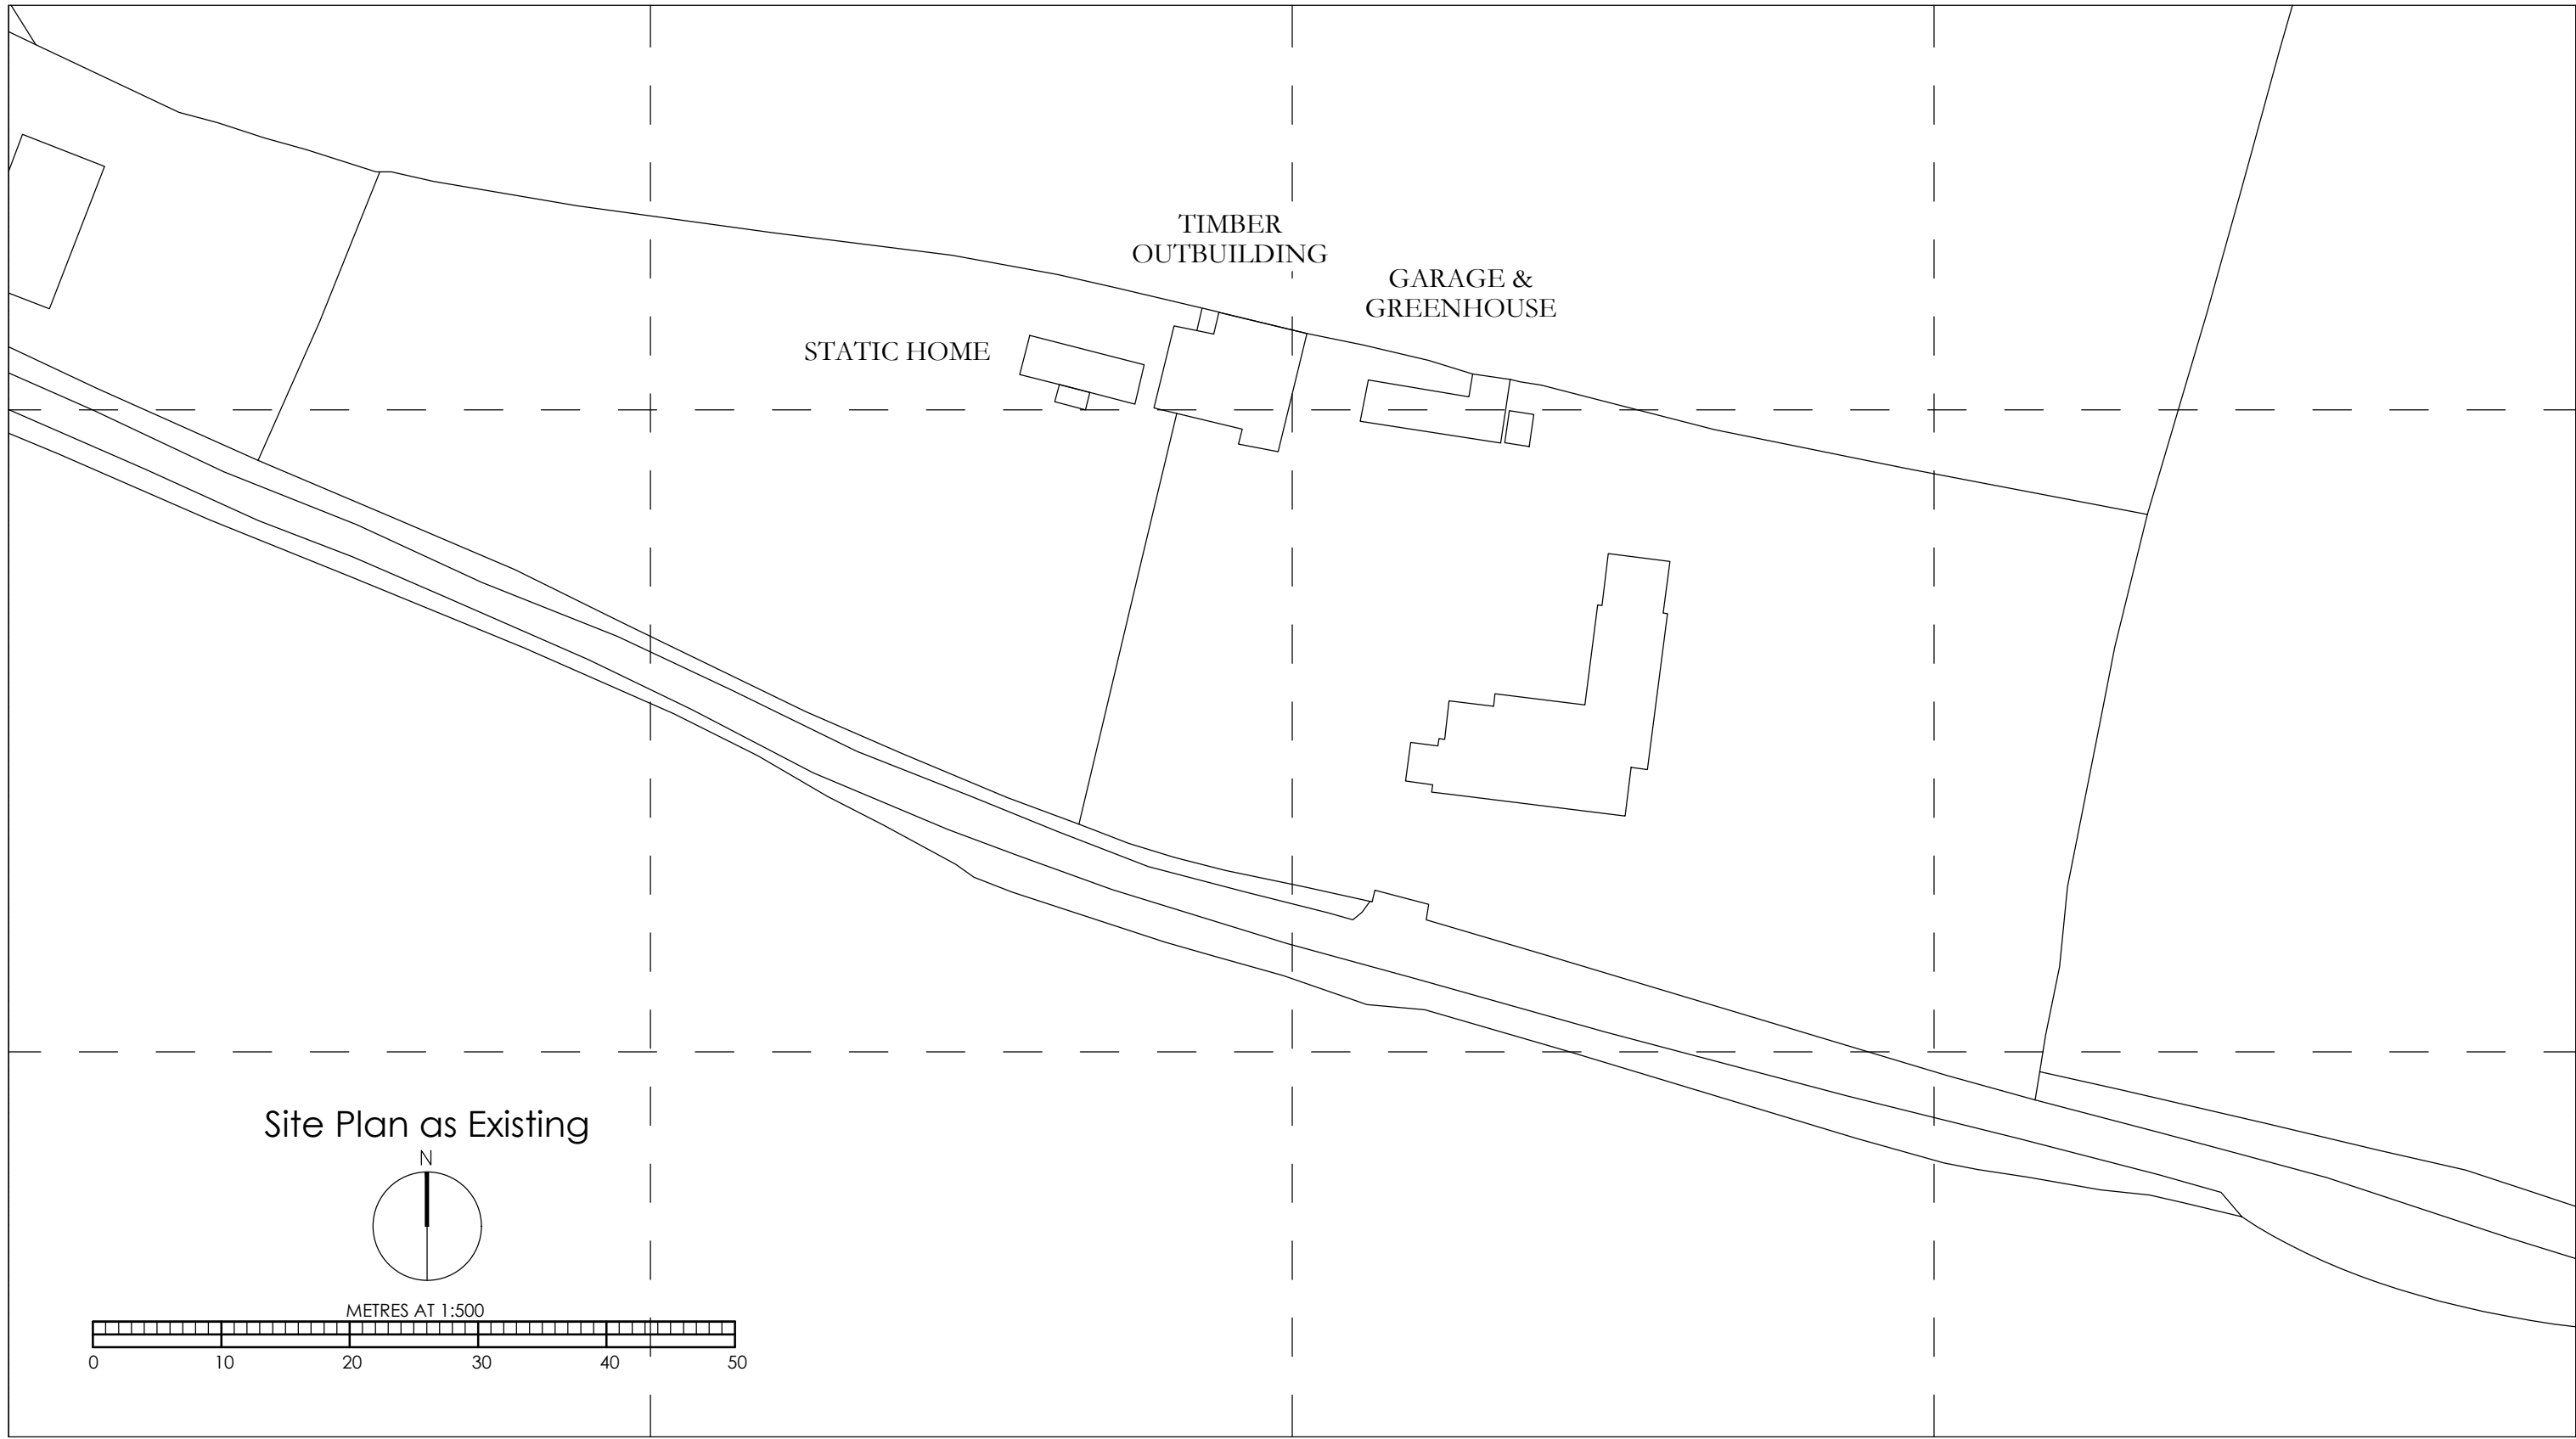

TO BE REMOVED

Chartered Planning Consultants & Architects Unit 3, Kingsmead Business Park, Gillingham, Dorset, SP8 5FB T (01747) 823232 www.brimblelea.com		
PROJECT Proposed Alterations and Extension, Grove Cottage, Wardour, Salisbury, Wiltshire, SP3 6RJ		
DRAWING Location Plan and Site Plan as Existing and Proposed.		
SCALE 1:500, 1:1250@ A1		
DRAWING ORIGINATOR MA	DRAWING No.	REVISION
DATE March 2026	26024 - 1	A