




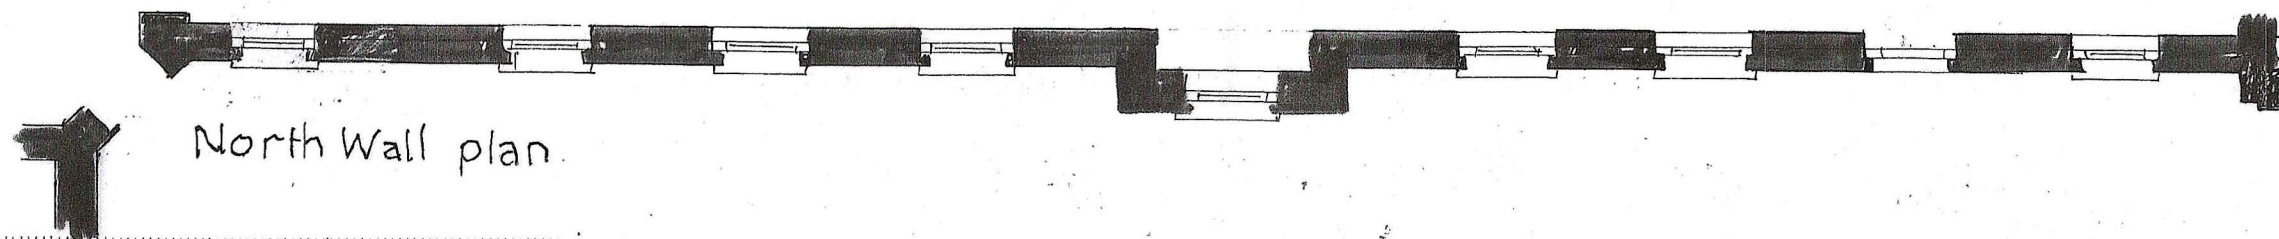

West Wing north elevation

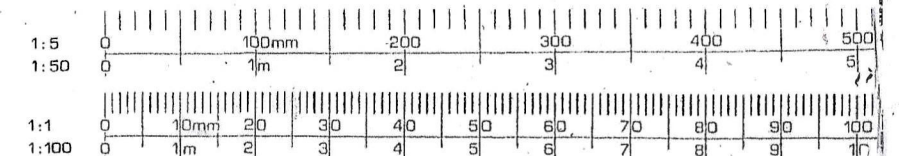

North Wall plan

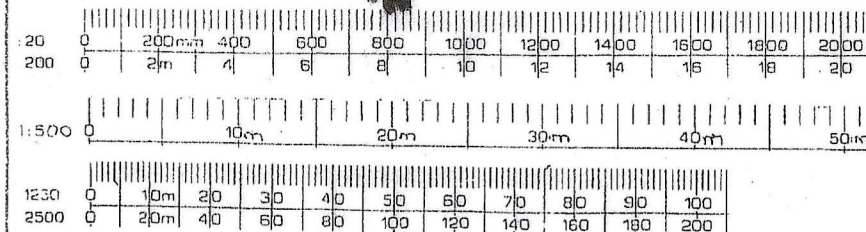

BOLINGBROKE DESIGN
6 The Slipway, Staverton, BA14 8UP

LEGEND:-
 Exg Walls
 New Stone
 New Brick
 New Block
 New Stud

NOTES: A - Windows A&B.

© All copyright 2020
Reserved

Client **Hugh Turnbull**

Job Title **18 St Georges Court**
St. Georges Rd. Semington, BA14 6GA

Scale **1:100**

Drawn by
Date **May '28**

Drawing Title **N. Elevation of West wing & plan overall**

Drg No. **3234/1** Rev **A**