


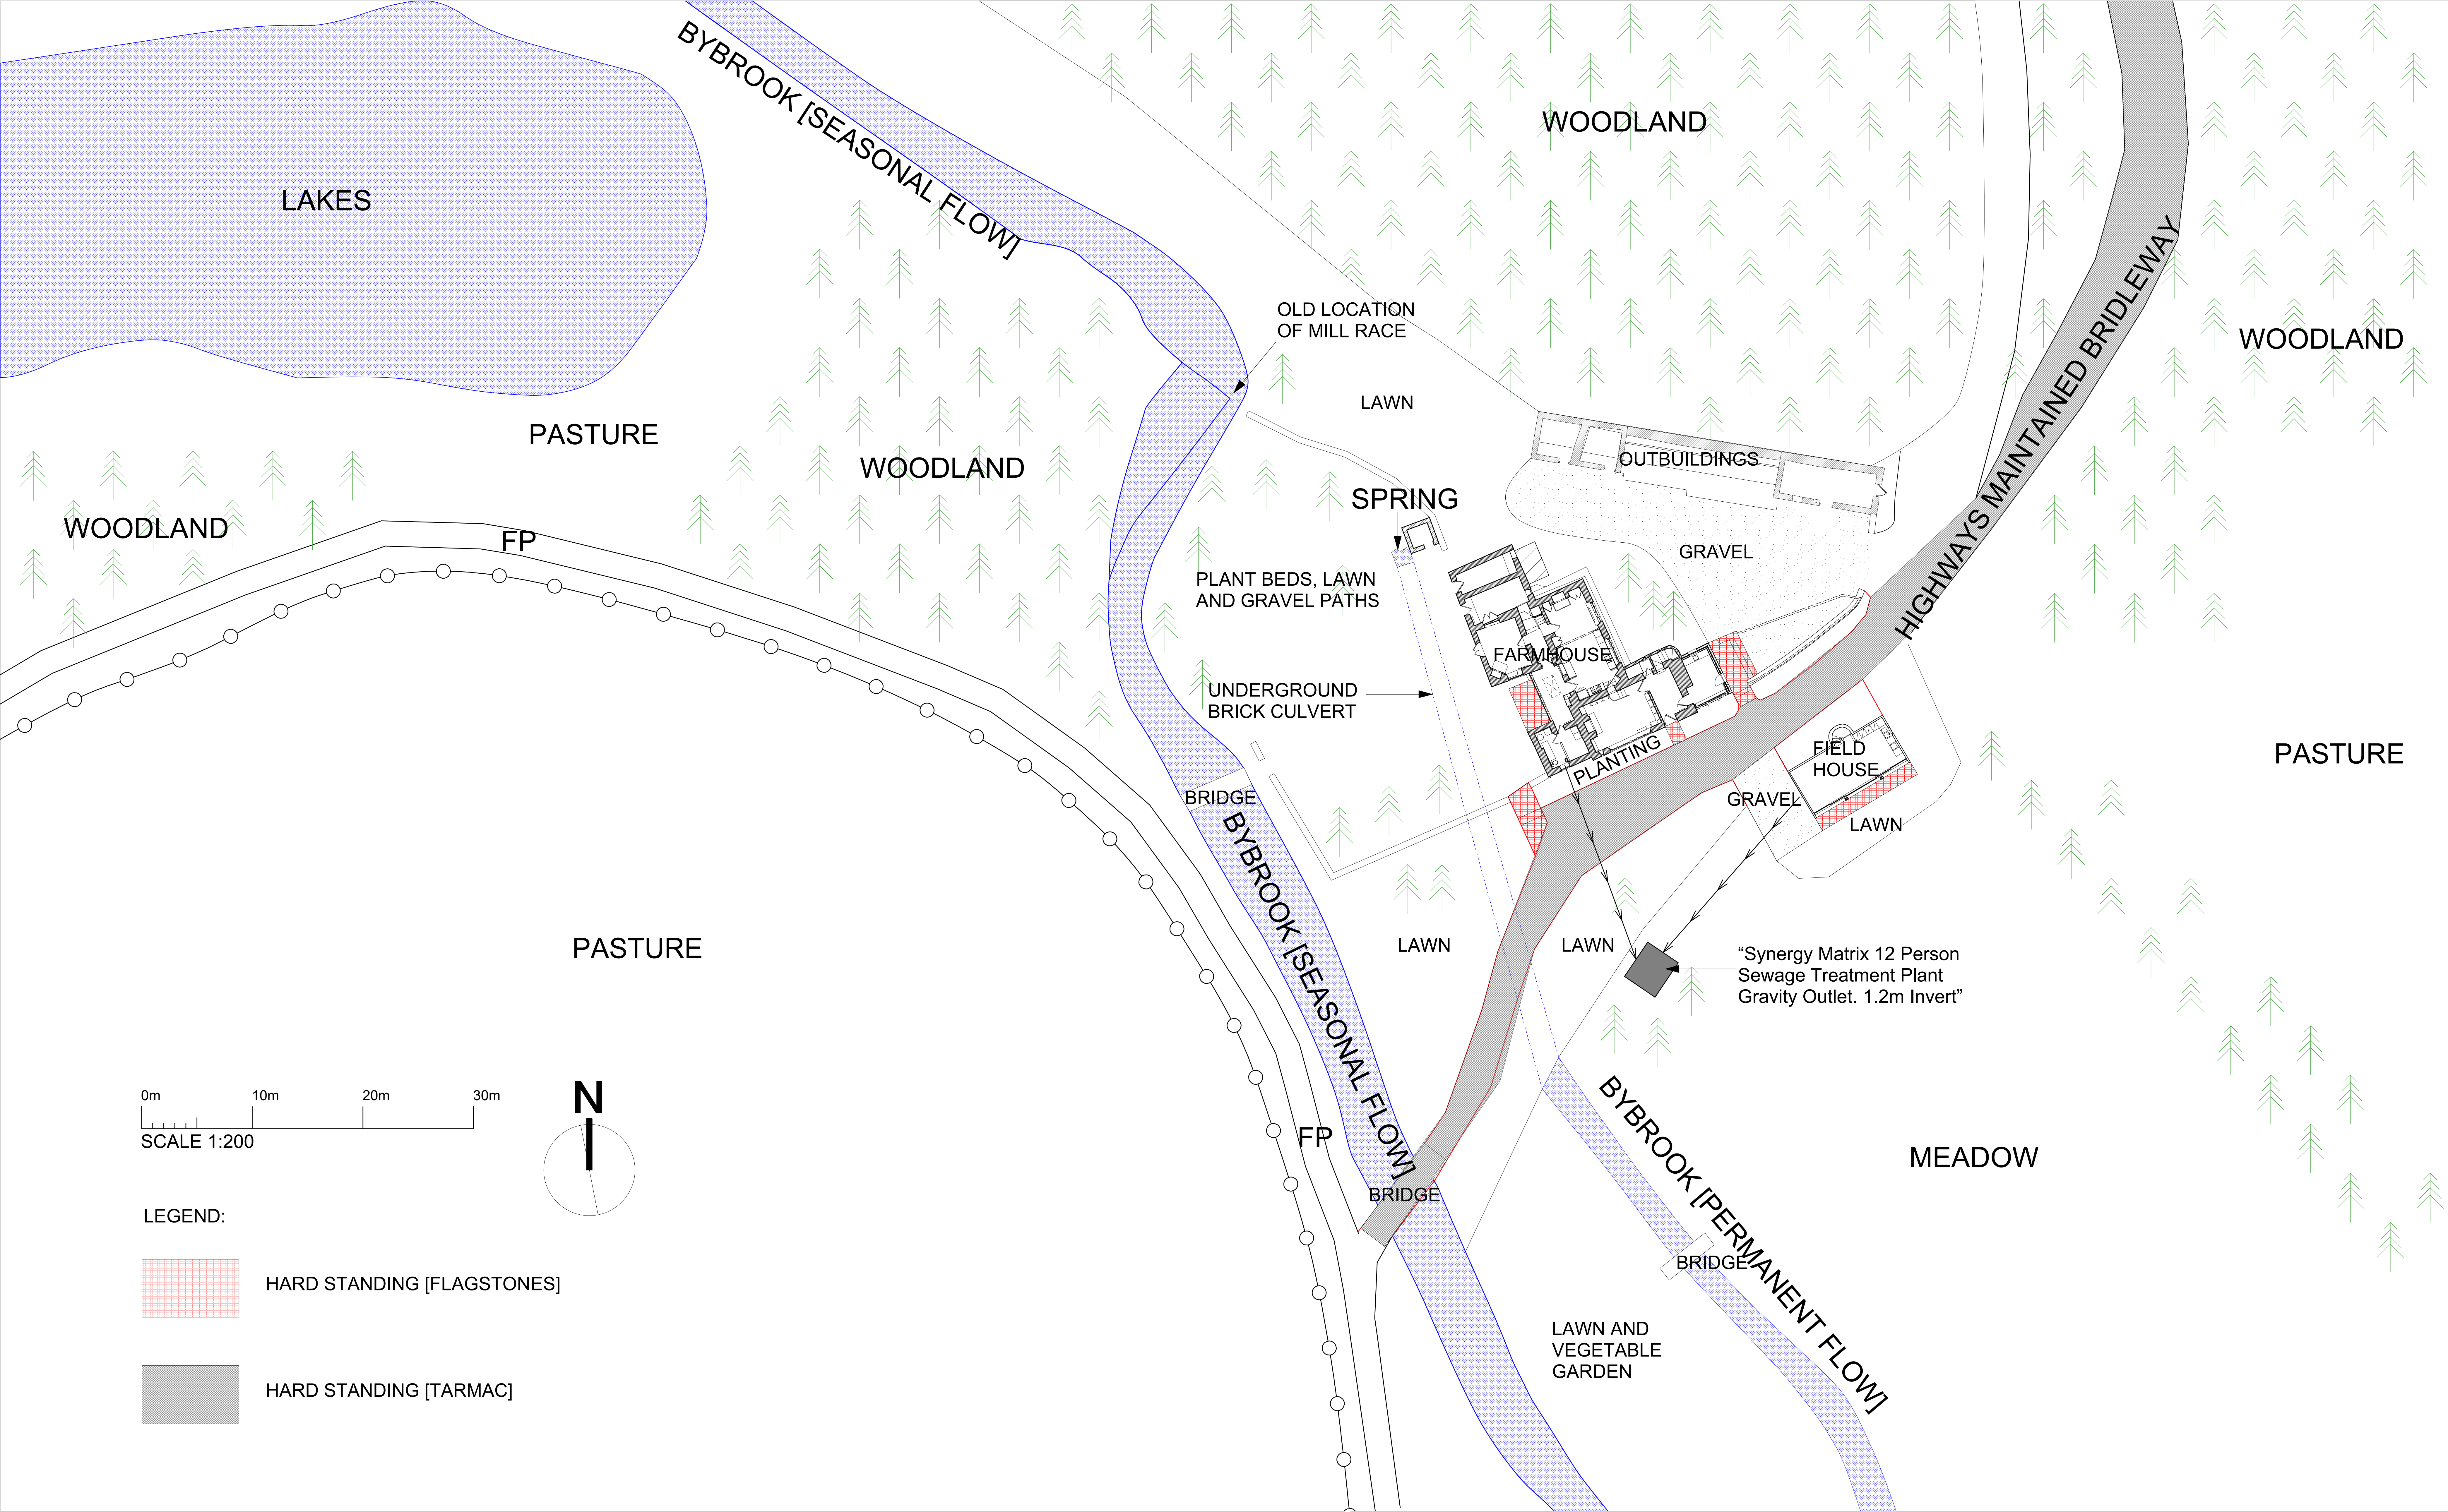

A1	DRAWING STATUS	REV		hiscox parlade 1a lime grove works new shepherds bush market london w12 8ee	title: EXISTING LANDSCAPING AND DRAINAGE PLAN	
	PLANNING	DESCRIPTION				
		GENERAL NOTES 1. No dimensions to be scaled off this drawing 2. Any discrepancies found between this drawing and other documents should be referred immediately to the consultants 3. This drawing should be removed from currency immediately a revised version is issued 4. All dimensions in millimetres	DATE			
			NAME			
	GOULTERS MILL NETTLETON WILTSHIRE SN14 7LL				project: 22223 scale: 1:200 date: 05.01.26	