


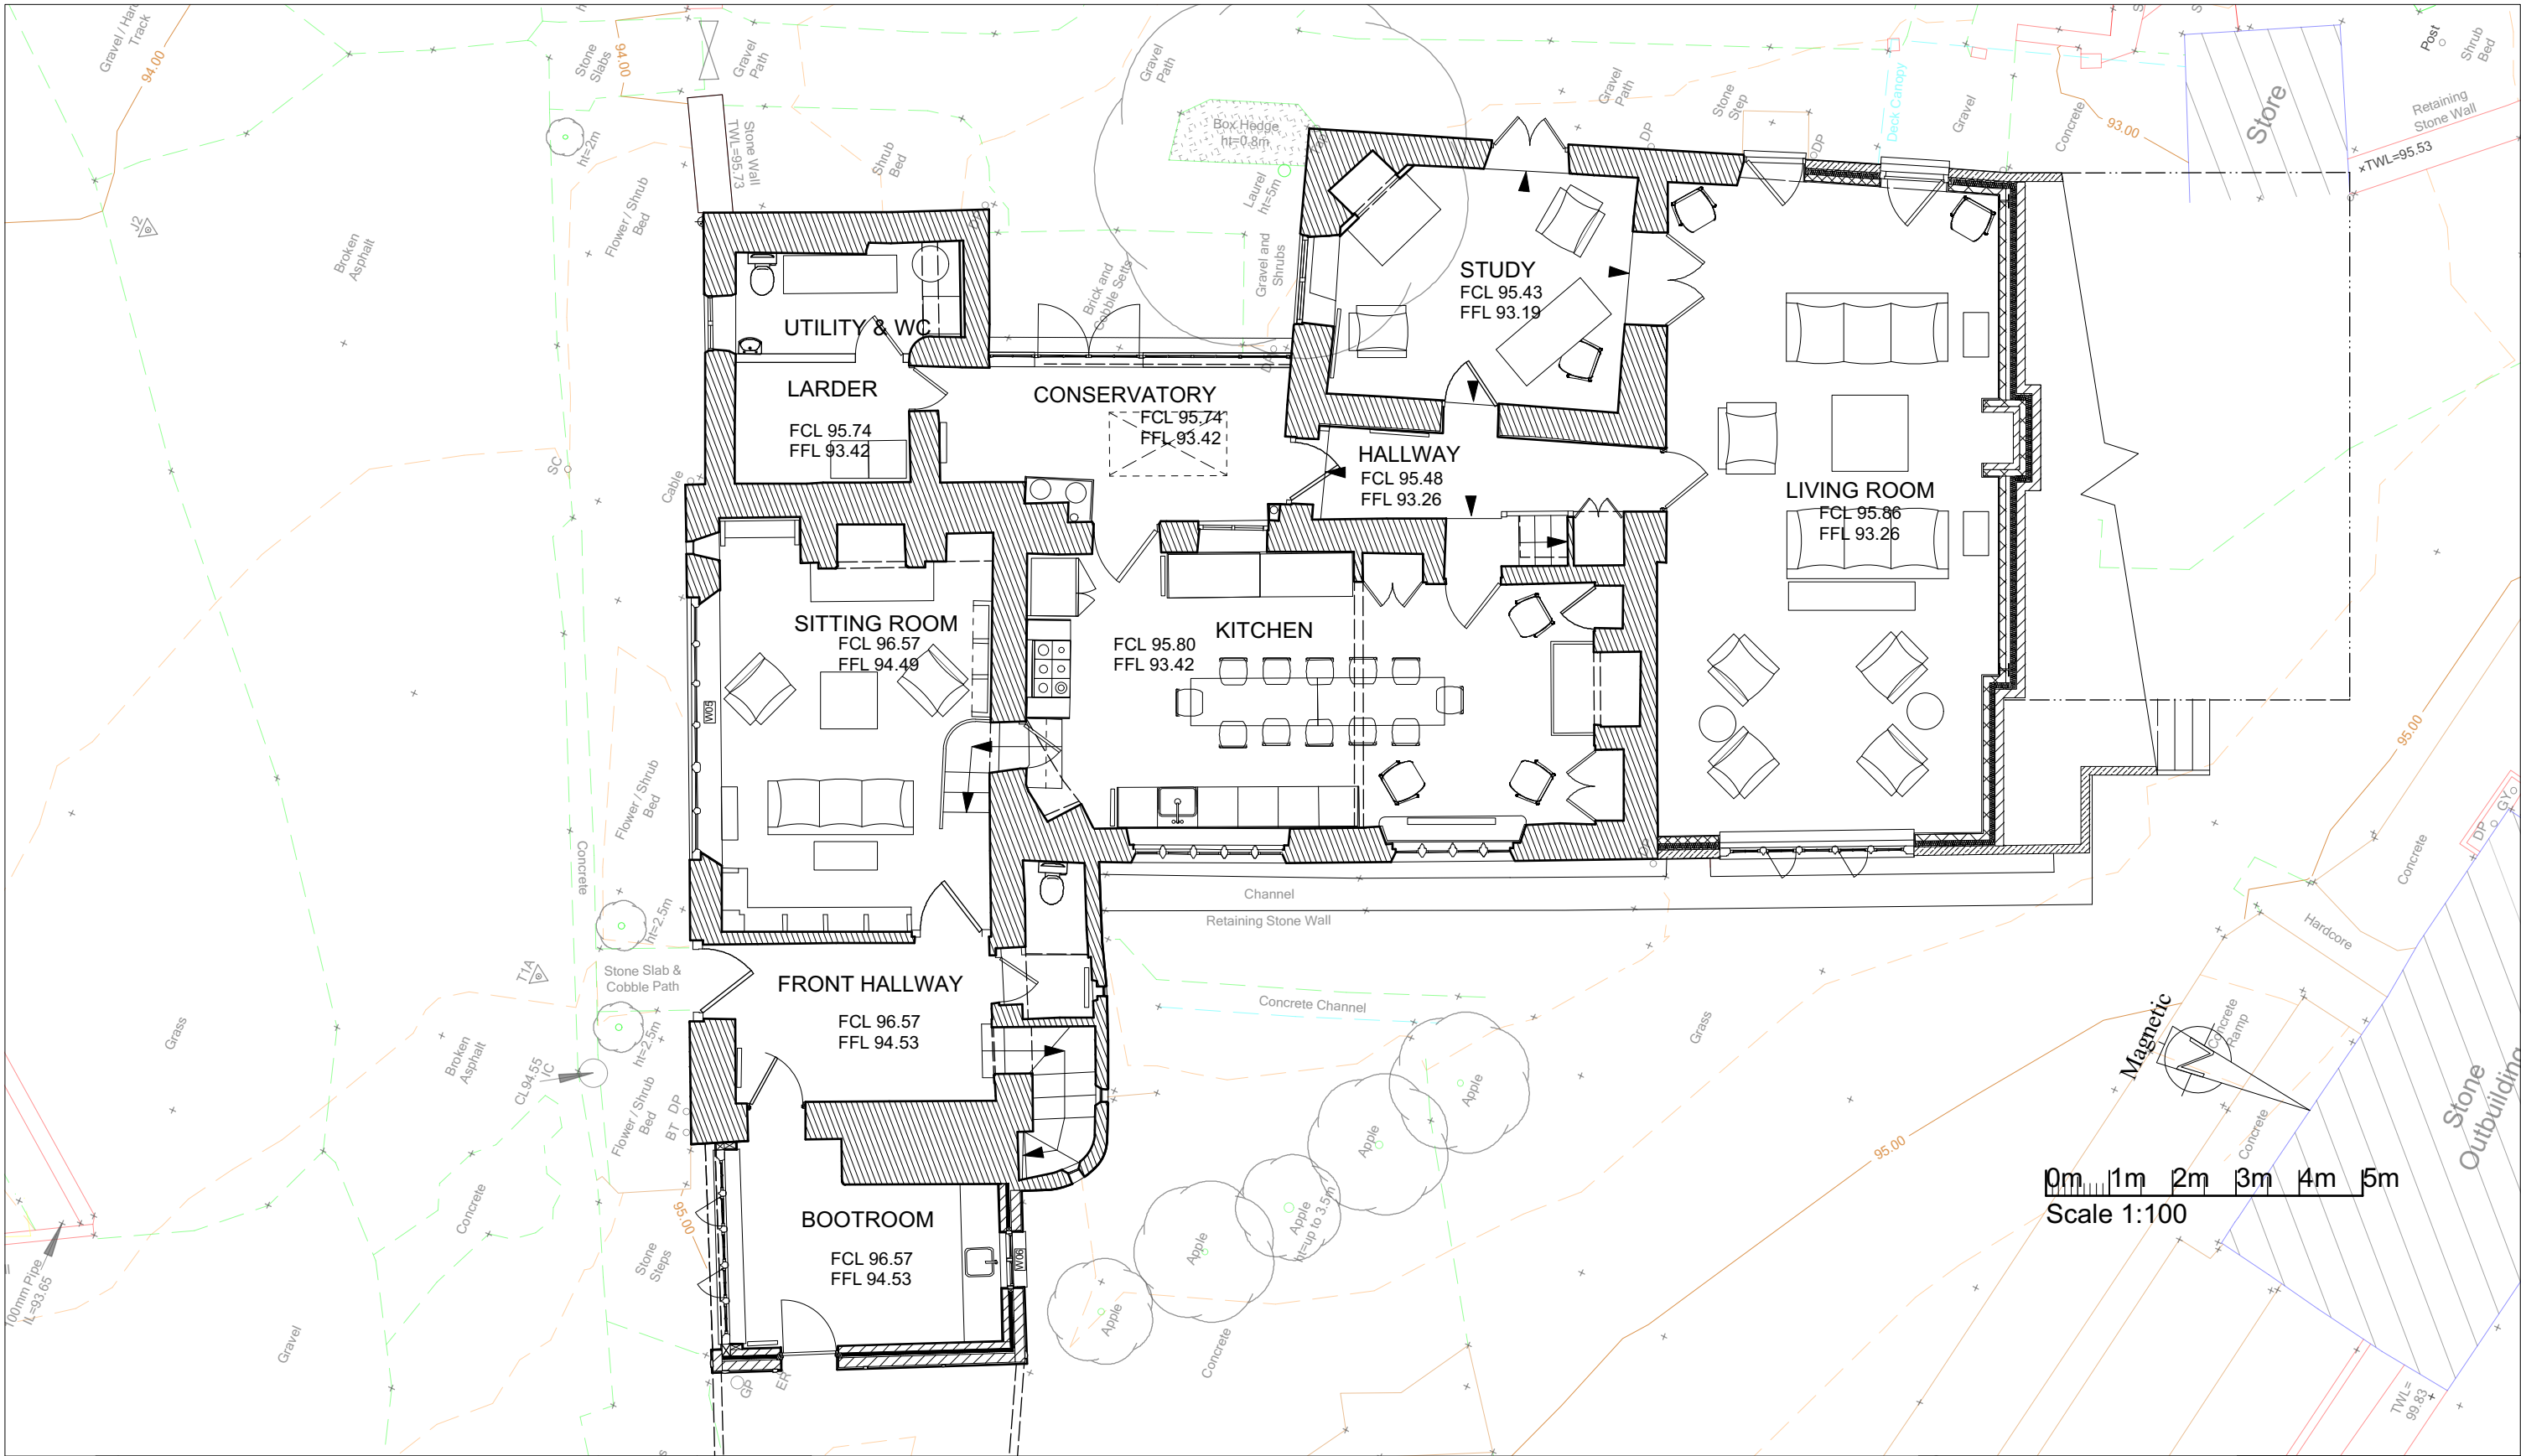

A3	DRAWING STATUS	REV				hiscox parladé	title:	
	PLANNING	DESCRIPTION					PROPOSED GROUND FLOOR PLAN	
	GENERAL NOTES	DATE				GOULTERS MILL NETTLETON WILTSHIRE SN14 7LL	drawing no: 22223_P_01	
		NAME					project: 22223 scale: 1:100 @ A3 date:02.09.25	

1. No dimensions to be scaled off this drawing
2. Any discrepancies found between this drawing and other documents should be referred immediately to the consultants
3. This drawing should be removed from currency immediately a revised version is issued
4. All dimensions in millimetres