




Rev	Dm	Date	Description
A	MA	20/05/26	Existing cottage roof changed to thatch

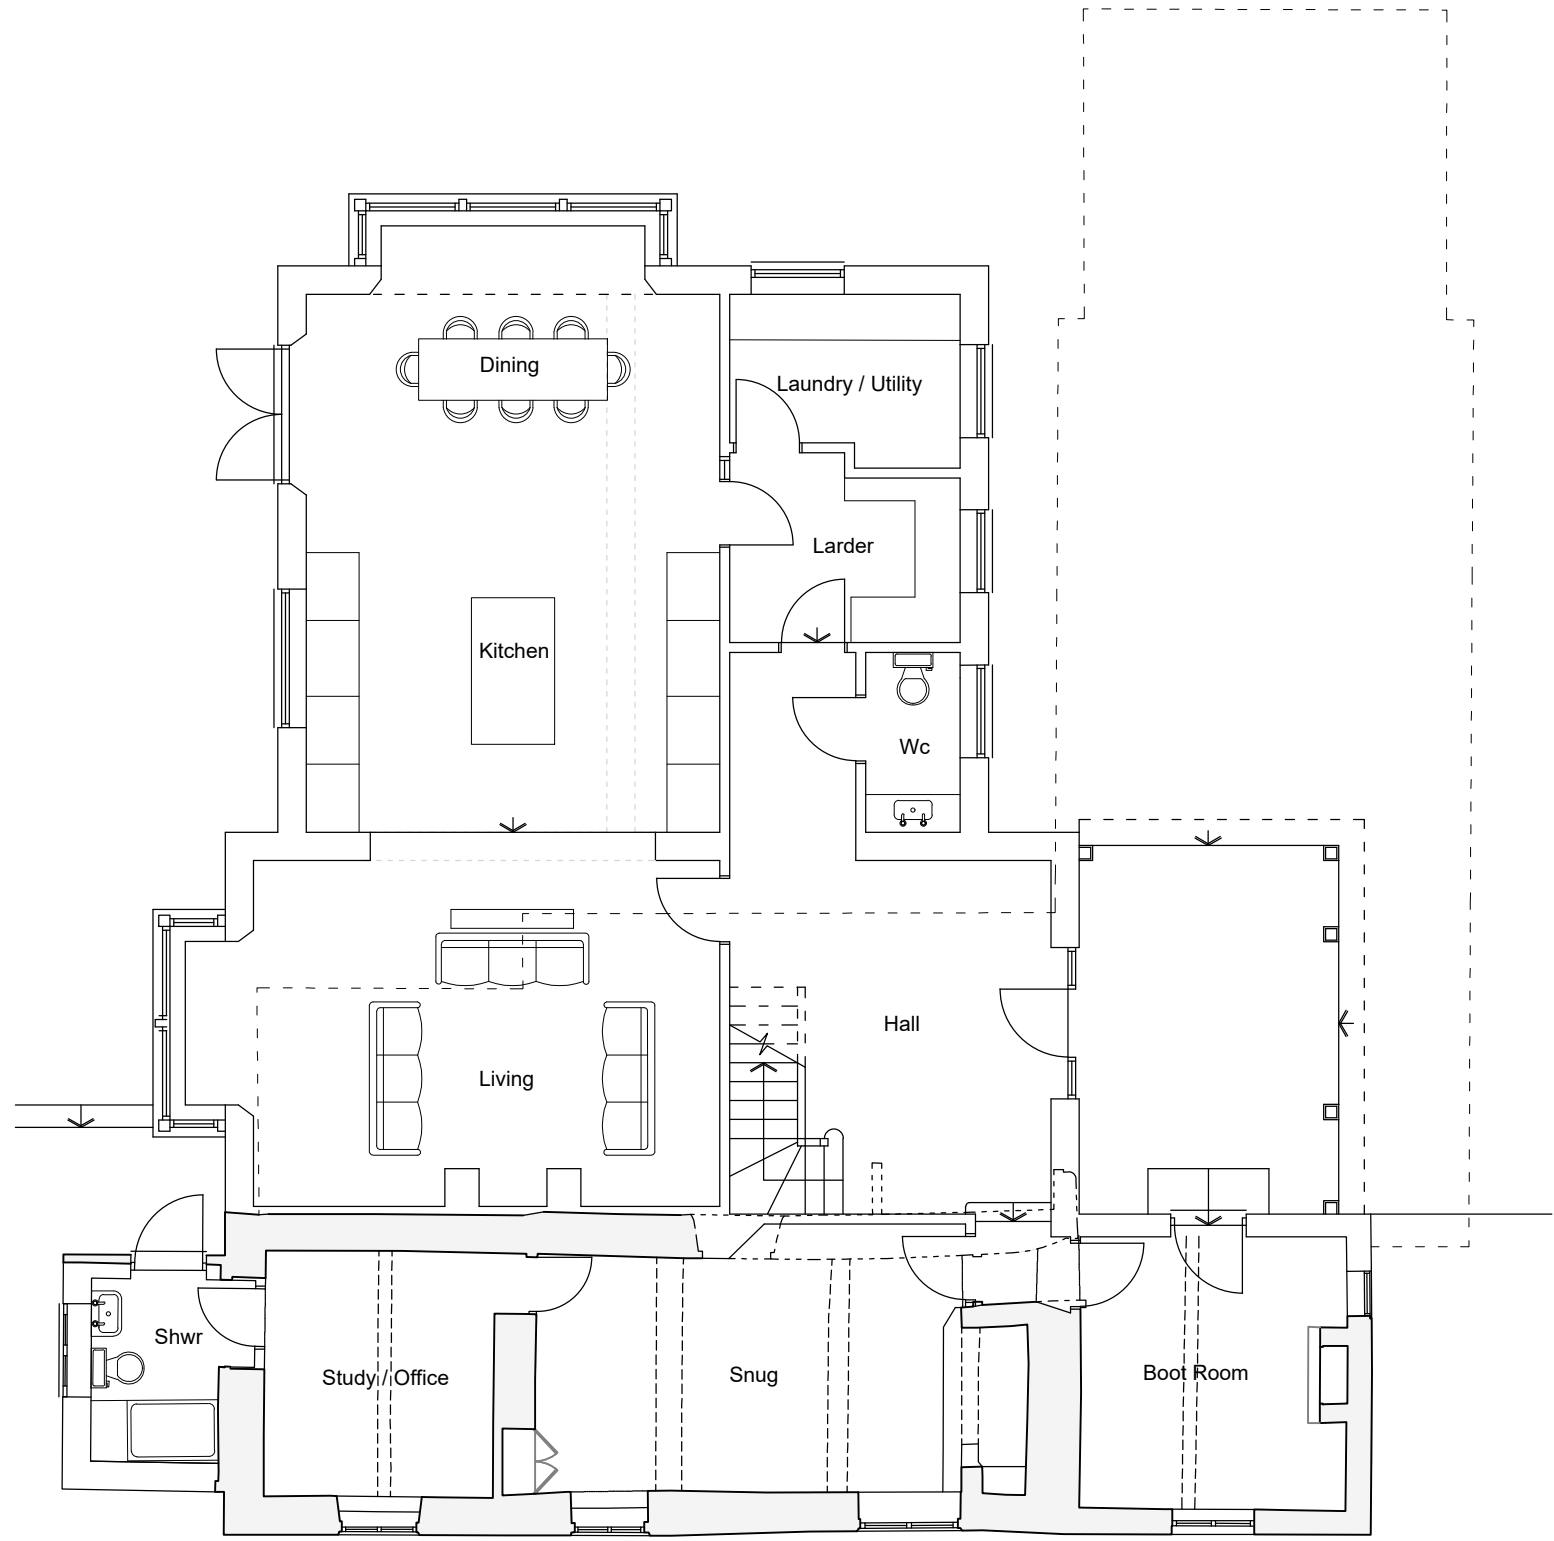

Ground Floor Plan 1:100

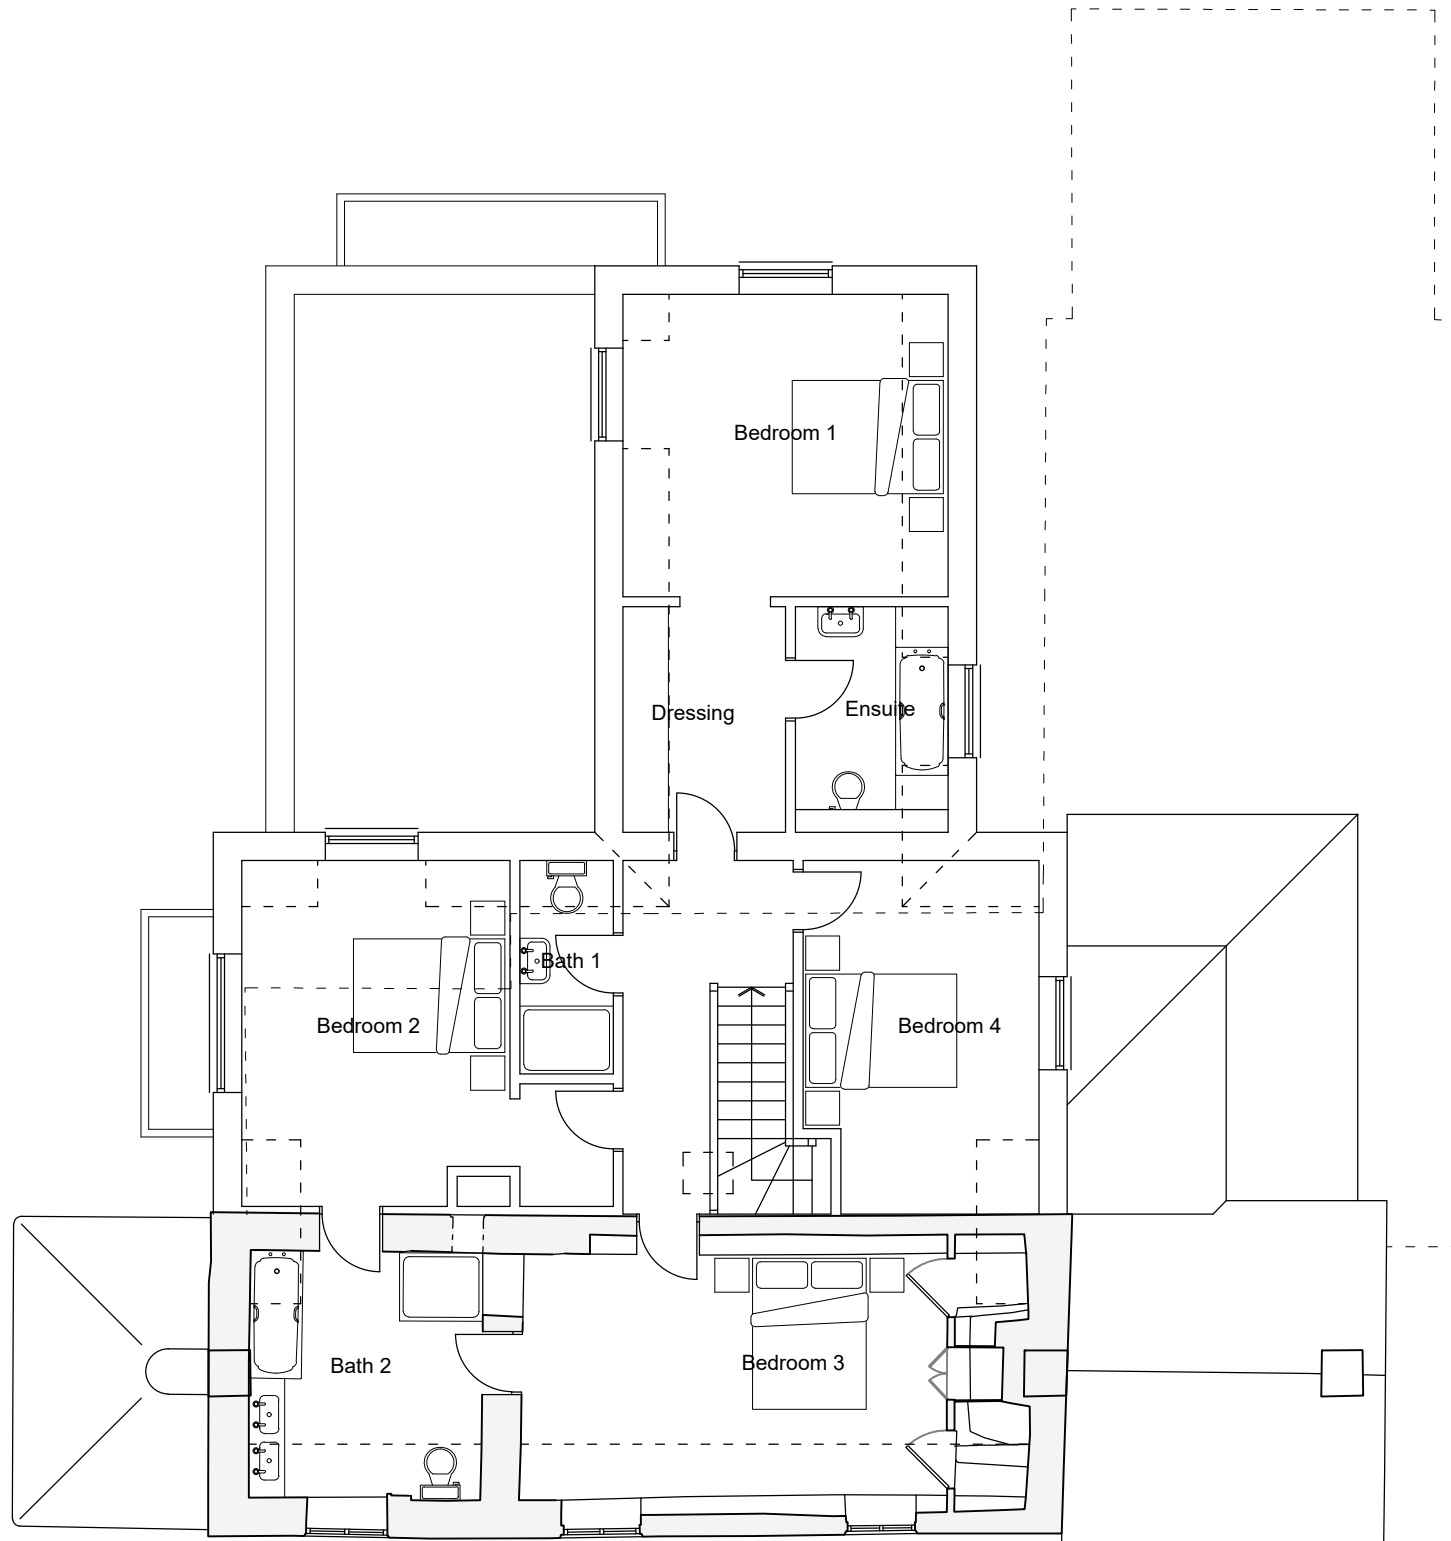

First Floor Plan 1:100

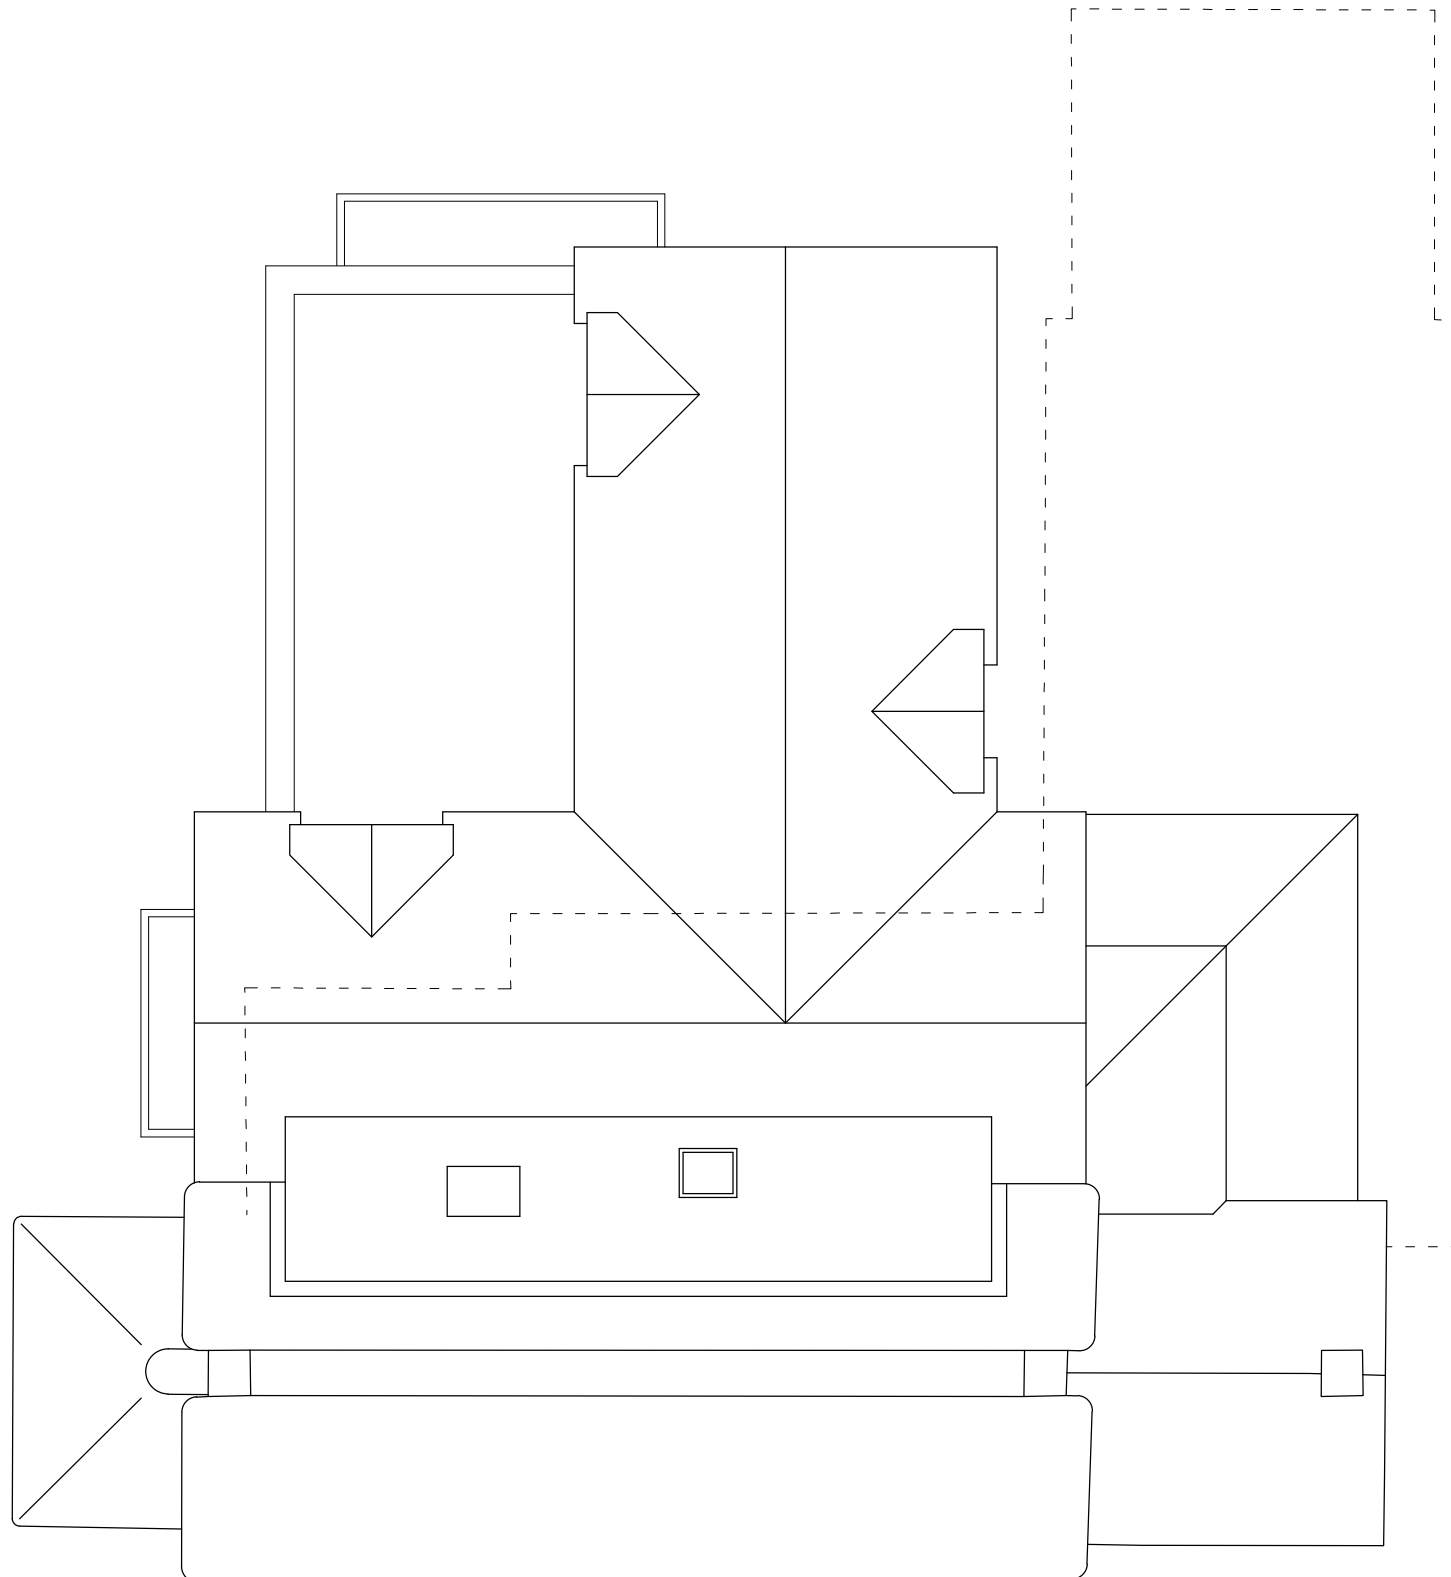


Roof Plan 1:100



South Elevation 1:100



East Elevation 1:100

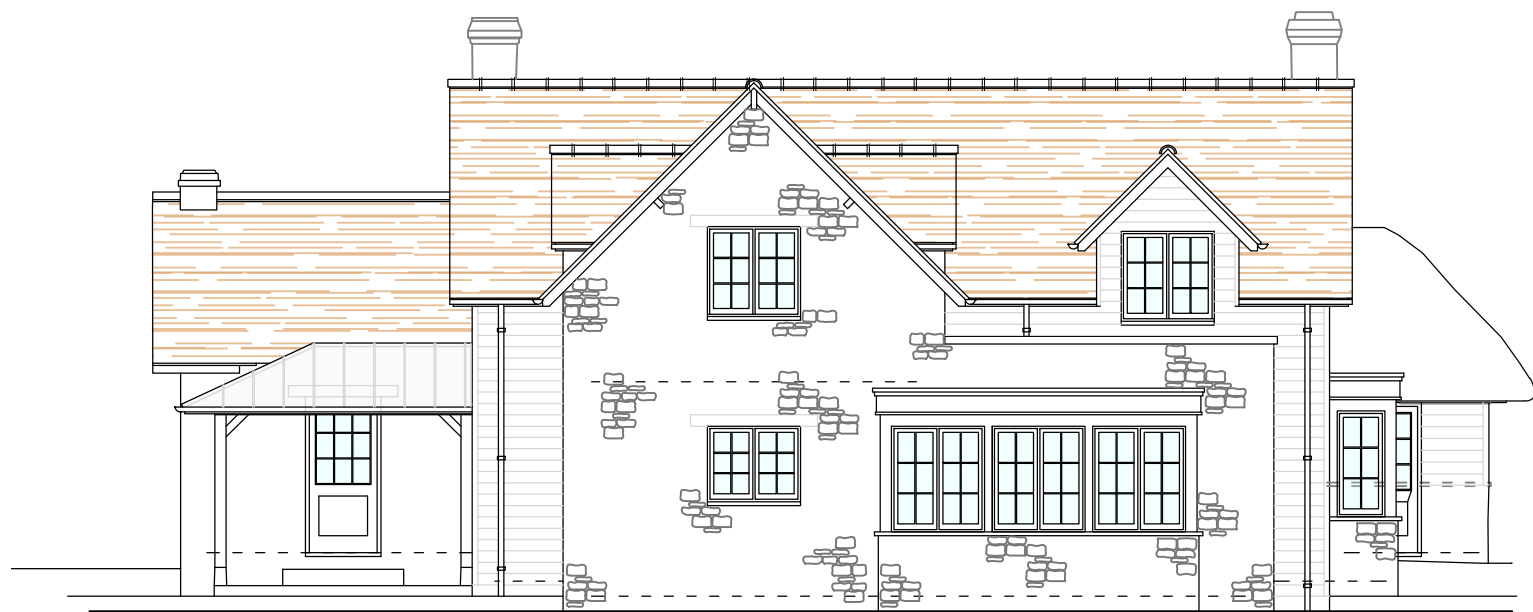


North Elevation 1:100



West Elevation 1:100

MATERIALS (Existing Cottage)
Roof -
Existing thatch retained / re thatched (on new / repaired roof structure)
Walls -
Existing natural stone and brickwork.
Timber boarding, left to weather silver grey, over existing stone.
Joinery -
Painted timber to match window and doors
Windows / Doors -
Timber traditional flush / balanced casements, painted off white / cream.

MATERIALS (Extension)
Pitched Roof -
Plain tiles
Flat Roof -
Single ply membrane
Covered Porch -
Grey metal standing seam
Walls -
Shaftesbury Green Stone
Timber boarding, left to weather silver grey, over brickwork plinth.
Joinery -
Painted timber to match window and door
Windows / Doors -
Timber traditional flush / balanced casements , painted off white / cream & dark green / grey.

 

**BRIMBLE
LEA**

Chartered Planning Consultants & Architects

Unit 3, Kingsmead Business Park,
Gillingham, Dorset, SP8 5FB

T (01747) 823232 www.brimblelea.com

PROJECT

Proposed Alterations and Extension,
Grove Cottage,
Wardour, Salisbury,
Wiltshire, SP3 6RJ

DRAWING

Plans and Elevations as Proposed.

SCALE

1:100 @ A1

DRAWING ORIGINATOR	DRAWING No.	REVISION
MA	26024 - 3	A
DATE	March 2026	