

Sheet 1-Existing Shopfront

-Signage had been removed prior to occupation-



FORM
Arch 20 Military Rd
Ramsgate
Kent
CT11 9LG

Designer
CXC

Contractor:
Realise Productions
For Agile Retail

CLIENT:
Healthspan
Salisbury

PROJECT
Healthspan
9 Butcher row
Wiltshire SP1 1EP
Salisbury

DRAWN BY
CXC

ISSUE
18.05.26

RE-ISSUE

DESCRIPTION
Existing Shop
Front Signage

DRAWING NO:
01/185/SFSS-01

SCALE NTS @A3



Sheet 2 -Site Plan



Framemakers, 9, Butcher Row, Salisbury, Wiltshire, SP1 1EP



Site Plan (also called a Block Plan) shows area bounded by: 414424.8, 129914.39 414514.8, 130004.39 (at a scale of 1:500), OSGridRef: SU14462995. The representation of a road, track or path is no evidence of a right of way. The representation of features as lines is no evidence of a property boundary.

Produced on 20th May 2026 from the Ordnance Survey National Geographic Database and incorporating surveyed revision available at this date. Reproduction in whole or part is prohibited without the prior permission of Ordnance Survey. © Crown copyright 2026. Supplied by buyaplan.co.uk a licensed Ordnance Survey partner (100053143). Unique plan reference: #01062422-B73546.

Ordnance Survey and the OS Symbol are registered trademarks of Ordnance Survey, the national mapping agency of Great Britain. Buy A Plan® logo, pdf design and the buyaplan.co.uk website are Copyright © Passinc Ltd 2026.

FORM
Arch 20 Military Rd
Ramsgate
Kent
Ct11 9LG

Designer
CXC

Contractor:
Realise Productions
For Agile Retail

CLIENT:
Healthspan

PROJECT
Healthspan
9 Butcher row
Wiltshire SP1 1EP
Salisbury

DRAWN BY
CXC

ISSUE
18.05.26

RE-ISSUE

DESCRIPTION
SITE LOCATION

DRAWING NO:
01/185/SFSS-02

SCALE 1:500 @A3

Sheet 3-Location Plan



Framemakers, 9, Butcher Row, Salisbury, Wiltshire, SP1 1EP



Location Plan shows area bounded by: 414400.71, 129888.65 414542.13, 130030.07 (at a scale of 1:1250), OSGridRef: SU14472995. The representation of a road, track or path is no evidence of a right of way. The representation of features as lines is no evidence of a property boundary.

Produced on 18th May 2026 from the Ordnance Survey National Geographic Database and incorporating surveyed revision available at this date. Reproduction in whole or part is prohibited without the prior permission of Ordnance Survey. © Crown copyright 2026. Supplied by buyaplan.co.uk a licensed Ordnance Survey partner (100053143). Unique plan reference: #01061678-5BD503.

Ordnance Survey and the OS Symbol are registered trademarks of Ordnance Survey, the national mapping agency of Great Britain. Buy A Plan® logo, pdf design and the buyaplan.co.uk website are Copyright © Passinc Ltd 2026.

FORM
Arch 20 Military Rd
Ramsgate
Kent
CT11 9LG

Designer
CXC

Contractor:
Realise Productions
For Agile Retail

CLIENT:
Healthspan

PROJECT
Healthspan
9 Butcher row
Wiltshire SP1 1EP
Salisbury

DRAWN BY
CXC

ISSUE
18.05.26

RE-ISSUE

DESCRIPTION
SITE LOCATION


DRAWING NO:
01/185/SFSS-03

SCALE 1:1250 @A3



East Elevation-Existing

Sheet 3 - Elevations


North Elevation-Existing

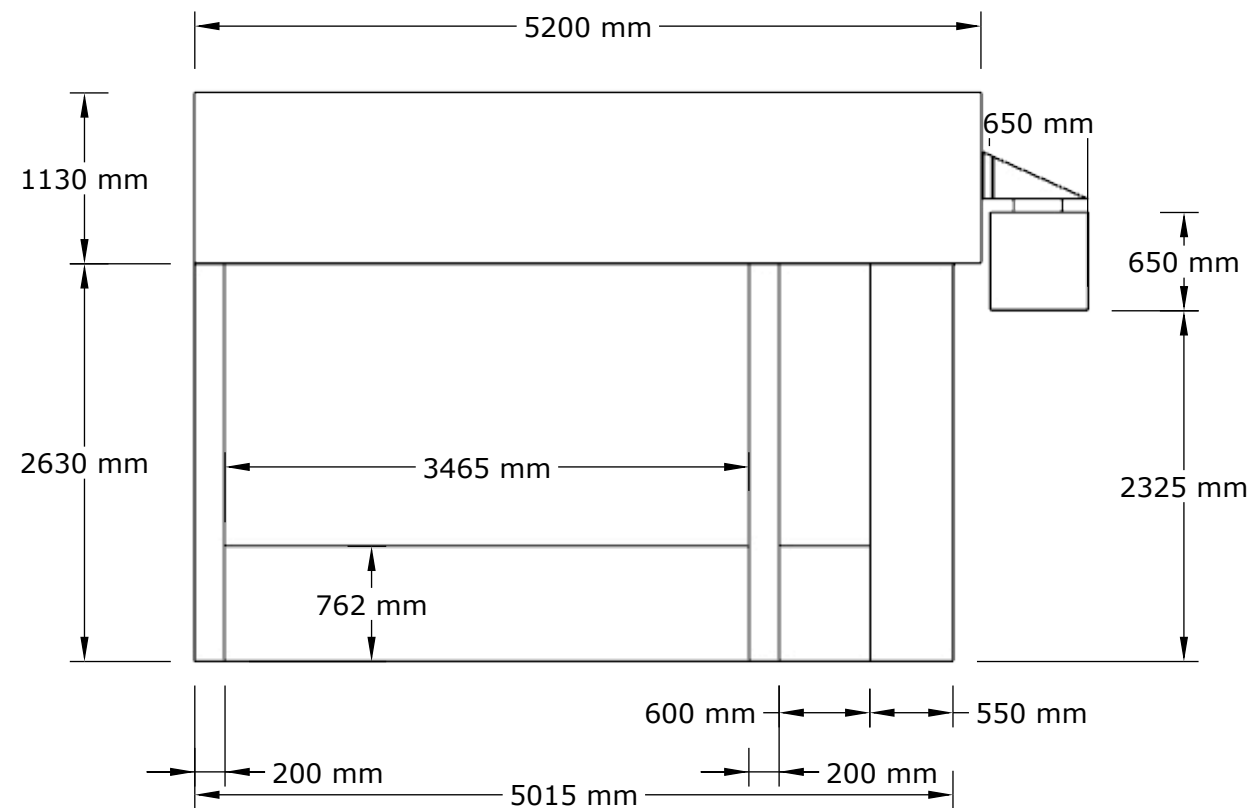

No Structural changes to existing.
Storefront to remain as existing.

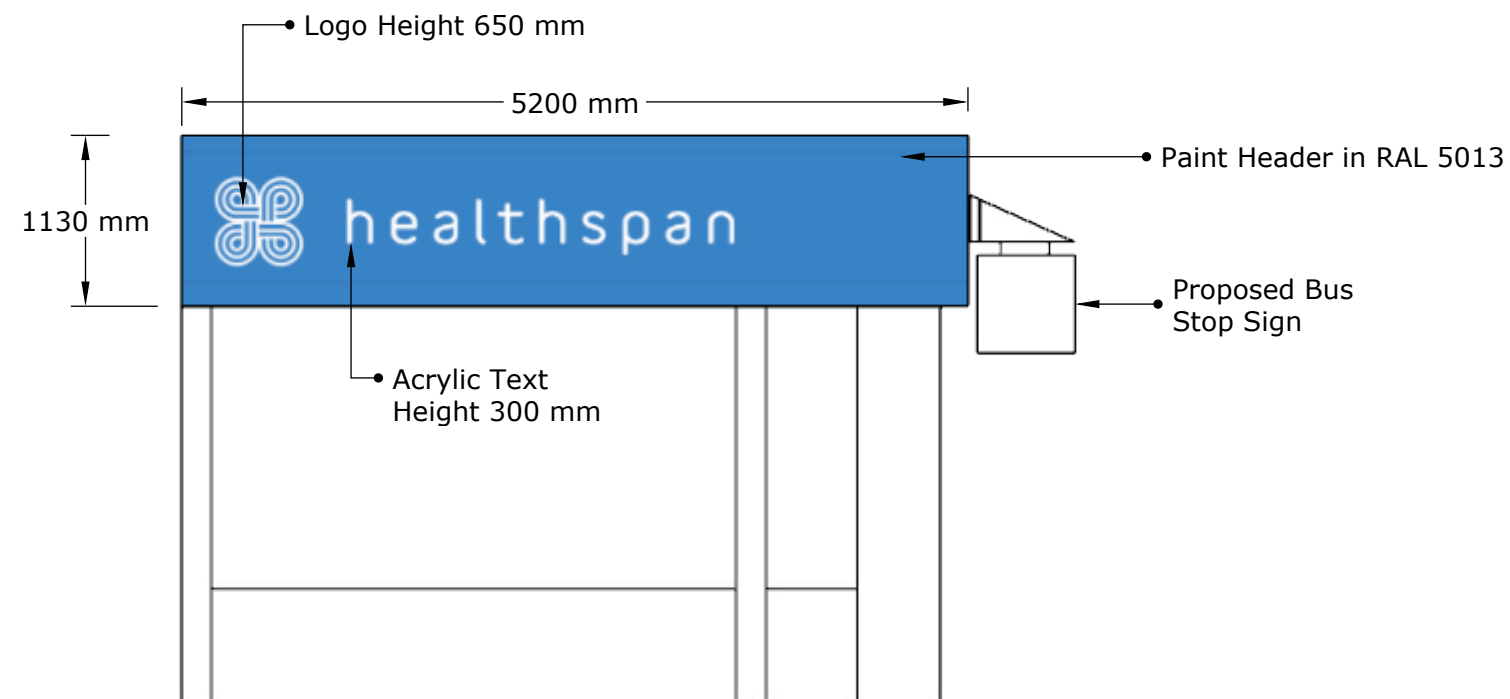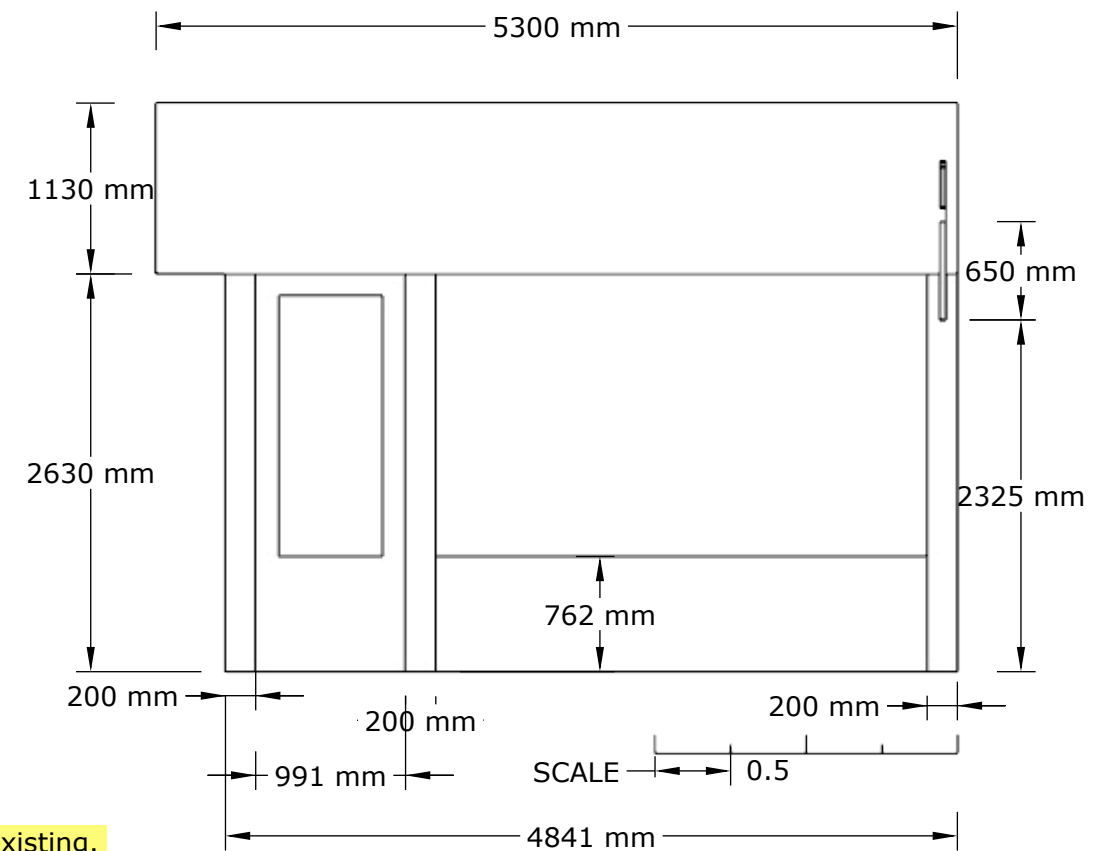

Proposed replacement fascia signage and hanging sign to existing retail unit.

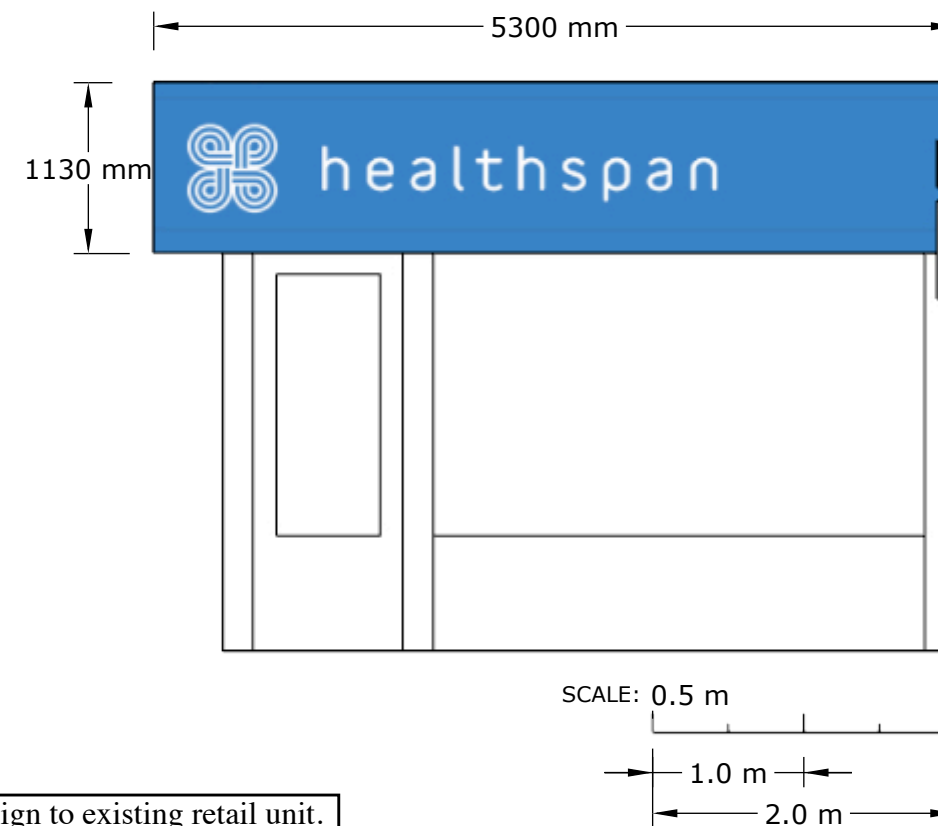

East Elevation-Proposed

North Elevation-Proposed



FORM
Arch 20 Military Rd
Ramsgate
Kent
CT11 9LG

Designer
CXC

Contractor:
Realise Productions
For Agile Retail

CLIENT:
Healthspan

PROJECT
Healthspan
9 Butcher row
Wiltshire SP1 1EP
Salisbury

DRAWN BY
CXC

ISSUE
18.05.26

RE-ISSUE

DESCRIPTION
SIGNAGE
PROPOSED

DRAWING NO:
01/185/SFSS-04

SCALE 1:50 @A3

Sheet 4 - Hanging Sign



FORM
Arch 20 Military Rd
Ramsgate
Kent
CT11 9LG

Designer
CXC

Contractor:
Realise Productions
For Agile Retail

CLIENT:
Healthspan

PROJECT
Healthspan
9 Butcher row
Wiltshire SP1 1EP
Salisbury

DRAWN BY
CXC


ISSUE
18.05.26

RE-ISSUE

DESCRIPTION
Bus Stop
Signage

DRAWING NO:
01/185/SFSS-05

SCALE NTS @A3

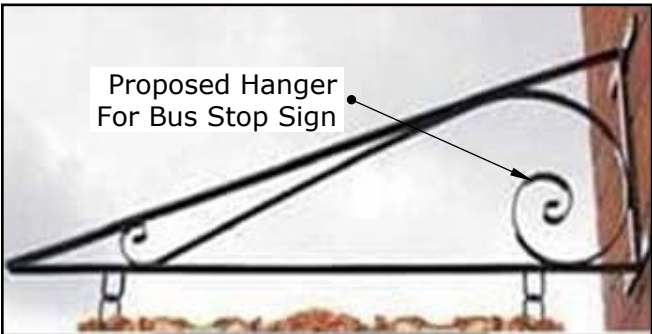

Indicative visual reference only. Refer to Sheet 3 for scaled elevations.

