


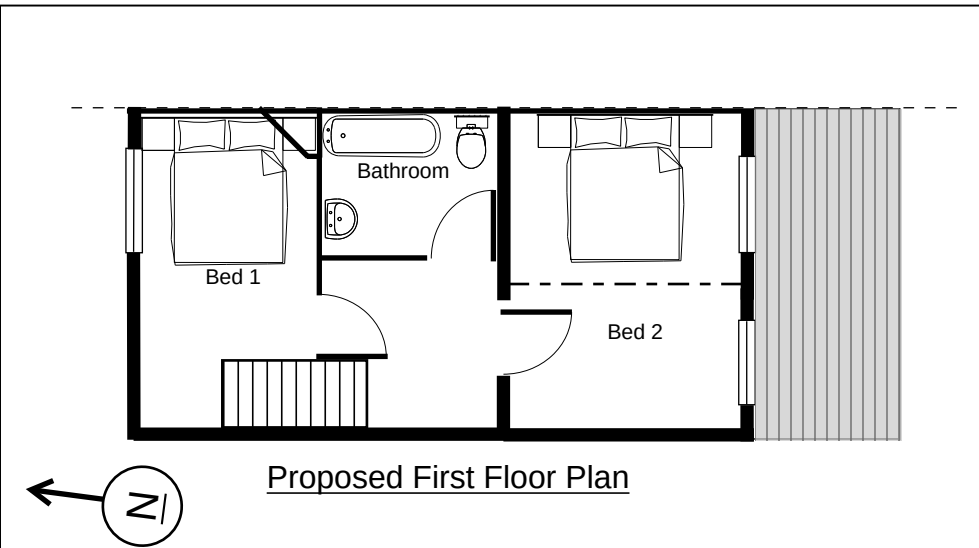


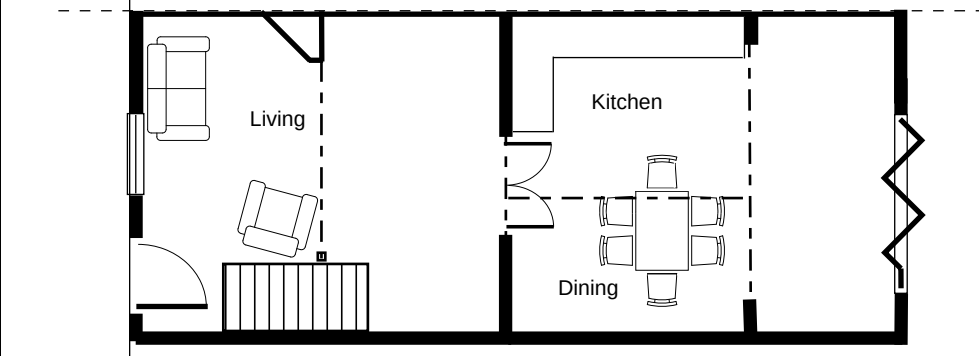


Proposed First Floor Plan

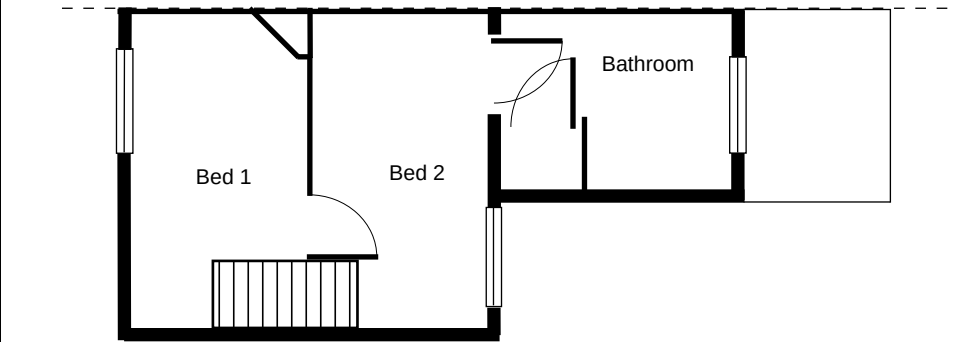


Proposed Ground Floor Plan

 

Existing First Floor Plan

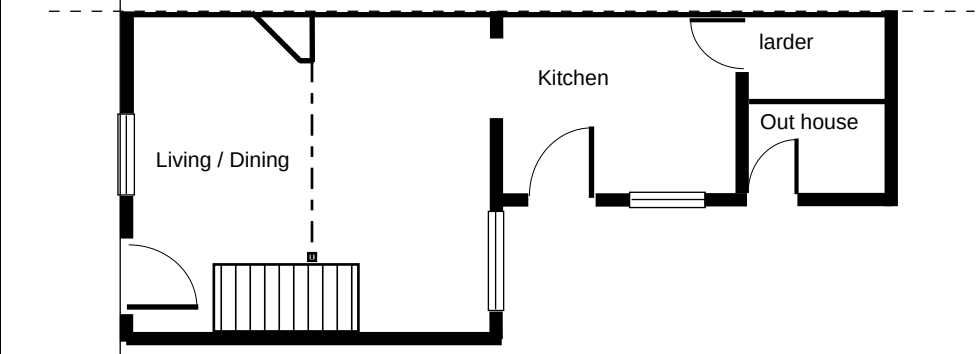


Existing Ground Floor Plan

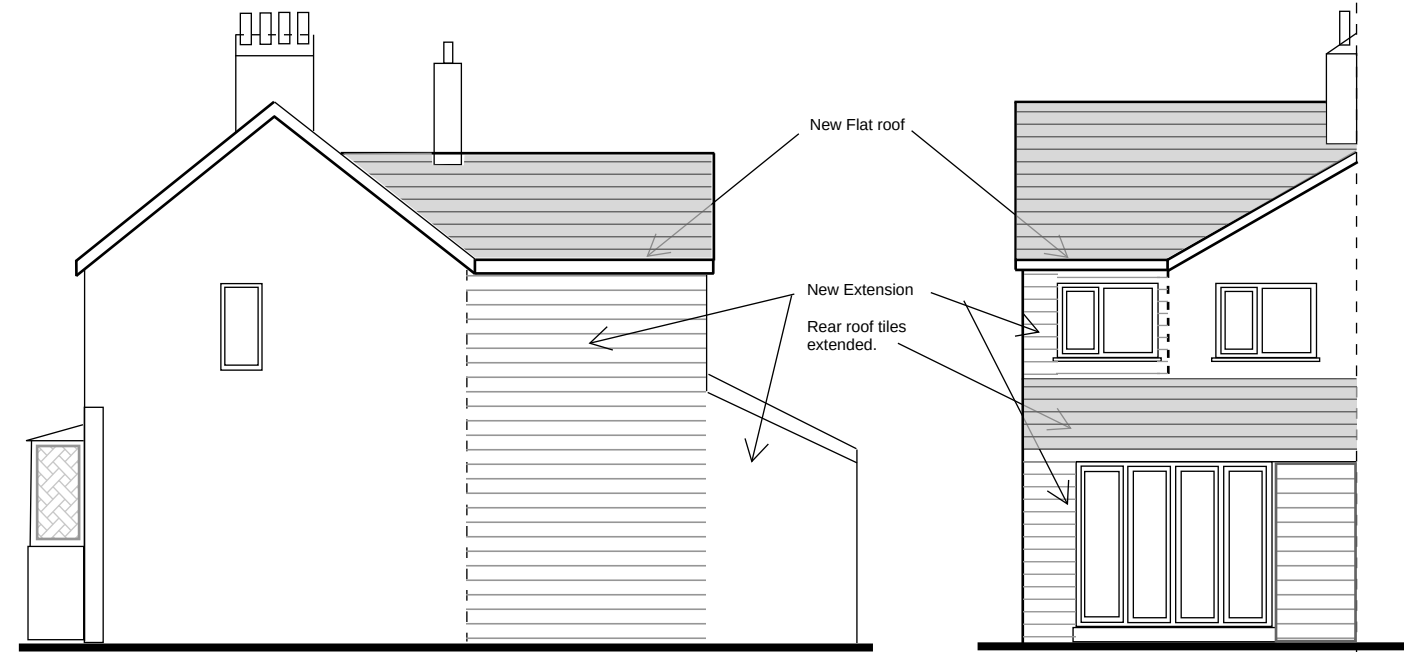

Proposed West Elevation

Proposed South Elevation

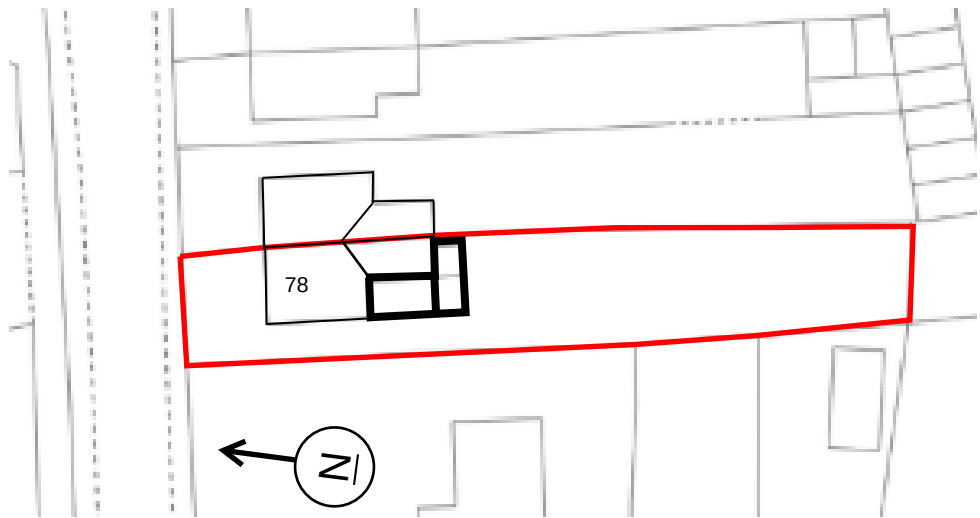


Block Plan (1:500 scale).



Existing West Elevation

Existing South Elevation

Notes: GENERAL
1. This drawing is copyright.

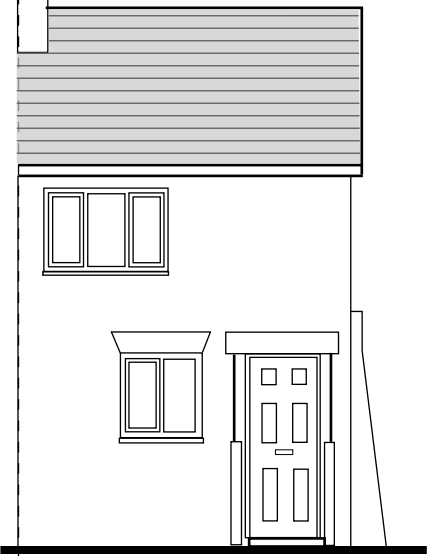

North Elevation
(unchanged)

New Extension
All materials to roof and walls to match
the existing where appropriate.
Roof: Concrete Pantiles.
walls; Brickwork.
Windows; UPVC.

STATUS	REV	DESCRIPTION	DRAWN	CHK'BY	DATE
--------	-----	-------------	-------	--------	------


STATUS / REVISION
P = Preliminary, T = Tender, A = Approval, C = Construction, AB = As Built

CLIENT
Ms. Miller

ARCHITECT
N/A

PROJECT TITLE
78 High Street, Dilton Marsh

DRAWING TITLE
Existing & Proposed

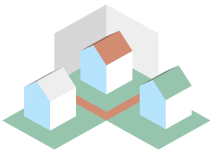

info@plan-it-jupiter.co.uk
M: 07884 933 123

Plan-it Jupiter
Structural & Civil Engineering Design & Detail

SCALE @ A3	DRAWN BY	CHECKED BY	DATE
NTS	JRS	JS	Mar 26

DRAWING REFERENCE				
PROJECT NUMBER	TYPE	DRAWING NUMBER	STATUS	REV.
2026-78HSDM	SK	001	P	01