


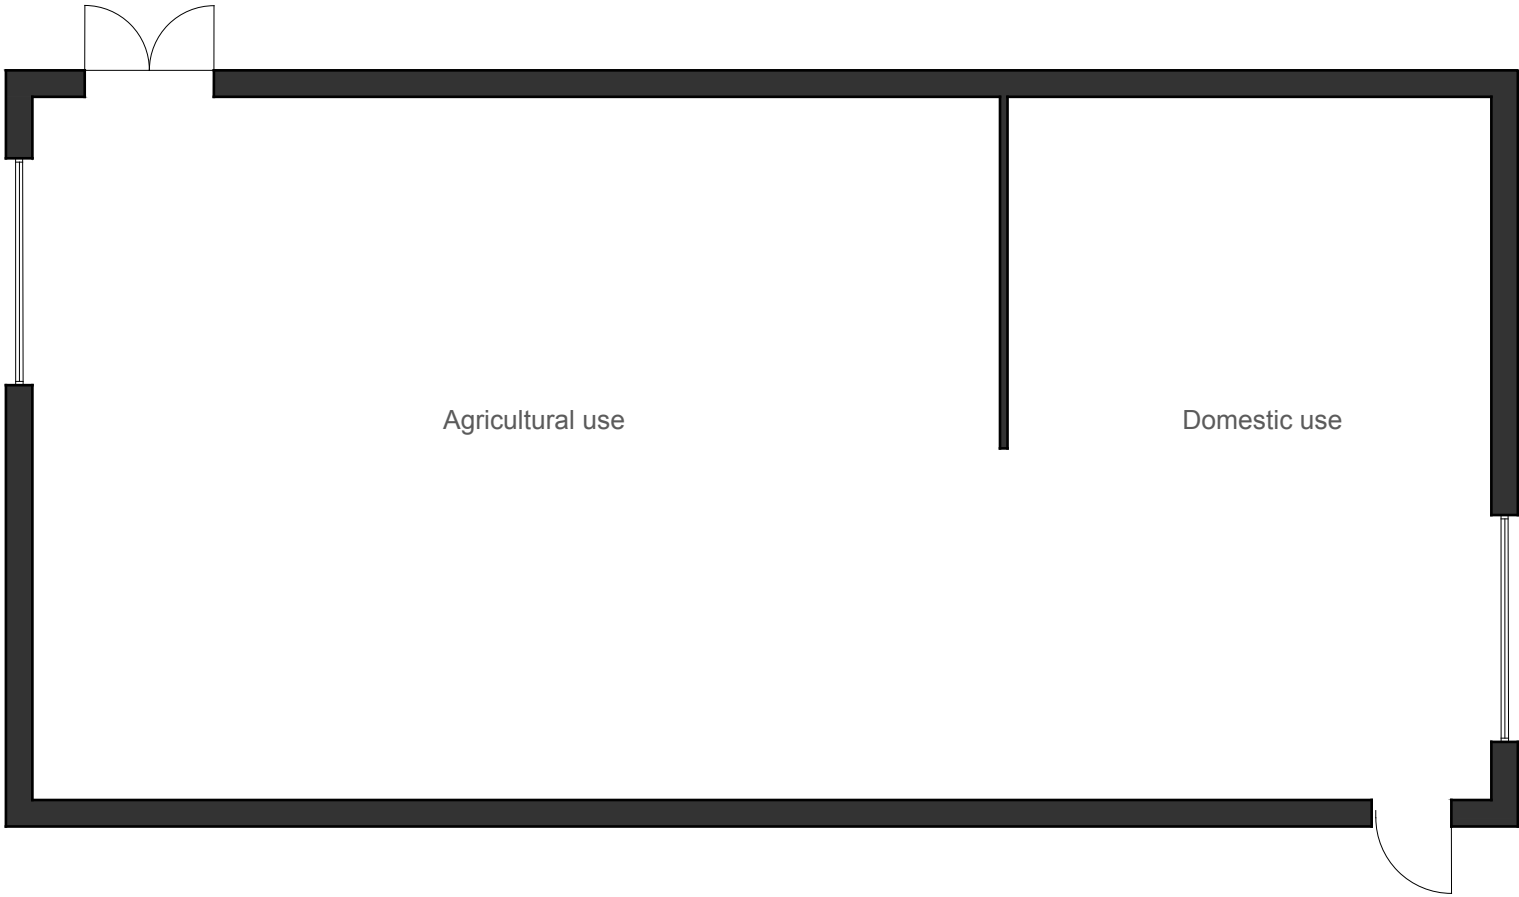

Project No. 1979



Revisions

	Doors repositioned

Notes

Project North



Scale 1:100 @ A3

Proposed Barn
Floor Plan

A0.20A