


NOTES:
© HALZAC DESIGN LTD 2023.
A. DO NOT SCALE FROM THIS DRAWING. OTHER THAN PLANNING PURPOSES.
B. USE GIVEN DIMENSIONS ONLY. ALL DIMENSIONS TO BE SITE CHECKED AND AGREED WITH CLIENT.
C. MATERIALS TO BE AGREED AND APPROVED BY CLIENT.
D. CLEAR ALL RELEVANT CONDITIONS ATTACHED TO PLANNING APPROVALS.
E. ANY CHANGES POST PLANNING APPROVAL WILL REQUIRE ADDITIONAL APPROVAL.

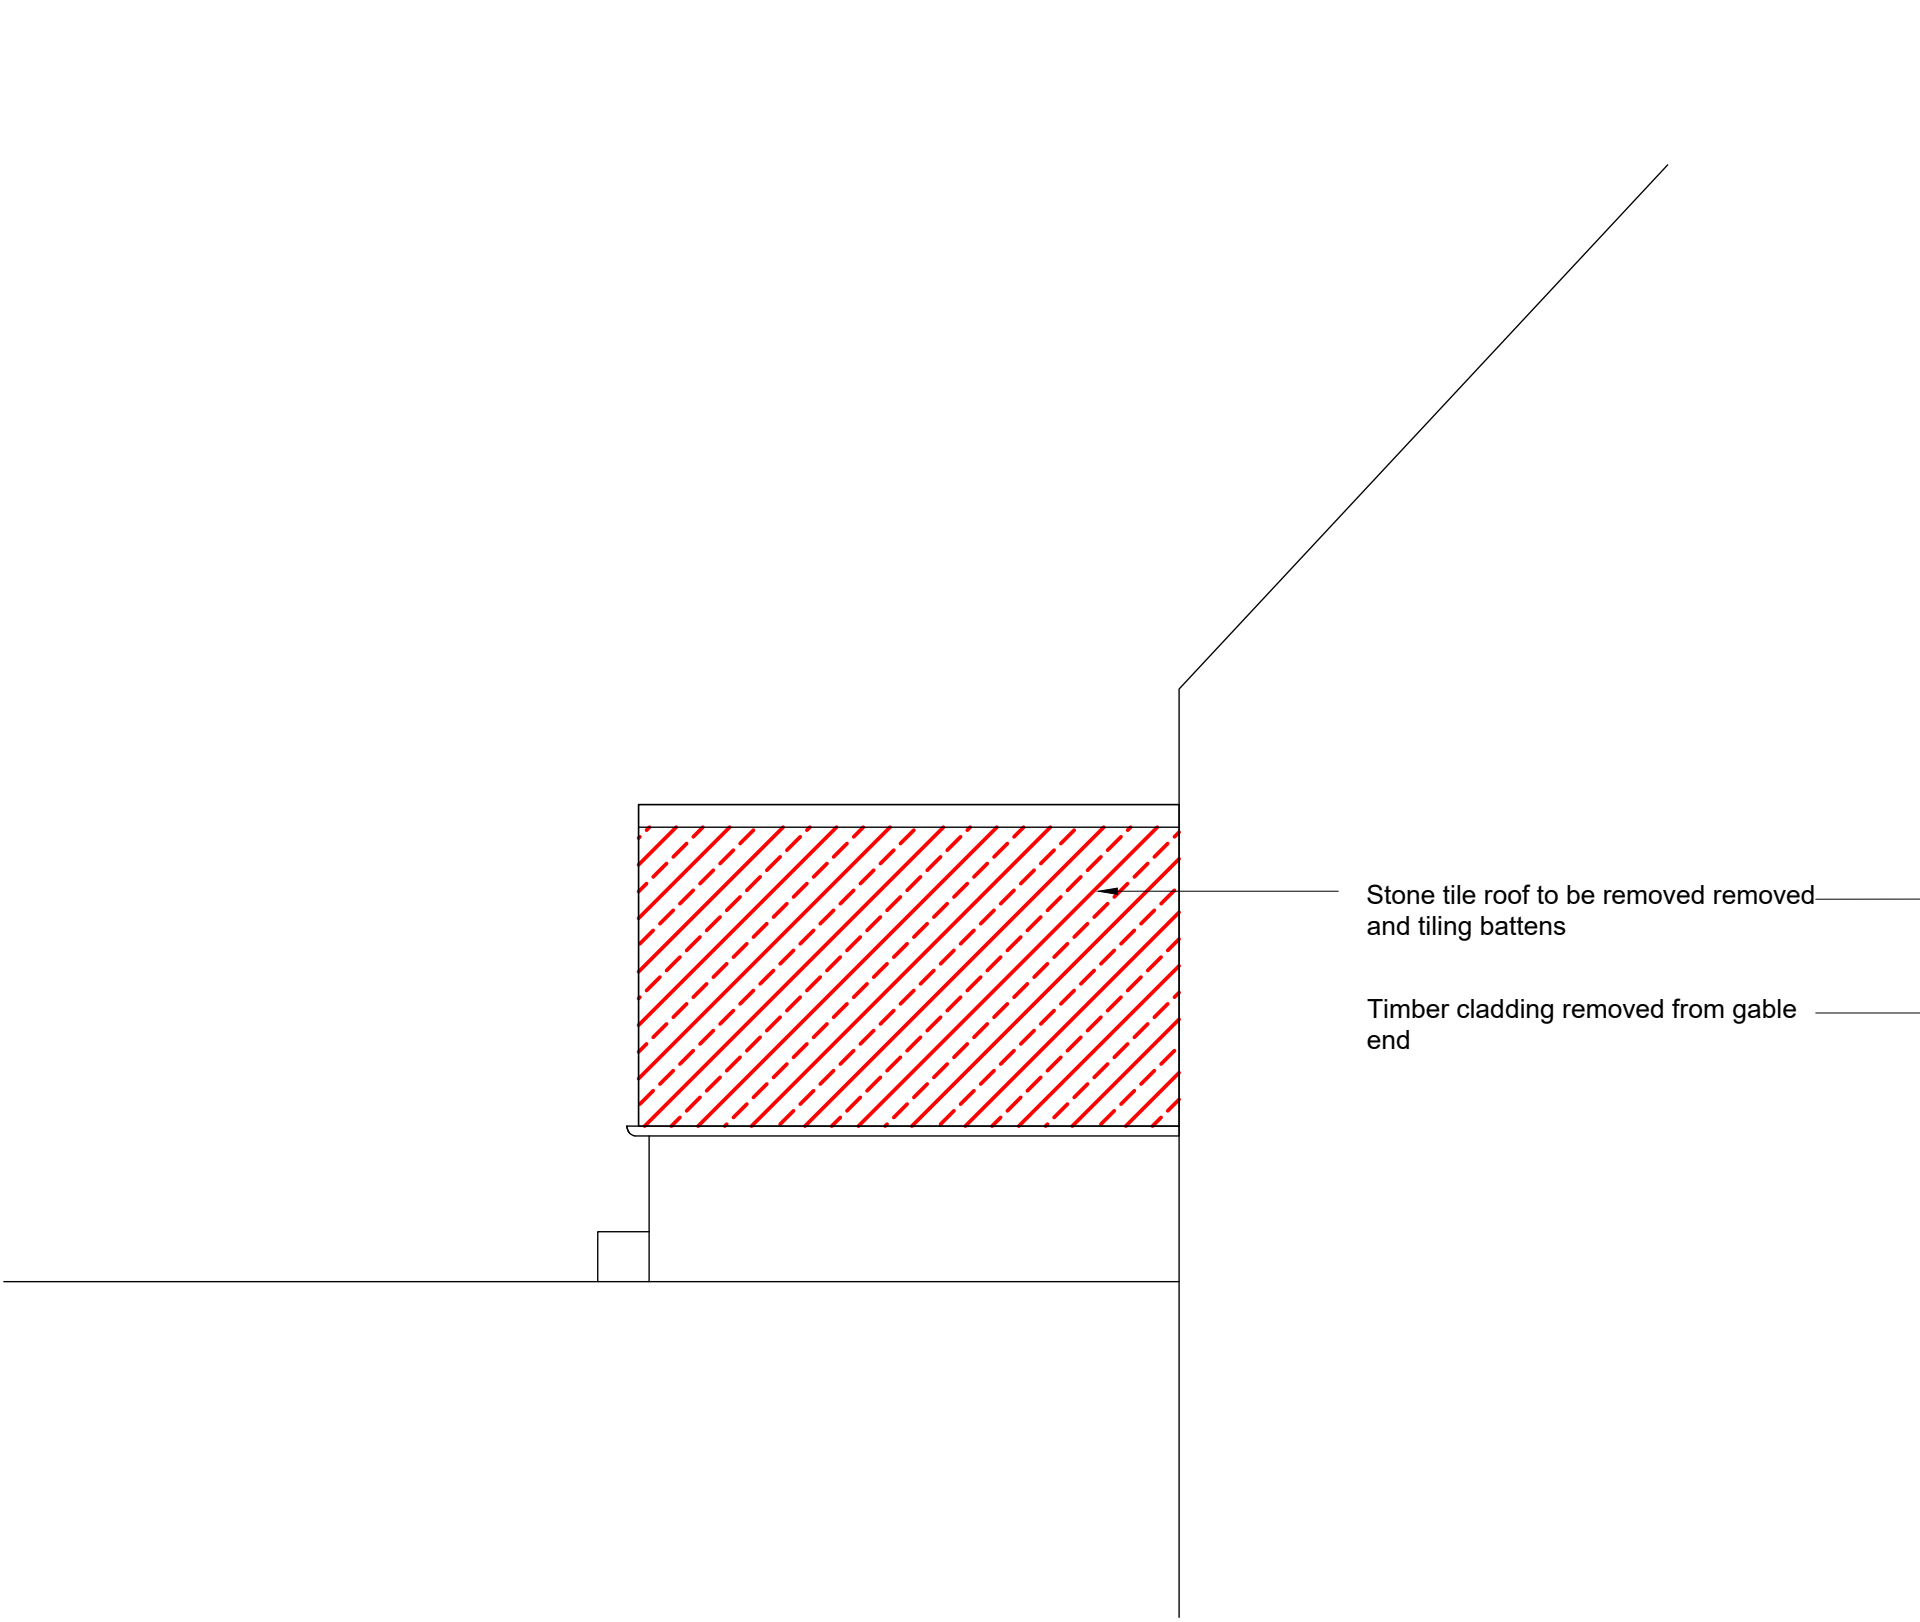


NORTH EAST ELEVATION - AS EXISTING 1:50




SOUTH EAST ELEVATION - AS EXISTING 1:50




PHOTOGRAPH OF SOUTH EAST ELEVATION

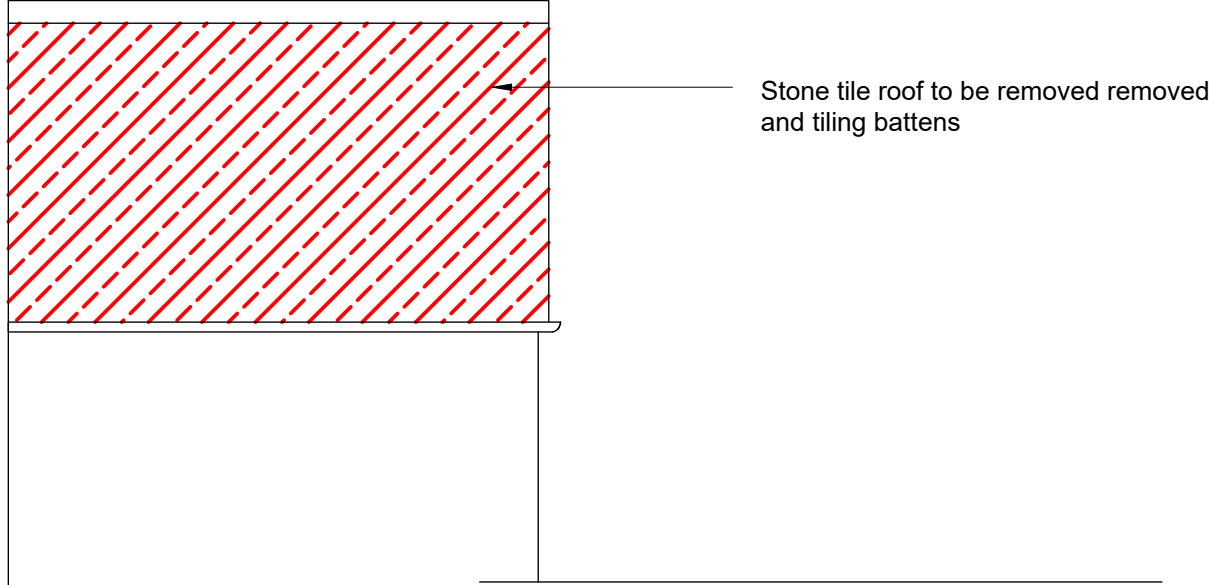


SOUTH WEST ELEVATION - AS EXISTING 1:50

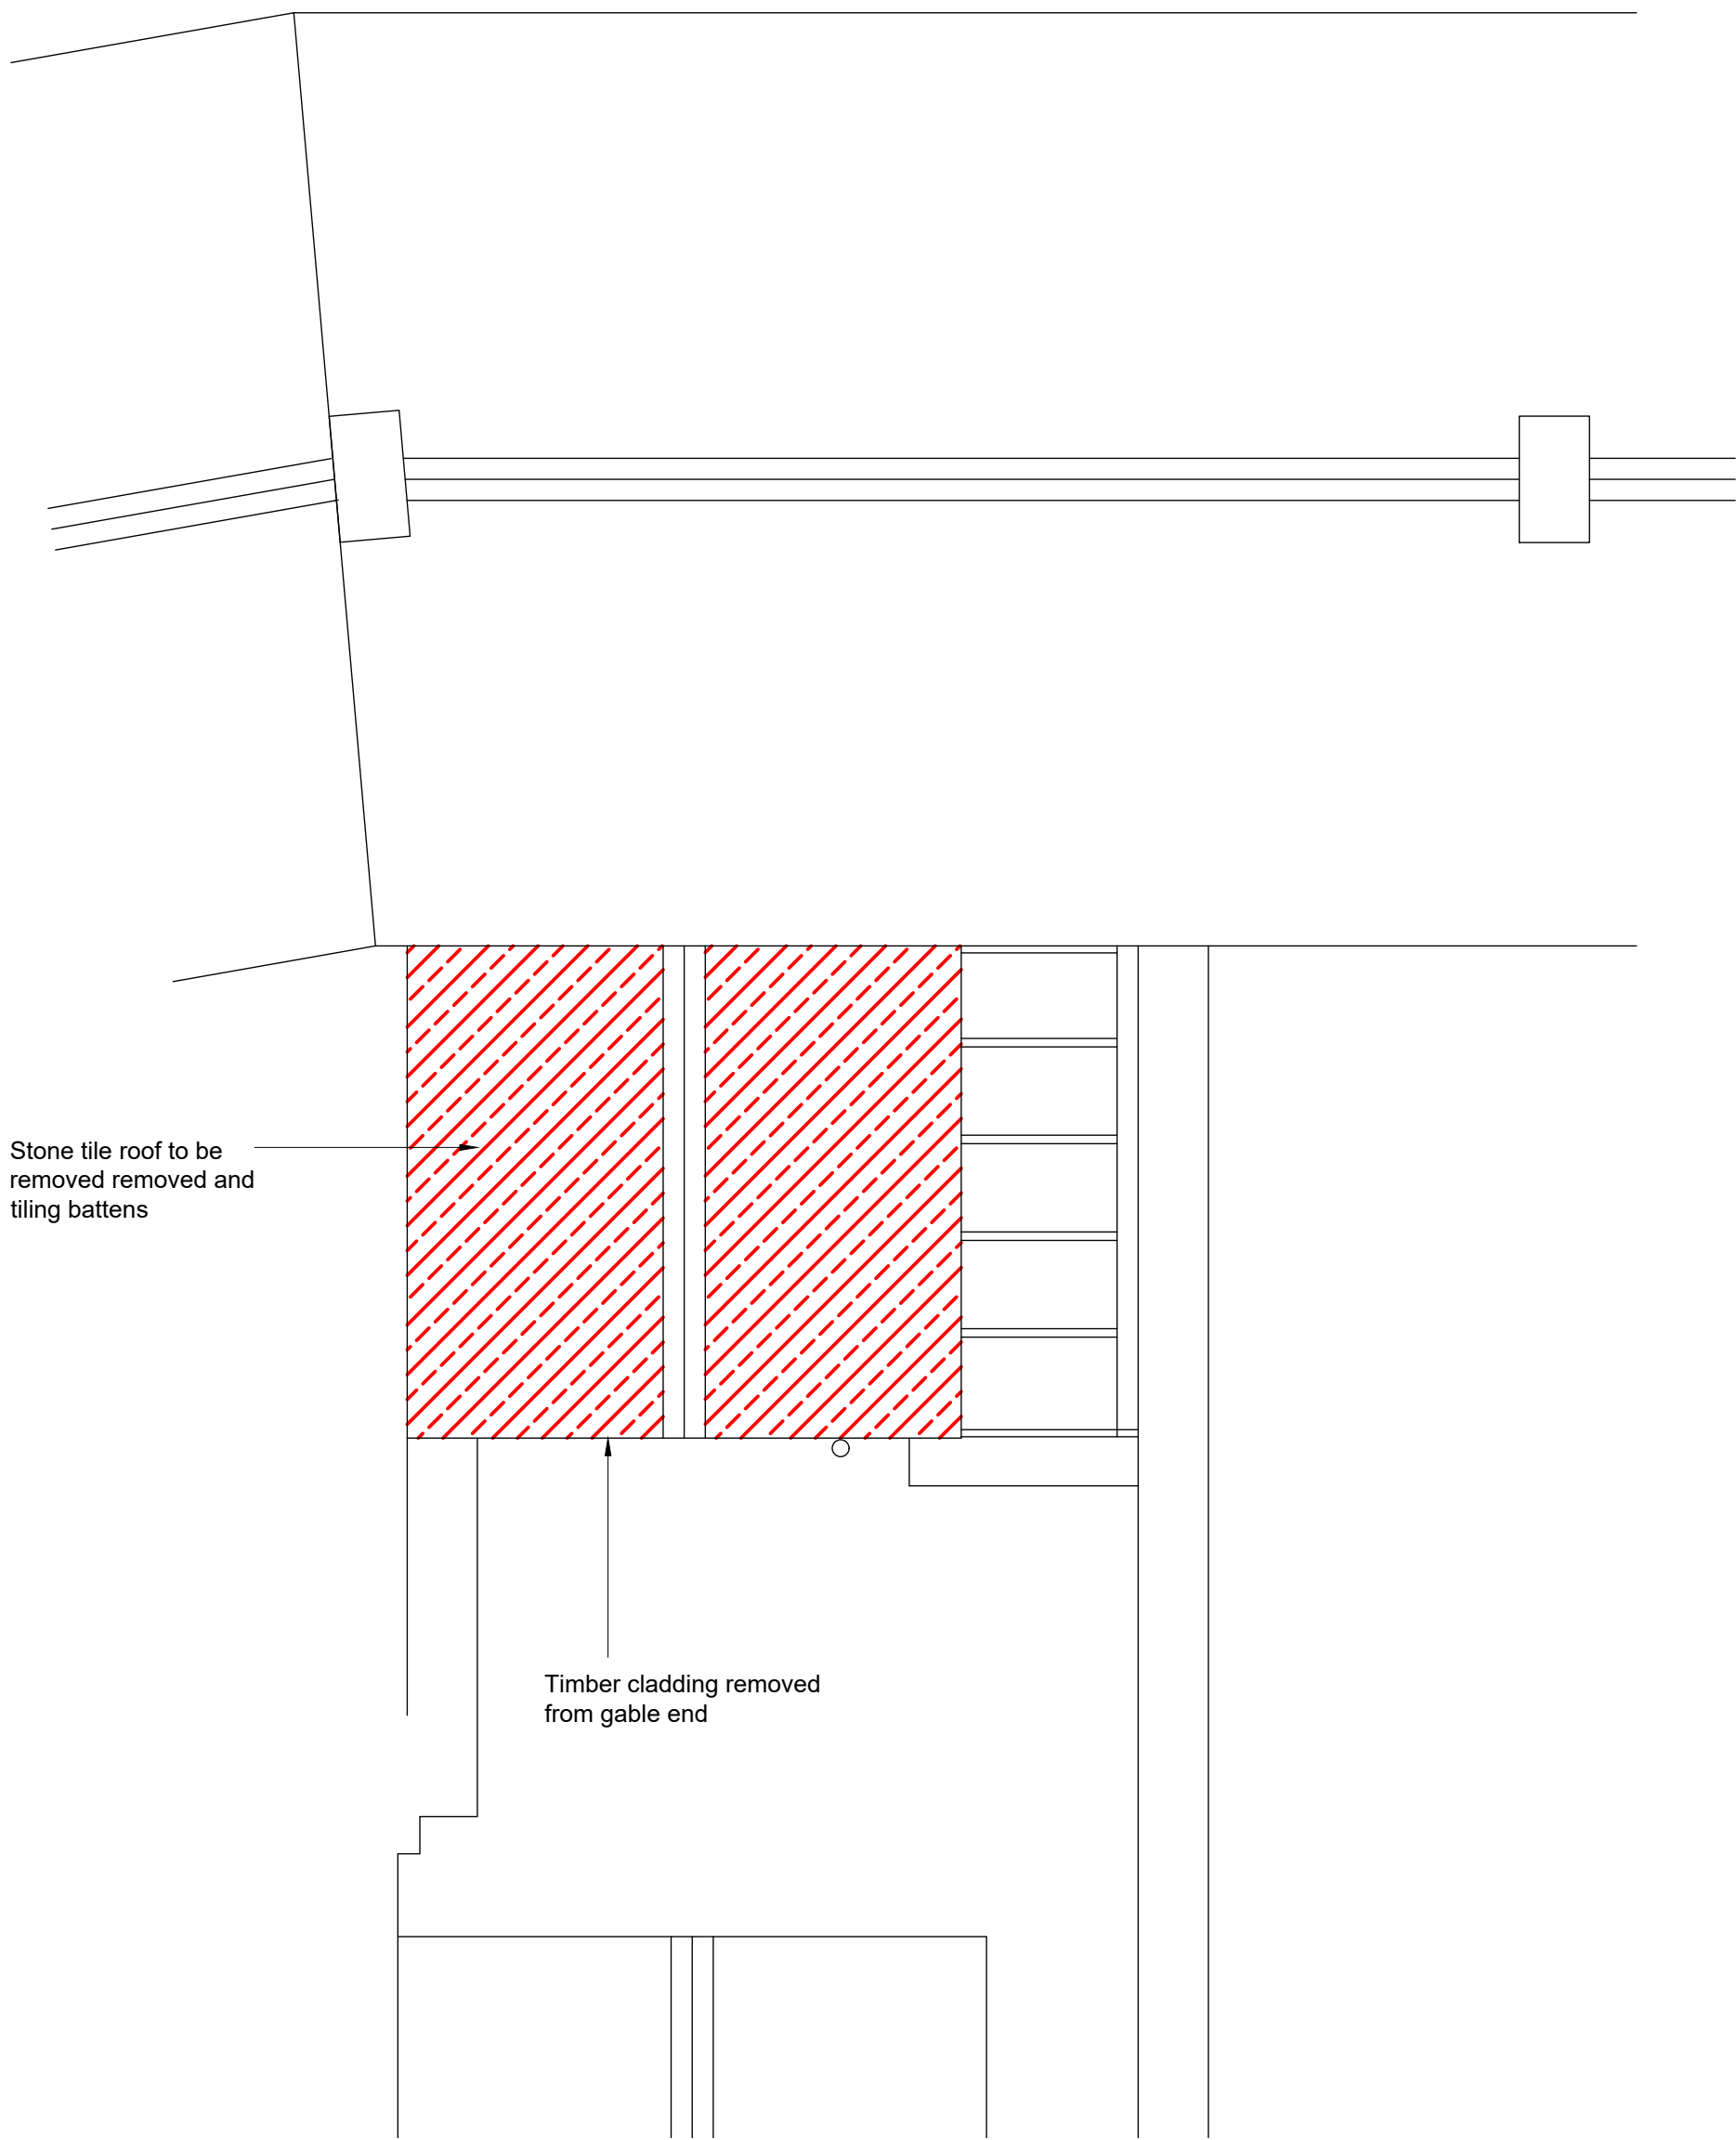

ROOF PLAN - AS EXISTING 1:50

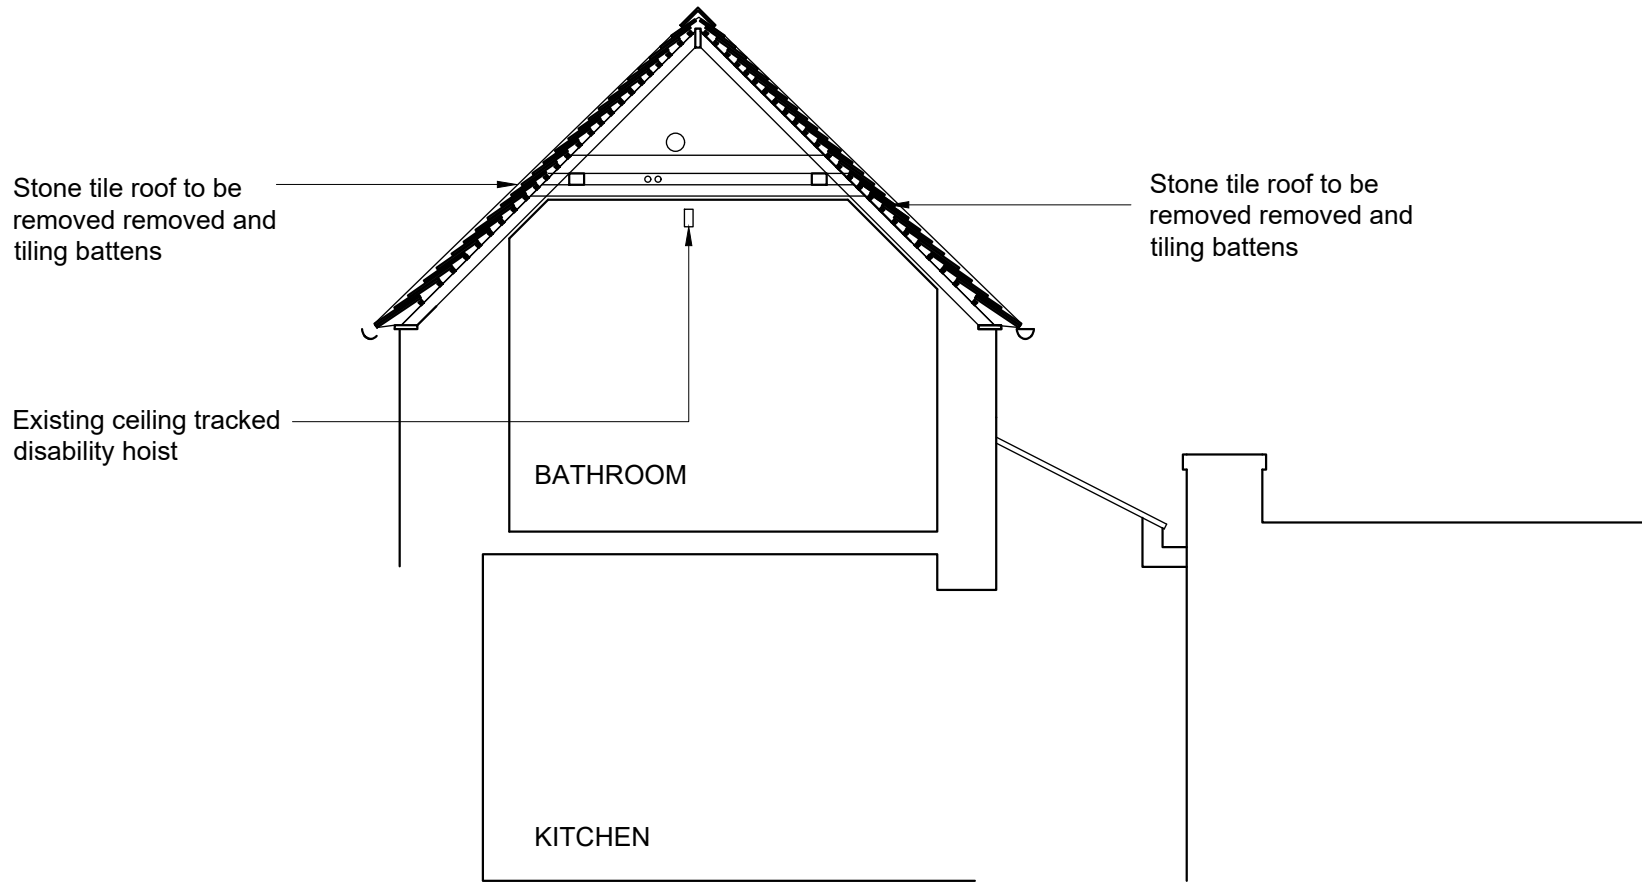

SECTION AA - AS EXISTING 1:50

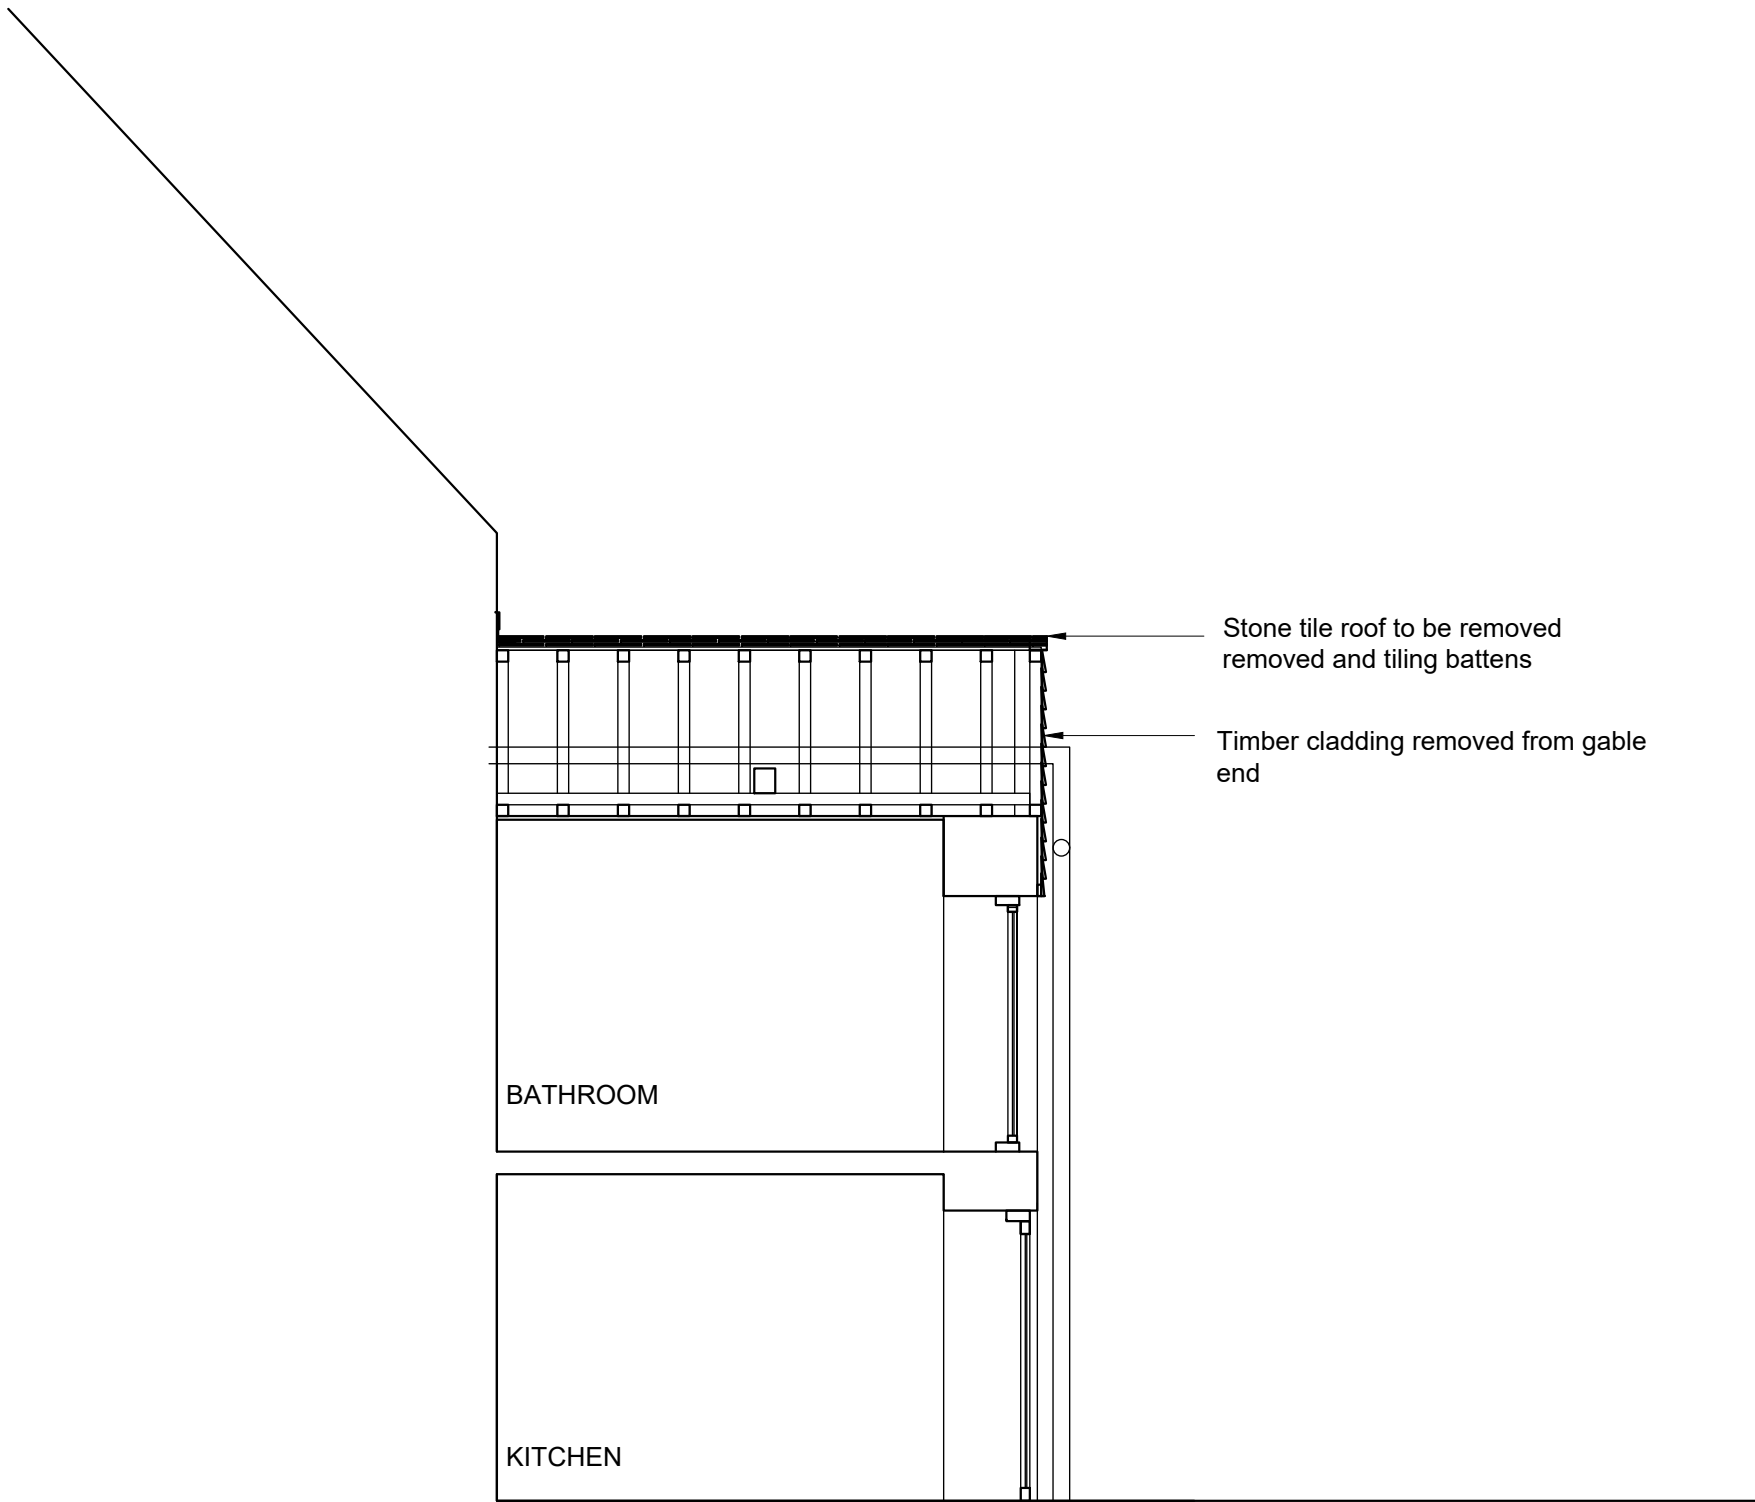

SECTION BB - AS EXISTING 1:50

1:50 Scale
In metres

REVISIONS (sheet only)
DRAWING NUMBER PREFIXED WITH:
SK = SKETCH DRAWING, NOT TO BE SCALED EXCEPT FOR PLANNING PURPOSES. BASED ON INFORMATION PROVIDED BY:
PL = PLANNING PURPOSES ONLY, NOT TO BE SCALED.
BR = DRAWING FOR A BUILDING REGULATION APPLICATION AND APPROVAL ONLY. USE GIVEN DIMENSION ONLY. NOT TO BE SCALED. N/C = NOT TO BE SCALED.
WD = WORKING DRAWING. INCLUDES ADDITIONAL DETAIL OVER AND ABOVE BR DESIGNATION. USE GIVEN DIMENSION ONLY. NOT TO BE SCALED.

A1		FOR PLANNING PURPOSES	
ROOF REPAIRS		HALZAC DESIGN LTD	
49 THE TRIANGLE, MALSEBURY SN16 0AH		ARCHITECTURAL DESIGN SERVICE	
DRAWING: ROOF PLAN, SECTIONS & ELEVATIONS		JOB NUMBER: 26-022	
AS EXISTING		DWG NUMBER: PL02	
SCALE: AS SHOWN		DATE: APR28	