

- NOTES:
- © HALZAC DESIGN LTD 2025.
- A. DO NOT SCALE FROM THIS DRAWING, OTHER THAN PLANNING PURPOSES.
- B. USE GIVEN DIMENSIONS ONLY, ALL DIMENSIONS TO BE SITE CHECKED AND AGREED WITH CLIENT.
- C. MATERIALS TO BE AGREED AND APPROVED BY CLIENT.
- D. CLEAR ALL RELEVANT CONDITIONS ATTACHED TO PLANNING APPROVALS
- E. ANY CHANGES POST PLANNING APPROVAL WILL REQUIRE ADDITIONAL APPROVAL





LOCATION PLAN 1:1250




© CROWN COPYRIGHT 2026 ORDNANCE SURVEY 100053143

ORDNANCE SURVEY DATA LICENCE PURCHASED BY HALZAC DESIGN LTD NON TRANSFERABLE FOR BY HALZAC DESIGN LTD

USE FOR 1 YEAR FROM 04/26

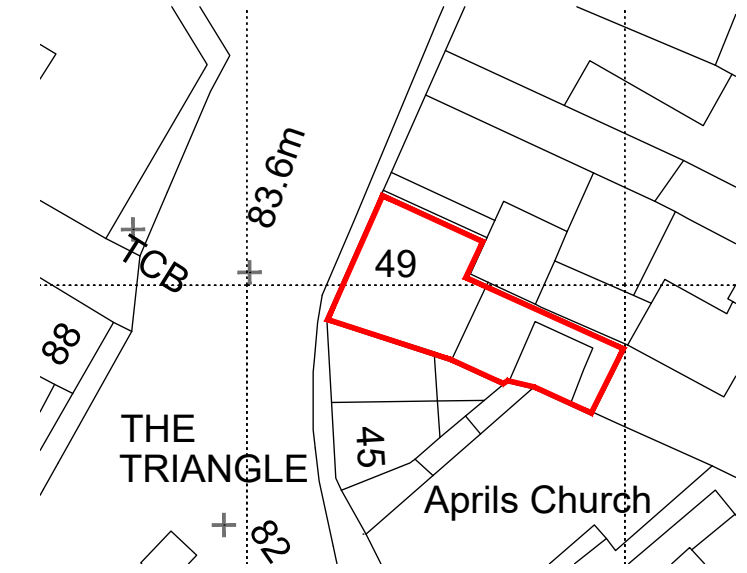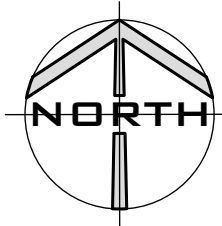

BLOCK PLAN - AS EXISTING 1:500

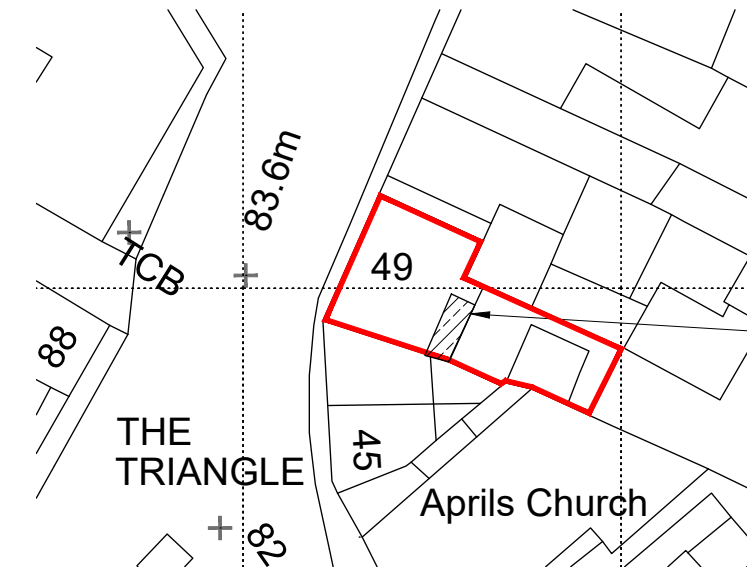

BLOCK PLAN - AS PROPOSED 1:500



Roof to be repaired & Timber gable end replaced

A3

ISSUE PURPOSE:

FOR PLANNING PURPOSES

TITLE:

ROOF REPAIRS

49 THE TRIANGLE, MALSEBURY SN16 0AH

DRAWING:

ROOF PLAN, SECTIONS & ELEVATIONS

AS EXISTING

SCALE: AS SHOWN

DRAWN: CR

DATE: APR'26

HALZAC DESIGN LTD

ARCHITECTURAL DESIGN SERVICE

e: halzacdesign@icloud.com m: 07801 070166

JOB NUMBER

26-022

DWG NUMBER

PL03

REV

REVISIONS (Latest only)

DRAWING NUMBER PREFIXED WITH

EX = EXISTING DRAWING, NOT TO BE SCALED EXCEPT FOR PLANNING PURPOSES, BASED ON INFORMATION PROVIDED BY:

SK = SKETCH DRAWING, INFORMAL DRAWING, NOT FOR OFFICIAL USE, NOT TO BE USED FOR PLANNING PURPOSES, NOT TO BE SCALED.

PL = DRAWING TO ACCOMPANY A PLANNING APPLICATION, CAN BE SCALED FOR PLANNING PURPOSES ONLY, NOT FOR CONSTRUCTION(NFC).

BR = DRAWING FOR A BUILDING REGULATION APPLICATION AND APPROVAL ONLY, USE GIVEN DIMESNSION ONLY, NOT TO BE SCALED, NFC.

WD =WORKING DRAWING, INCLUDES ADDITIONAL DETAIL OVER AND ABOVE BR DESIGNATION, USE GIVEN DIMENSION ONLY, NOT TO BE SCALED.