


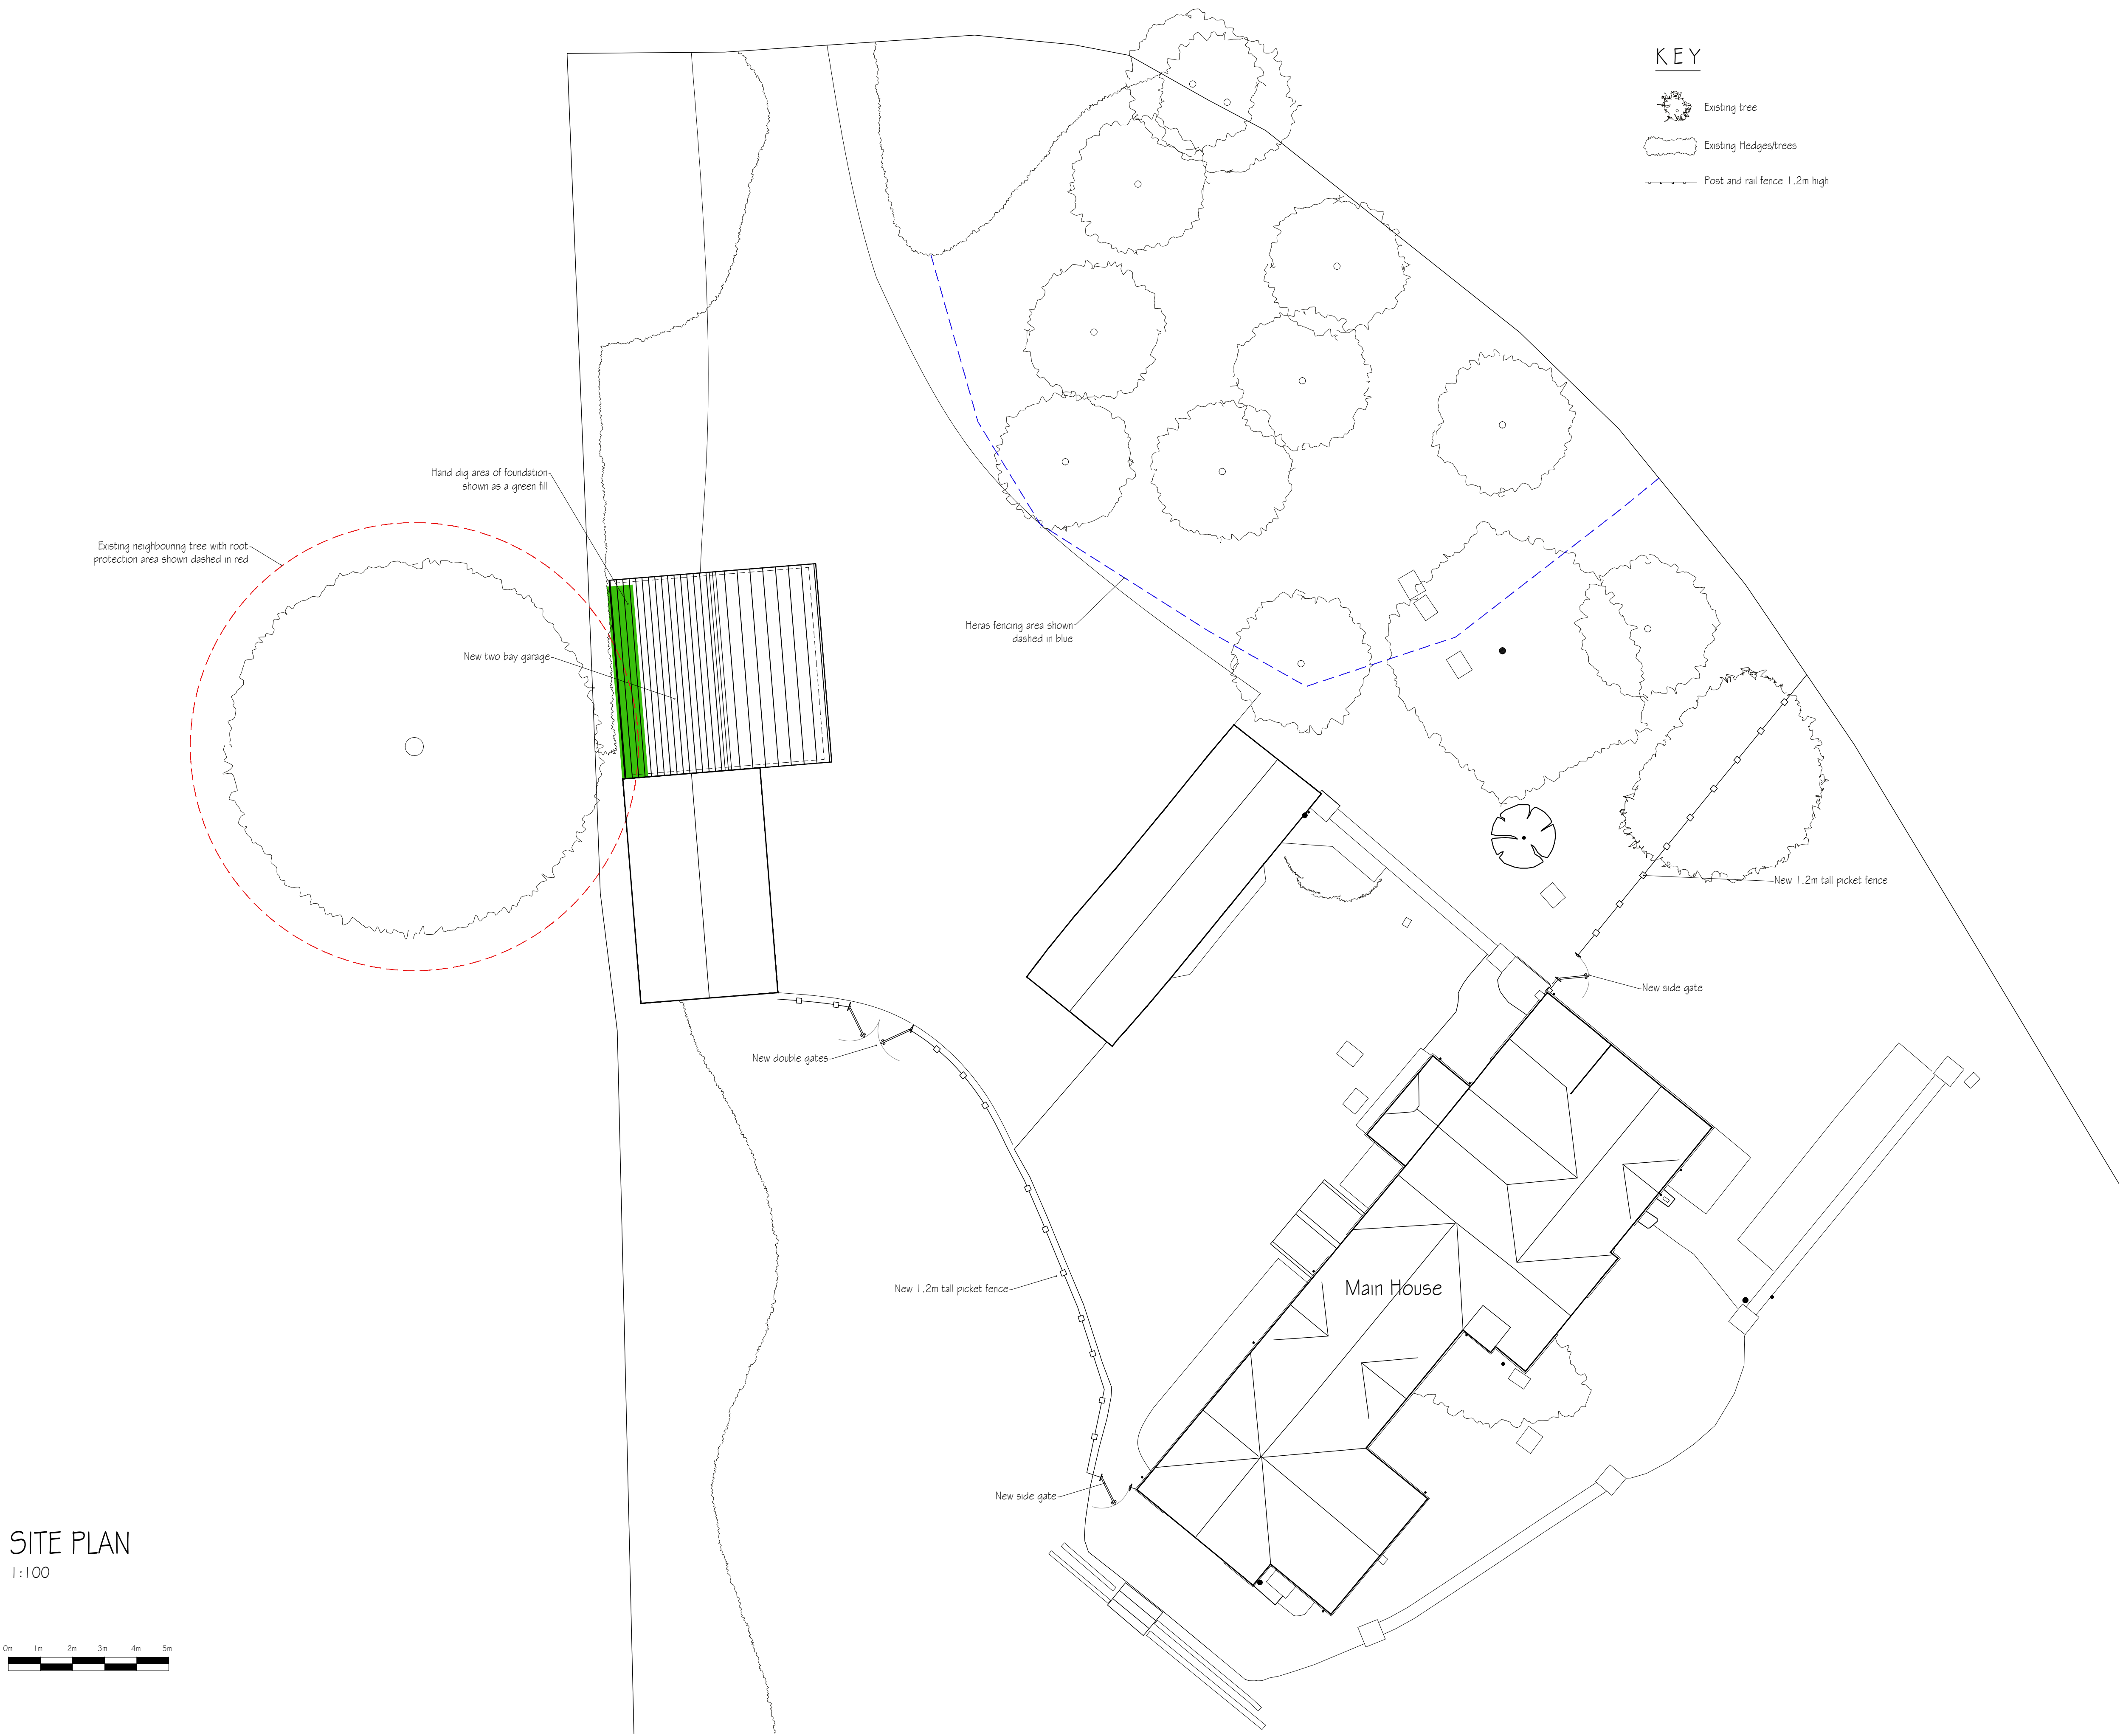

SITE PLAN
1:100

0m 1m 2m 3m 4m 5m

KEY

- Existing tree
- Existing Hedges/trees
- Post and rail fence 1.2m high

F	Garage design revision	BM-C	20.05.26
E	Addition of neighbouring tree	BM-C	08.04.26
D	Design revisions	BM-C	05.03.26
C	Garage position amended	BM-C	22.01.26
B	Heras fencing added, fruit trees relocated	BM-C	03.12.25
A	Garage position adjusted	BM-C	26.11.25
revisions		initial	date

Contractors, Sub Contractors and Suppliers are to check all relevant dimensions and levels of site and buildings before commencing any shop drawings or building work.


This drawing is copyright and may not be reproduced in any part of form without the written consent of Fowler Architecture and Planning

project
HAYDOWN COTTAGE
Oxenwood

drawing
Site Plan

scale 1:100 @A1 drawn by BM-C date Sept' 25

240828 - 30 F
drawing no rev

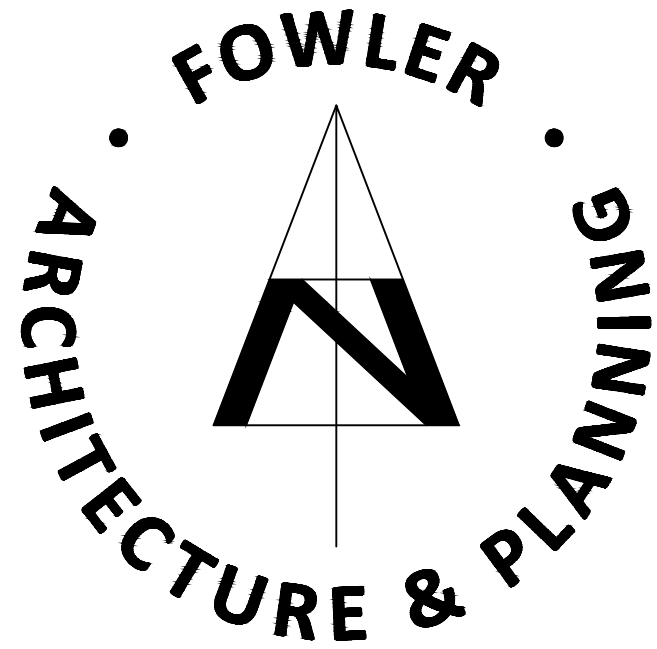

39 High Street
Pewsey
Wiltshire
SN9 5AF

tel (01672) 569444
fax (01672) 569488
enquiries@faap.co.uk