




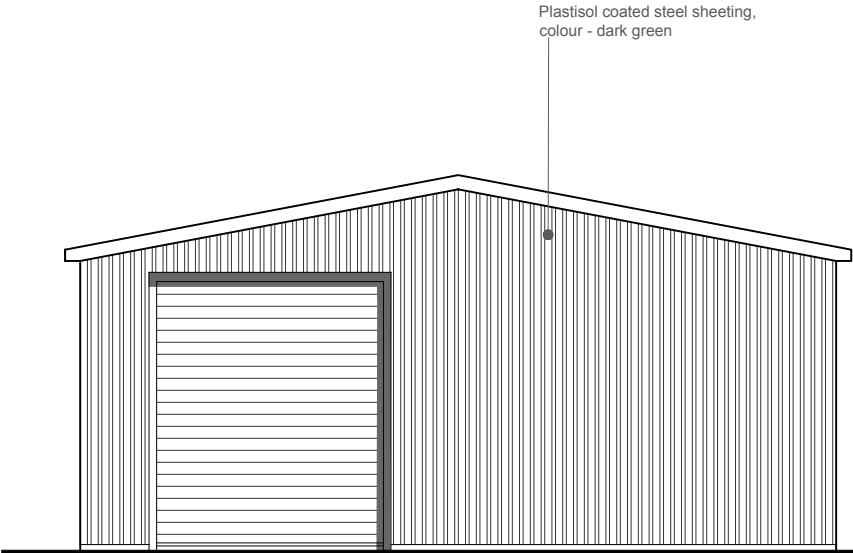


South Elevation

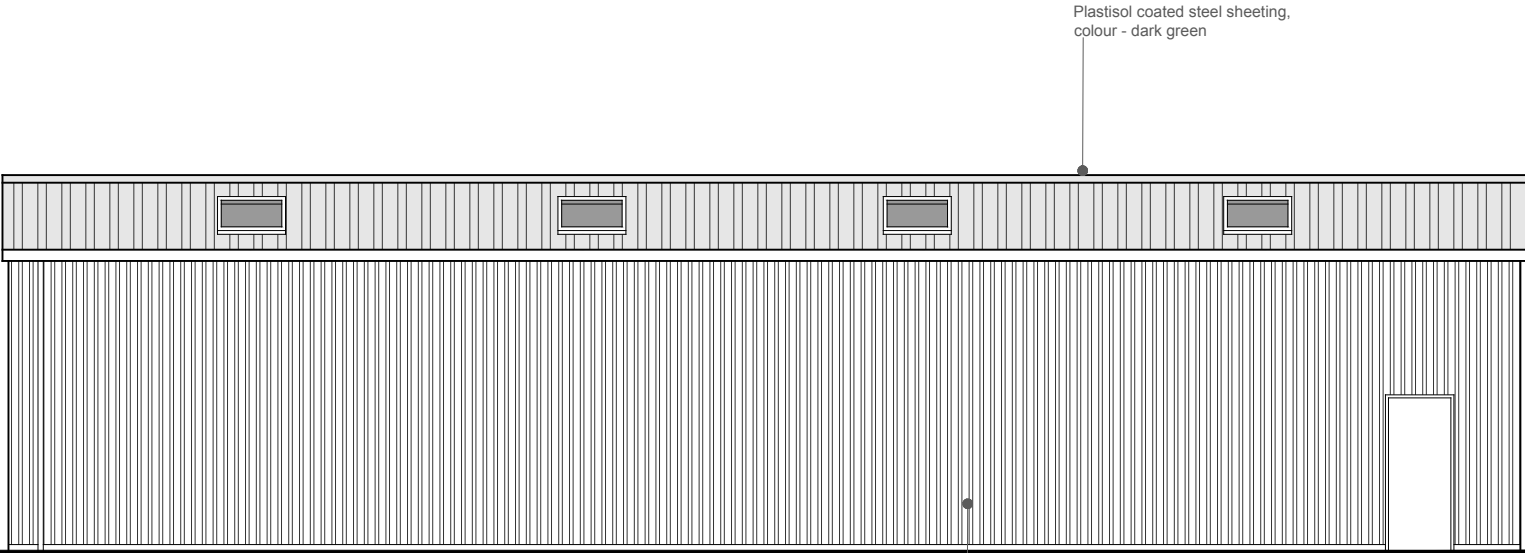

West Elevation

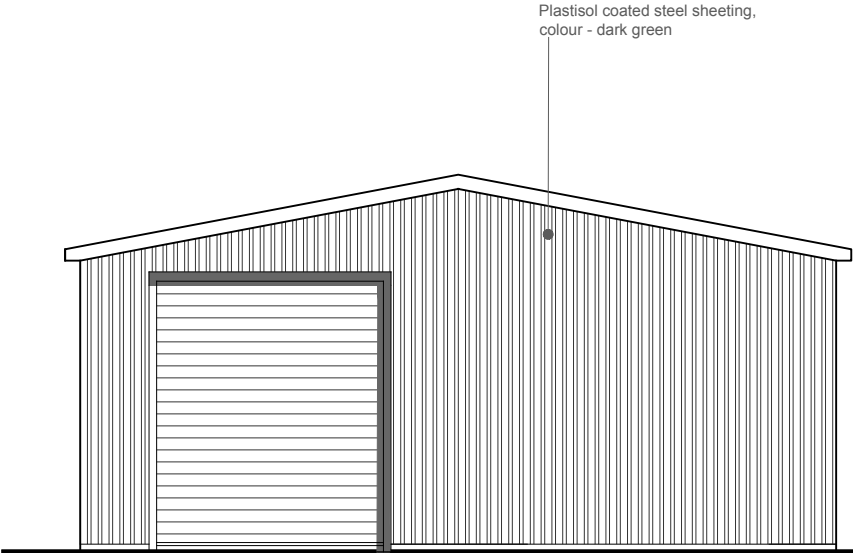

North Elevation

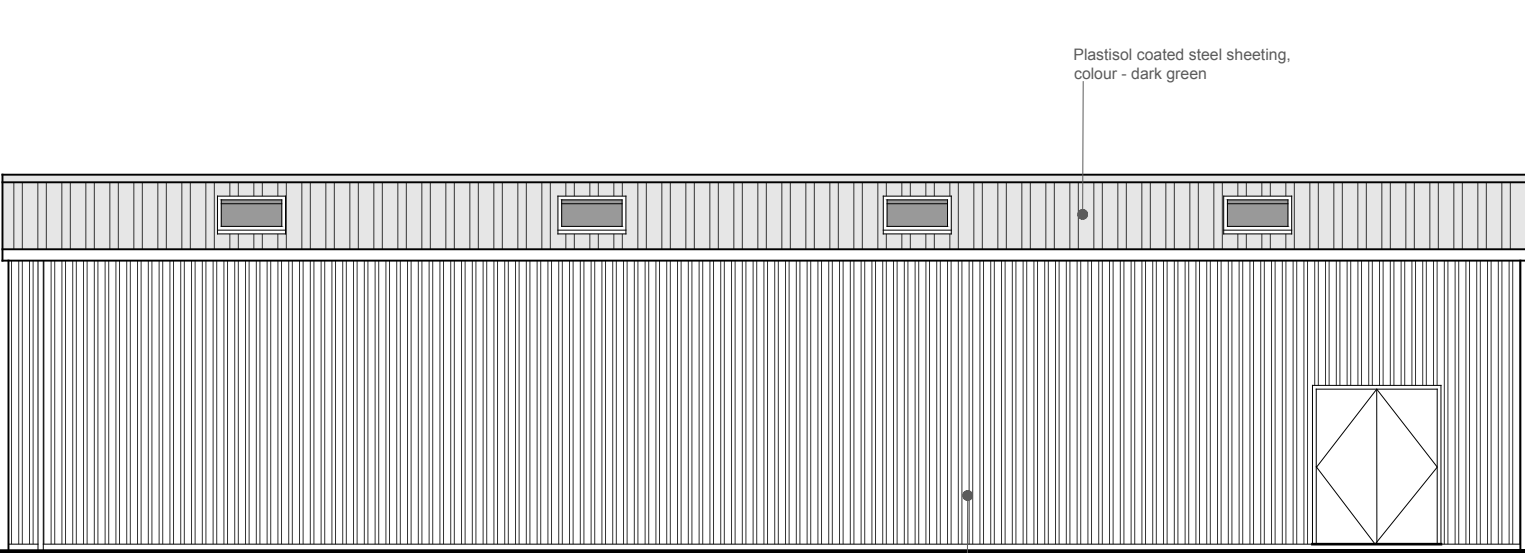

East Elevation



Project No. 1979



Revisions	
	Door repositioned on north elevation

Notes

Scale 1:100 @ A3

Proposed Barn
Elevations

A0.21A