



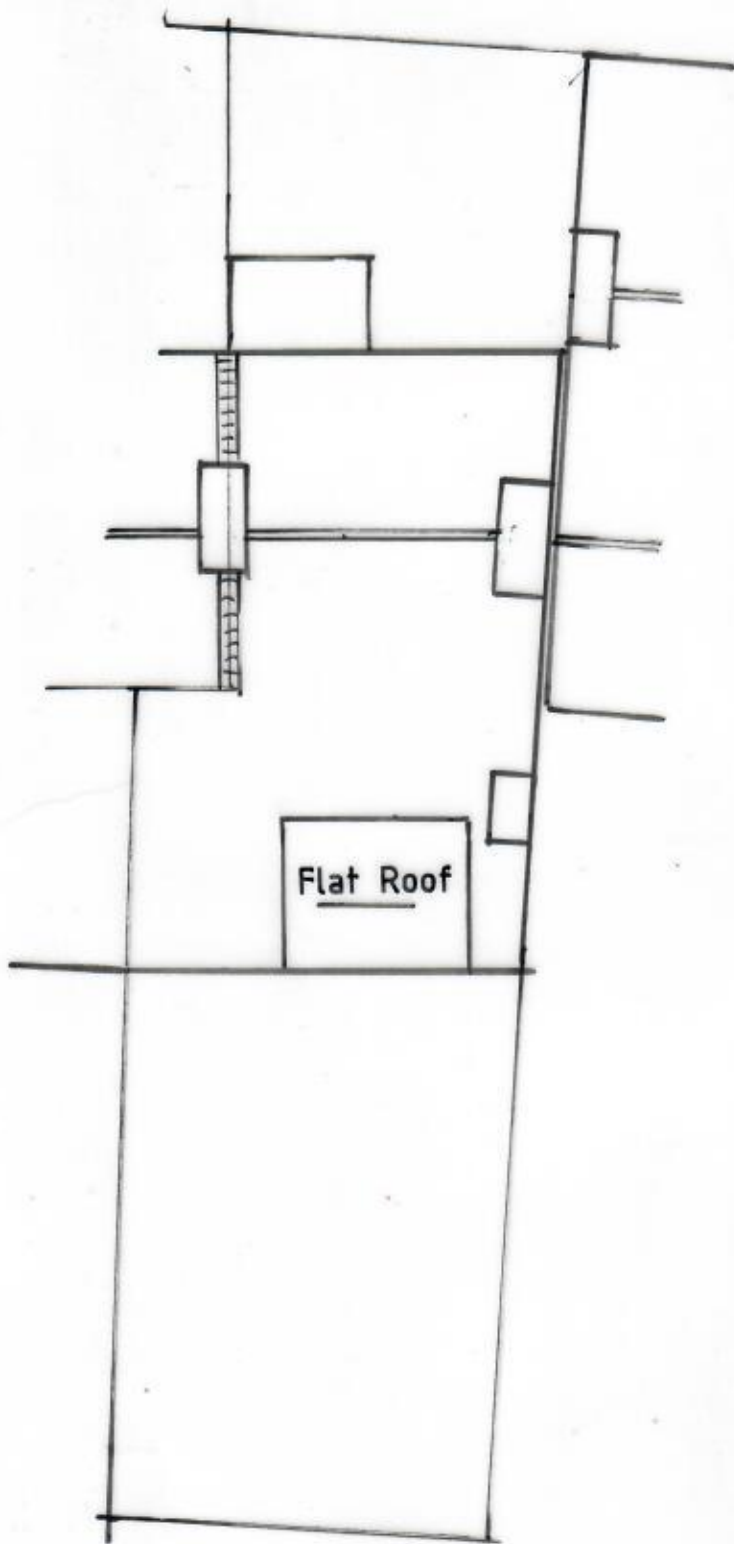

Existing Roof Plan

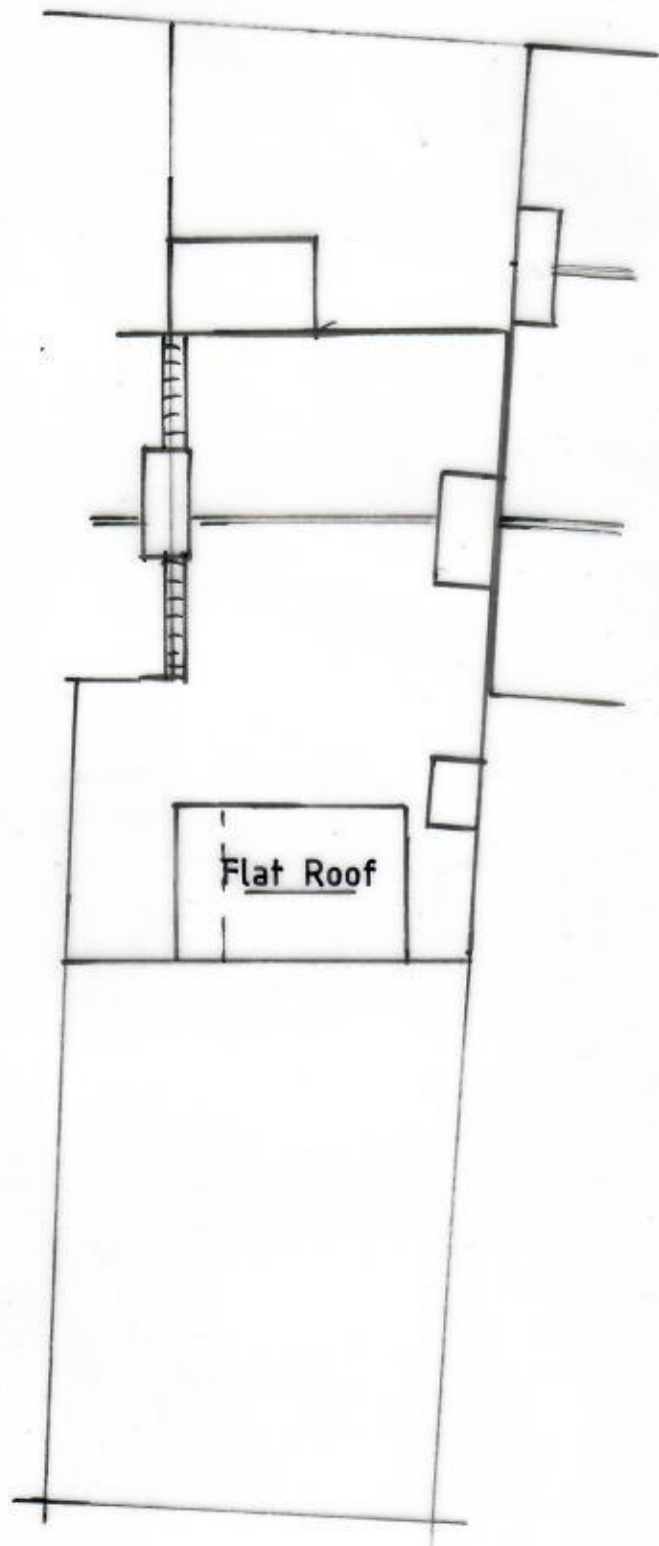

Proposed Roof Plan

11 High Street Colerne Wiltshire SN14 Scale 1:100 at A4

