




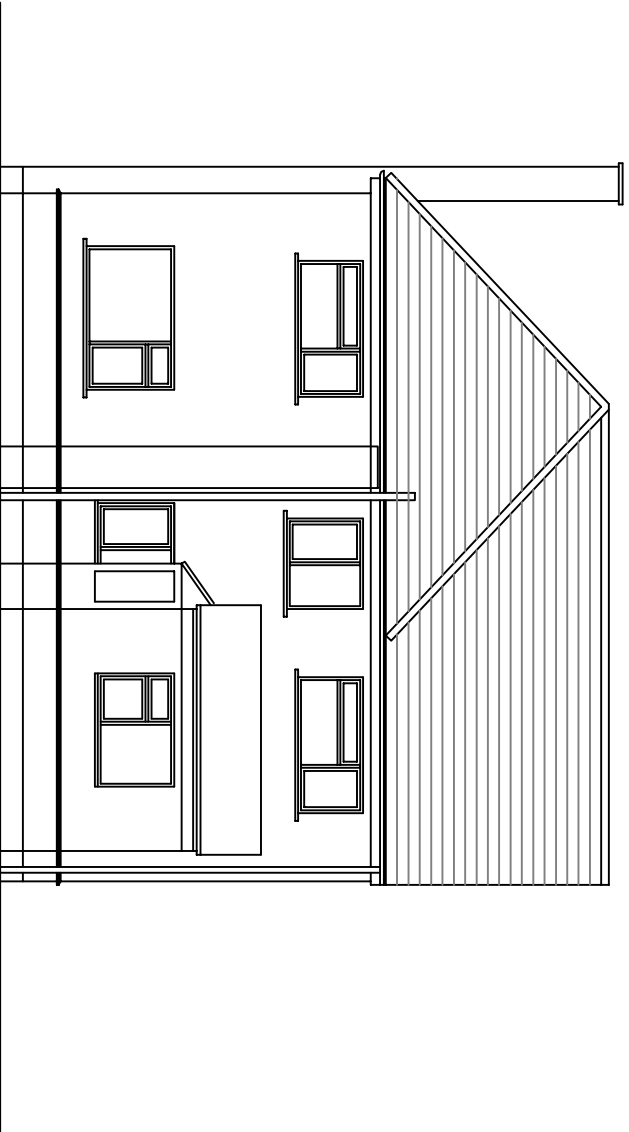


EXISTING REAR (SOUTH) ELEVATION 1 : 100

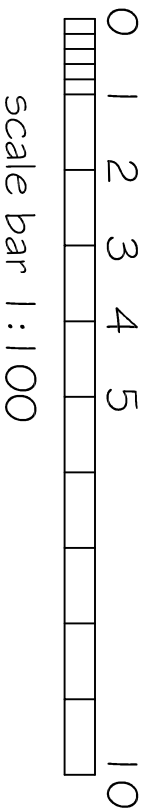


scale bar 1 : 100

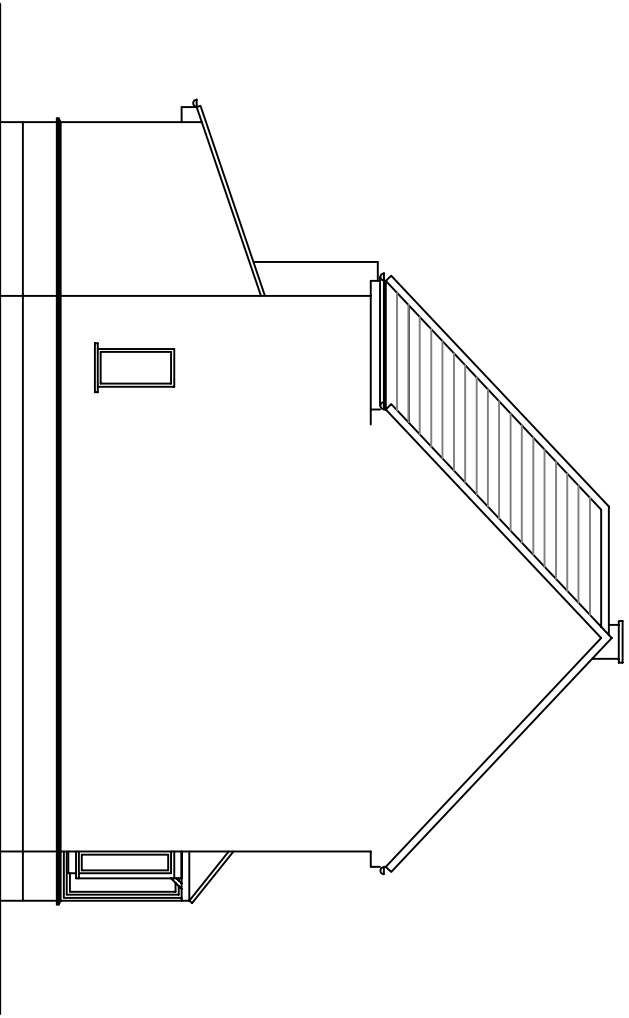


EXISTING SIDE (EAST) ELEVATION 1 : 100

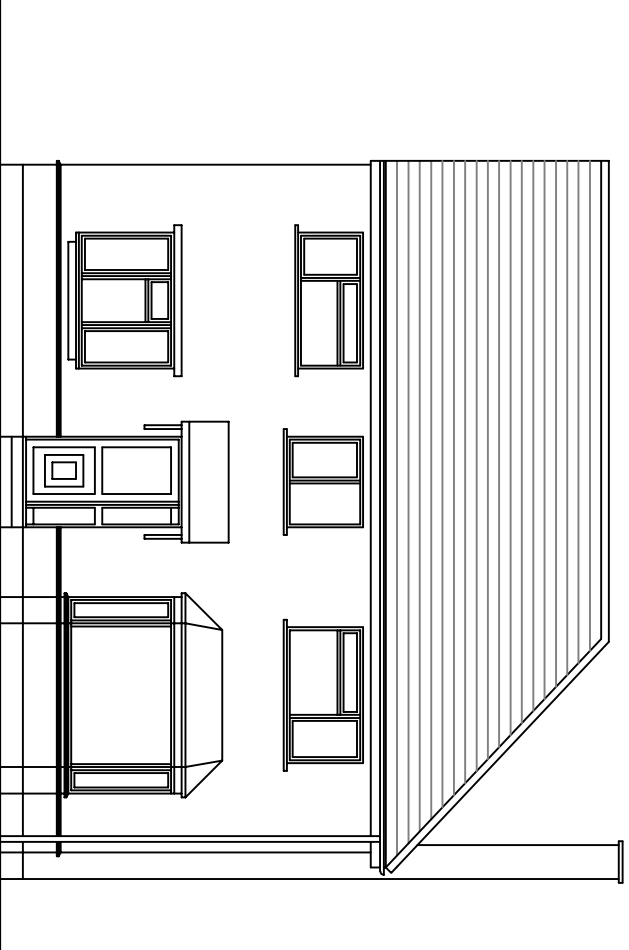

EXISTING FRONT (NORTH) ELEVATION 1 : 100

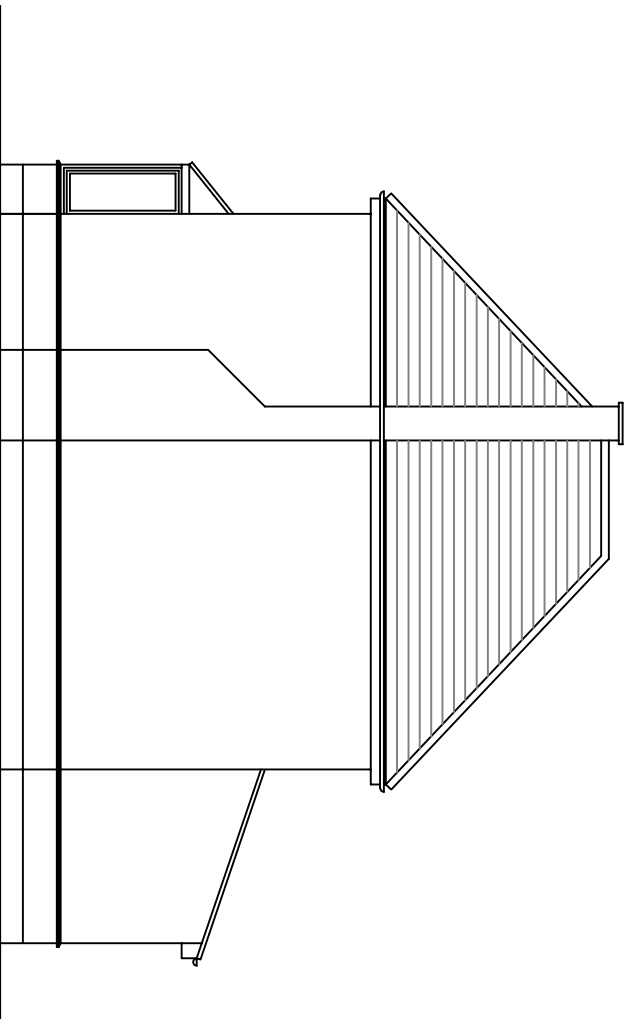


EXISTING END (WEST) ELEVATION 1 : 100

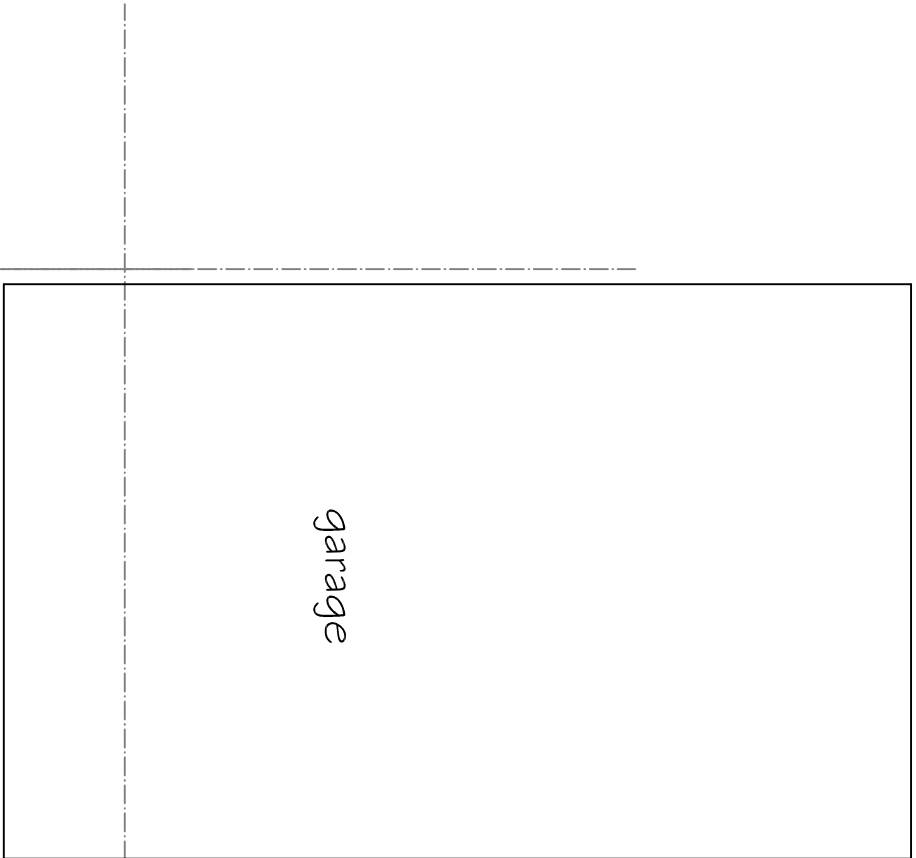

garage

boundary

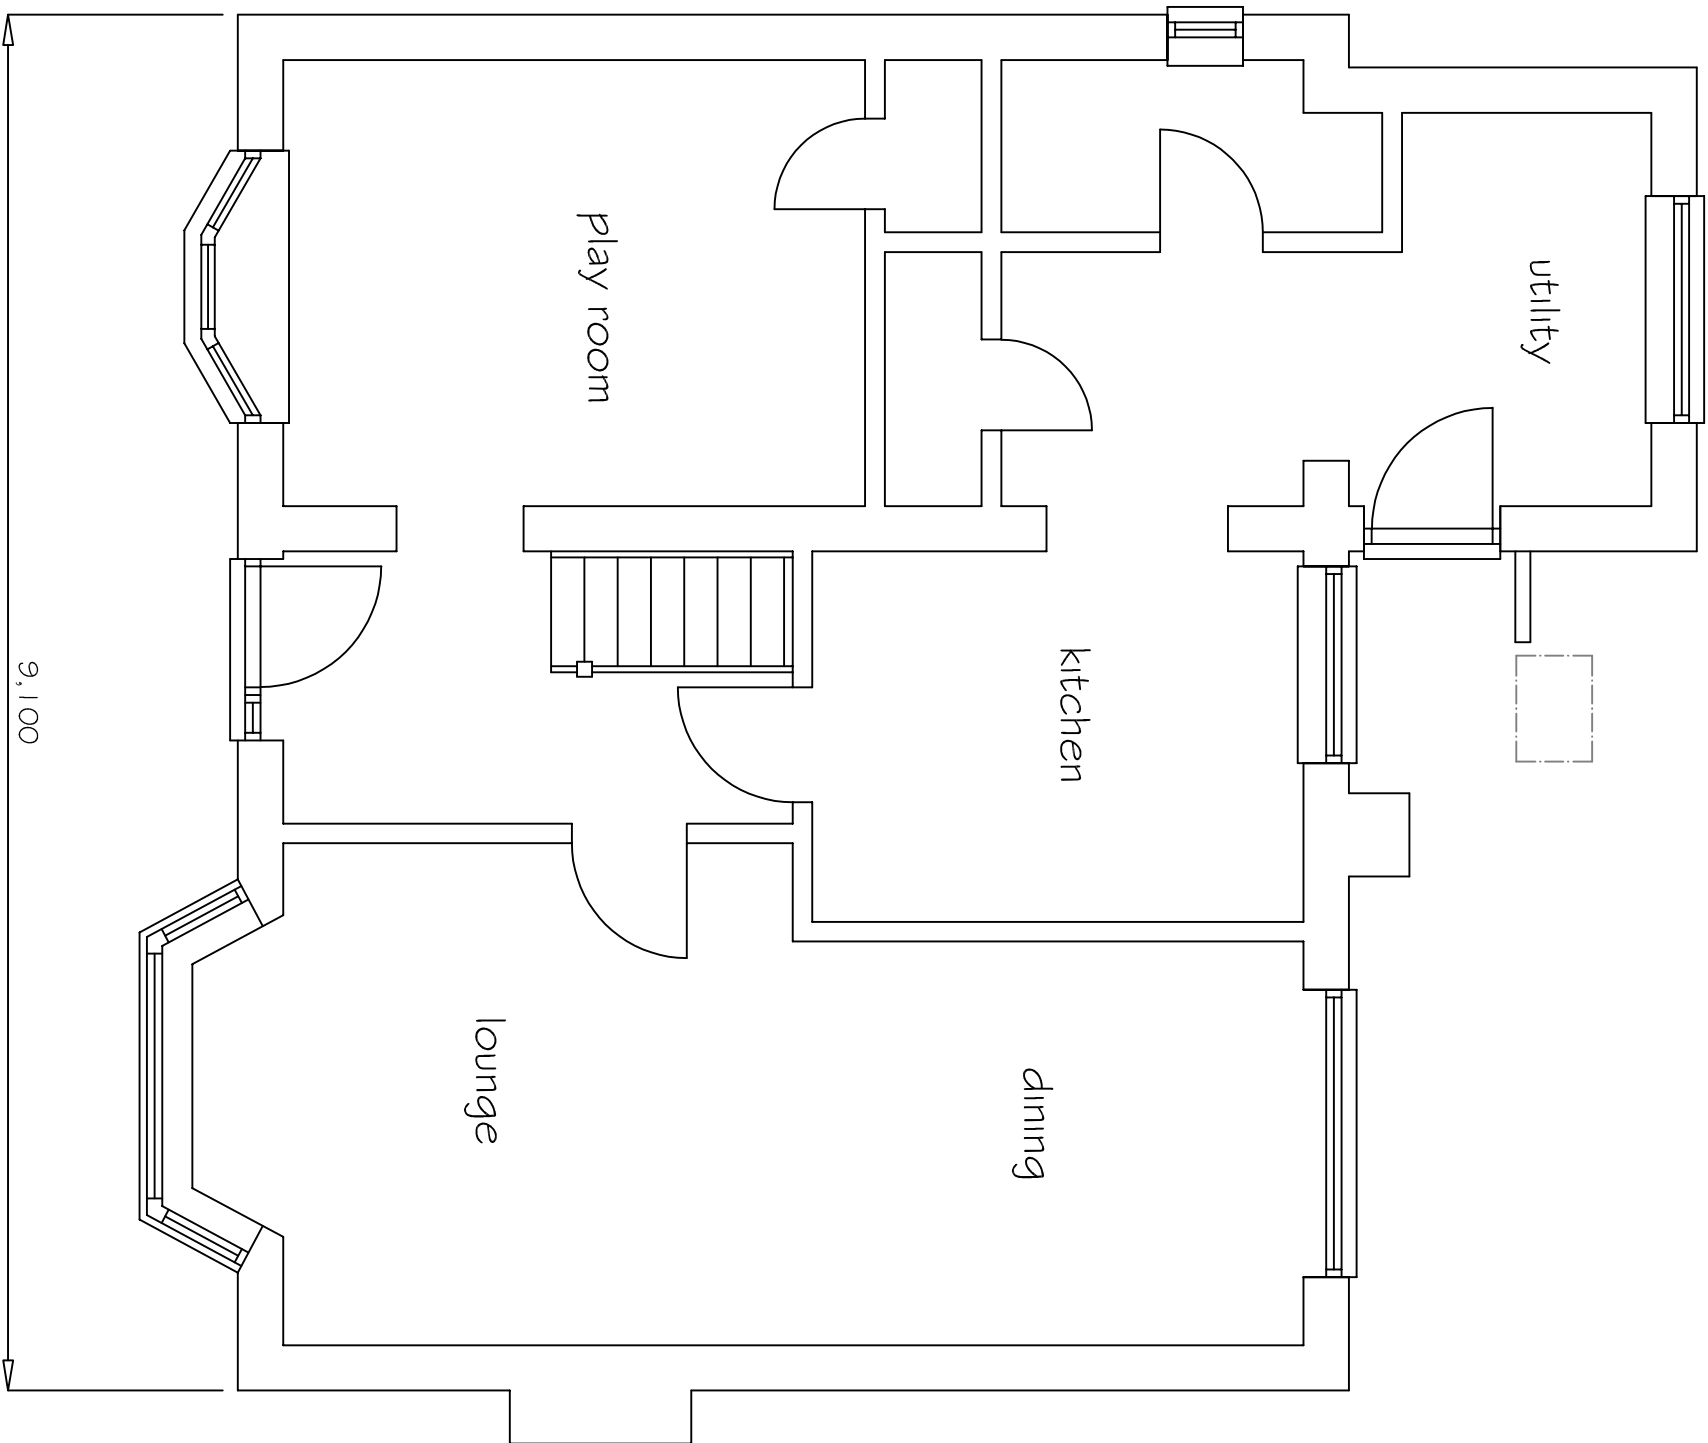

kitchen

dining


lounge

play room


utility

9.100

boundary

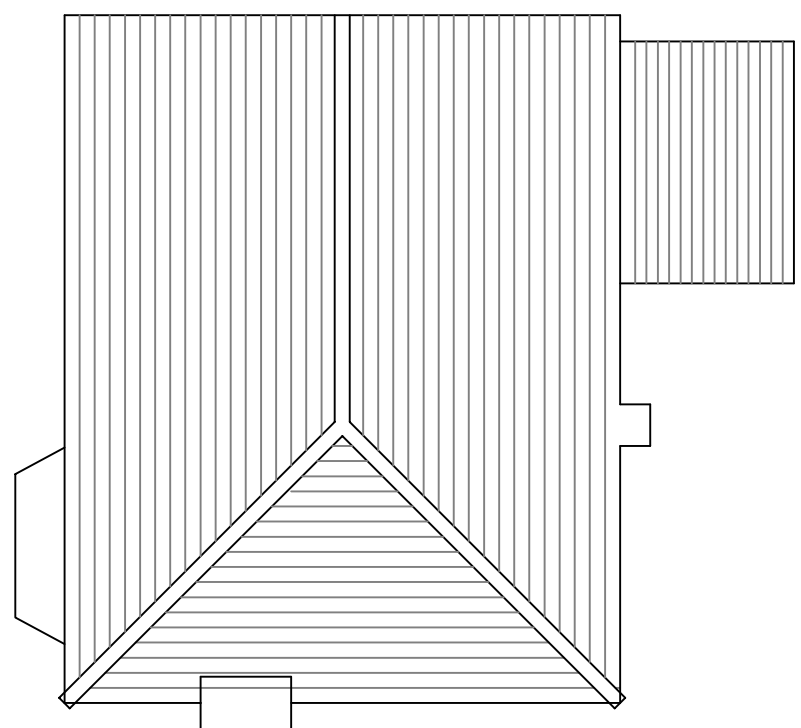

EXISTING ROOF PLAN 1 : 100

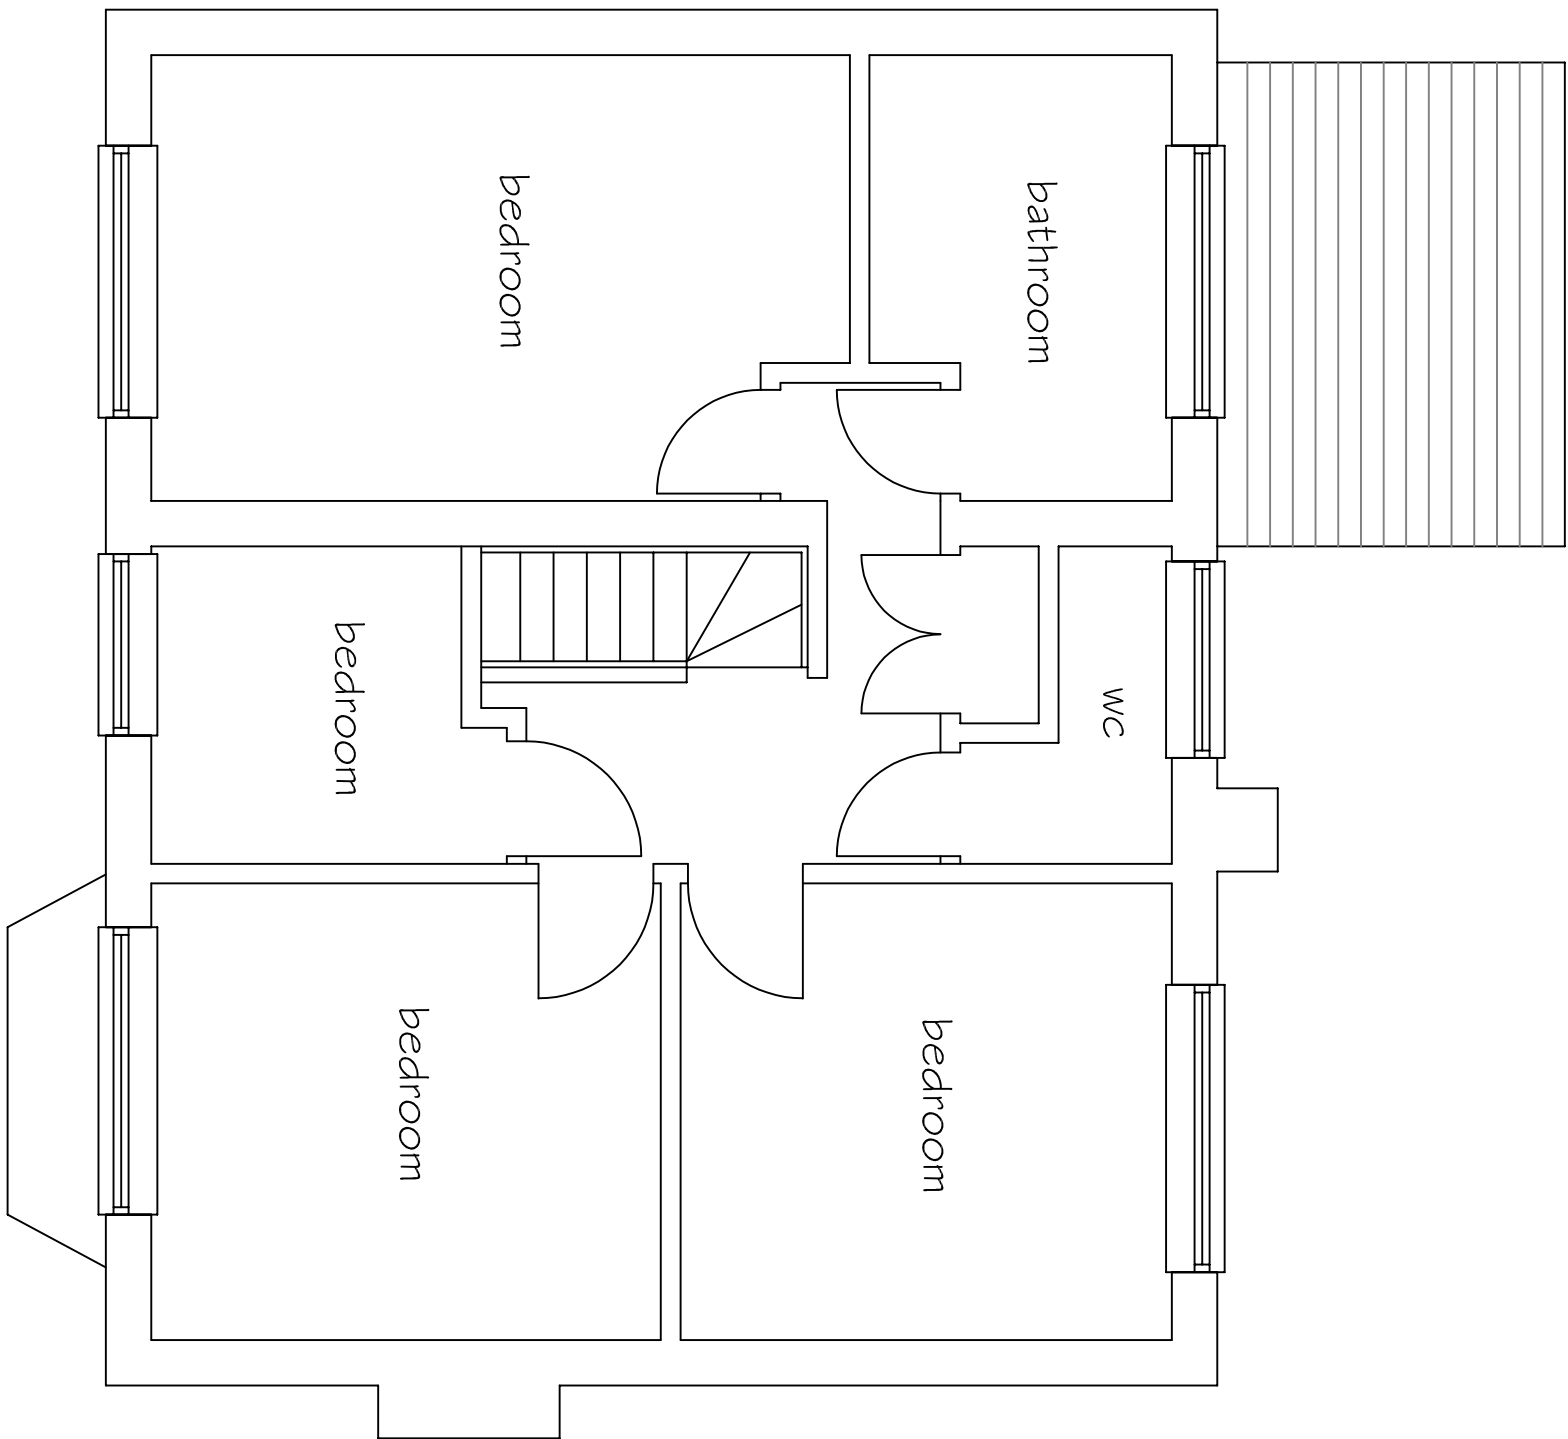

bathroom

wc


bedroom

bedroom

bedroom

bedroom

EXISTING GROUND FLOOR PLAN 1 : 50

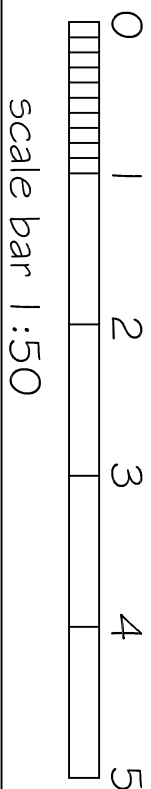

scale bar 1 : 50

EXISTING FIRST FLOOR PLAN 1 : 50

SJF PLANNING & DESIGN SERVICE 01225 782078 simon@sjfdesign.co.uk			
PROPOSED TWO STOREY REAR EXTENSION PORCH EXTENSION, NEW ROOF CONCRETE RENDERING OF EXISTING ELEVATIONS			
CLIENT	MR & MRS J CAMERON		
LOCATION	8 LOWMEAD TROWBRIDGE BA1 4 8SX		
TITLE	EXISTING PLANS		
DRG NO	ISSUE	DATE	
2533-2	1	SEPT 2025	