



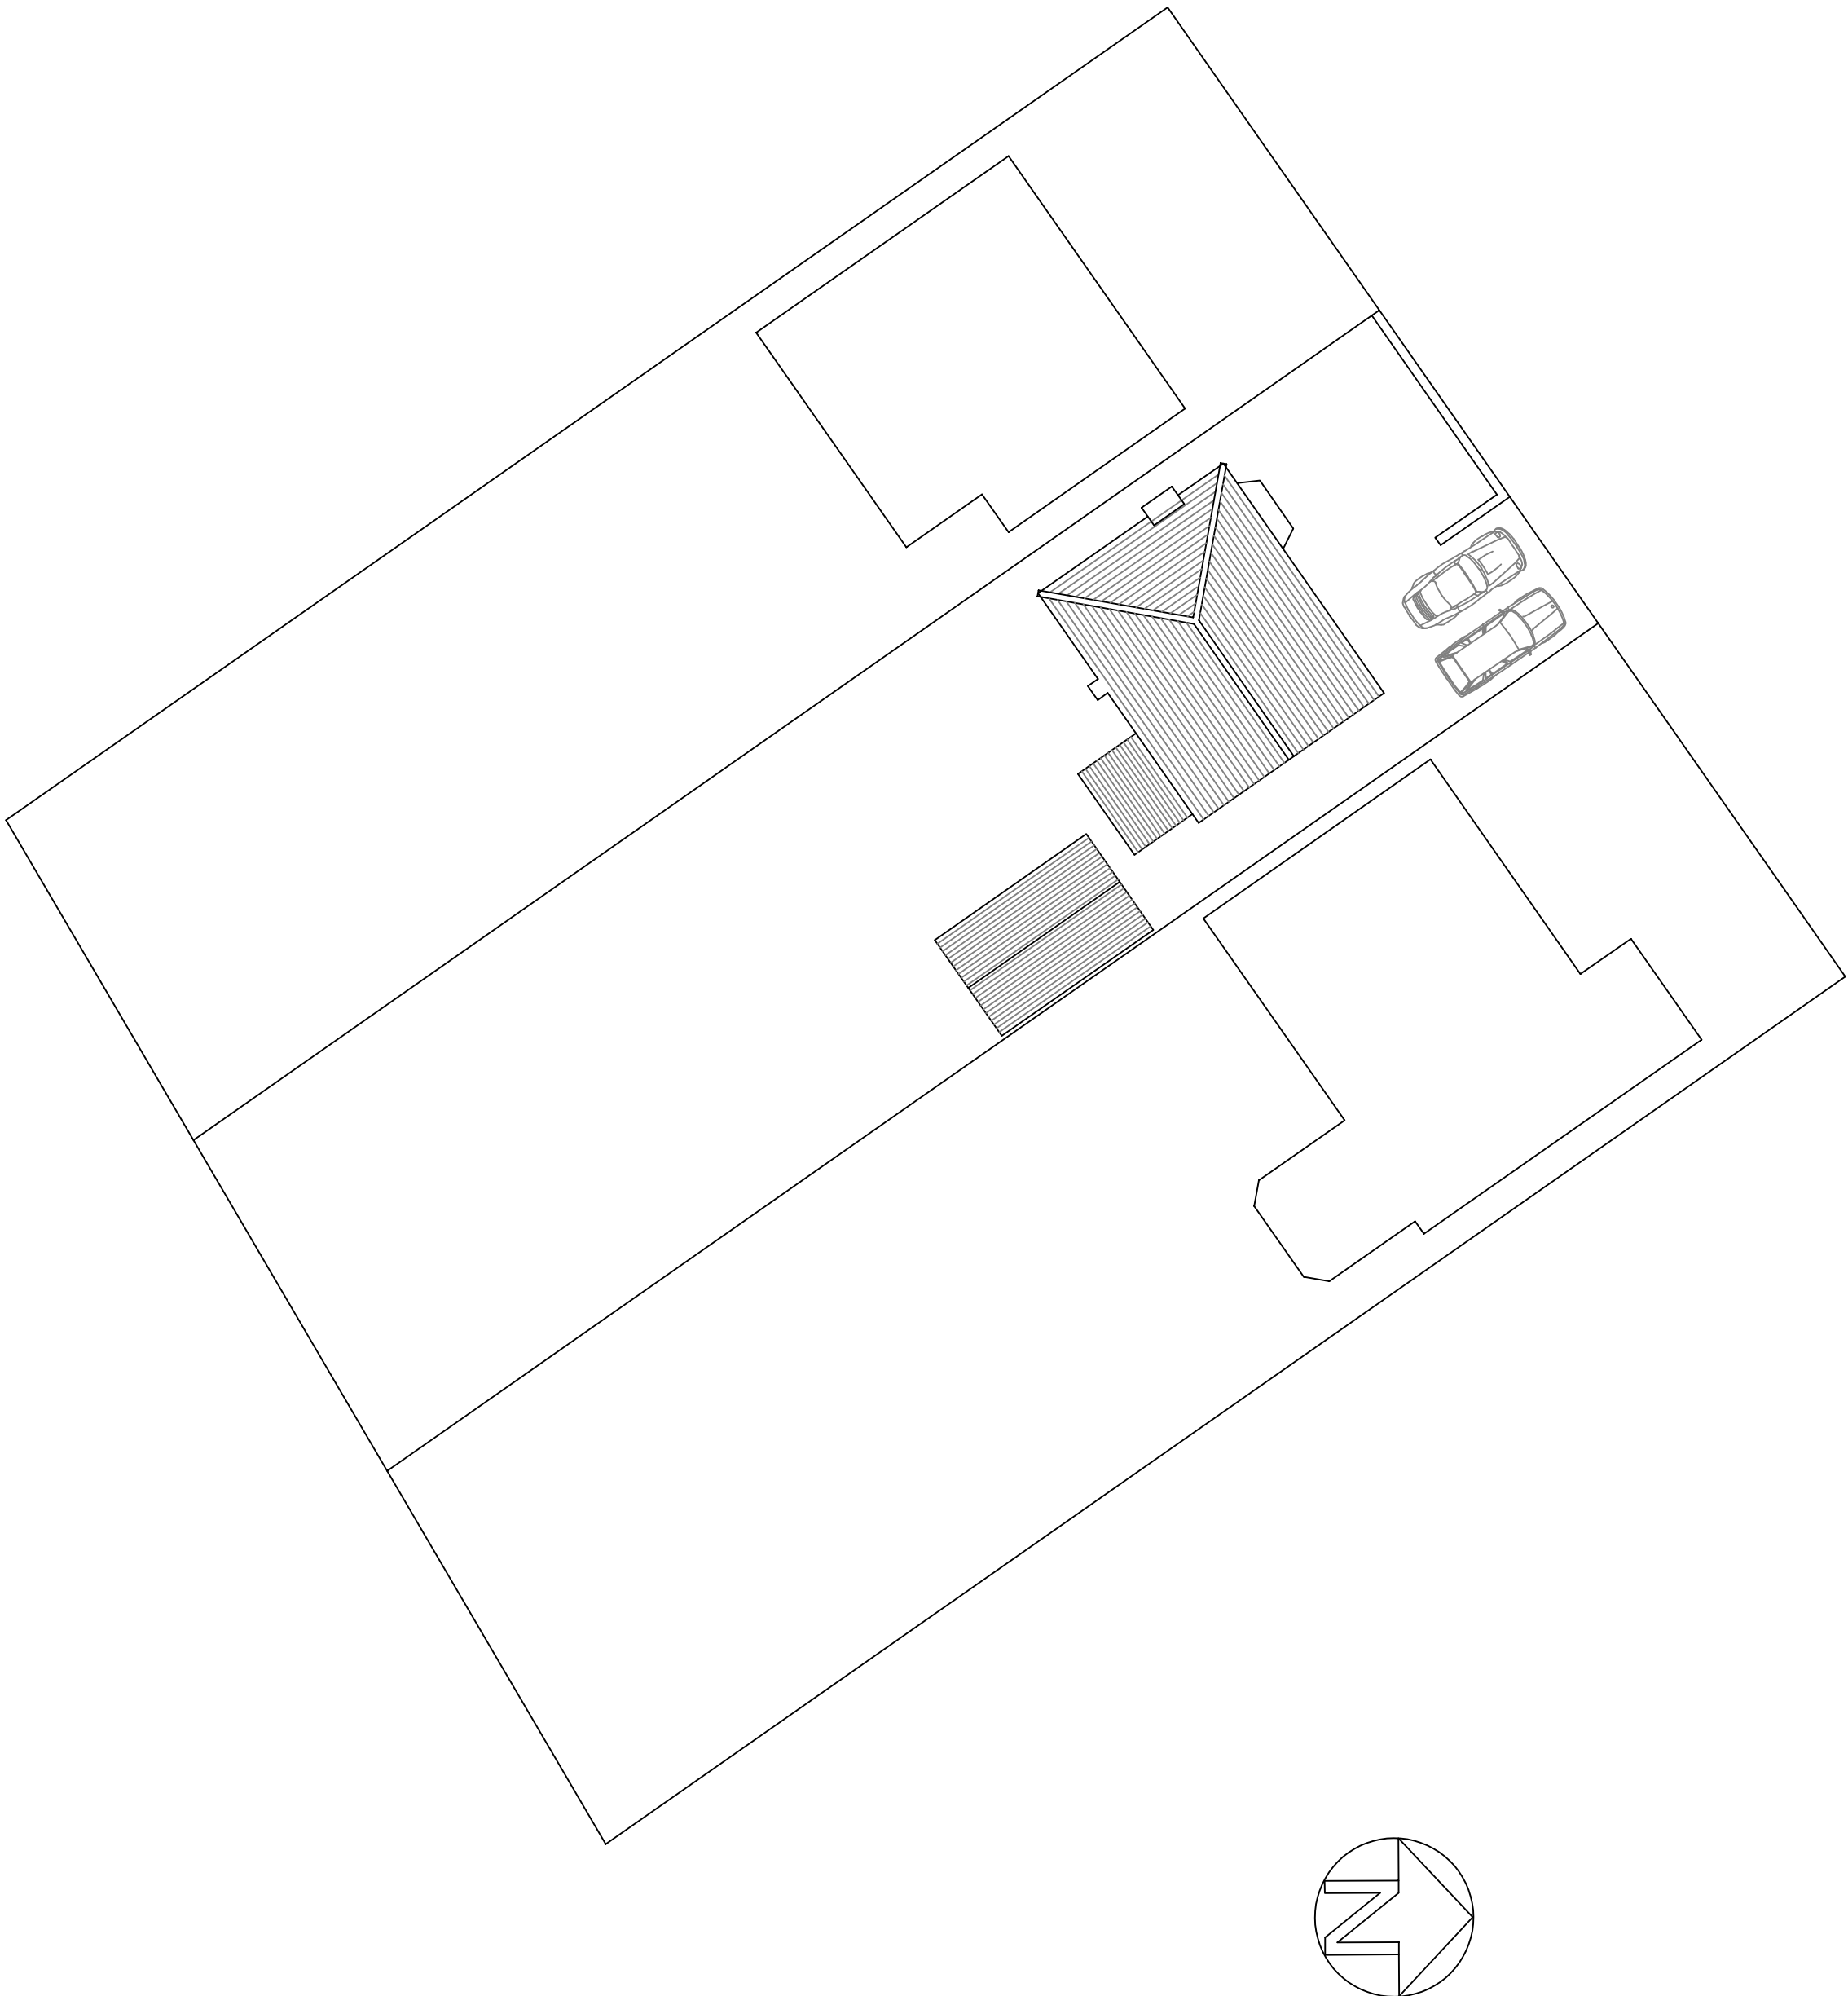

SITE PLAN 1:200

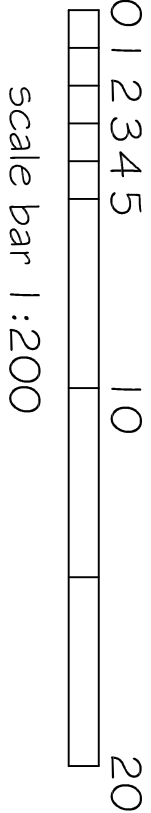

|   |                                     |           |
|---|-------------------------------------|-----------|
| SJF PLANNING<br>& DESIGN SERVICE<br><small>01225 792078 simon@earthbel@gmail.com</small>                        |                                     |           |
| PROPOSED TWO STOREY REAR EXTENSION<br>PORCH EXTENSION, NEW ROOF<br>CONCRETE RENDERING OF<br>EXISTING ELEVATIONS |                                     |           |
| CLIENT   | MR & MRS J CAMERON                  |           |
| LOCATION   | 8 LOWMEAD<br>TROWBRIDGE<br>BA14 8SX |           |
| TITLE   | EXISTING BLOCK PLAN 1:200           |           |
| DRG NO   | ISSUE                               | DATE      |
| 2533-4   | 1                                   | SEPT 2025 |