


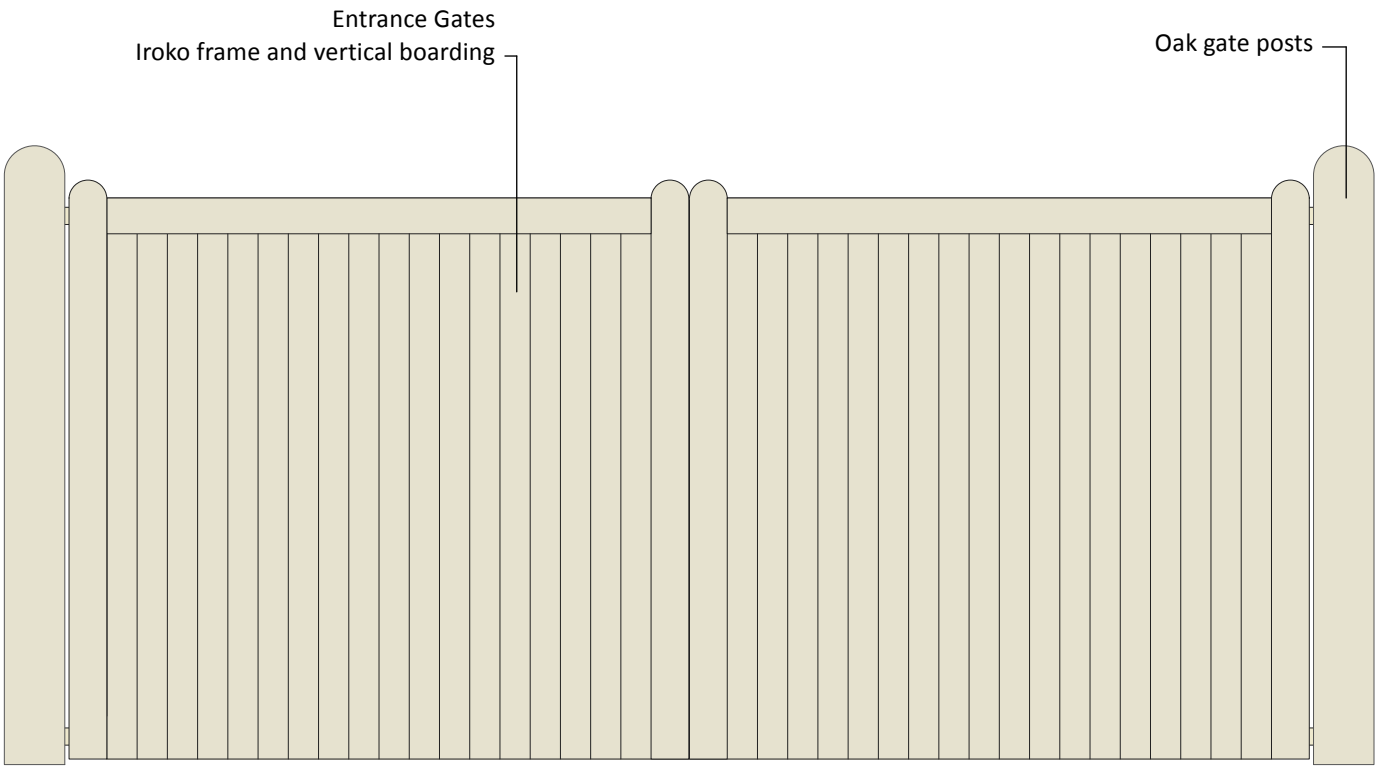


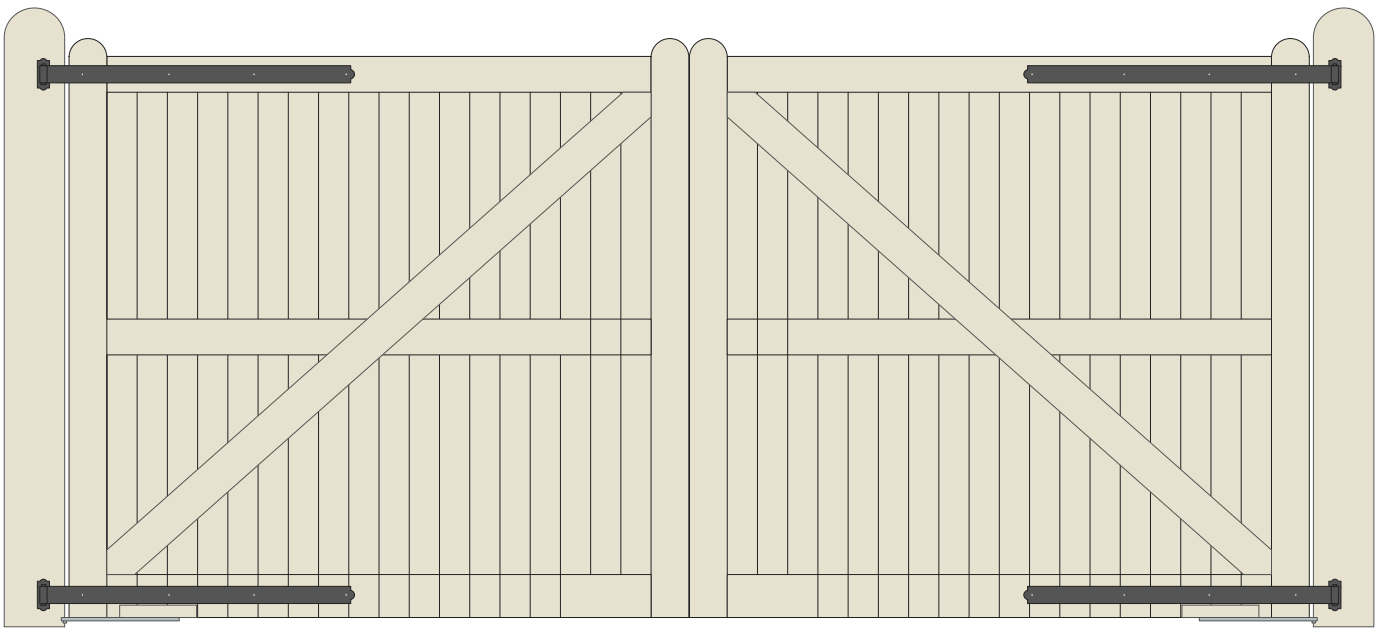


303 **ENTRANCE GATE - FRONT ELEVATION**
Scale: 1:25

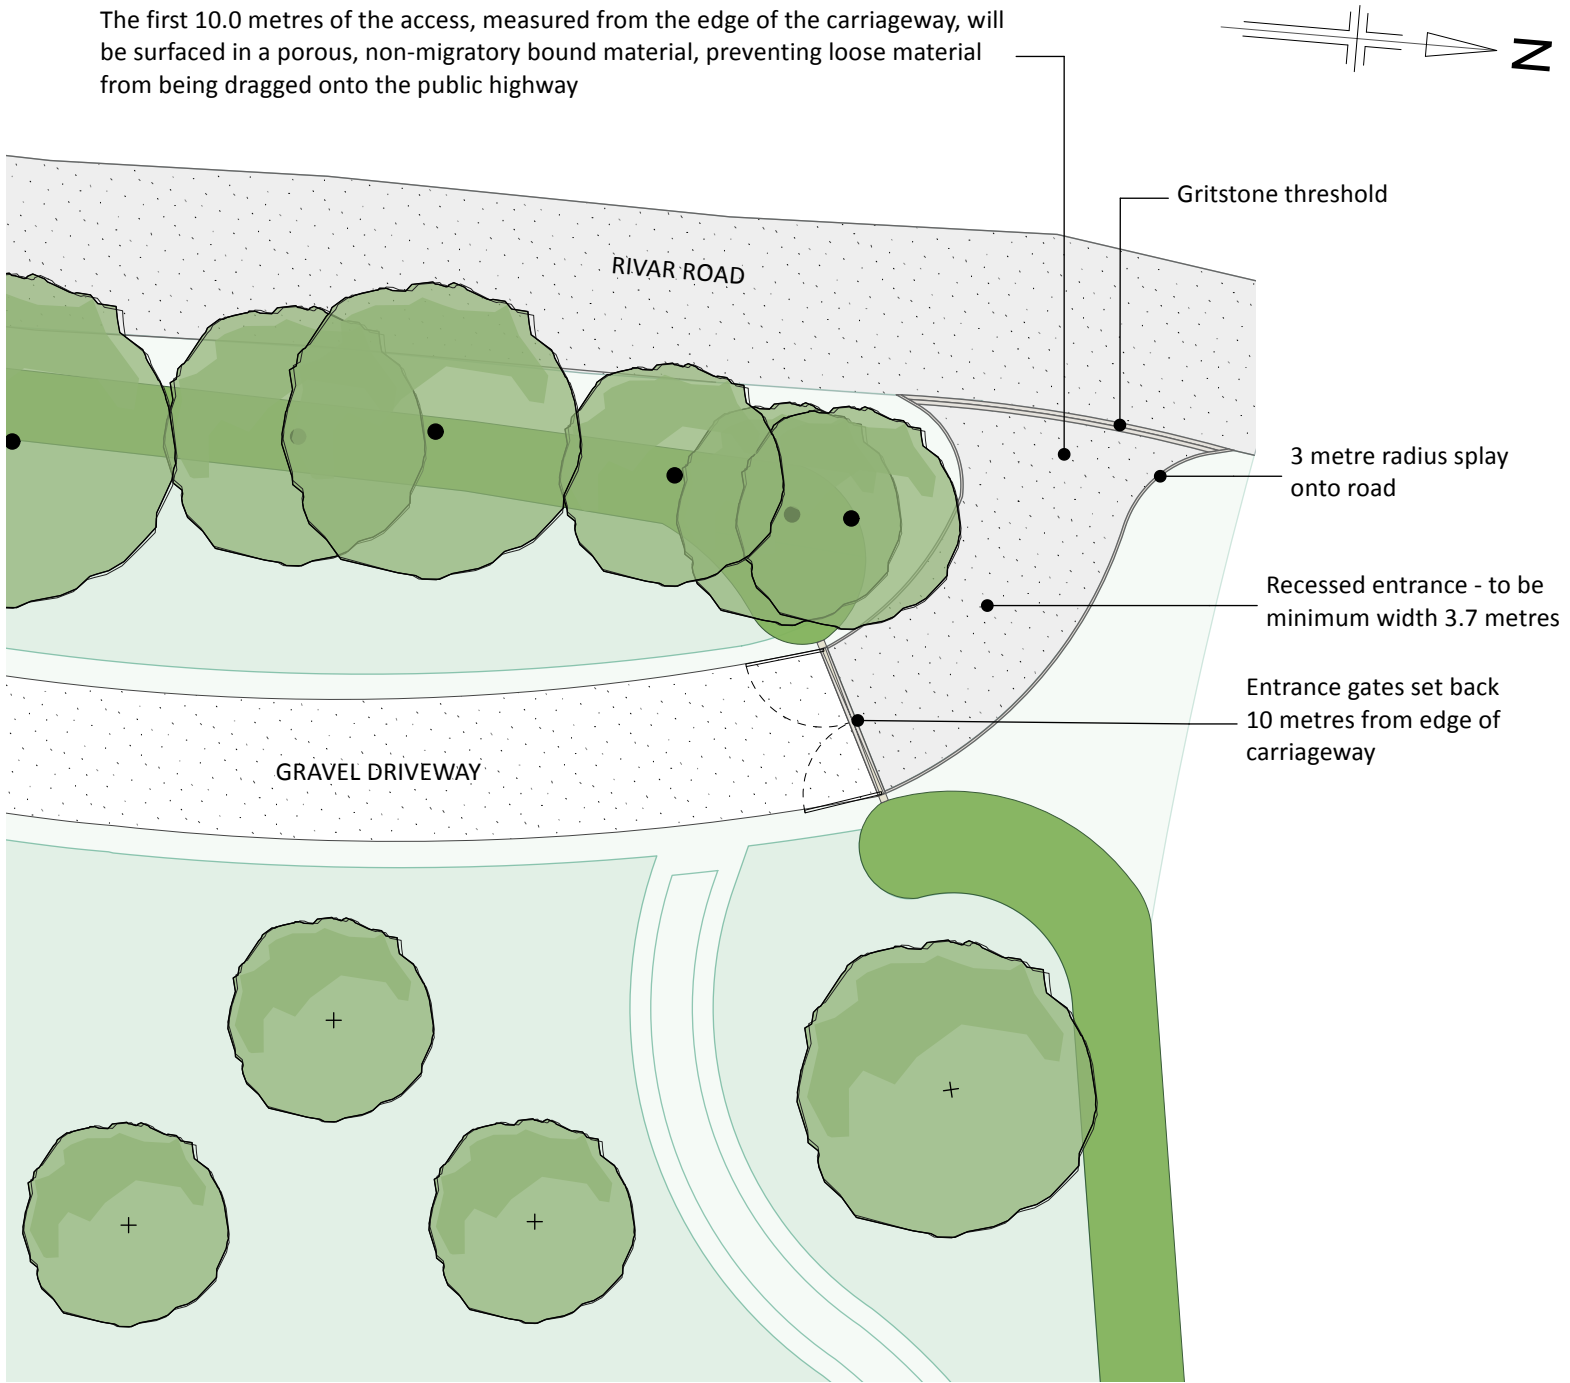

303 **ENTRANCE GATE - REAR ELEVATION**
Scale: 1:25

 

303 **ENTRANCE GATE - PLAN**
Scale: 1:200

 

JUSTIN SPINK
GARDEN DESIGN

CLIENT:
NICKY & JASMINE DUNNE

PROJECT TITLE:
WHEATLANDS
RIVAR ROAD, SHALBOURNE
WILTSHIRE, SN8 3RL

DRAWING TITLE:
NEW ENTRANCE DETAILS

PROJECT MANAGER:
JS

PROJECT ID:
WHEATLANDS

DRAWN BY:
JS

SHEET SCALE:
1:25 / 1:200 @ A3

REVIEWED BY:
JS

DRAWING NUMBER:
DUN-303/A

DATE:
19/05/2026

JUSTIN SPINK LIMITED
WOOLSTONE MILL HOUSE, FARINGDON, OXON, SN7 7QL
T: +44 (0)1367 248 729, INFO@JUSTINSPINK.COM
WWW.JUSTINSPINK.COM