




NORTH EAST ELEVATION

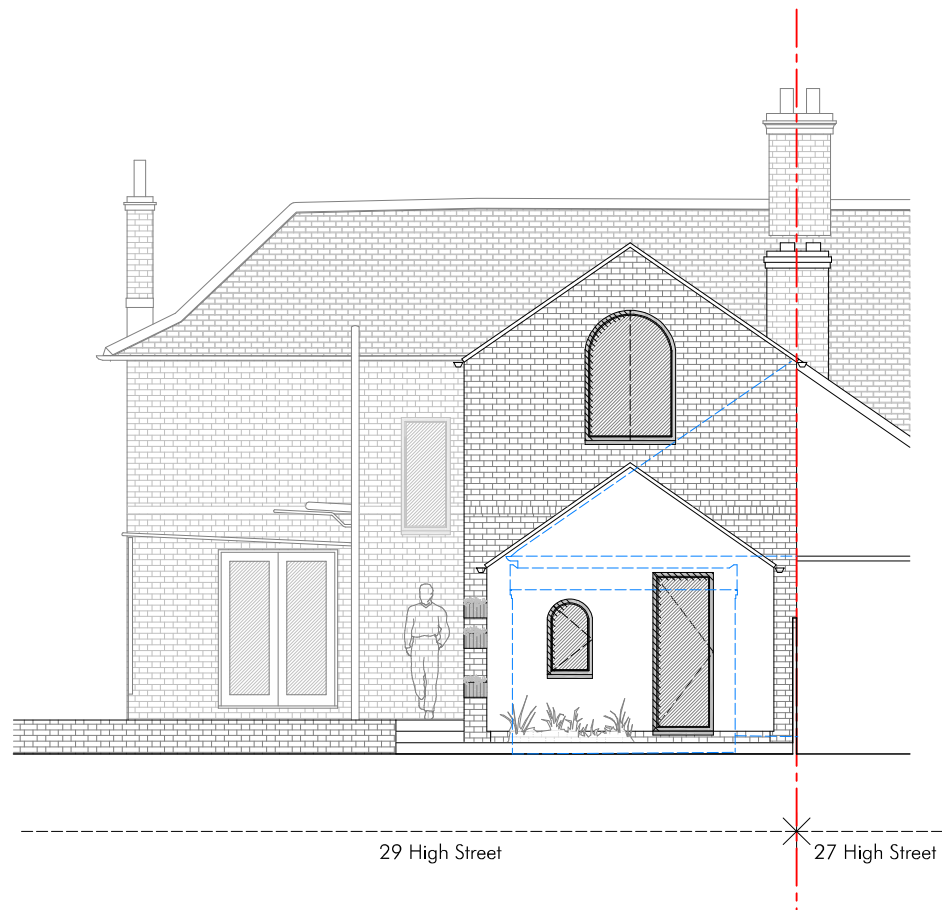


SOUTH EAST ELEVATION

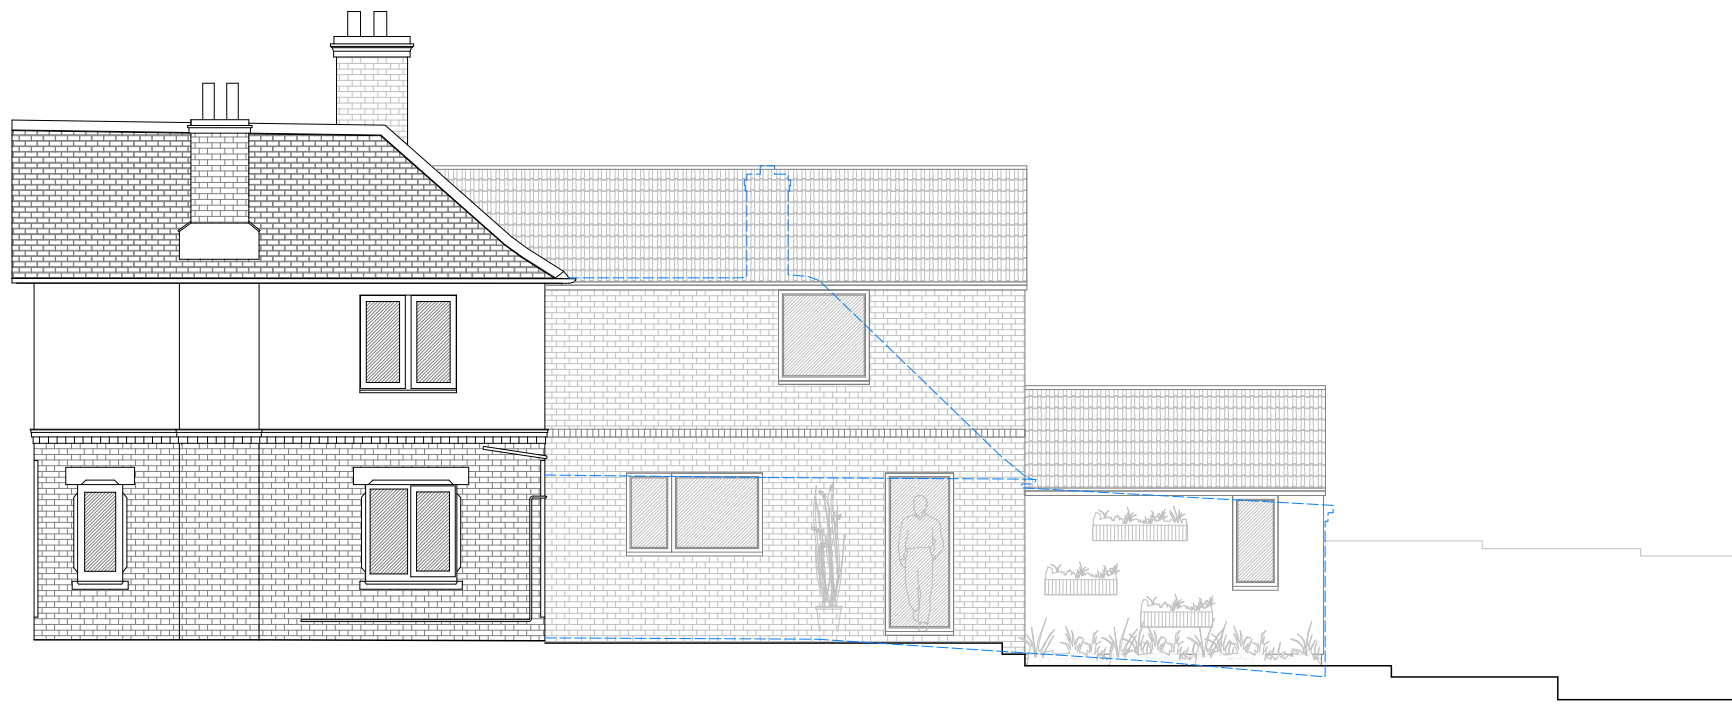


NORTH WEST ELEVATION

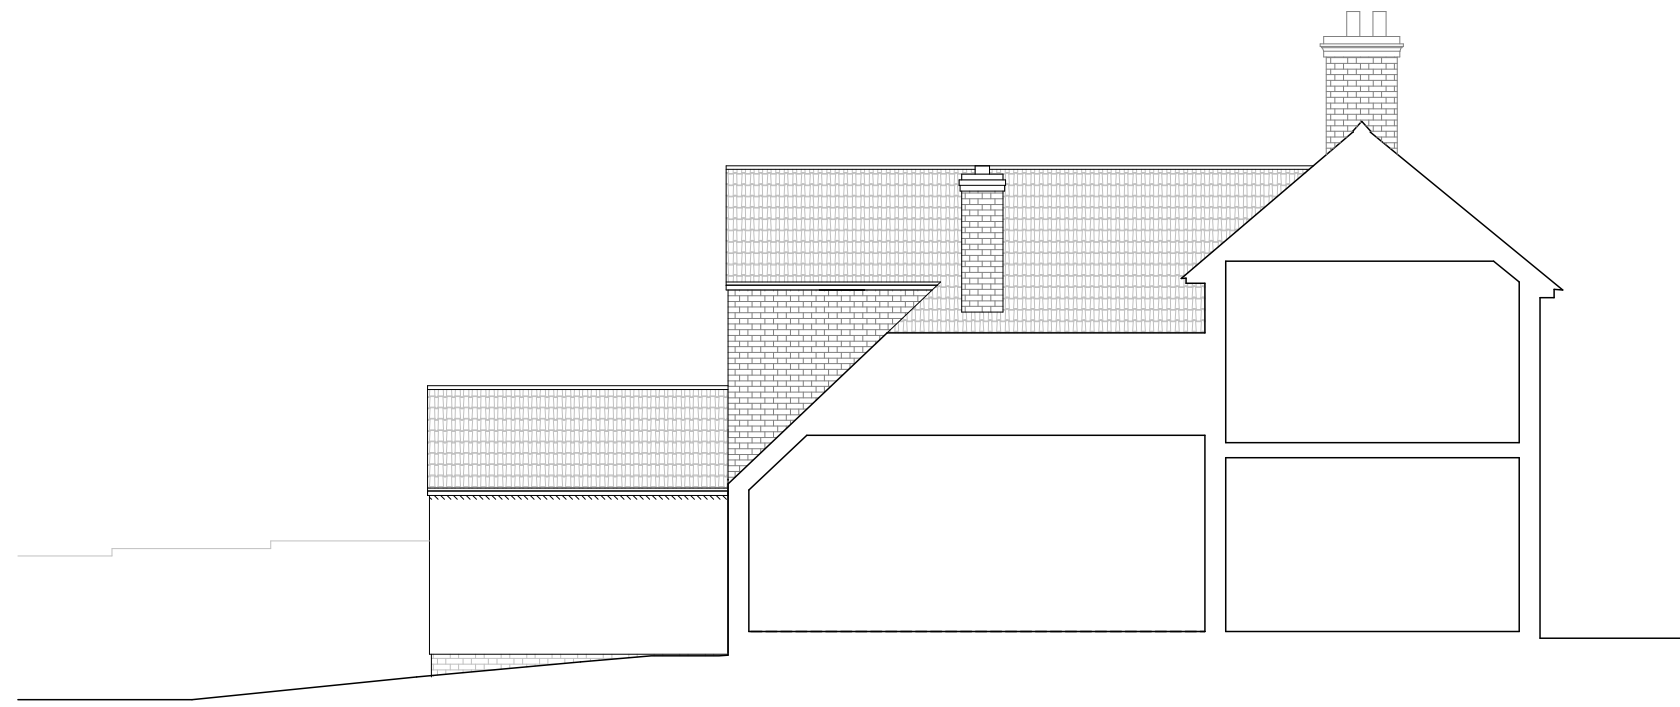

SECTION A-A

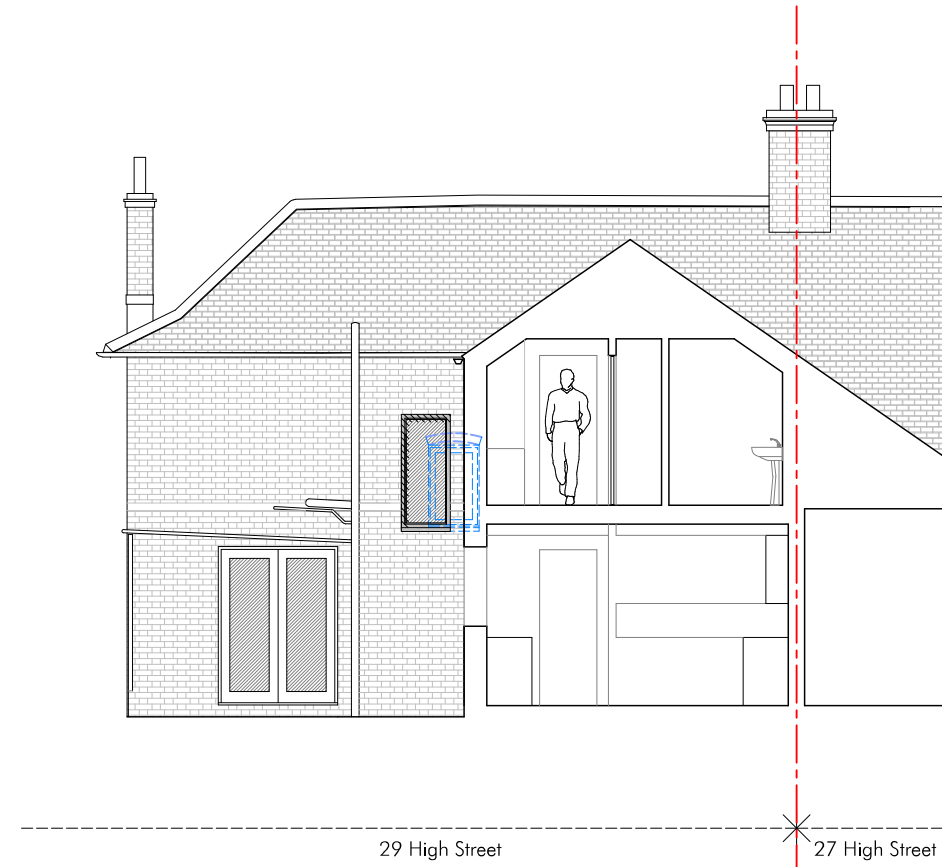

SECTION B-B

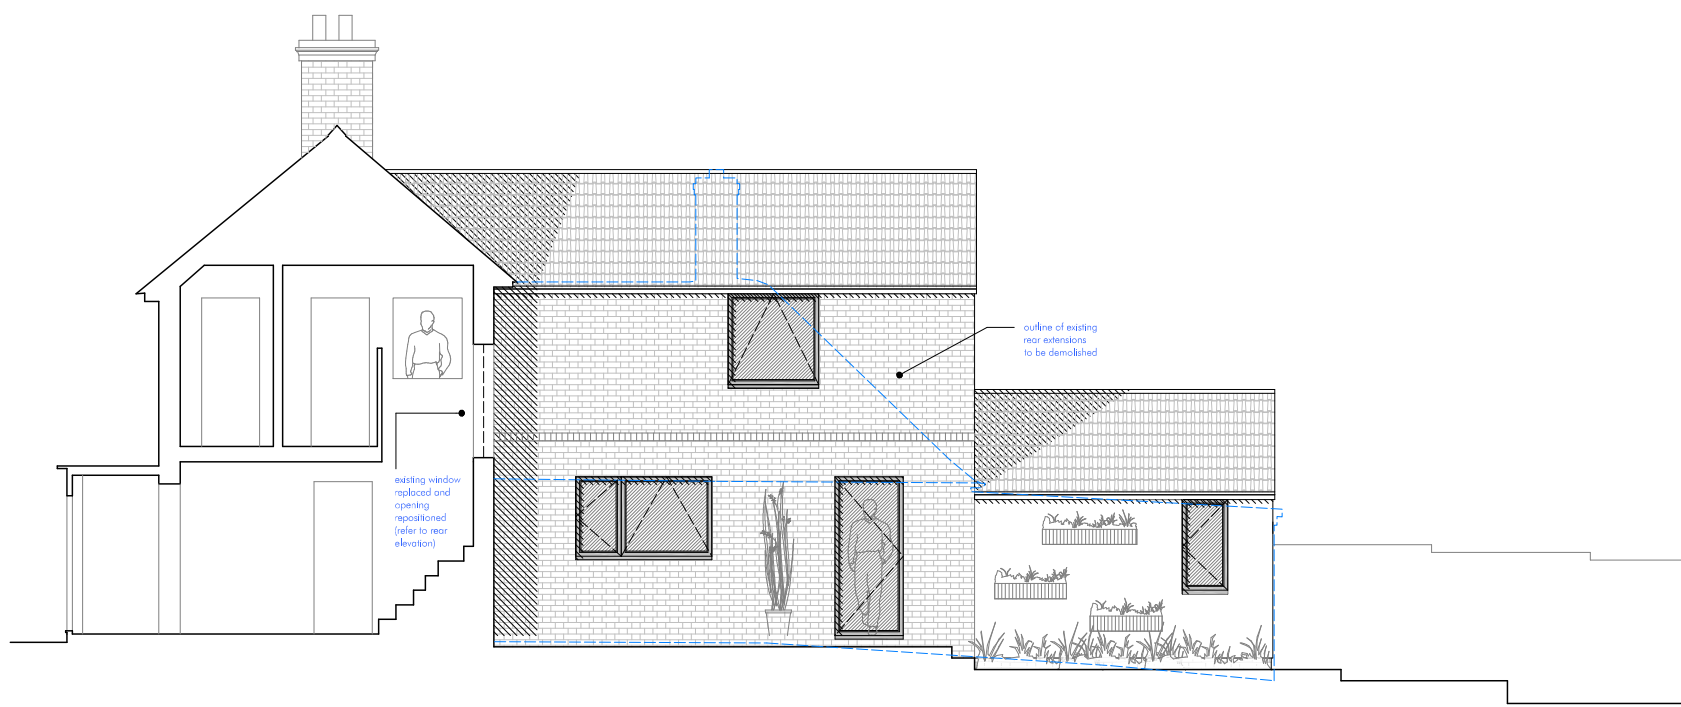


SITE PLAN

1:100 0 1 2 3 4 5 m

Key

- Existing
- Proposed
- To be demolished
- Proposed Floor Levels

 

This drawing is the copyright of PKA Architects Ltd.
Registered in England and Wales No 8650885.
Do not rely on Scaled Dimensions - work to figured dimensions only.
If in doubt - ASK.
All dimensions to be checked on site by contractor.
Work to existing building features where appropriate.
Any OS copyright data on this drawing is reproduced under license

Date.	No.	Revision Notes.
-------	-----	-----------------

PKA
ARCHITECTS

PKA Architects Limited RIBA Chartered Practice
Featherbrook, Whistley Road, Potternhoe, Wiltshire SN10 5TD
tel: 01380 755688 | email: tom@pka-architects.com | www.pka-architects.com

Project Title.
Extension and internal alterations

Address.
29 High Street, West Lavington

Client.
Benito and Connie Capone

Sheet Title
**Proposed Drawings:
Elevations and Sections, Site Plan**

Scale.	Drawn By.	Date.
1:100 @A1	cf	14-05-2026

Project ID.	Stage.	Sheet No.	Revision.
2164 - PL - 002			

Status.	Stage Key.
READY FOR PLANNING	EX - Existing SC - Sketch PL - Planning WD - Working Drawings BD - Building Regulations TH - Tender CB - Construction AD - As Built

File Name.
2164_Plan 1.dwg