
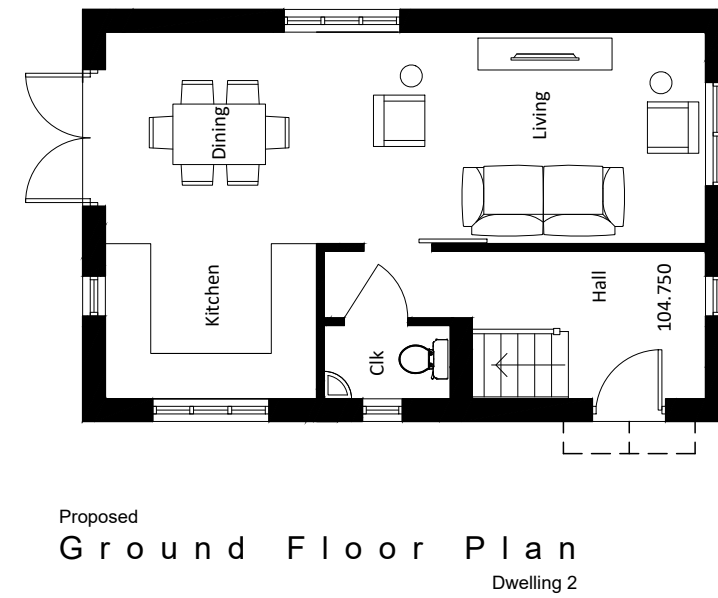
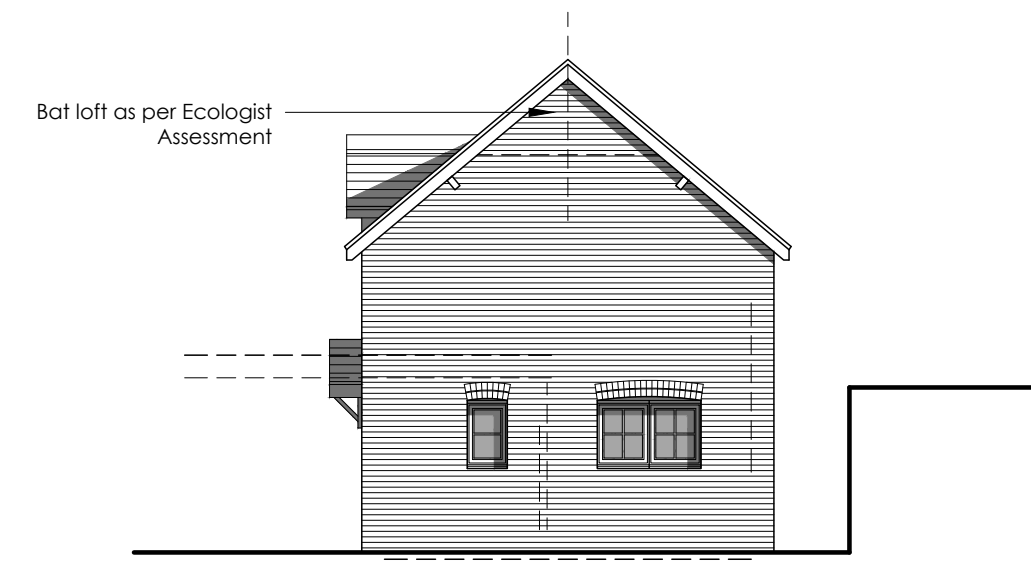
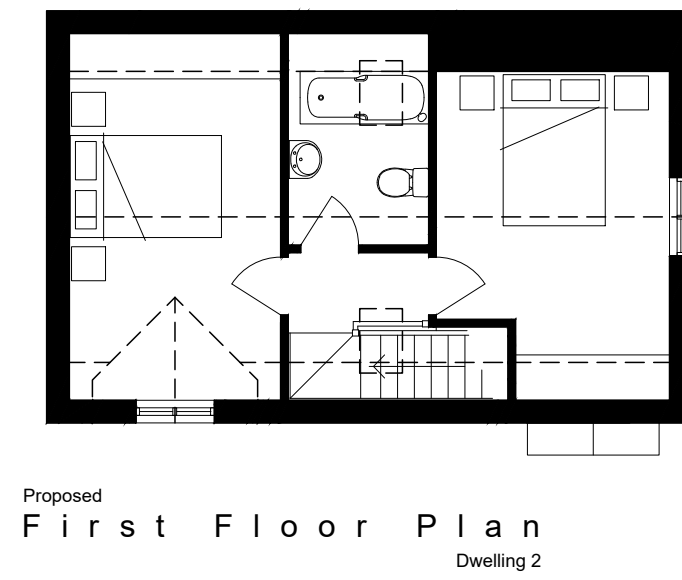
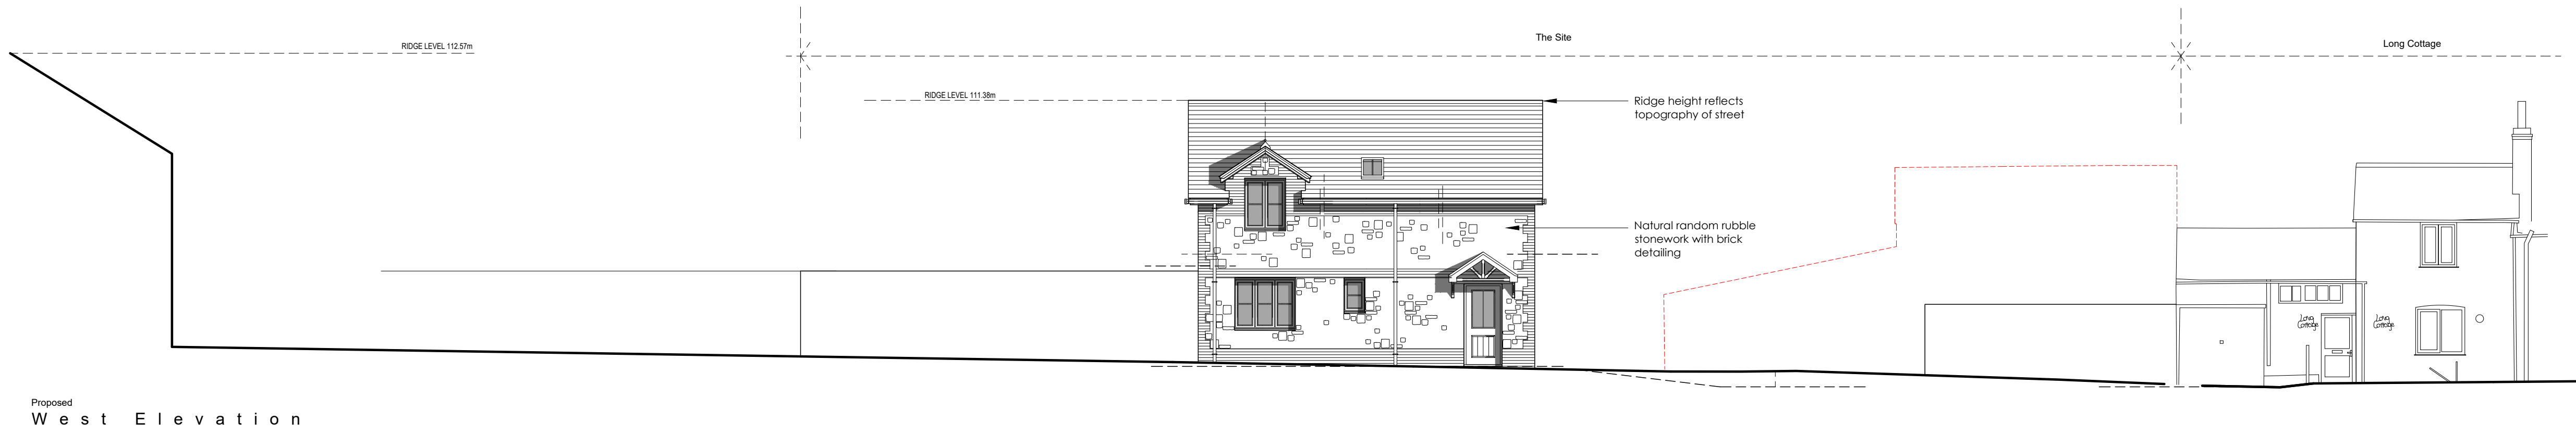


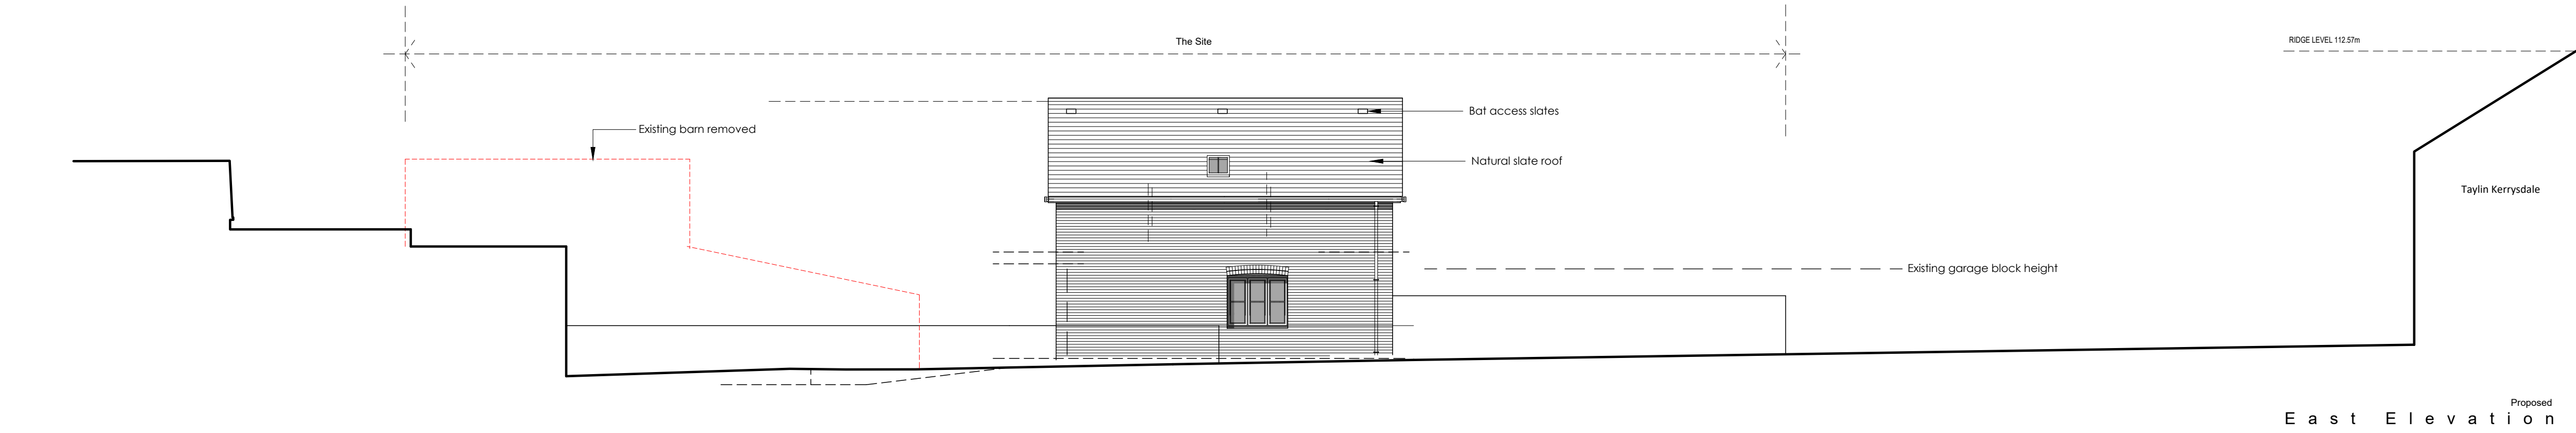

RIBA
Chartered Practice

This drawing must not be reproduced in whole or in part without the express written consent of the relevant issuing Baxter Green Architects.

Note:
Dimensions should not be scaled from this drawing. All dimensions should be checked on site. This drawing is to be read in conjunction with all other drawings, specifications or schedule of works.

PLANNING

	Date.	Rev.
Barn conversion and siting of new plot revised in accordance to site meeting with planning officer dated 24.02.26	03.2026	A



Baxter Green
Architects

12 Berwick Courtyard, Berwick St. Leonard, SP3 5UA
01747 440444
www.baxtergreen.co.uk

Project	Shean & Hare Construction North Street, Mere	Date	05.2024	Drawn by	AB
Drawing Title	Proposed Elevations & Floor Plans	Scale	1:100 at A1	Checked by	JN
		Issuing office	1		
Project No.	10403	Drawing No.	P - 02		A