


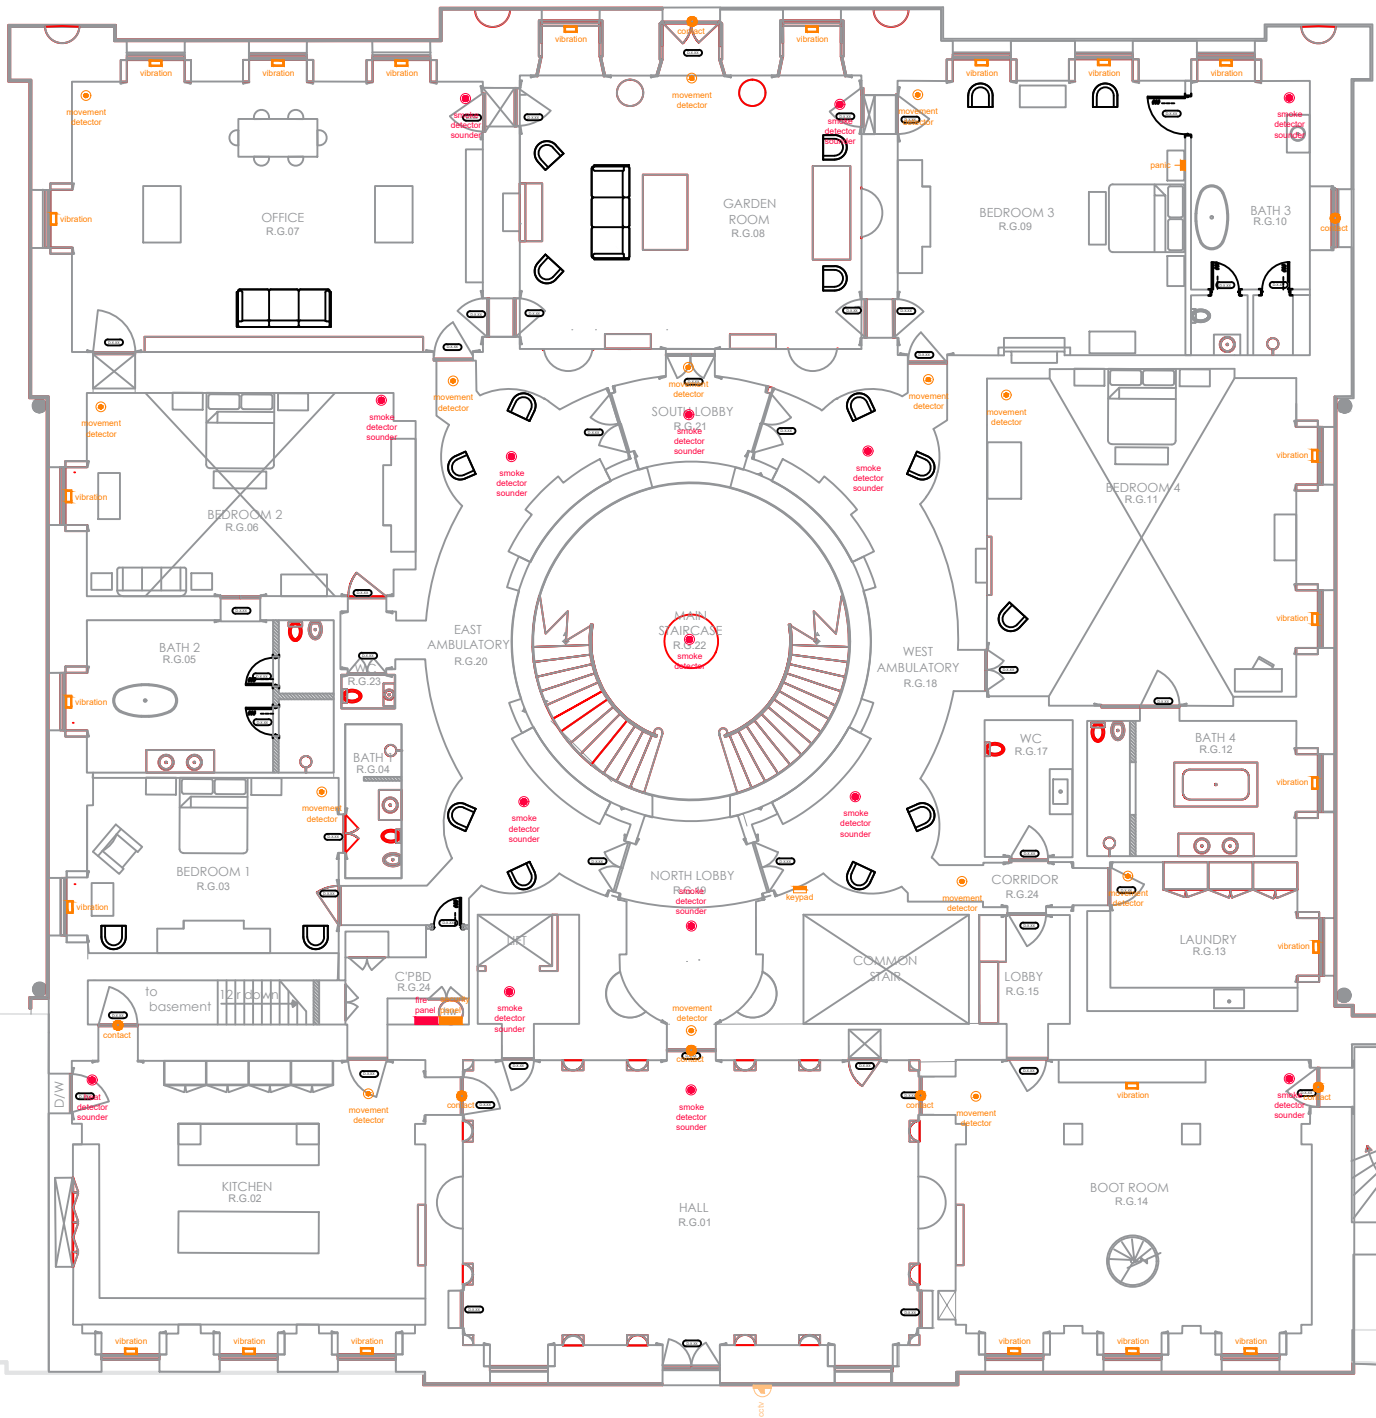

CONSIDER ALSO
ANPR AT THE MAIN
GATE

Passive infrared/microwave movement detector	movement
Window vibration sensor (set into frame)	vibration
Door/window contact (set into frame)	contact
Security keypad (semi-recessed)	keypad
Security alarm (recessed into skirting internally, surface mounted external)	security
Panic Button (recessed into wall)	panic
Internal video entry unit	entry phone
External video entry unit	entry phone
External gate release switch	gate release
CCTV camera and power supply	cctv
Fire alarm sounder (recessed into skirting)	fire
Concealed smoke sampler for the fire alarm system	smoke sampler
Heat, smoke or CO detector for the fire alarm system	CO/smoke/heat detector

THESE DRAWINGS ARE TO BE DEVELOPED BY THE INSTALLATION CONTRACTOR UNDER A CONTRACTORS DESIGN PORTION AND ASSOCIATED COLLATERAL WARRANTY FOR CONSTRUCTION PURPOSES

PROJECT
NEW WARDOUR CASTLE
LEVEL
GROUND FLOOR LAYOUT

SERVICE	SECURITY, FIRE, ENTRYPHONE, CCTV		
STAGE NAME	DRAWING NO.	REVISION	REVISION
DETAILED DESIGN	E20	STAGE 4	A