



Elevation to Silver Street





Elevation to Bridge Yard

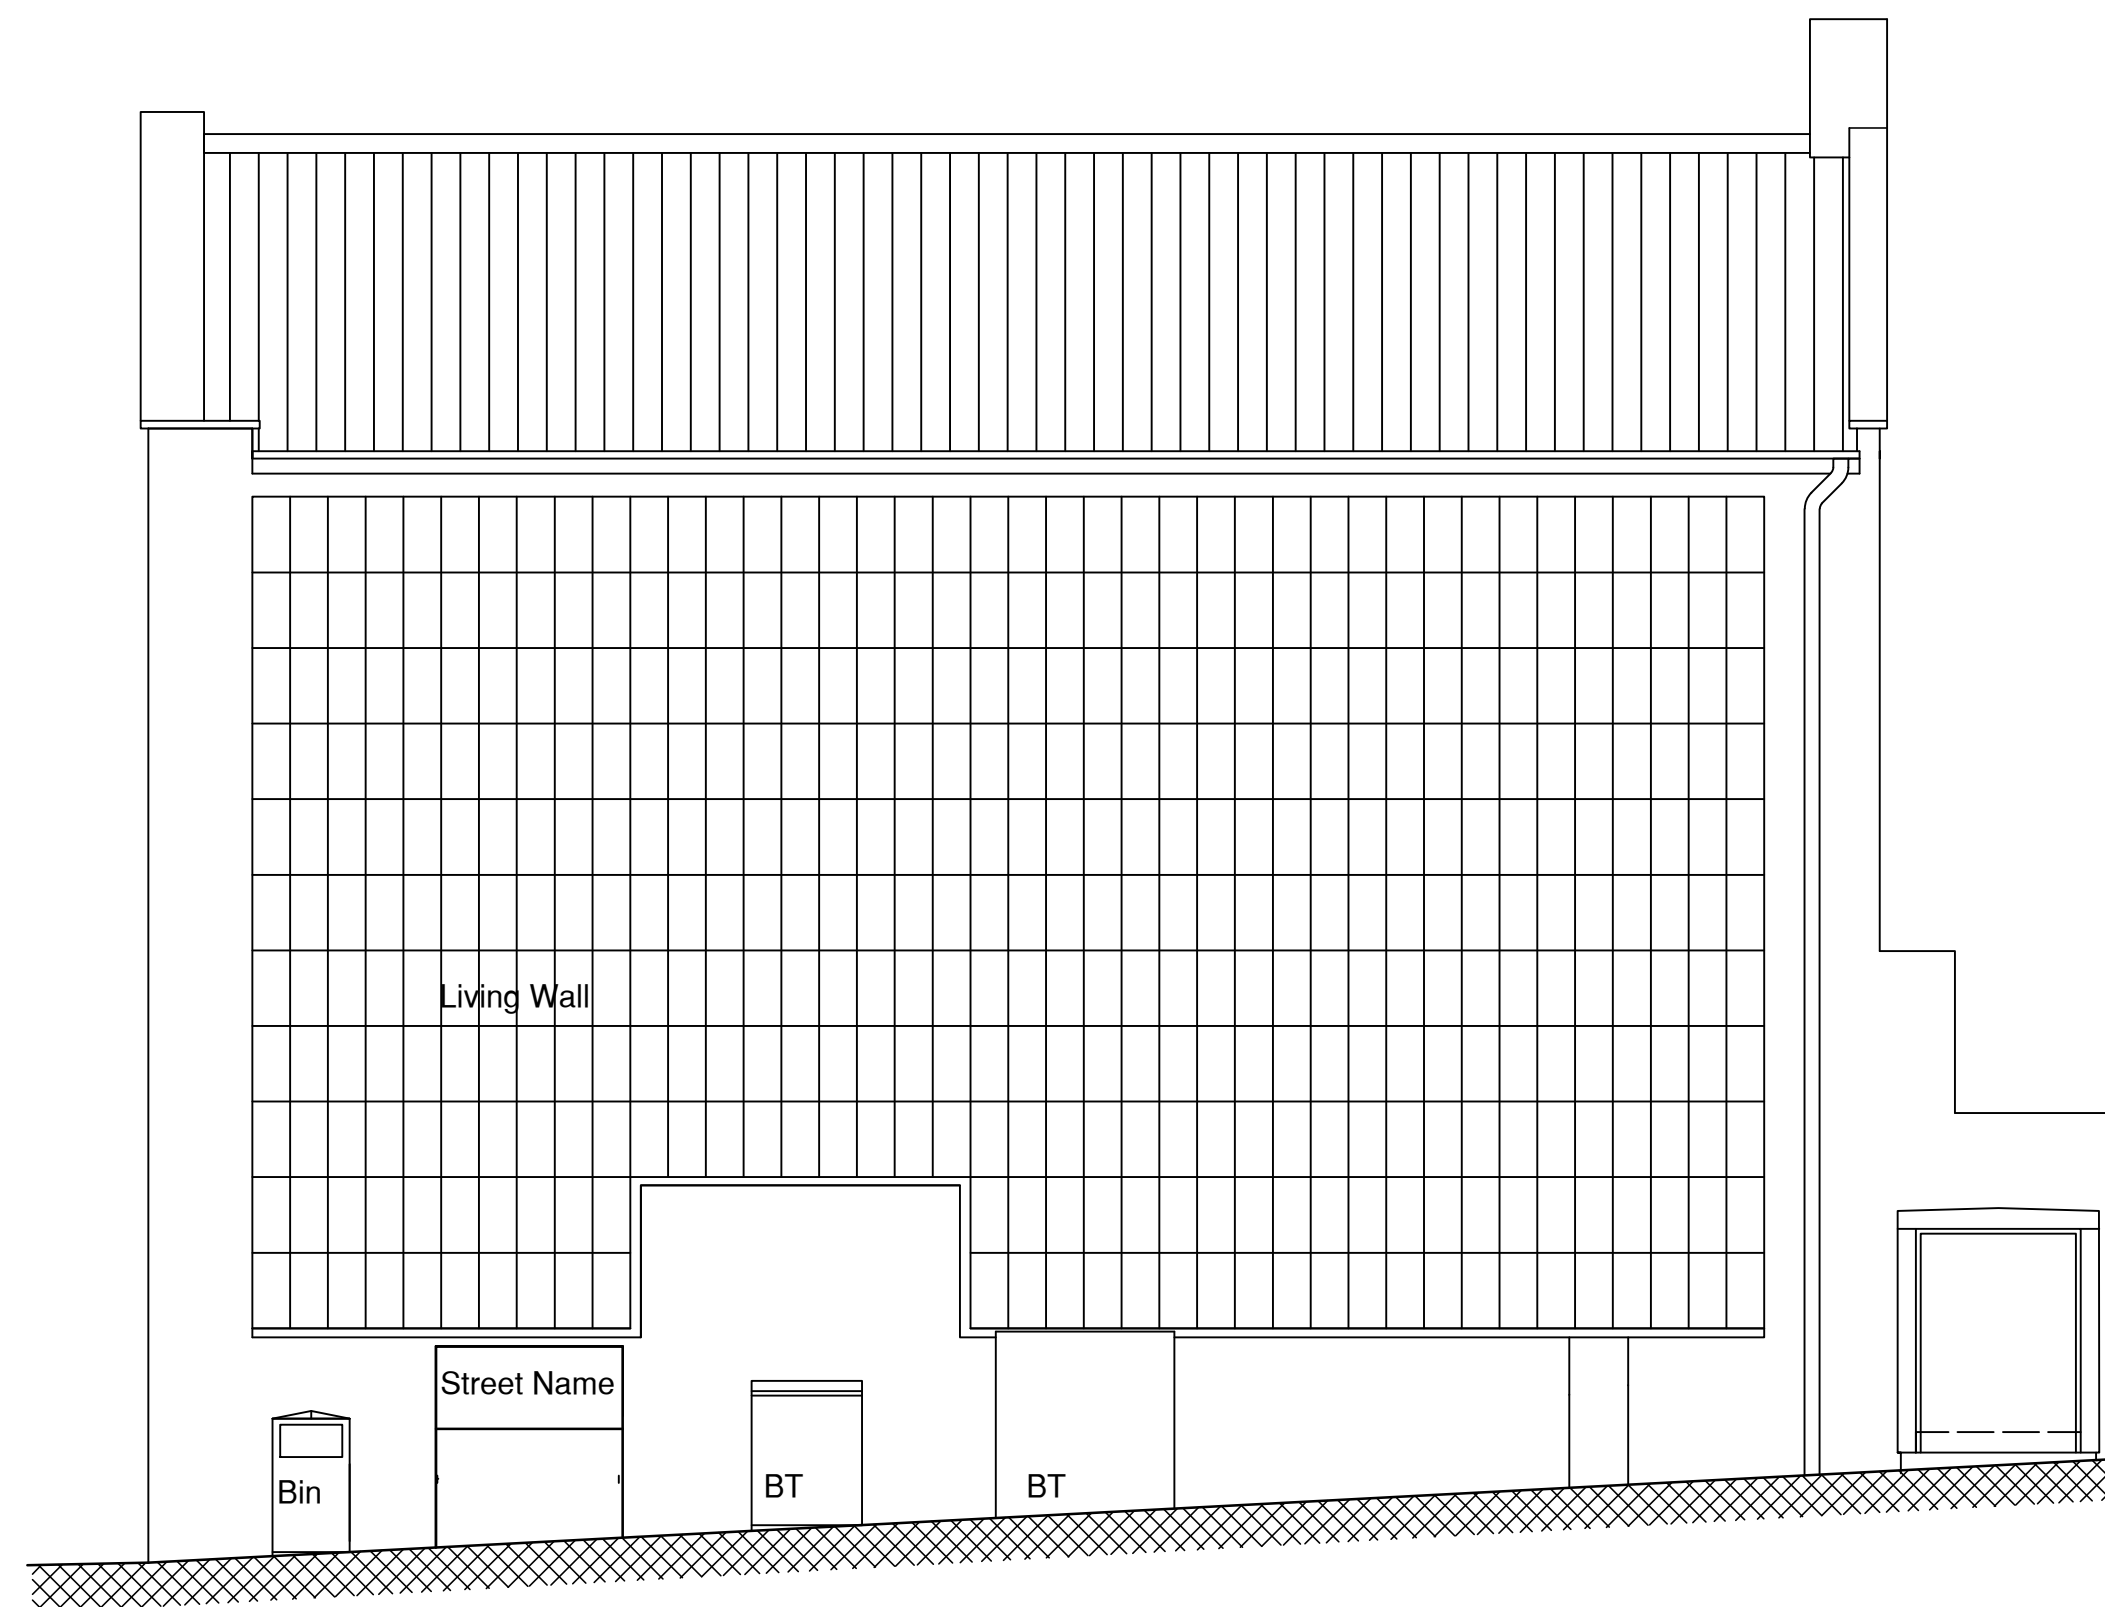


Elevation to Lamb Yard

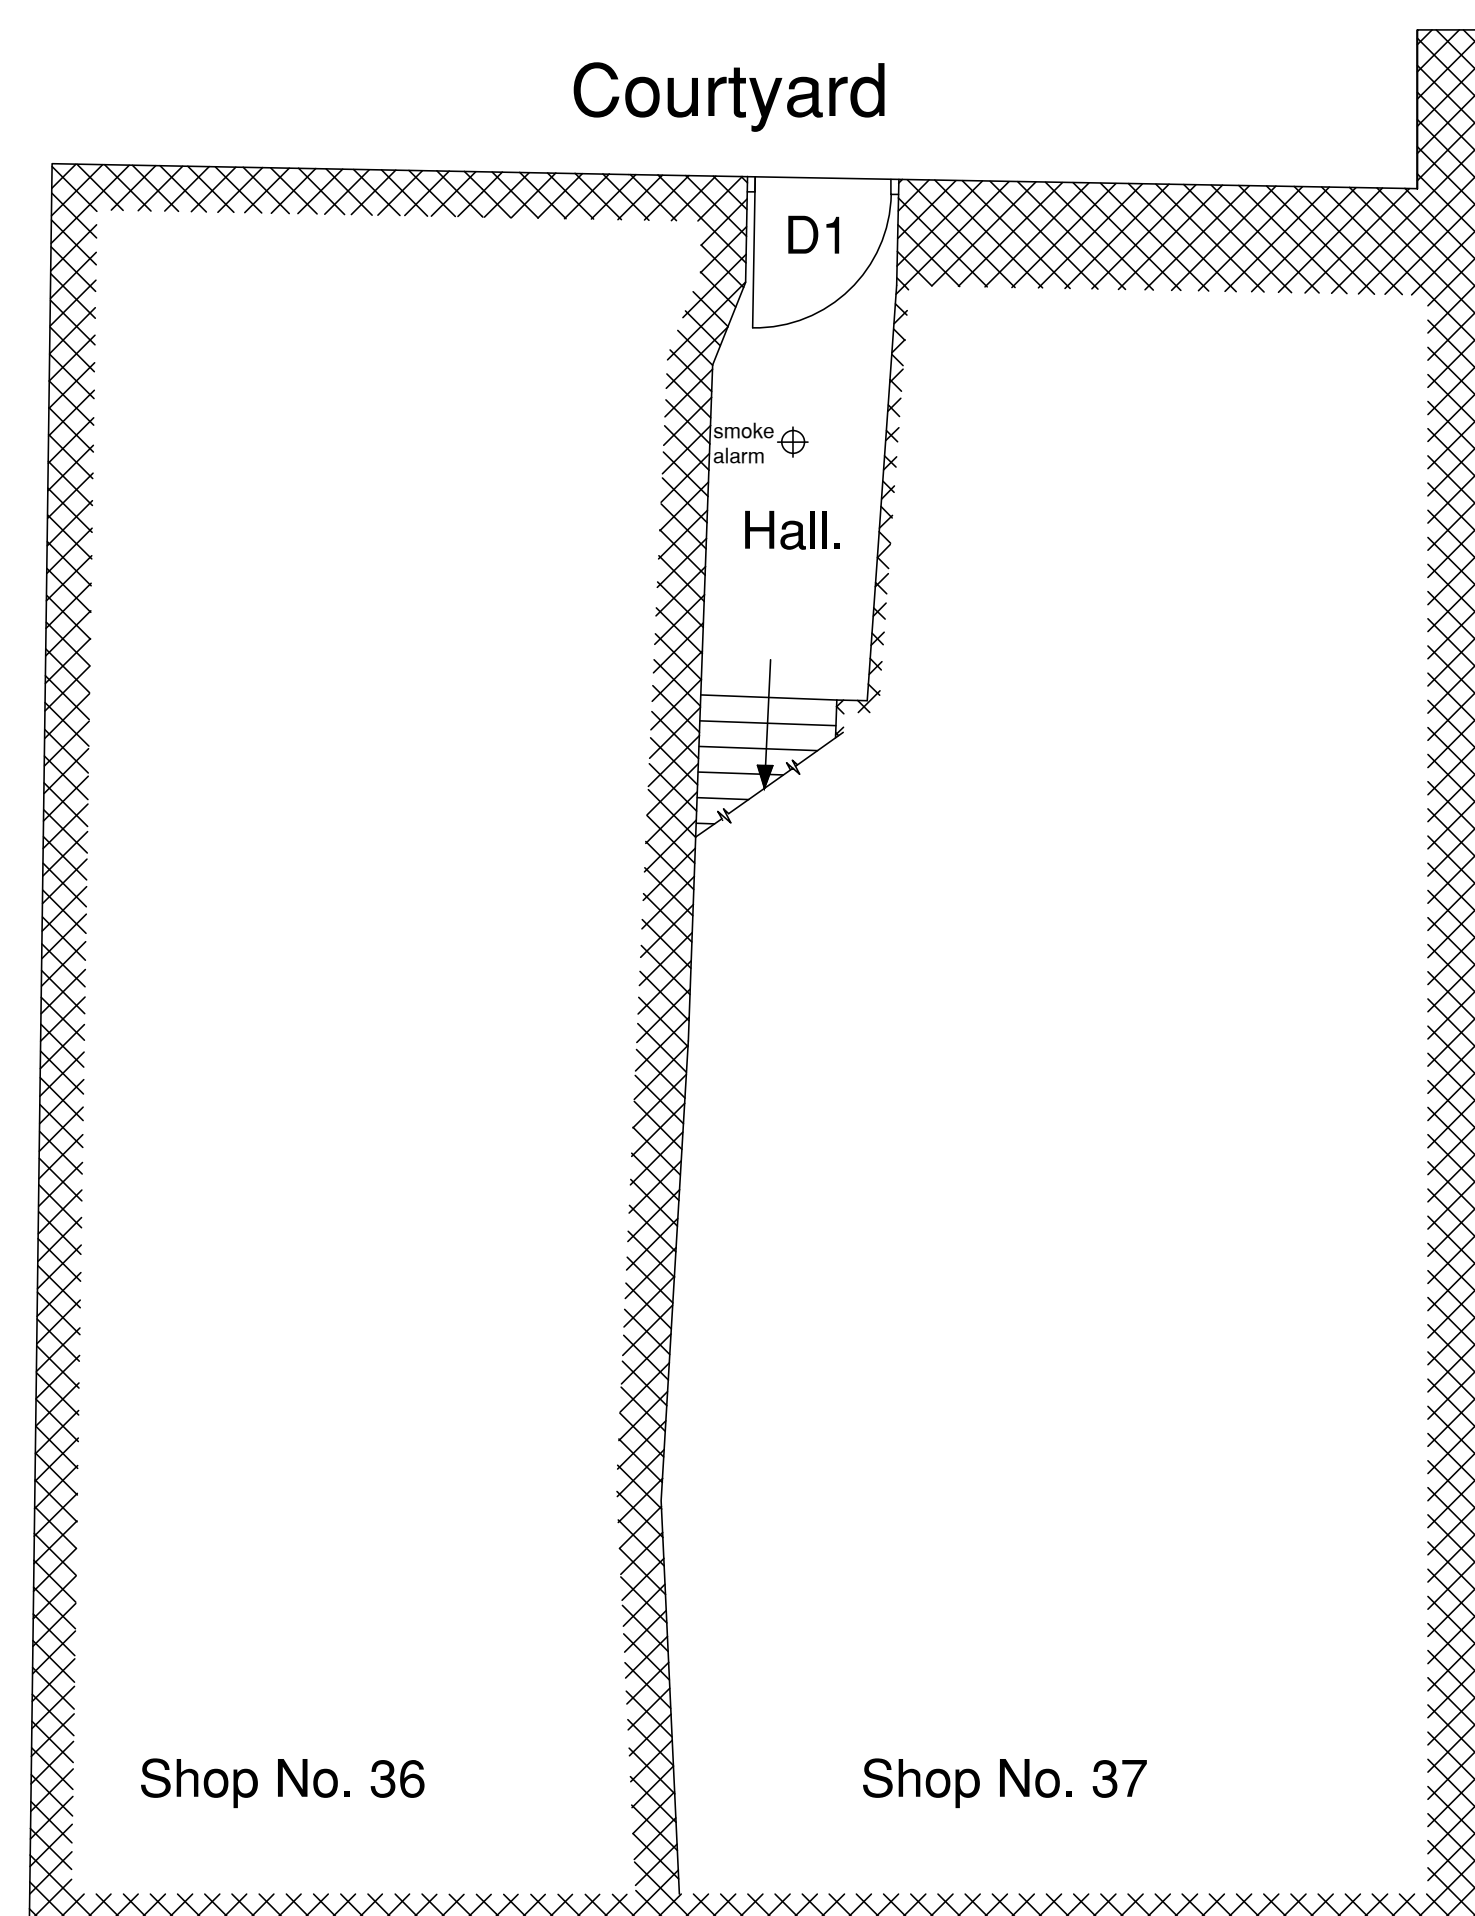

Ground Floor Plan

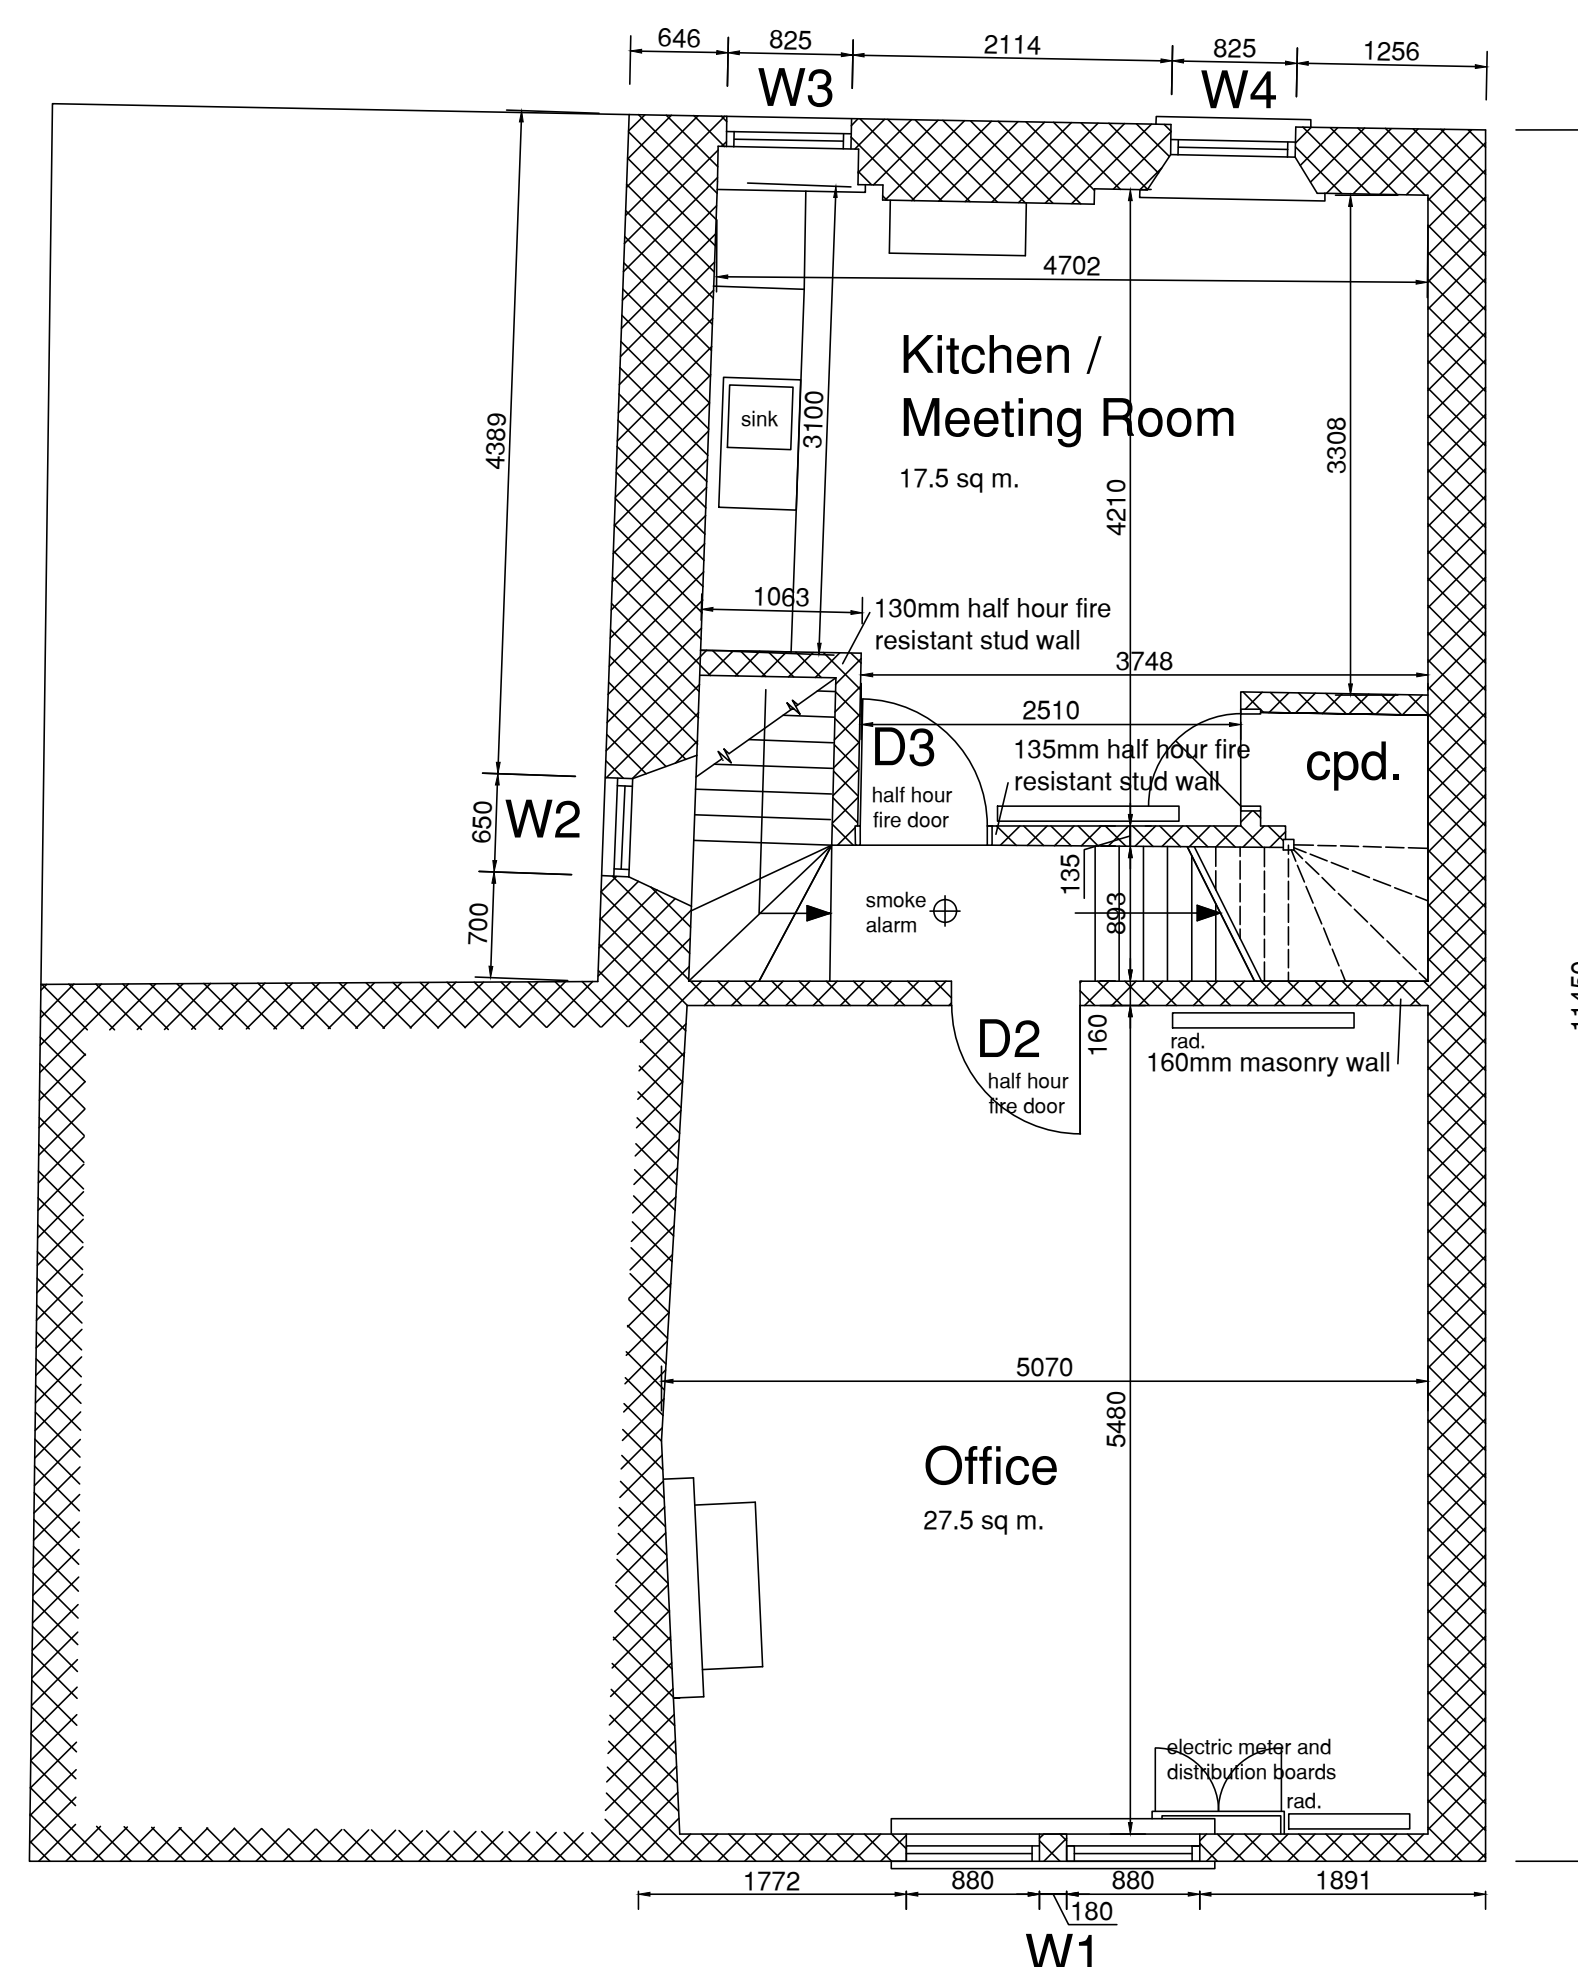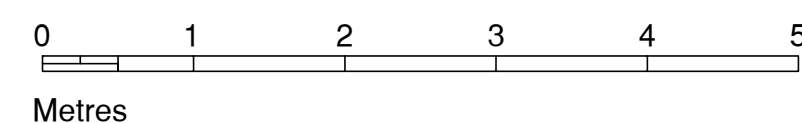

First Floor Plan

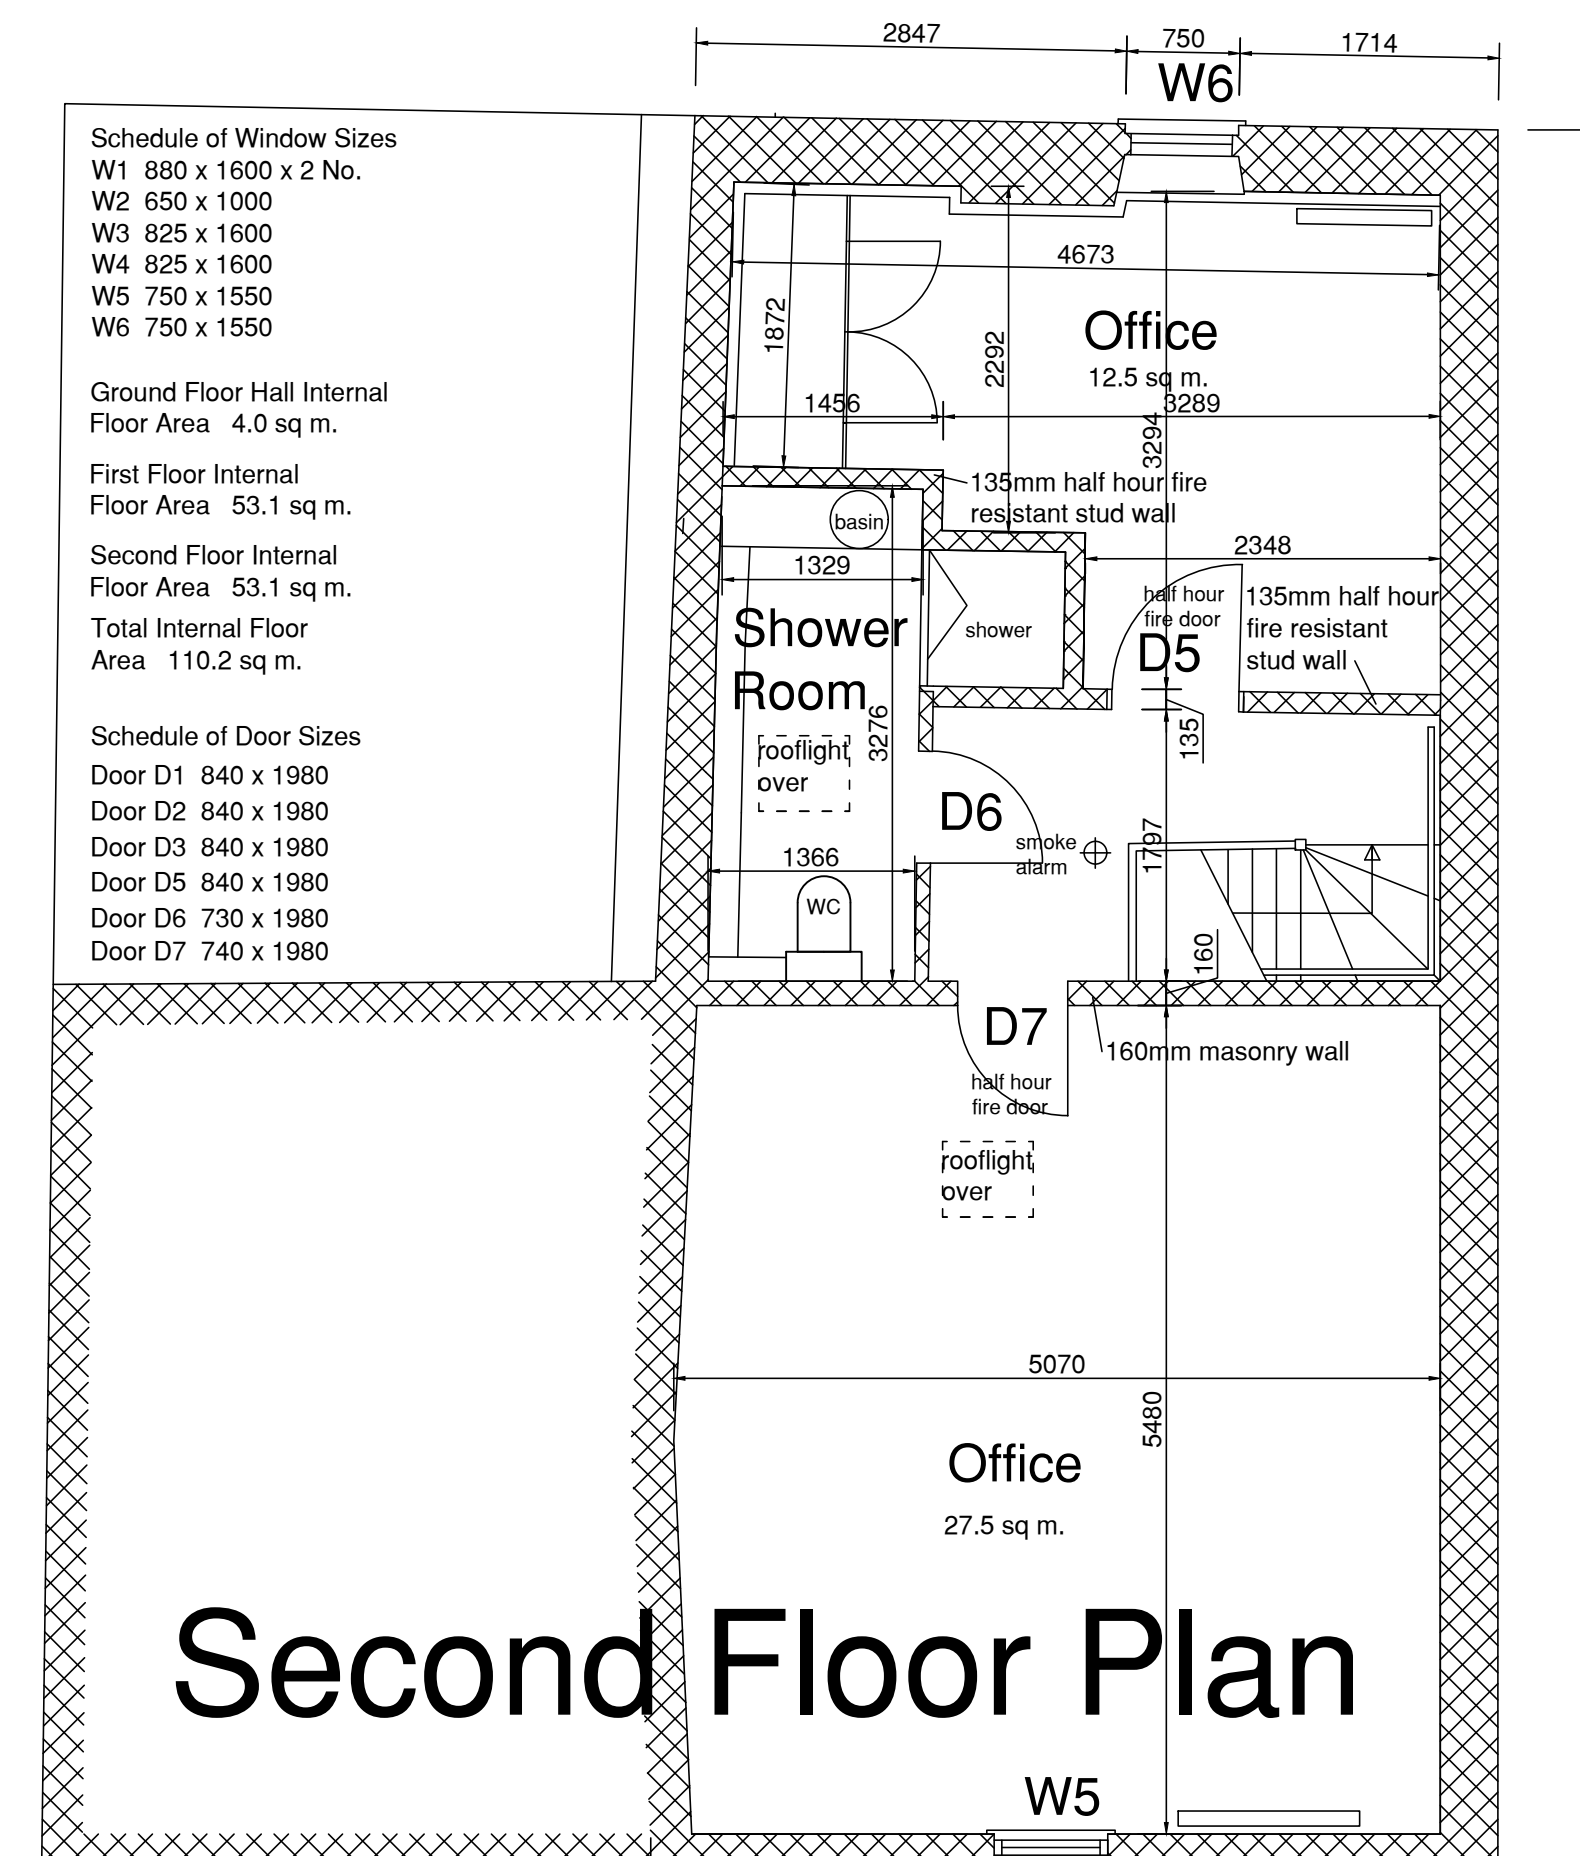

Second Floor Plan

A May 2026 Dimensions added

Client Raymond Winrow		Contract 37A Silver Street, Bradford on Avon BA15 1JX	
SLADE SMITH AND WINROW Architects for Conservation and Contemporary Architecture 37A Silver Street Bradford on Avon BA15 1JX Telephone 01225 866987 Email architect@ra-winrow.co.uk		Description Offices as Existing	
		Scale 1 : 50	Drawing No.
		Date May 2026	1045 - 21A

A1 Sheet