


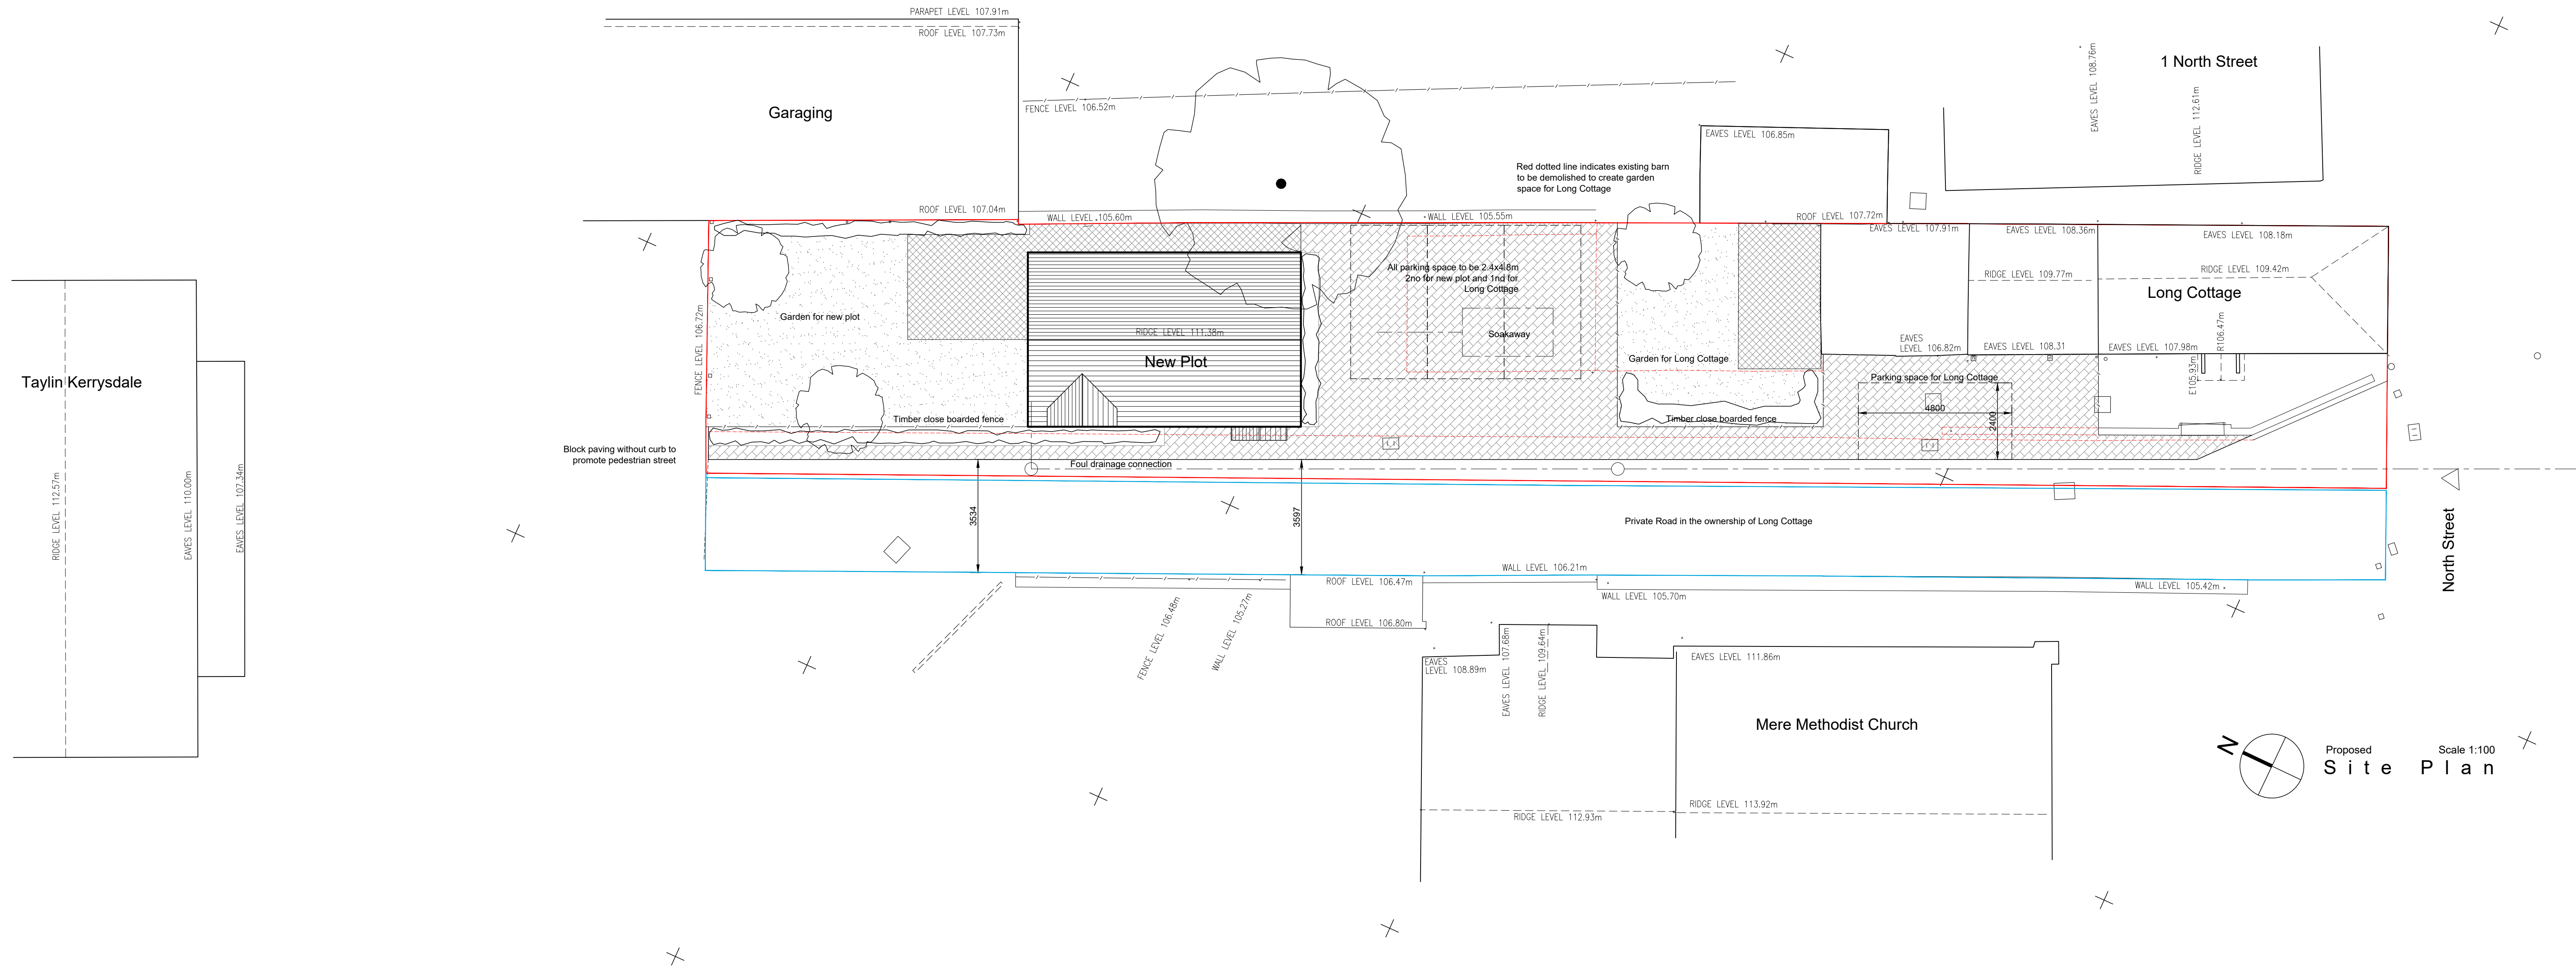

Date.	Rev.
03.2026	A



Project	Shean & Hare Construction North Street, Mere	Date	05.2024	Drawn by	AB
Scale	1:100 at A1	Checked by	JN	Issuing office	1
Drawing Title	Proposed Site Plan	Project No.	10403	Drawing No.	P - 01
					A