






SOUTH EAST (front)
PROPOSED ELEVATIONS scale 1:100

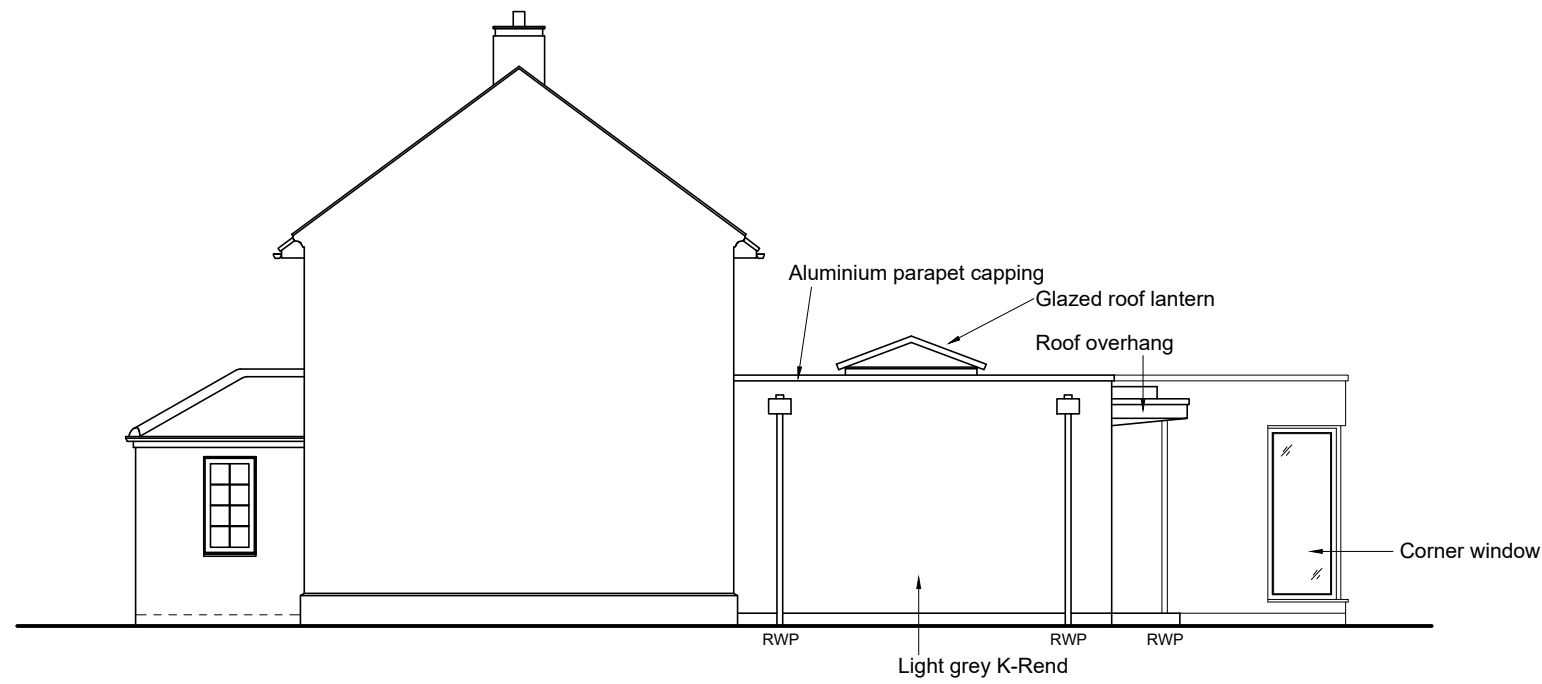


NORTH EAST (side)

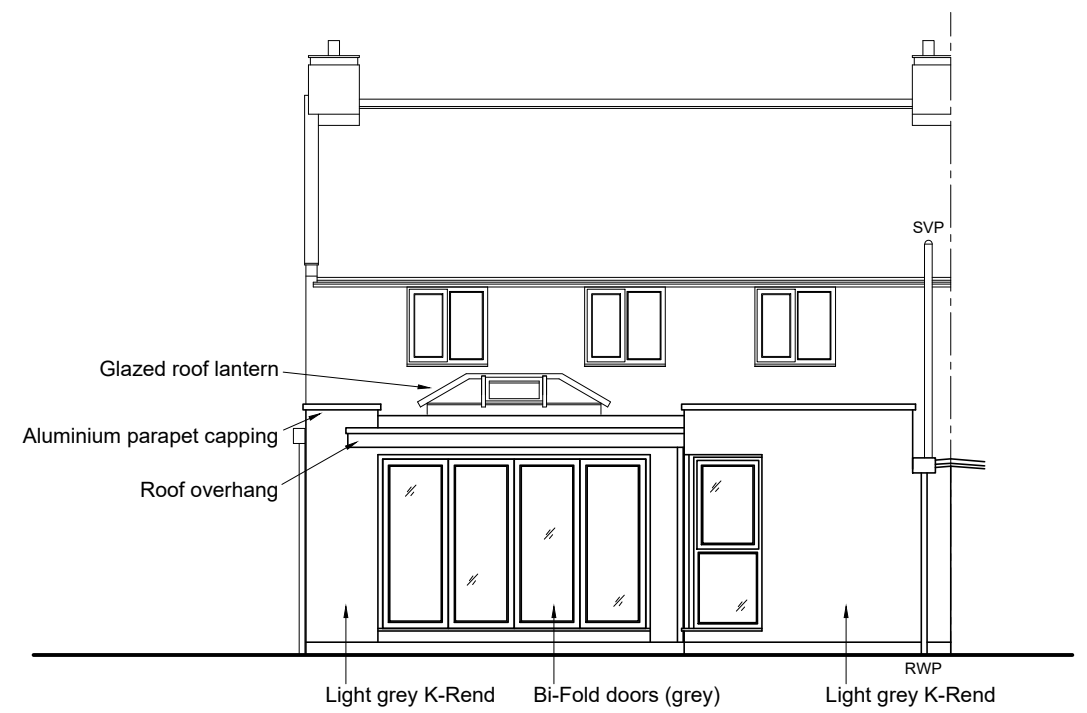


NORTH WEST (rear)

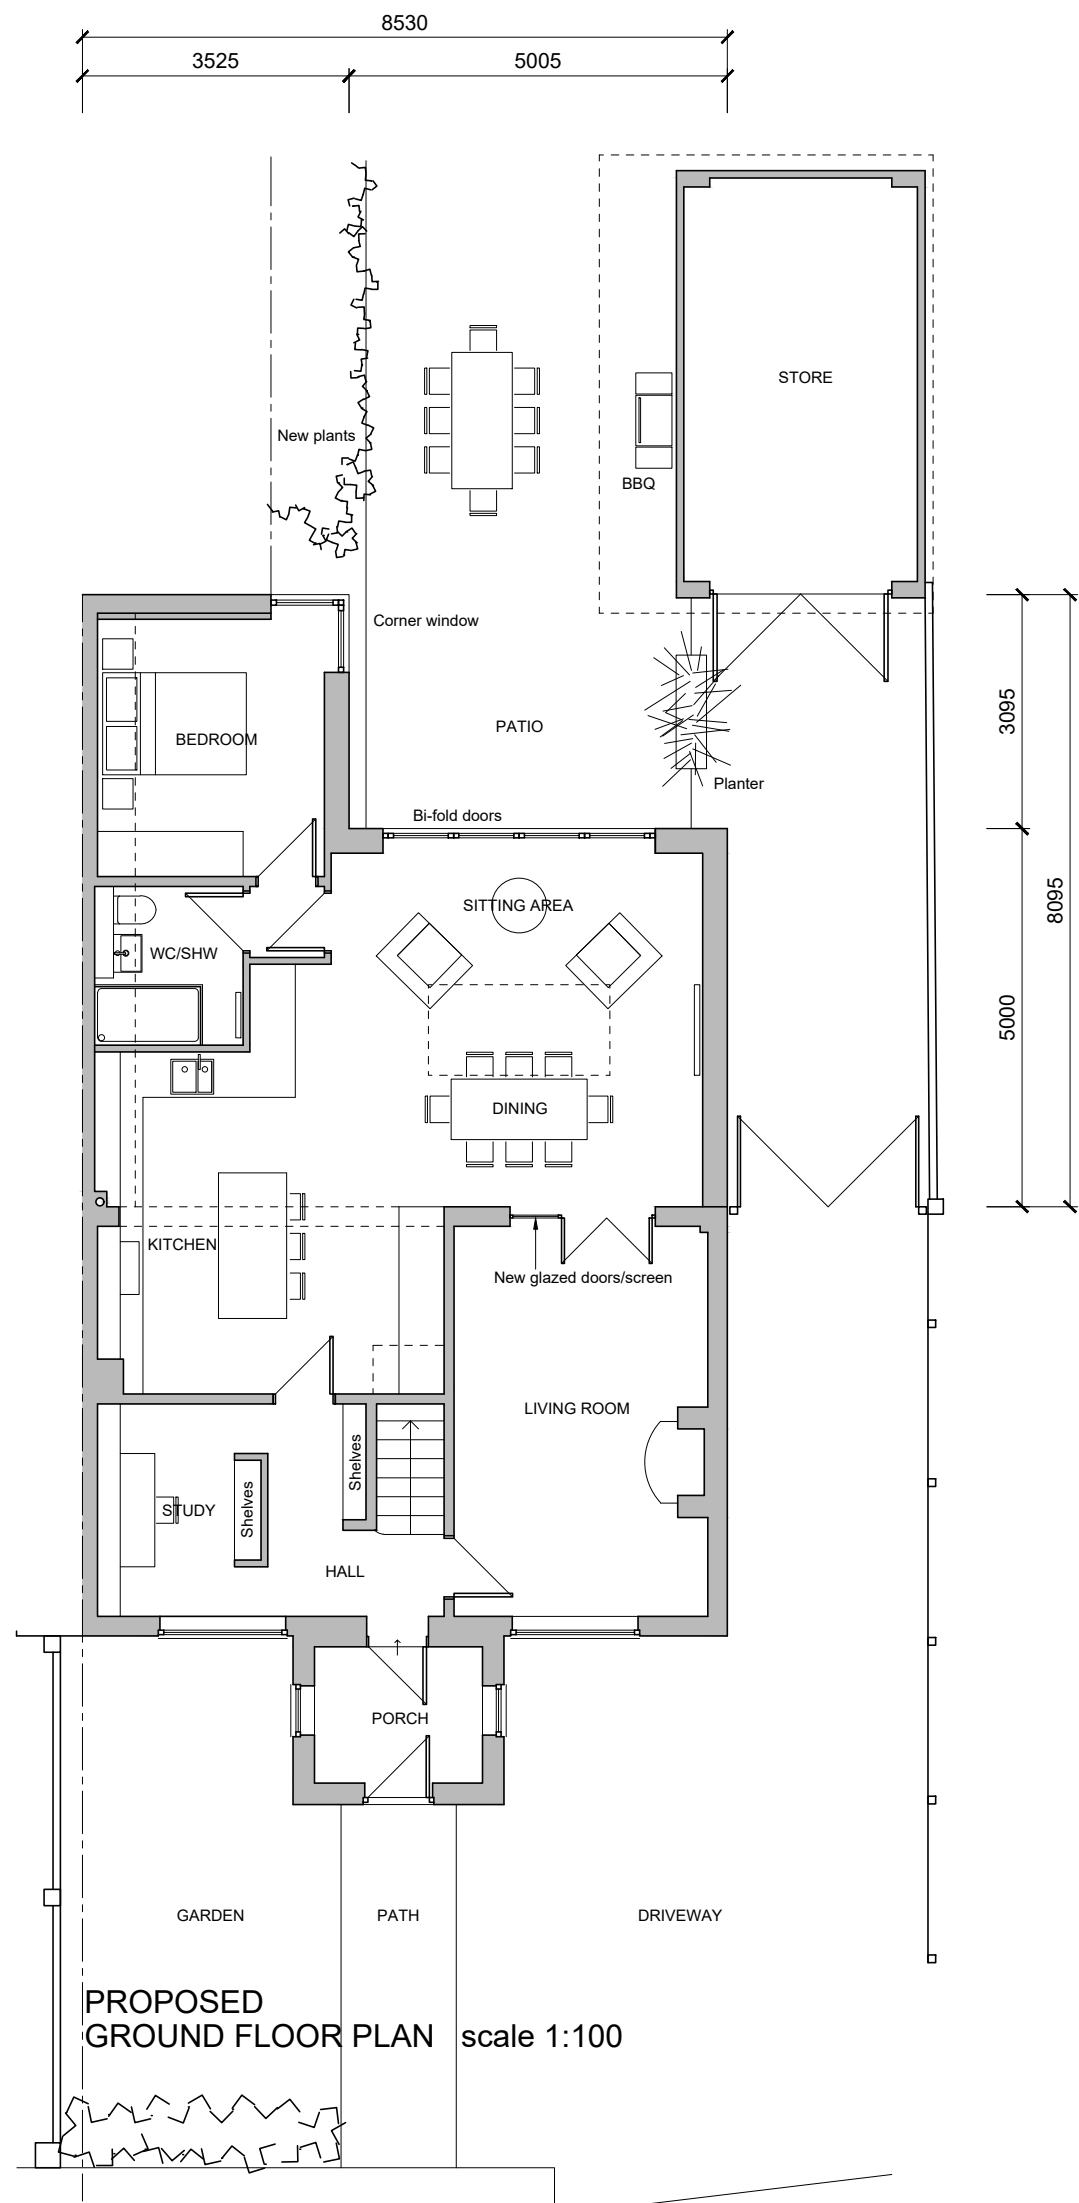


PROPOSED
GROUND FLOOR PLAN scale 1:100

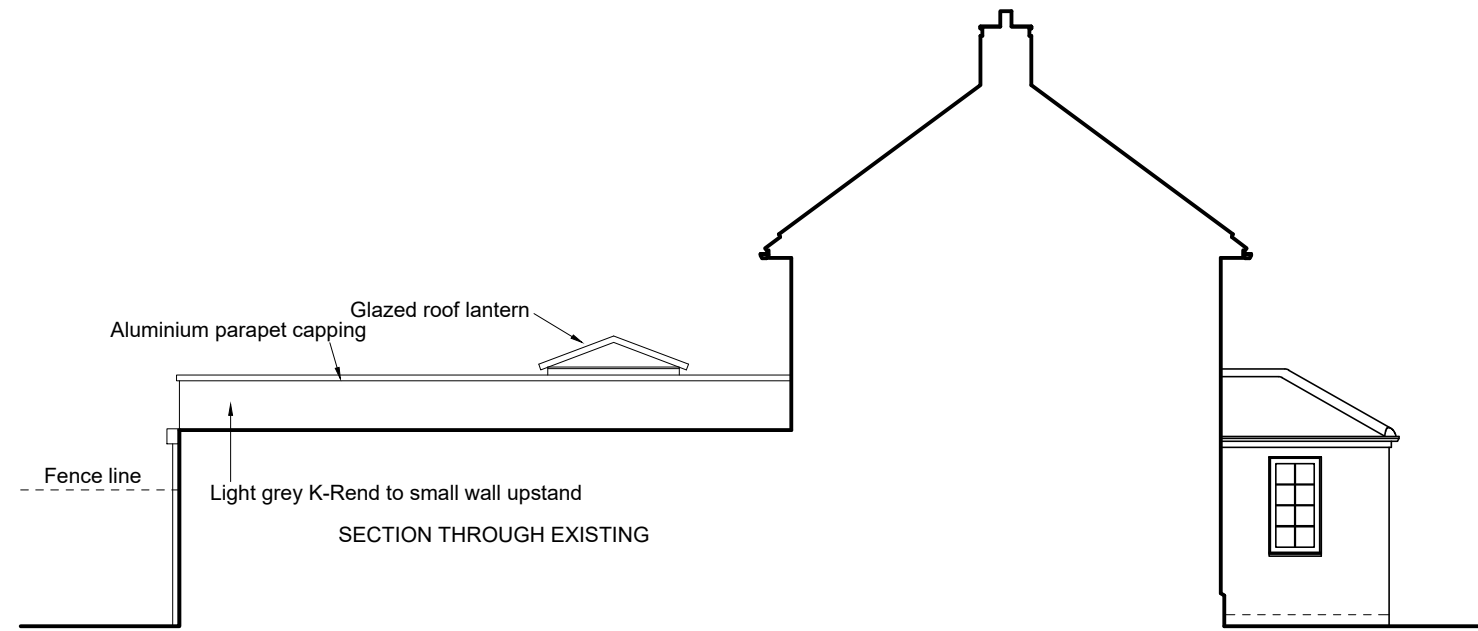

SOUTH WEST (side)

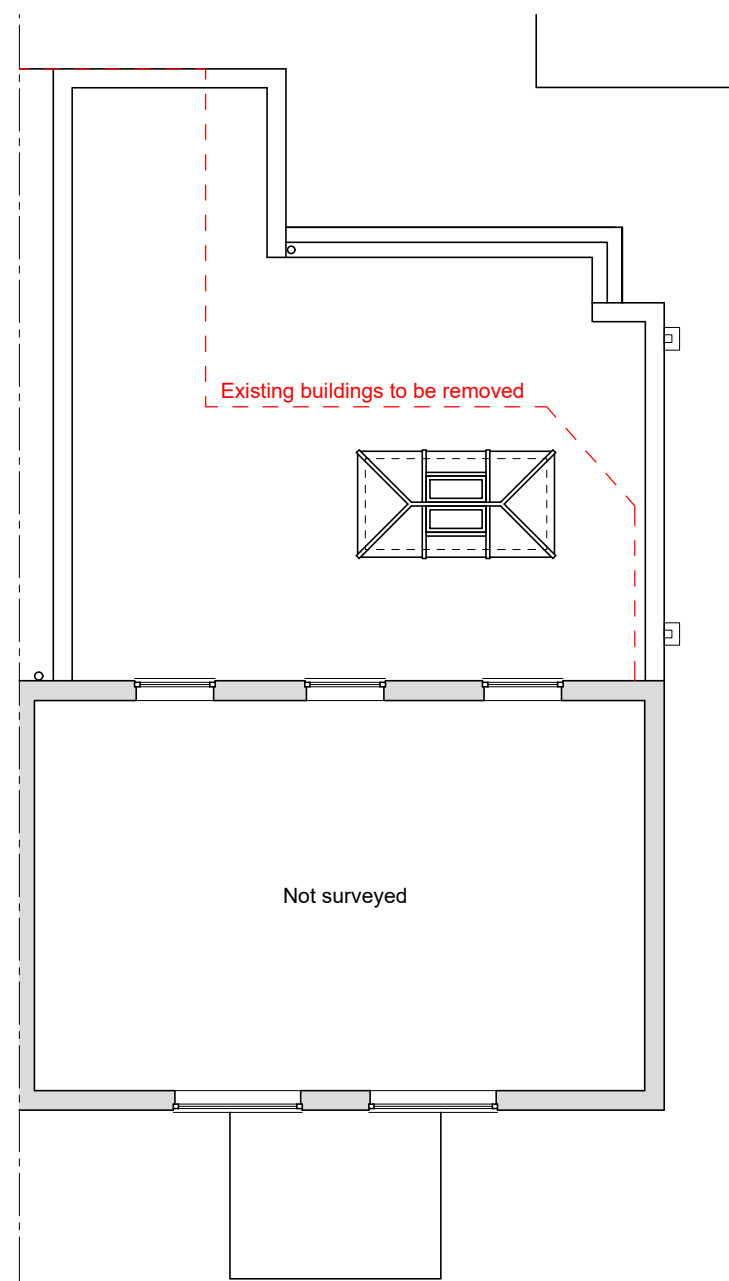

PROPOSED
FIRST FLOOR PLAN scale 1:100

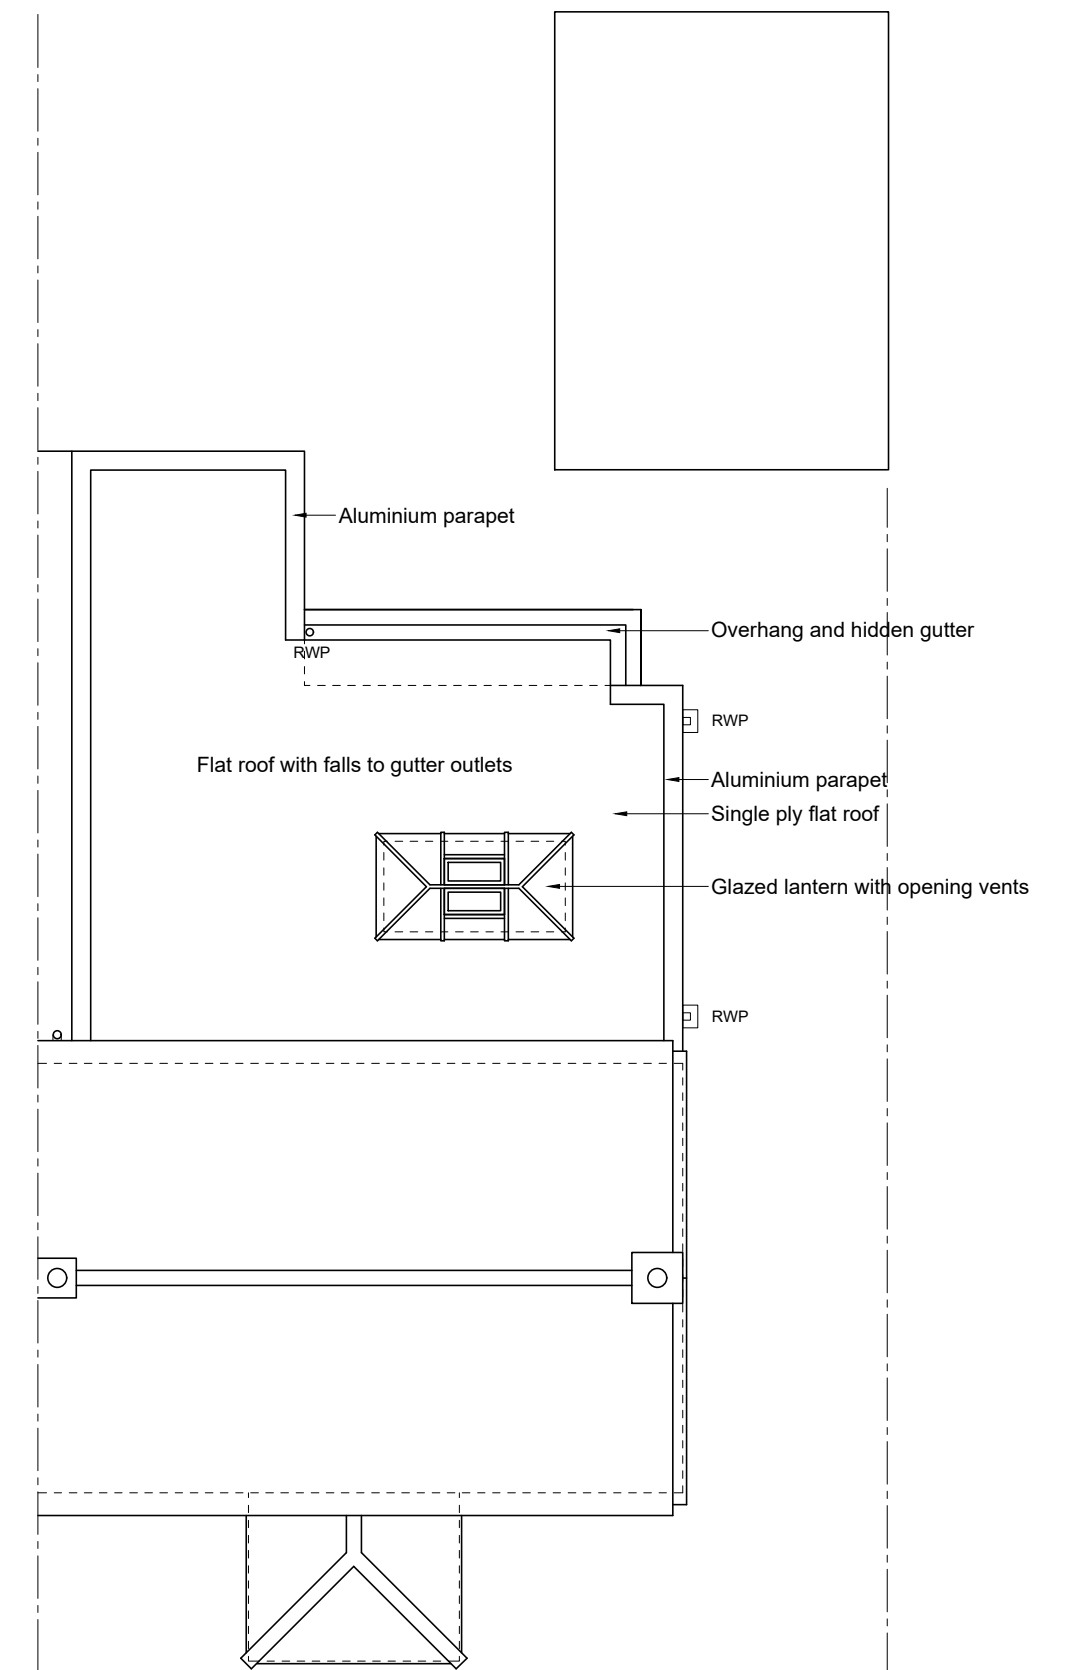

PROPOSED
ROOF PLAN scale 1:100

project . address
Extension
10 Southwick Road North Bradley BA14 0SD

drawing title
Proposed elevations and plans

scale
1:100

sheet size
A2

date
May 2026

drawing no.
1363-P02

revision
-

fmh architectural ltd
architectural design and consultancy

www.fmhas.co.uk