




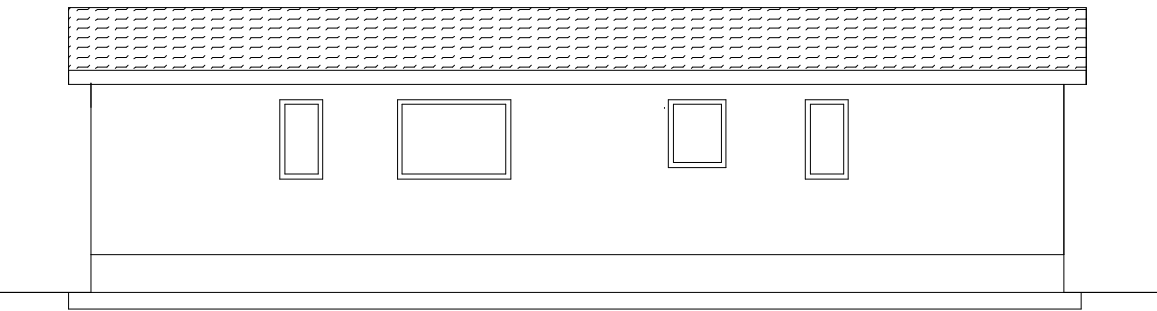


REAR ELEVATION

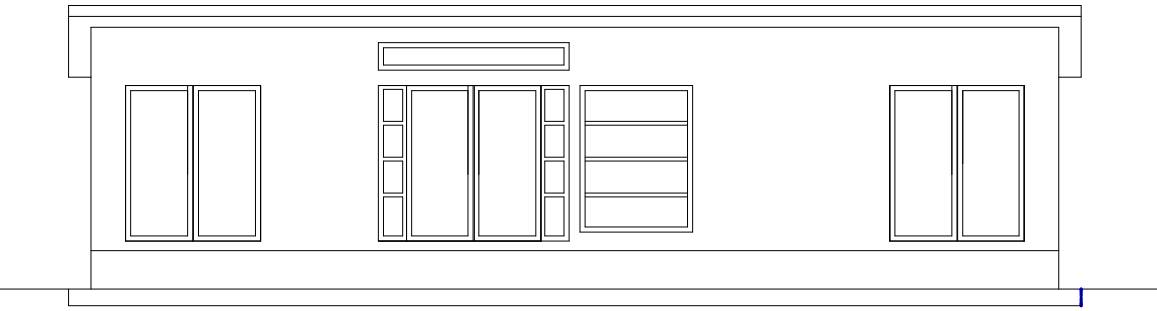


ENTRANCE ELEVATION

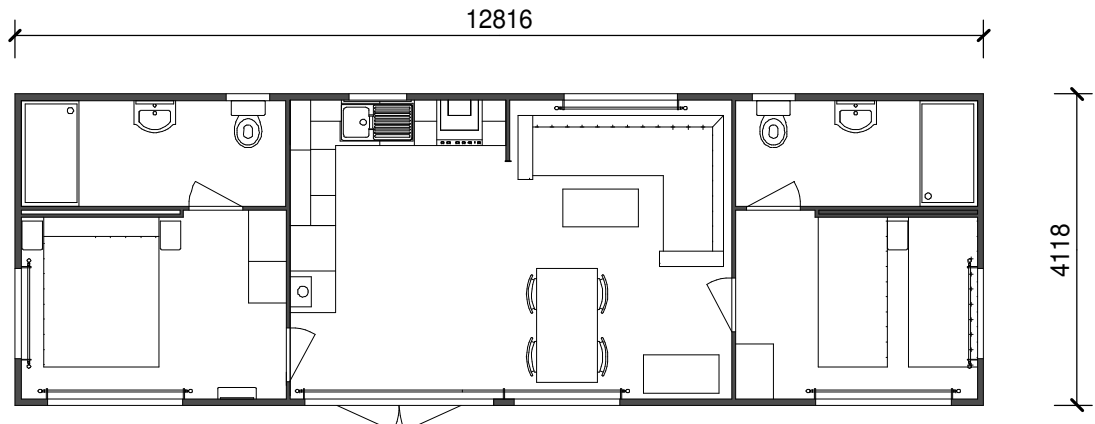

FLOOR PLAN

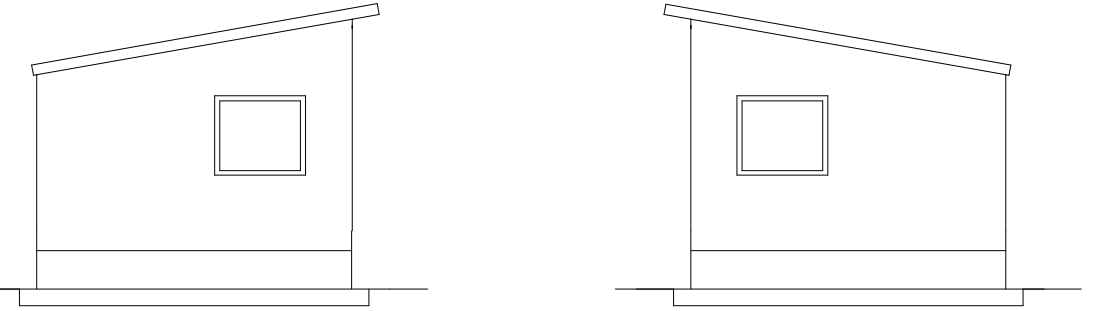



END ELEVATIONS

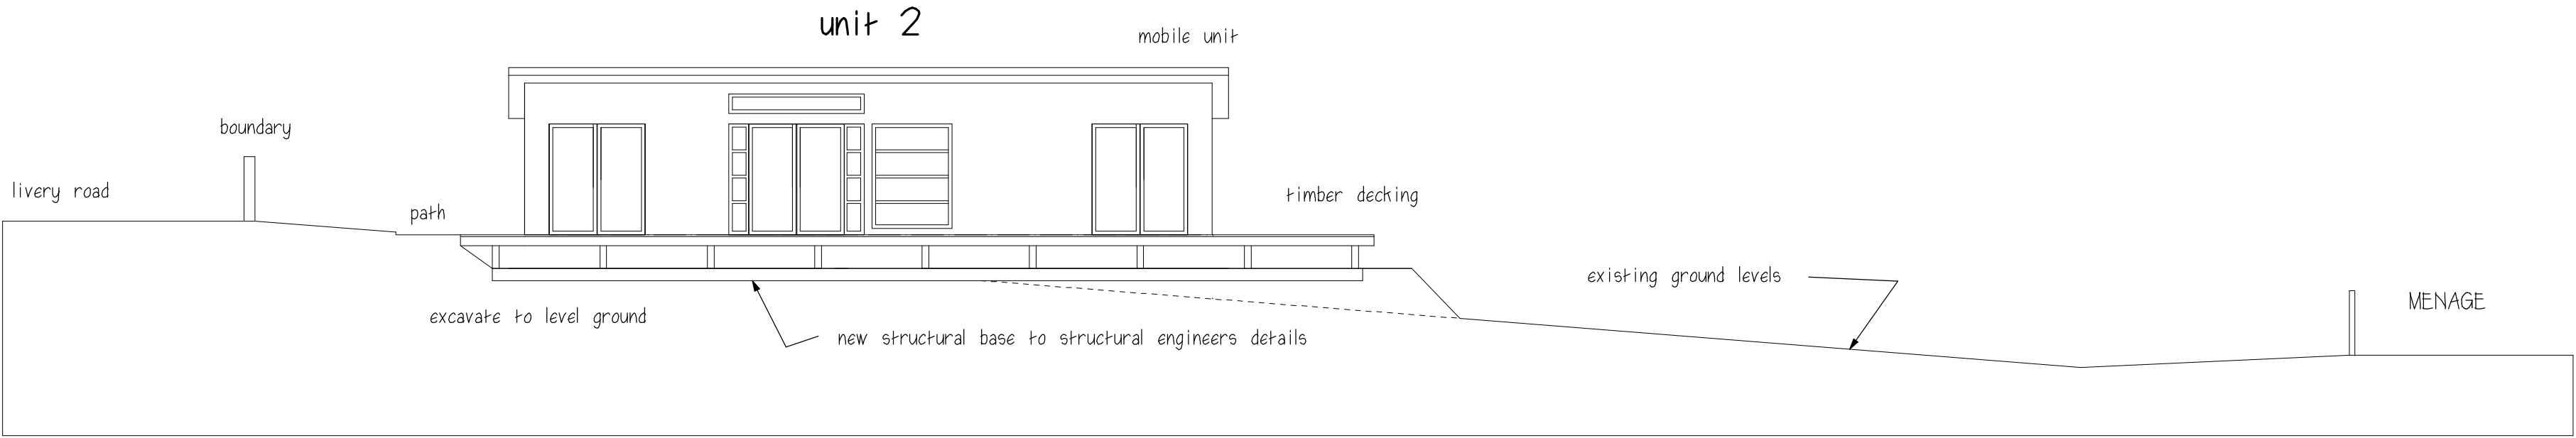


SECTIONAL ELEVATION LOOKING NORTH 1.100



ELEVATION 1.50

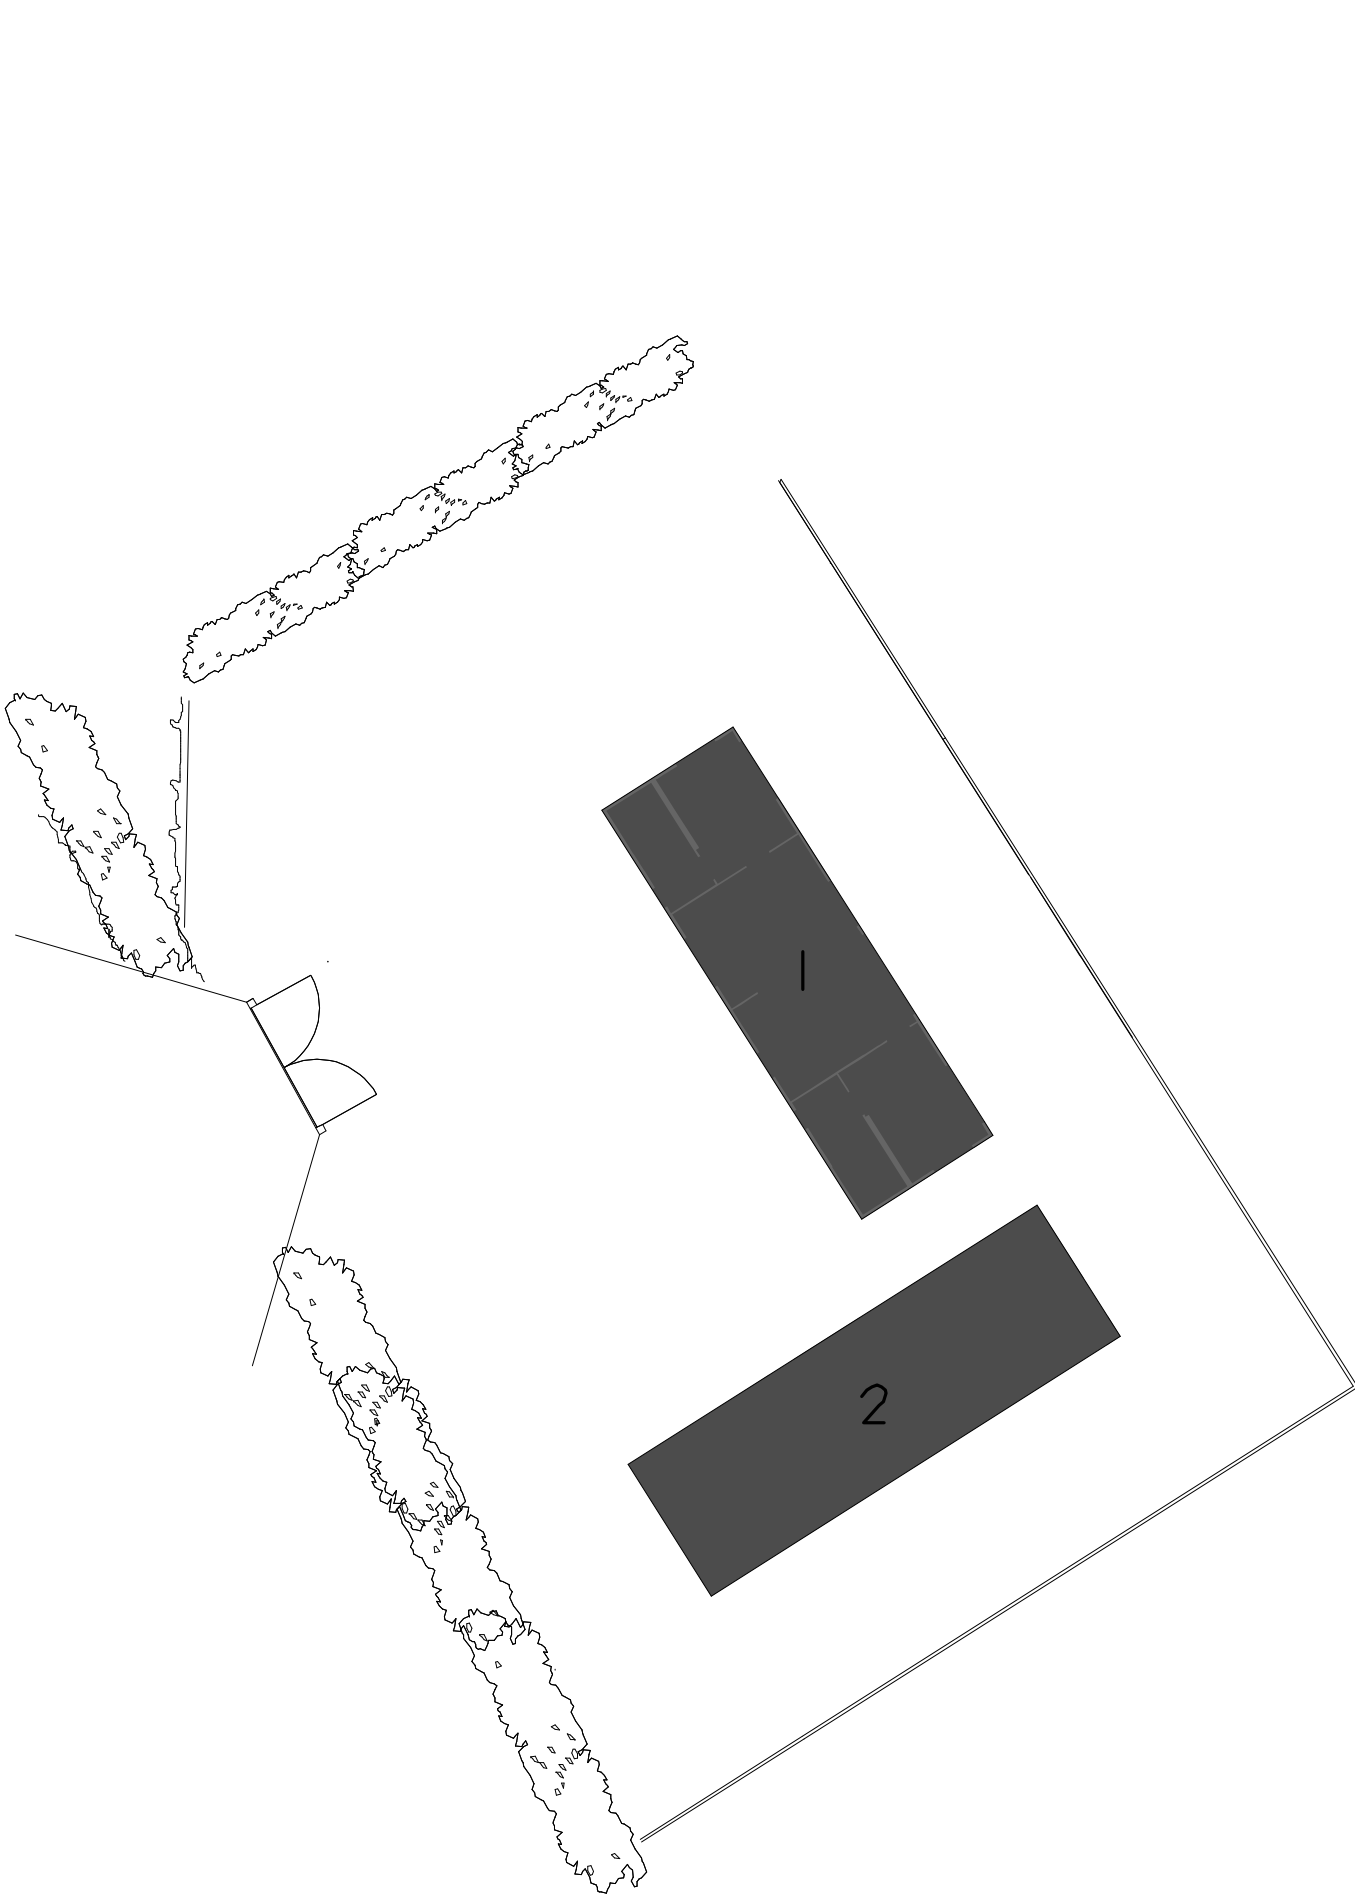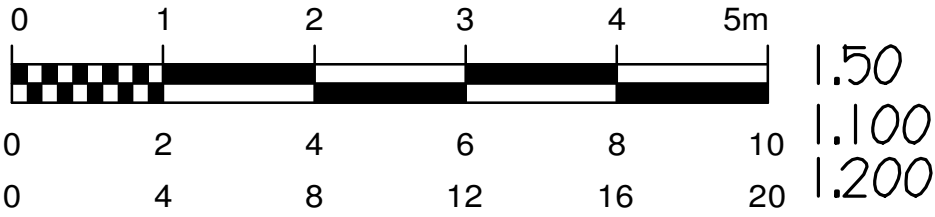

ROOF PLAN AS PROPOSED

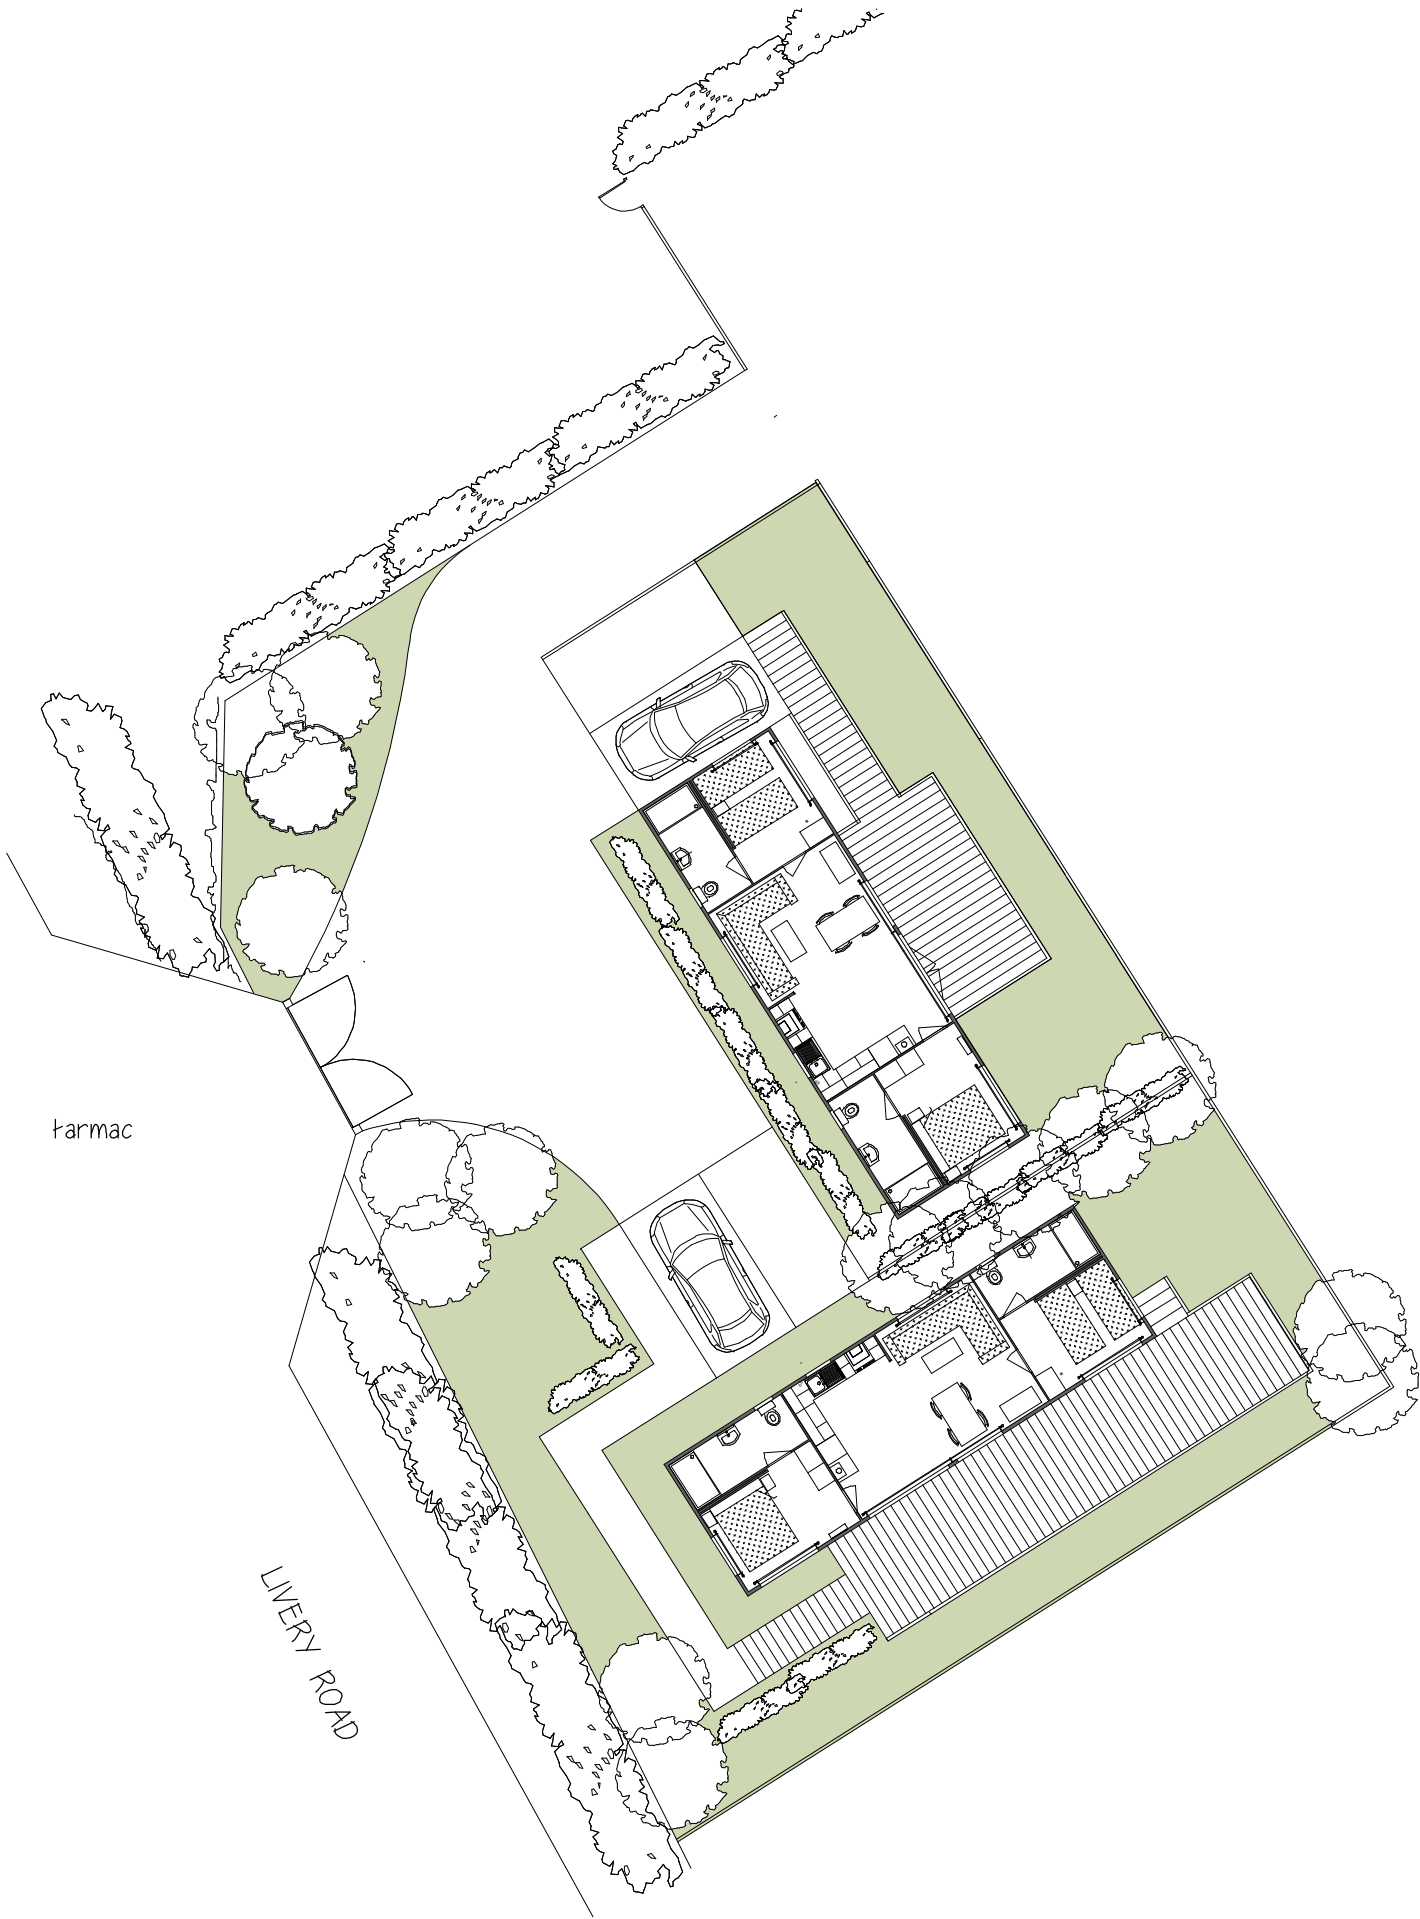

BLOCK PLAN AS PROPOSED 1.200

LIVERY ROAD

FLOOR PLAN APPROVED

proposed holiday lets
at
woodgate farmhouse
livery road
west winterslow

PLANS AS REVISED

scales as shown date april 26
drawing no rww/p/101

LAYOUT AS PREVIOUSLY APPROVED