



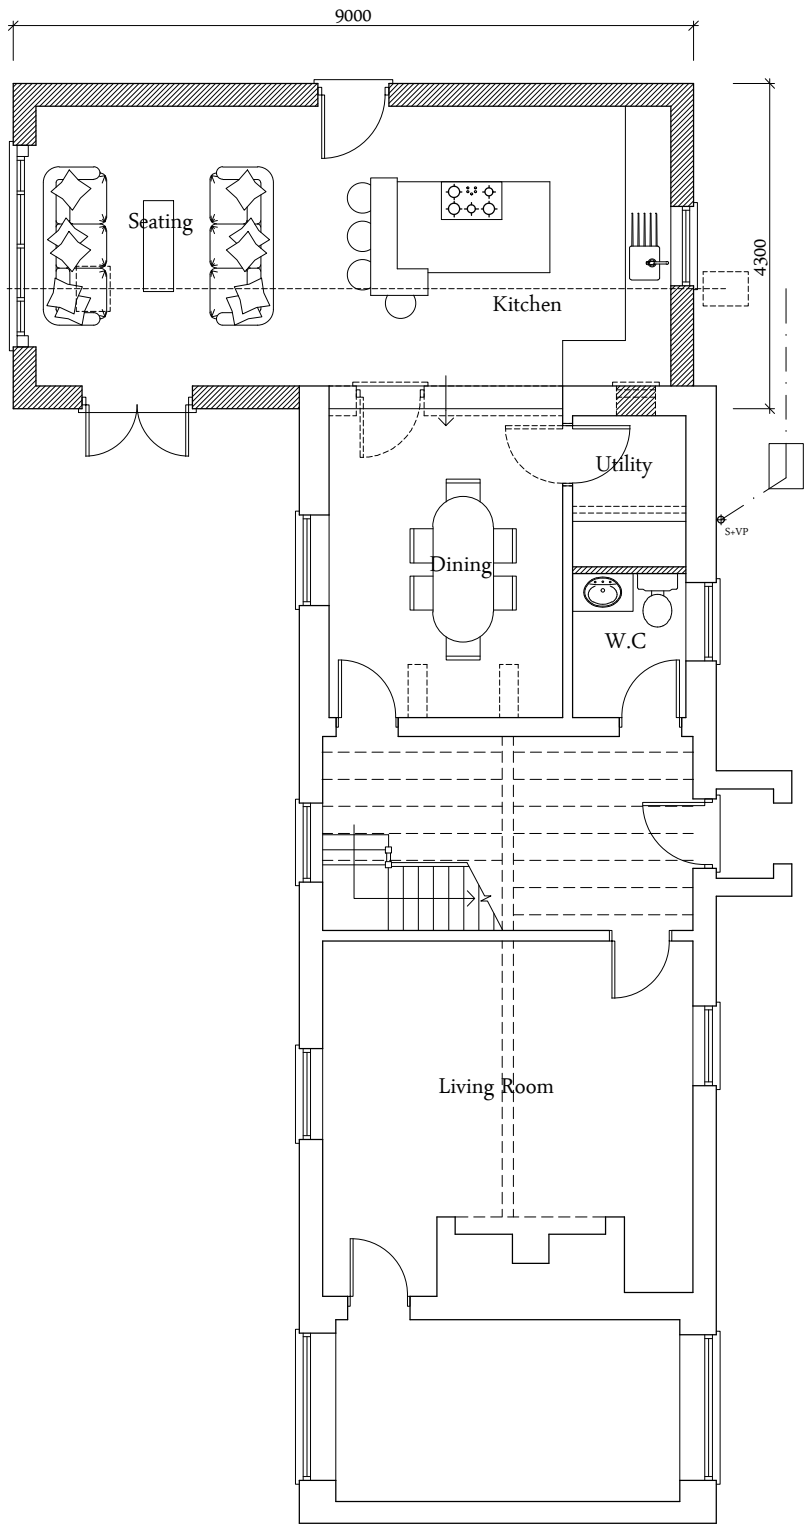

Ground Floor Plan


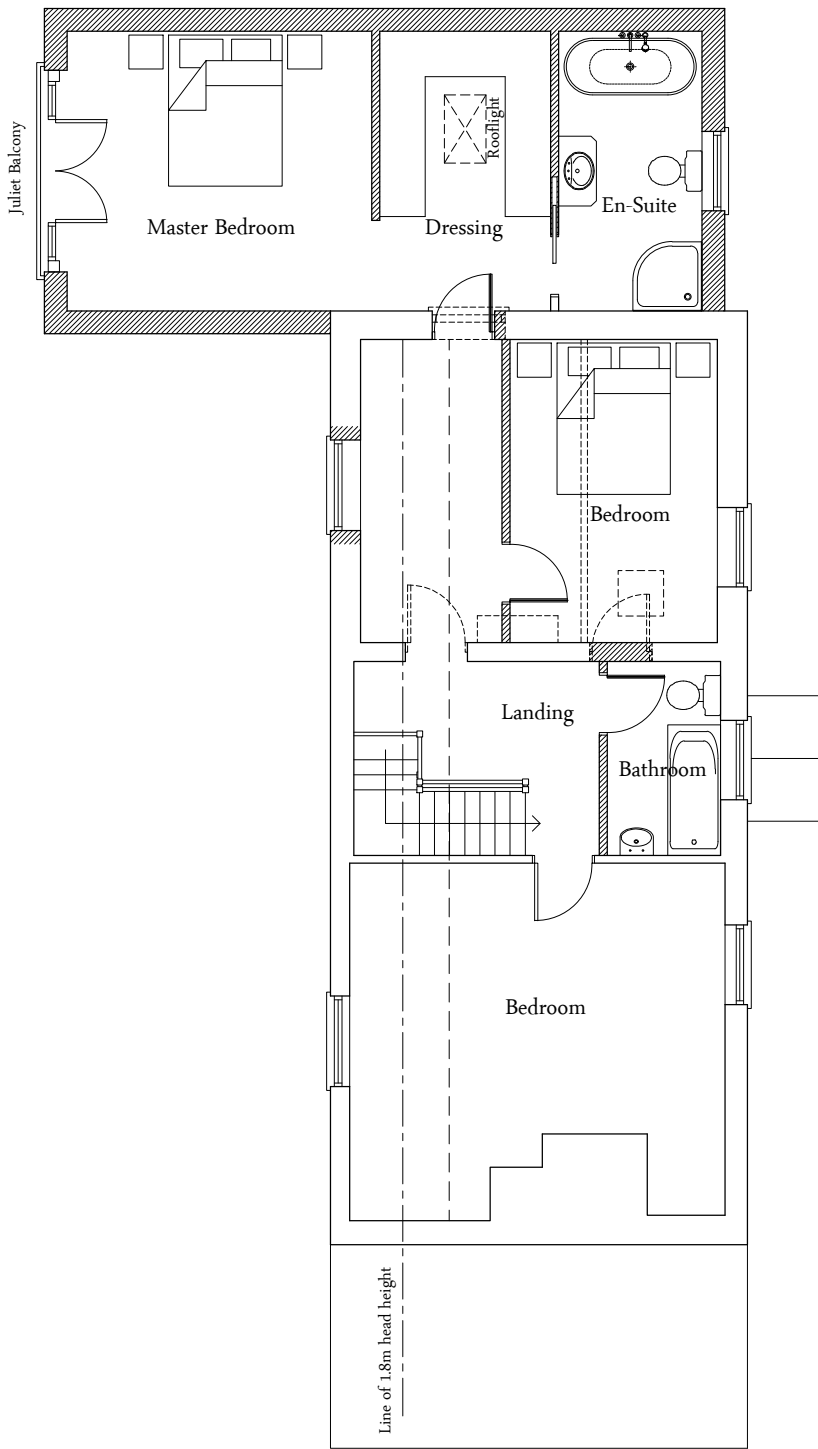


First Floor Plan

Legend

- Existing Walls
- Proposed walls/block up existing openings, as indicated
- Remove existing wall/door/window as indicated
- Proposed door

- NOTES:
- This drawing is copyright of Larkham Design Ltd and must not be used without their permission.
 - This drawing has been produced to support a planning application and should not be used for any other purpose

 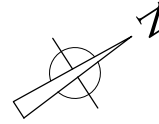

Scale Bar (1:100 at A3)

Rev	Amendment	Date
A	Designs reduced to lessen impact to existing cottage	12/05/26
	Planning Application Issue	

LARKHAM DESIGN LTD

ARCHITECTURAL SERVICES

Field View Barn, Longhedge, Salisbury, Wilts. SP4 6RS

Tel: 01722 322193

info@larkhamdesign.co.uk

www.larkhamdesign.co.uk

Client & Project Address:

Mr & Mrs P Homer

Rosemary Cottage,
Porton,
Wilts.
SP4 0LN

Project Description:

Proposed 2 Storey Side Extension
& Internal Alterations

Drawing Title:

Proposed Floor Plans

Scale: 1:100 at A3

Drawing Ref:	Rev:
1043/PL/01	A