



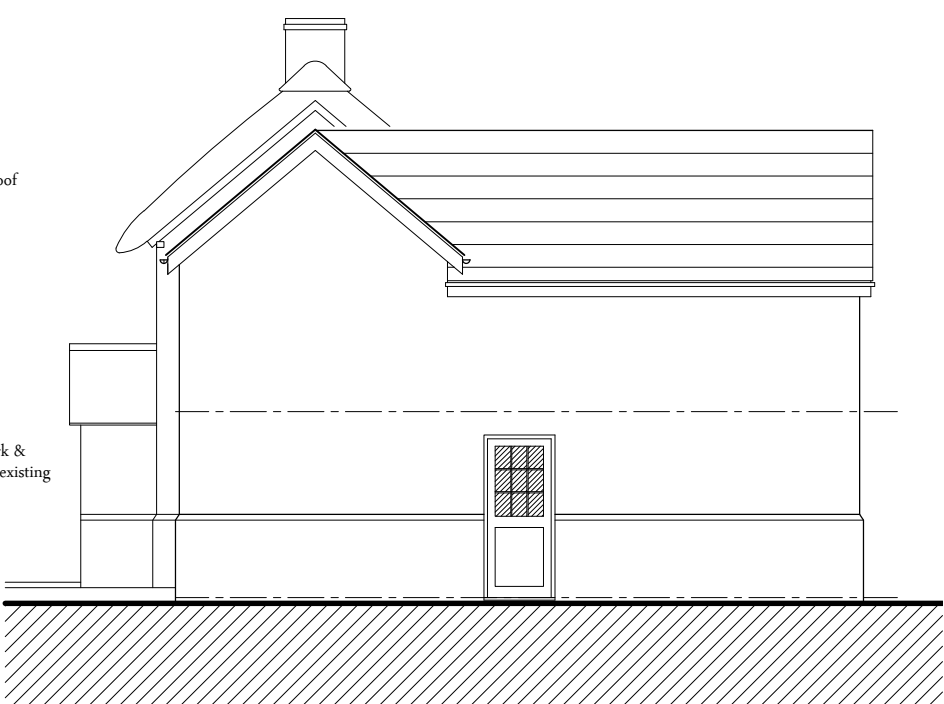


North Elevation



West Elevation

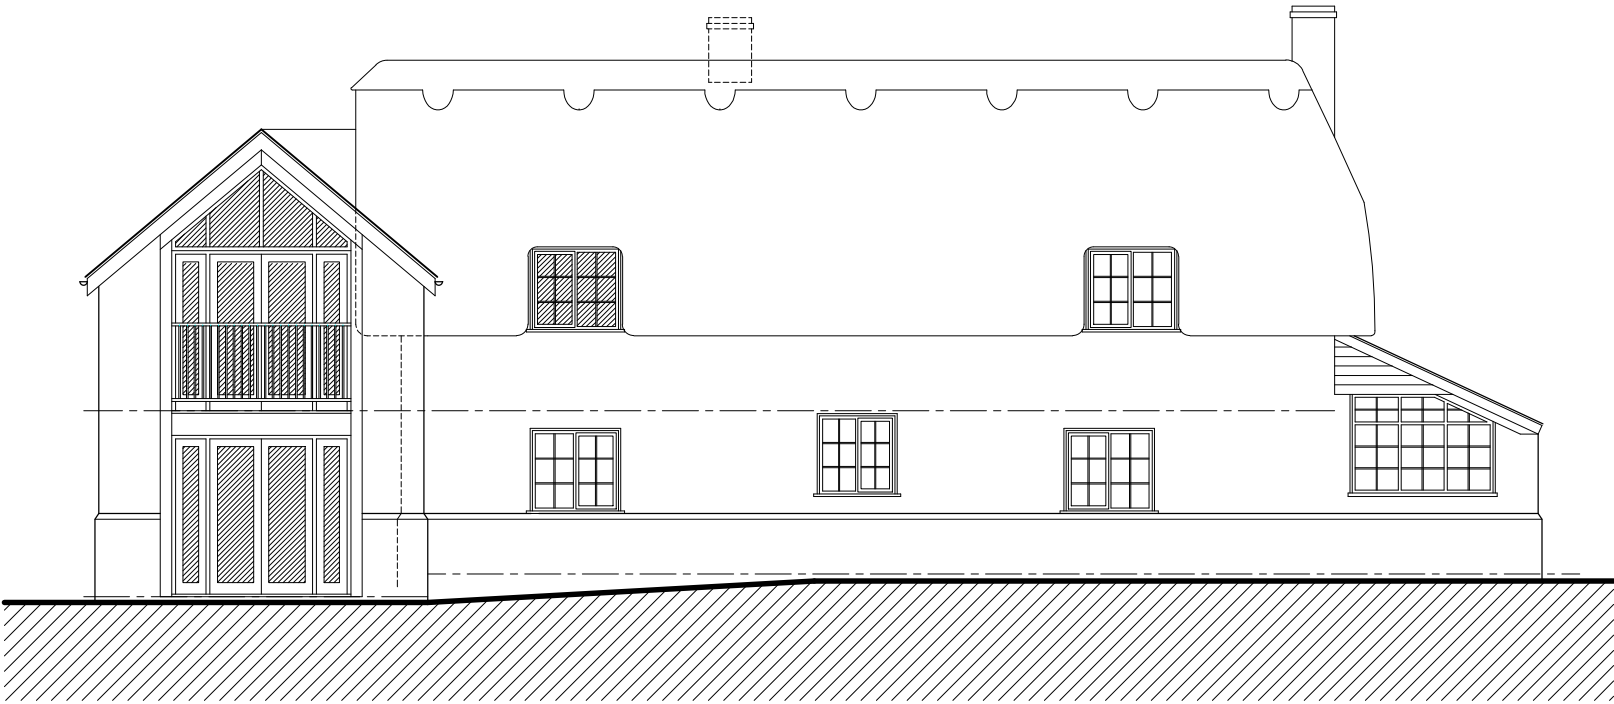

South Elevation

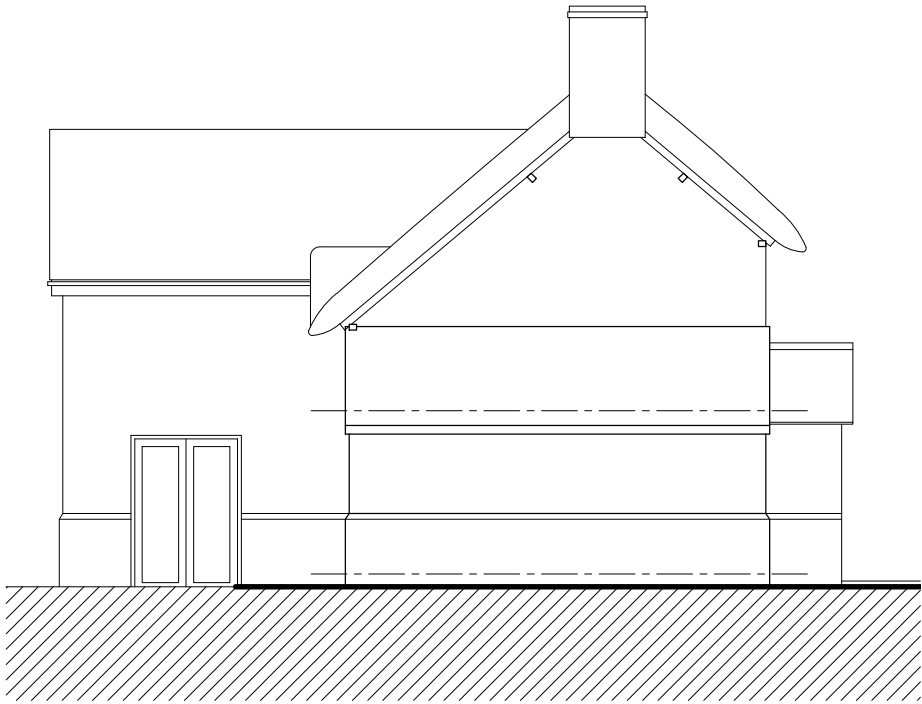

East Elevation

NOTES:

- This drawing is copyright of Larkham Design Ltd and must not be used without their permission.
- This drawing has been produced to support a planning application and should not be used for any other purpose

Metres

0 1 2 3 4 5

Scale Bar (1:100 at A3)

Rev	Amendment	Date
A	Designs reduced to lessen impact to existing cottage	12/05/26
	Planning Application Issue	



LARKHAM DESIGN LTD
ARCHITECTURAL SERVICES

Field View Barn, Longhedge, Salisbury, Wilts. SP4 6RS

Tel: 01722 322193 info@larkhamdesign.co.uk

www.larkhamdesign.co.uk

Client & Project Address:

Mr & Mrs P Homer

Rosemary Cottage,
Porton,
Wilts.
SP4 0LN

Project Description:

Proposed 2 Storey Side Extension
& Internal Alterations

Drawing Title:

Proposed Elevations

Scale:

1:100 at A3

Drawing Ref:

1043/PL/02

Rev:

A