




East Elevation-Existing

Sheet 3 - Elevations


North Elevation-Existing

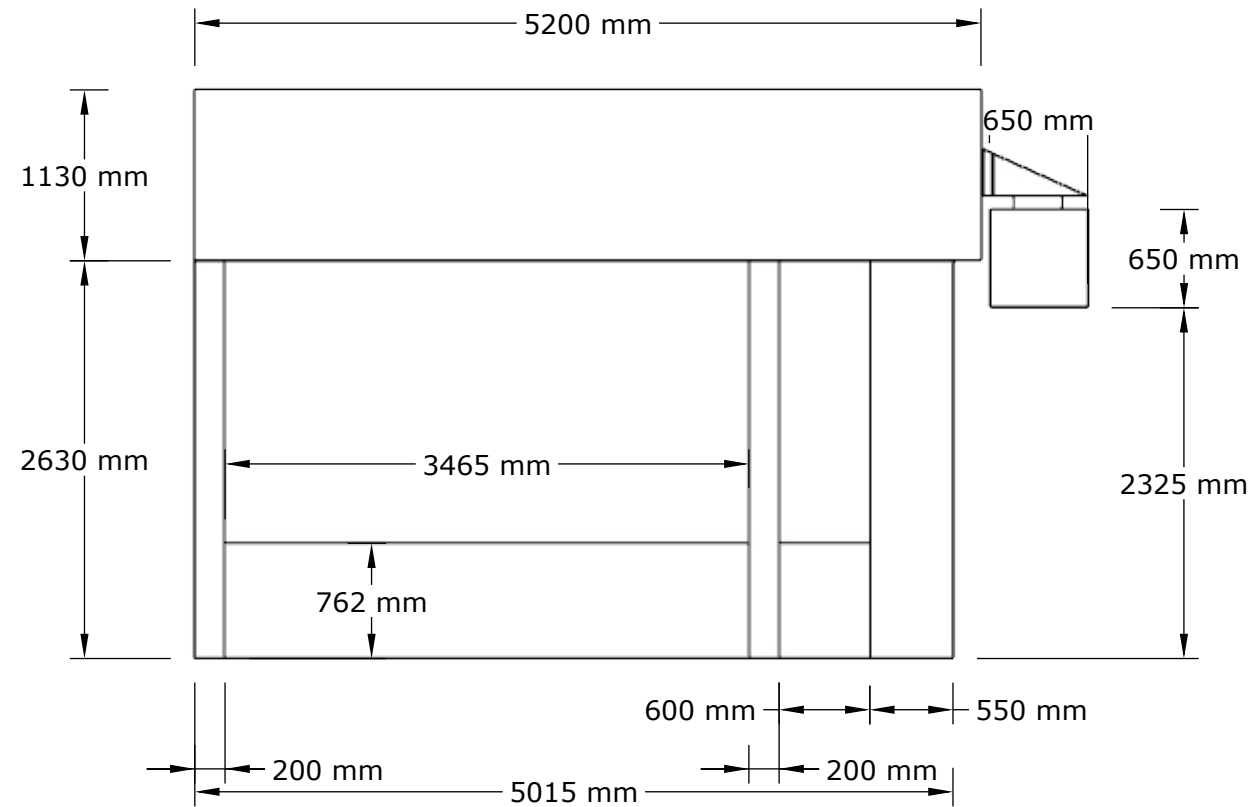

No Structural changes to existing.
Storefront to remain as existing.

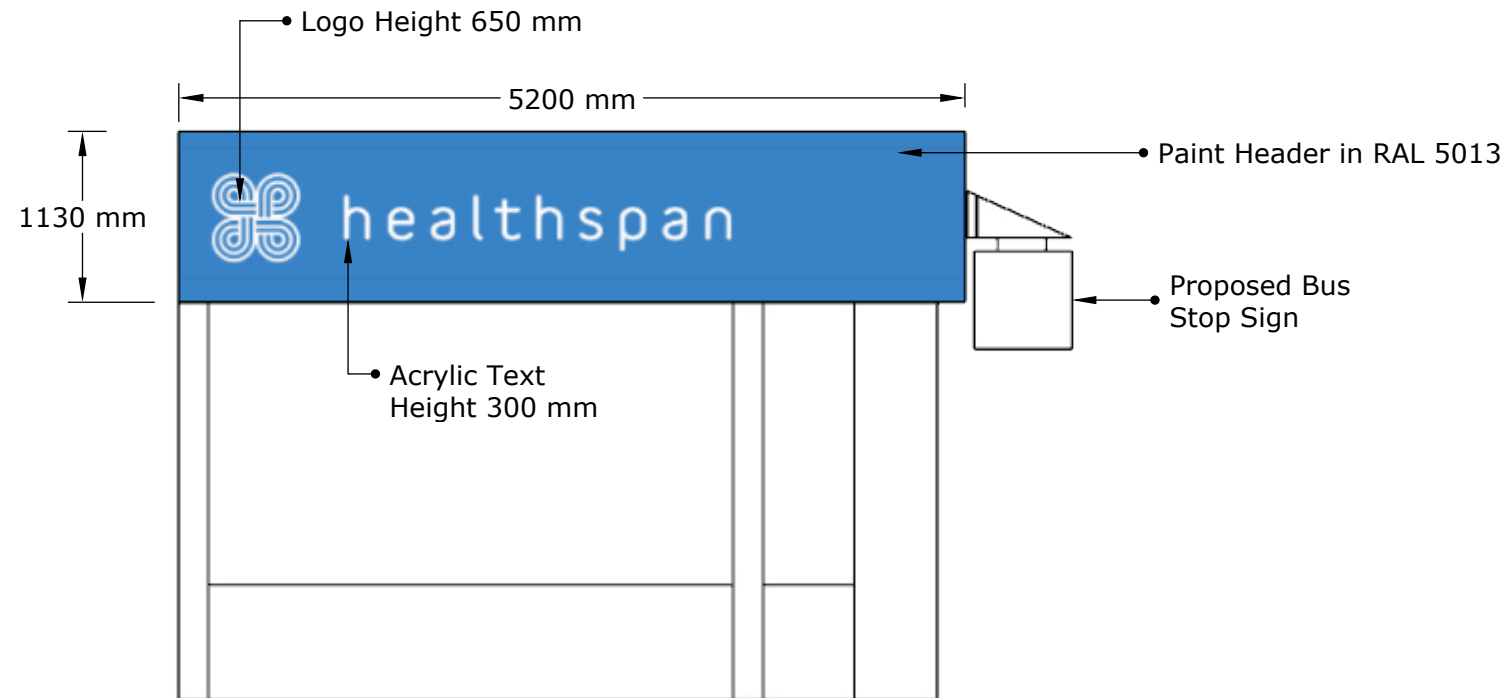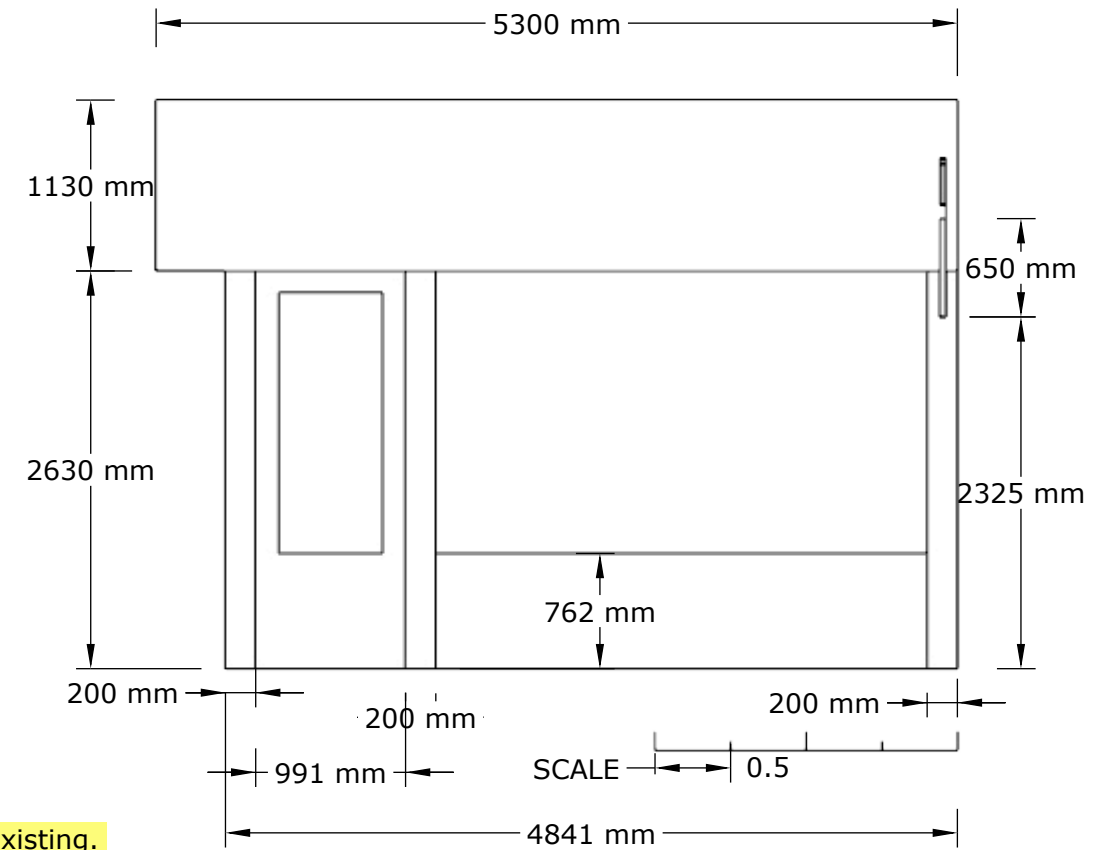

Proposed replacement fascia signage and hanging sign to existing retail unit.

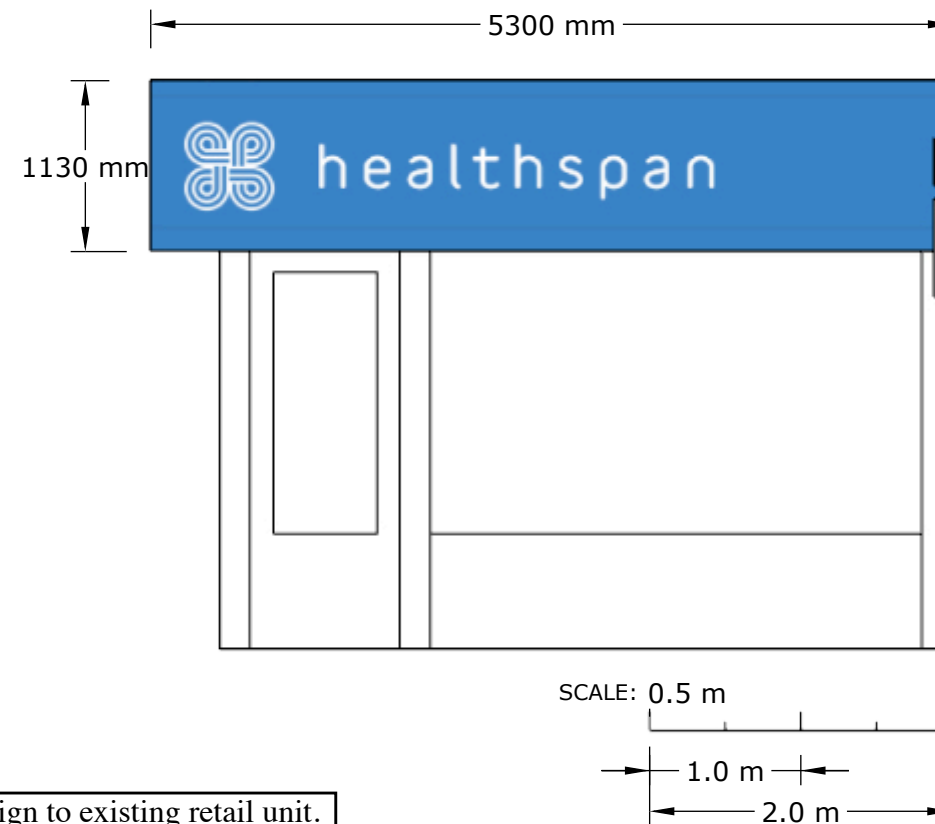

East Elevation-Proposed

North Elevation-Proposed



FORM
Arch 20 Military Rd
Ramsgate
Kent
CT11 9LG

Designer
CXC

Contractor:
Realise Productions
For Agile Retail

CLIENT:
Healthspan

PROJECT
Healthspan
9 Butcher row
Wiltshire SP1 1EP
Salisbury

DRAWN BY
CXC

ISSUE
18.05.26

RE-ISSUE

DESCRIPTION
SIGNAGE
PROPOSED

DRAWING NO:
01/185/SFSS-04

SCALE 1:50 @A3