


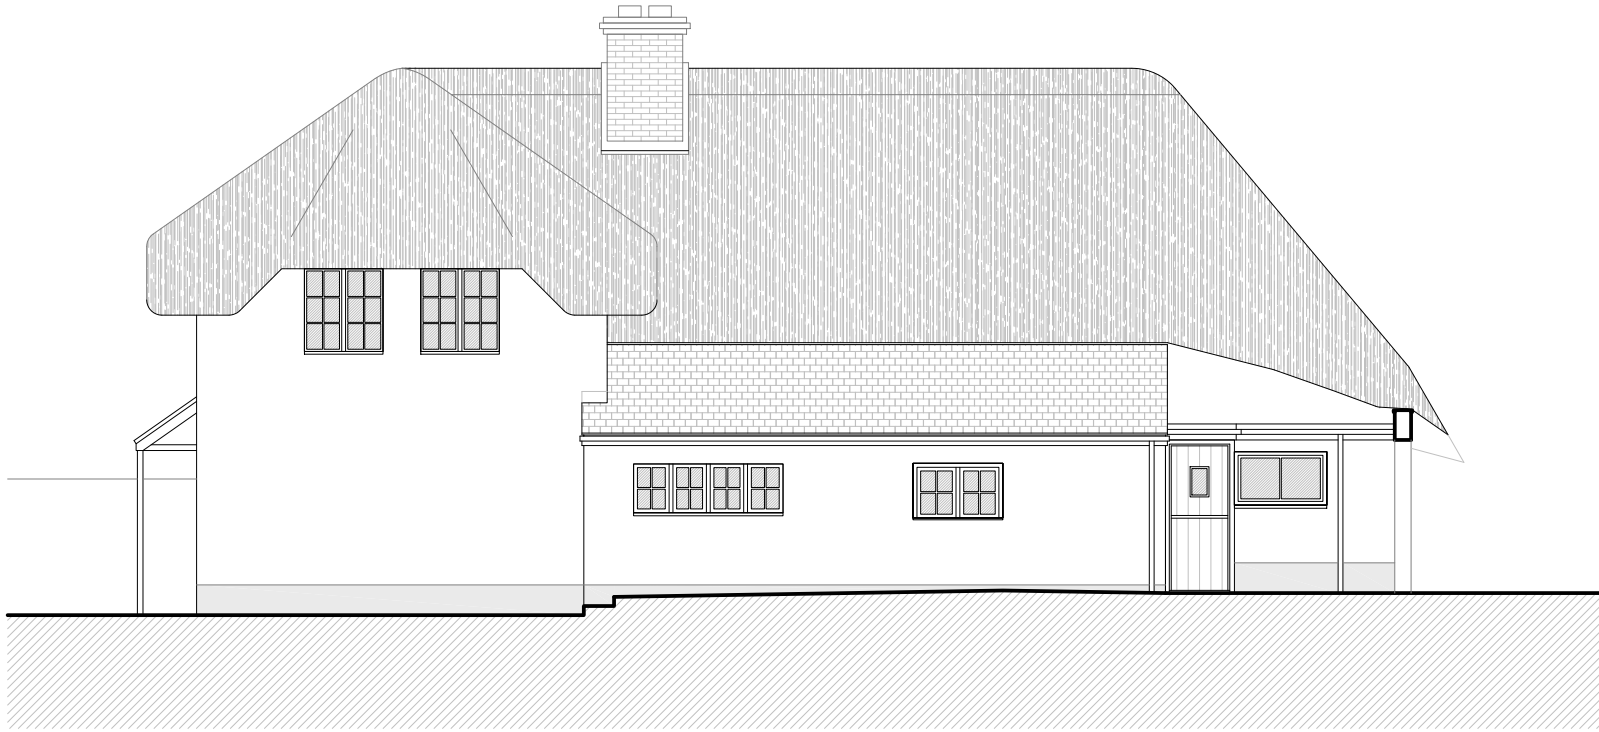

North Elevation



West Elevation



East Elevation



South Elevation

This drawing is the copyright of PKA Architects Ltd.
Registered in England and Wales No 8605083.
Do not rely on Scaled Dimensions - work to figured dimensions only.
If in doubt - ASK.
All dimensions to be checked on site by contractor.
Work to existing building features where appropriate.
Any OS copyright data on this drawing is reproduced under license

Date.	No.	Revision Notes.
-------	-----	-----------------



PKA Architects Limited
Featherbrook, Whistley Road, Potterne, Devizes, Wiltshire. SN10 5TD
tel: 01380 725688 | email: tom@pka-architects.com | www.pka-architects.com

RIBA Chartered Practice

Project Title.
Chimney alterations

Address.
Chantry Cottage, Easton Royal

Client.
Vivien Swift

Sheet Title
Survey
Existing Elevations

Scale.	Drawn By.	Date.
1:100 @A2	cf	13-05-2026

Project ID. Stage. Sheet No. Revision.
2182 - EX- 001

Status.
PRELIMINARY
For discussion only

File Name.
2182_Survey.dwg

Stage Key.
EX - Existing
SK - Sketch
PL - Planning
WD - Working Drawings
BR - Building Regulations
TN - Tender
CN - Construction
AB - As Built