






FRONT ELEVATION 1:100

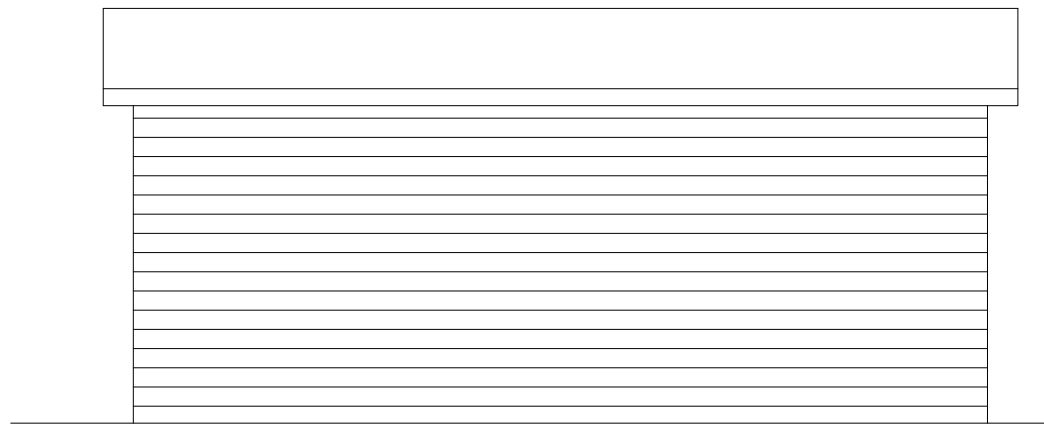

SIDE ELEVATION 1:100

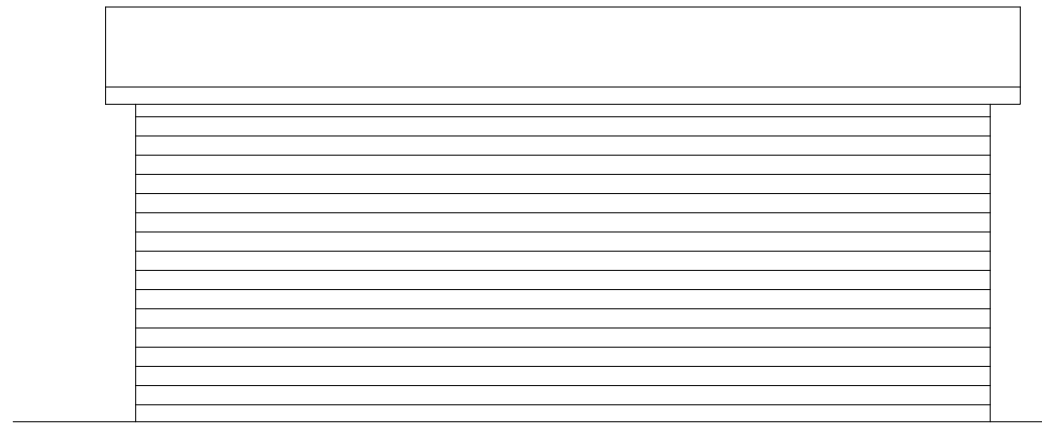


SIDE ELEVATION 1:100

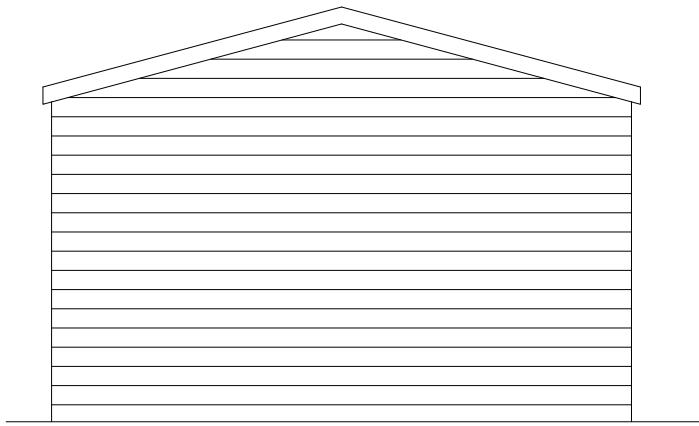


REAR ELEVATION 1:100



FLOOR PLAN
scale 1:50

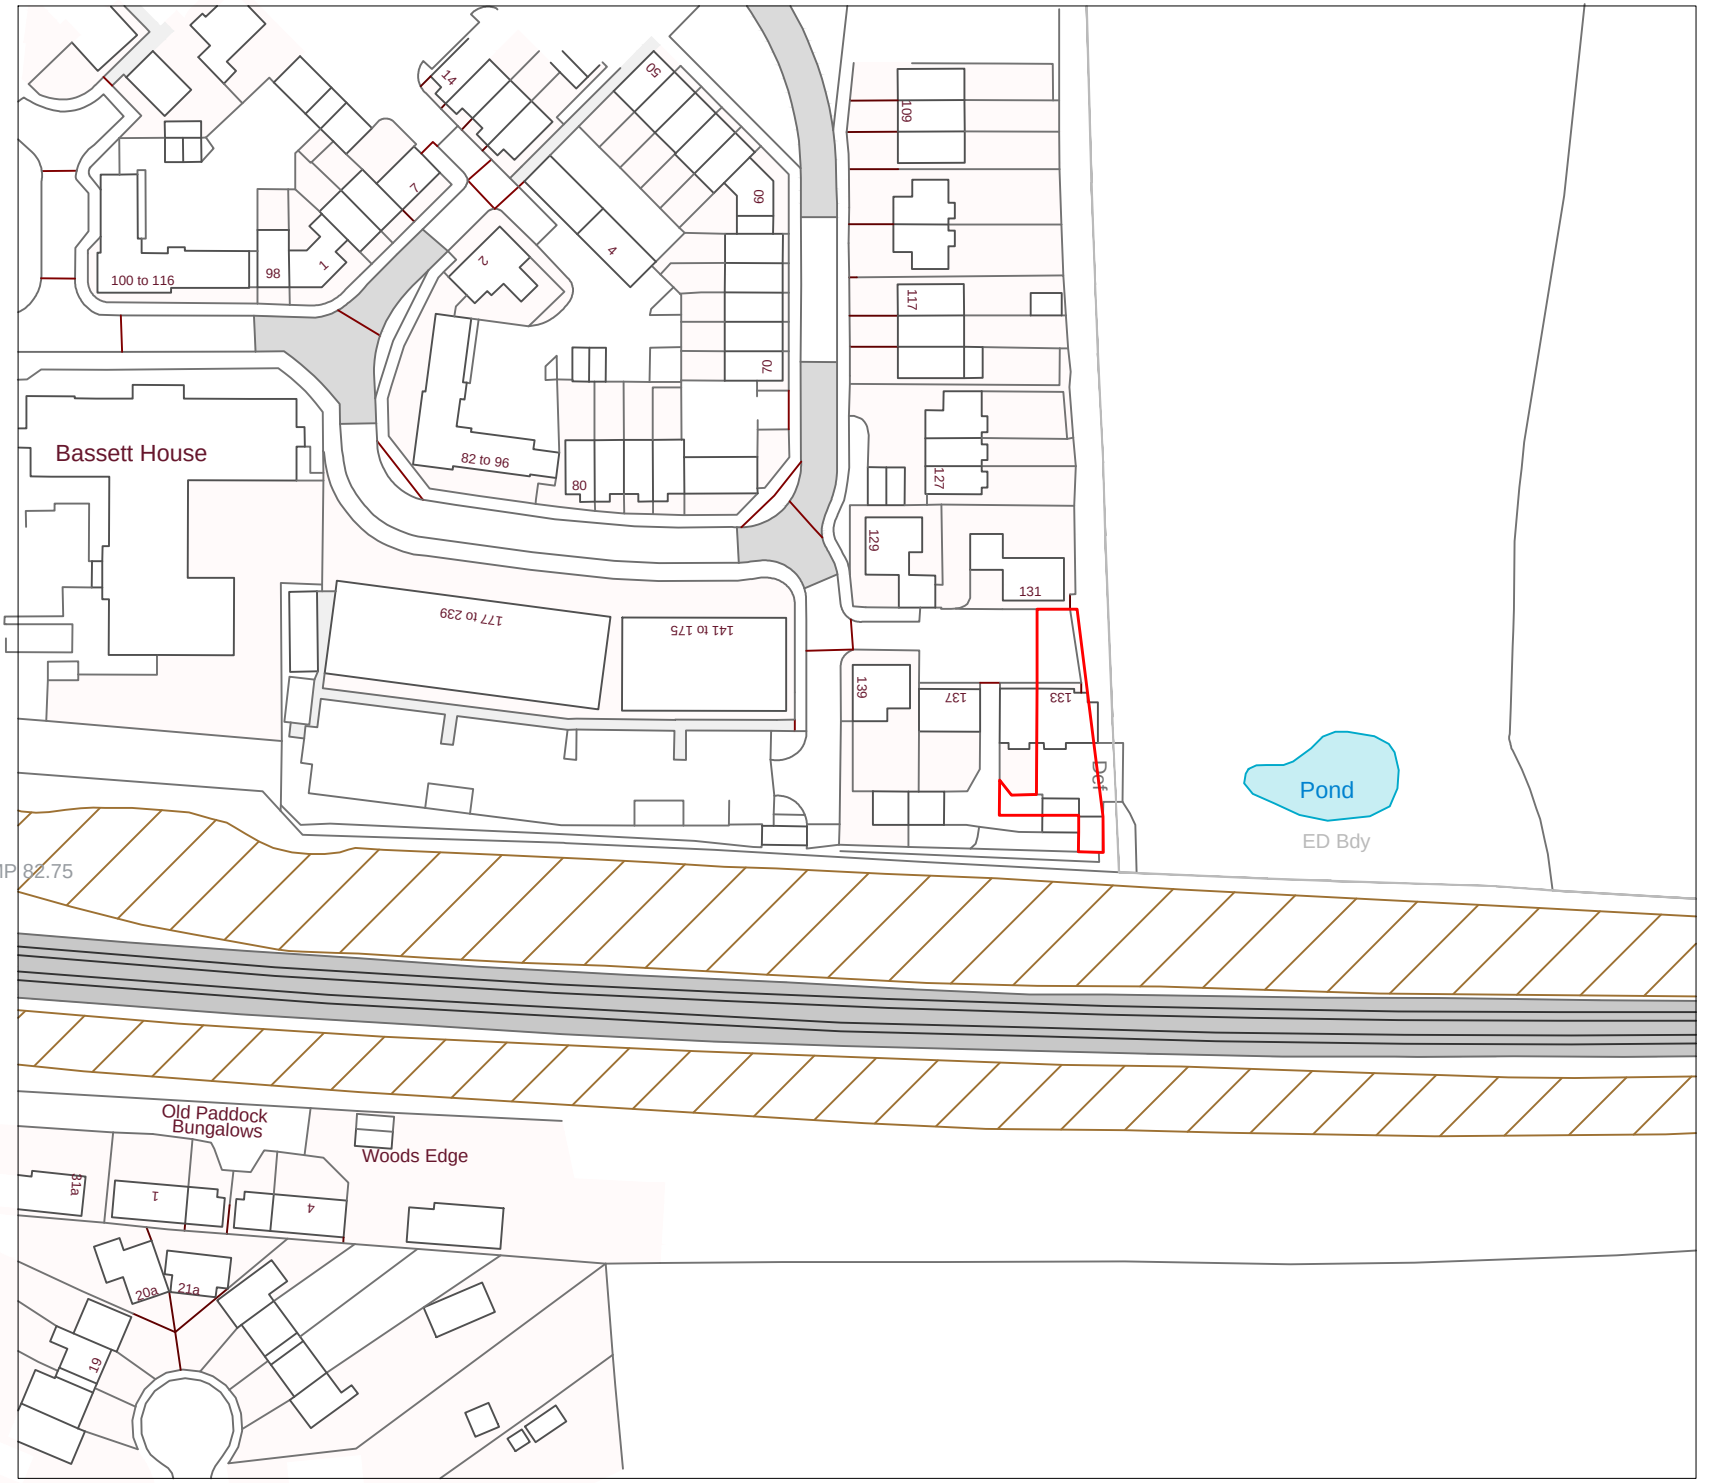


Location Plan
Scale 1:1250

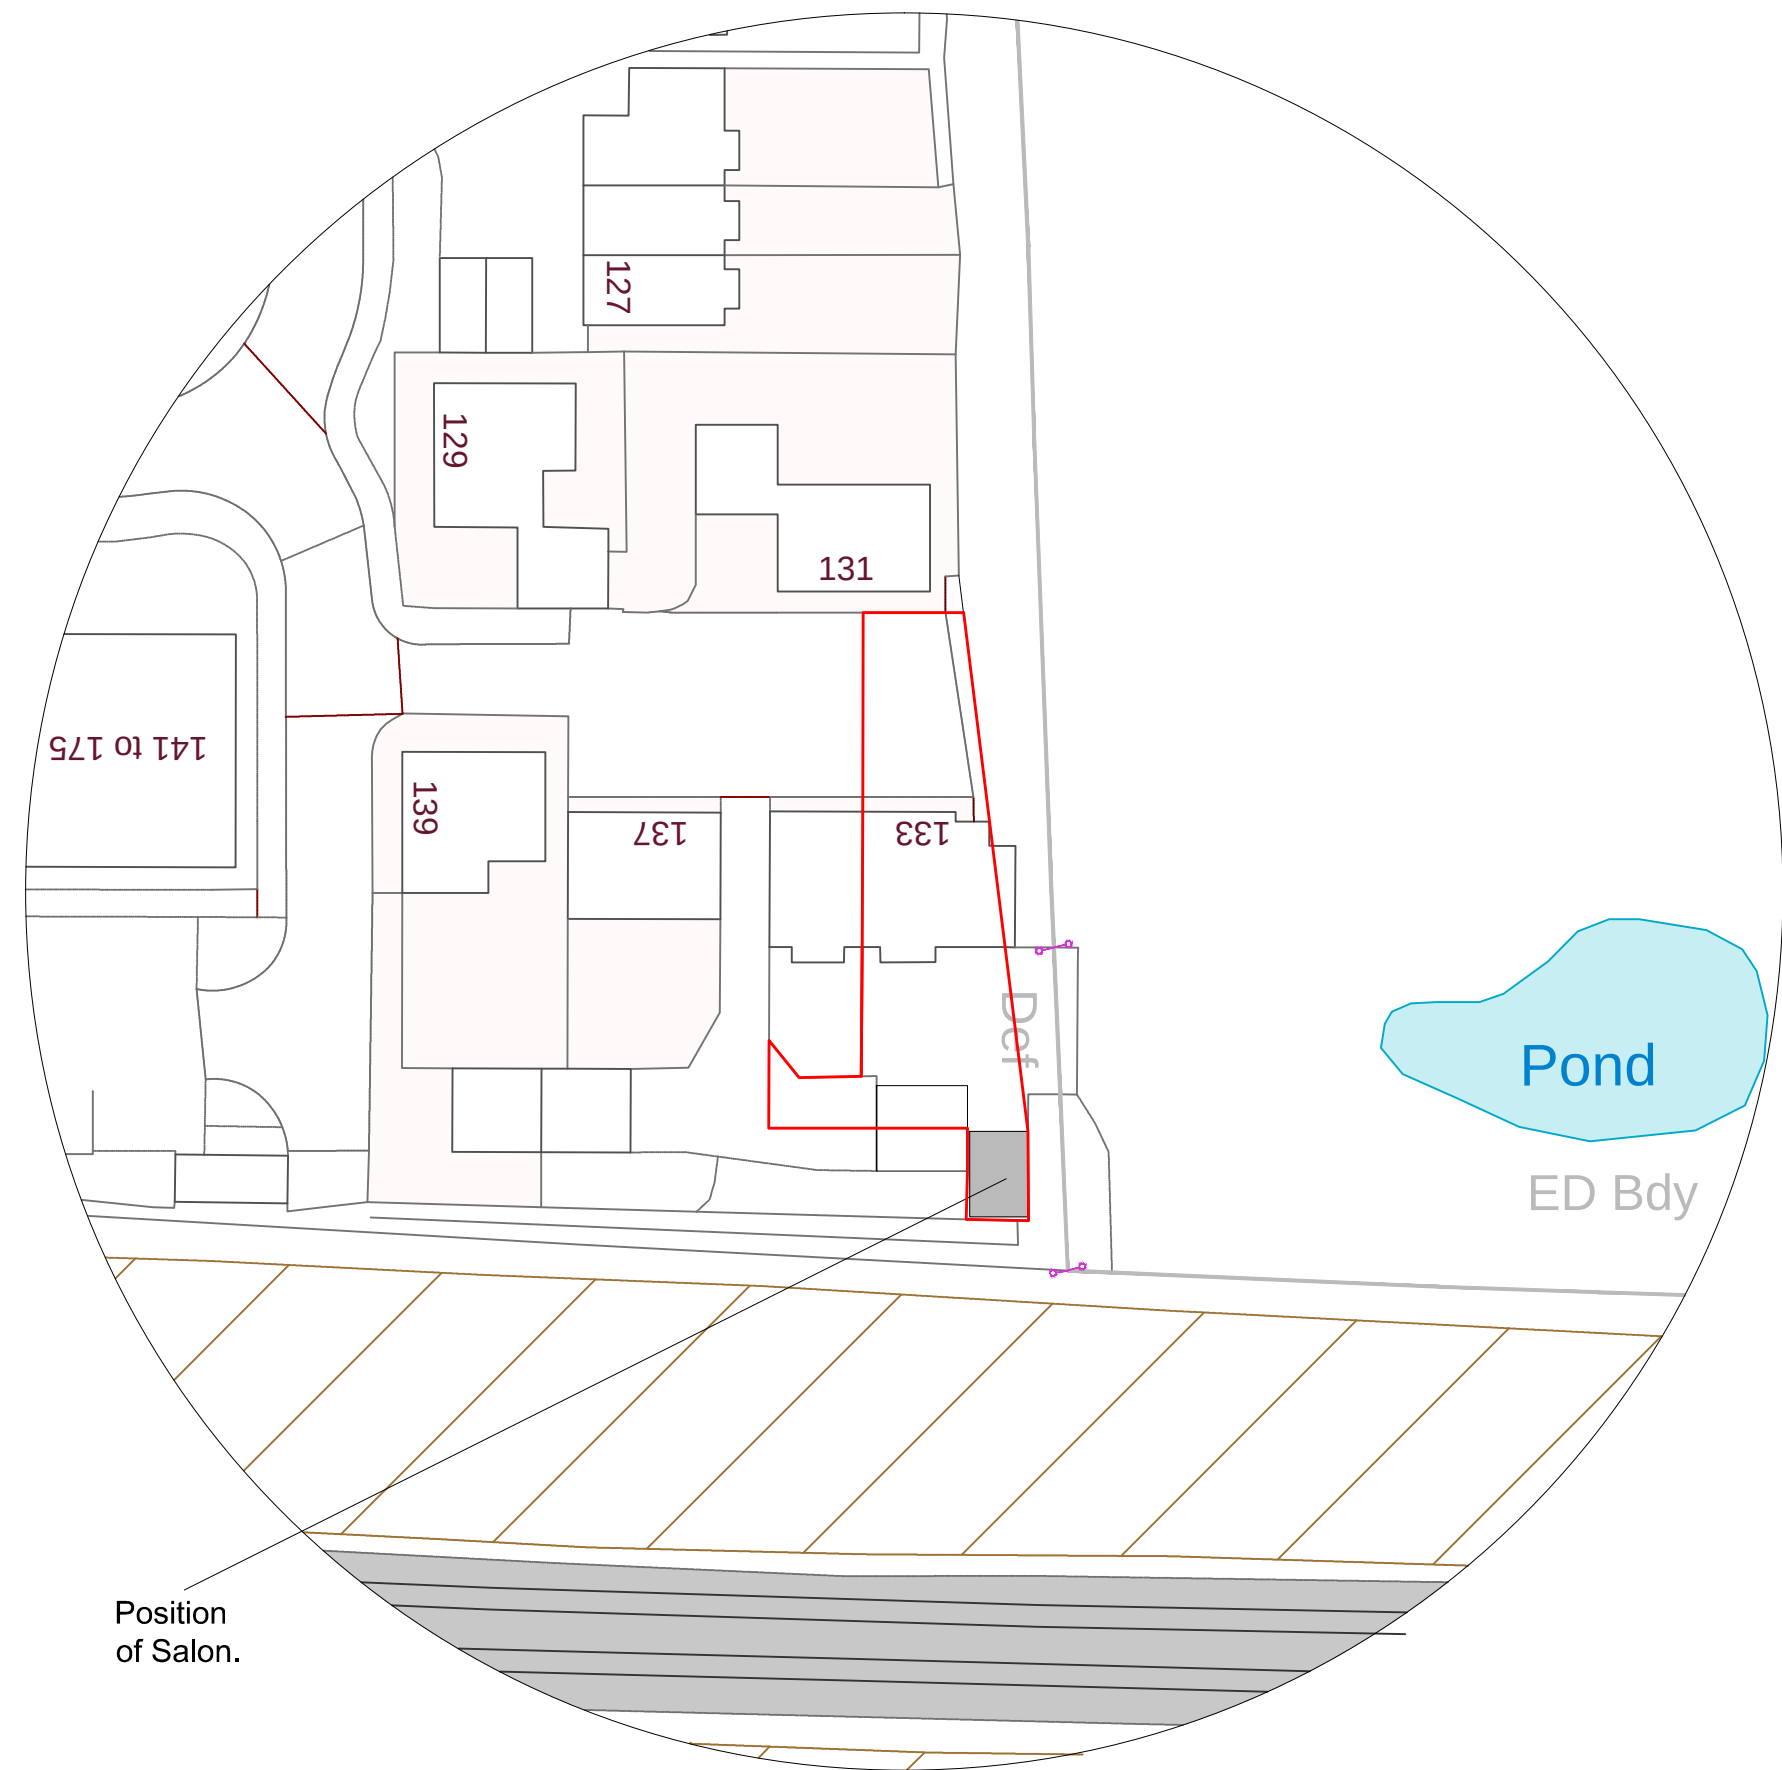

Position
of Salon.

Block Plan Scale
1:500

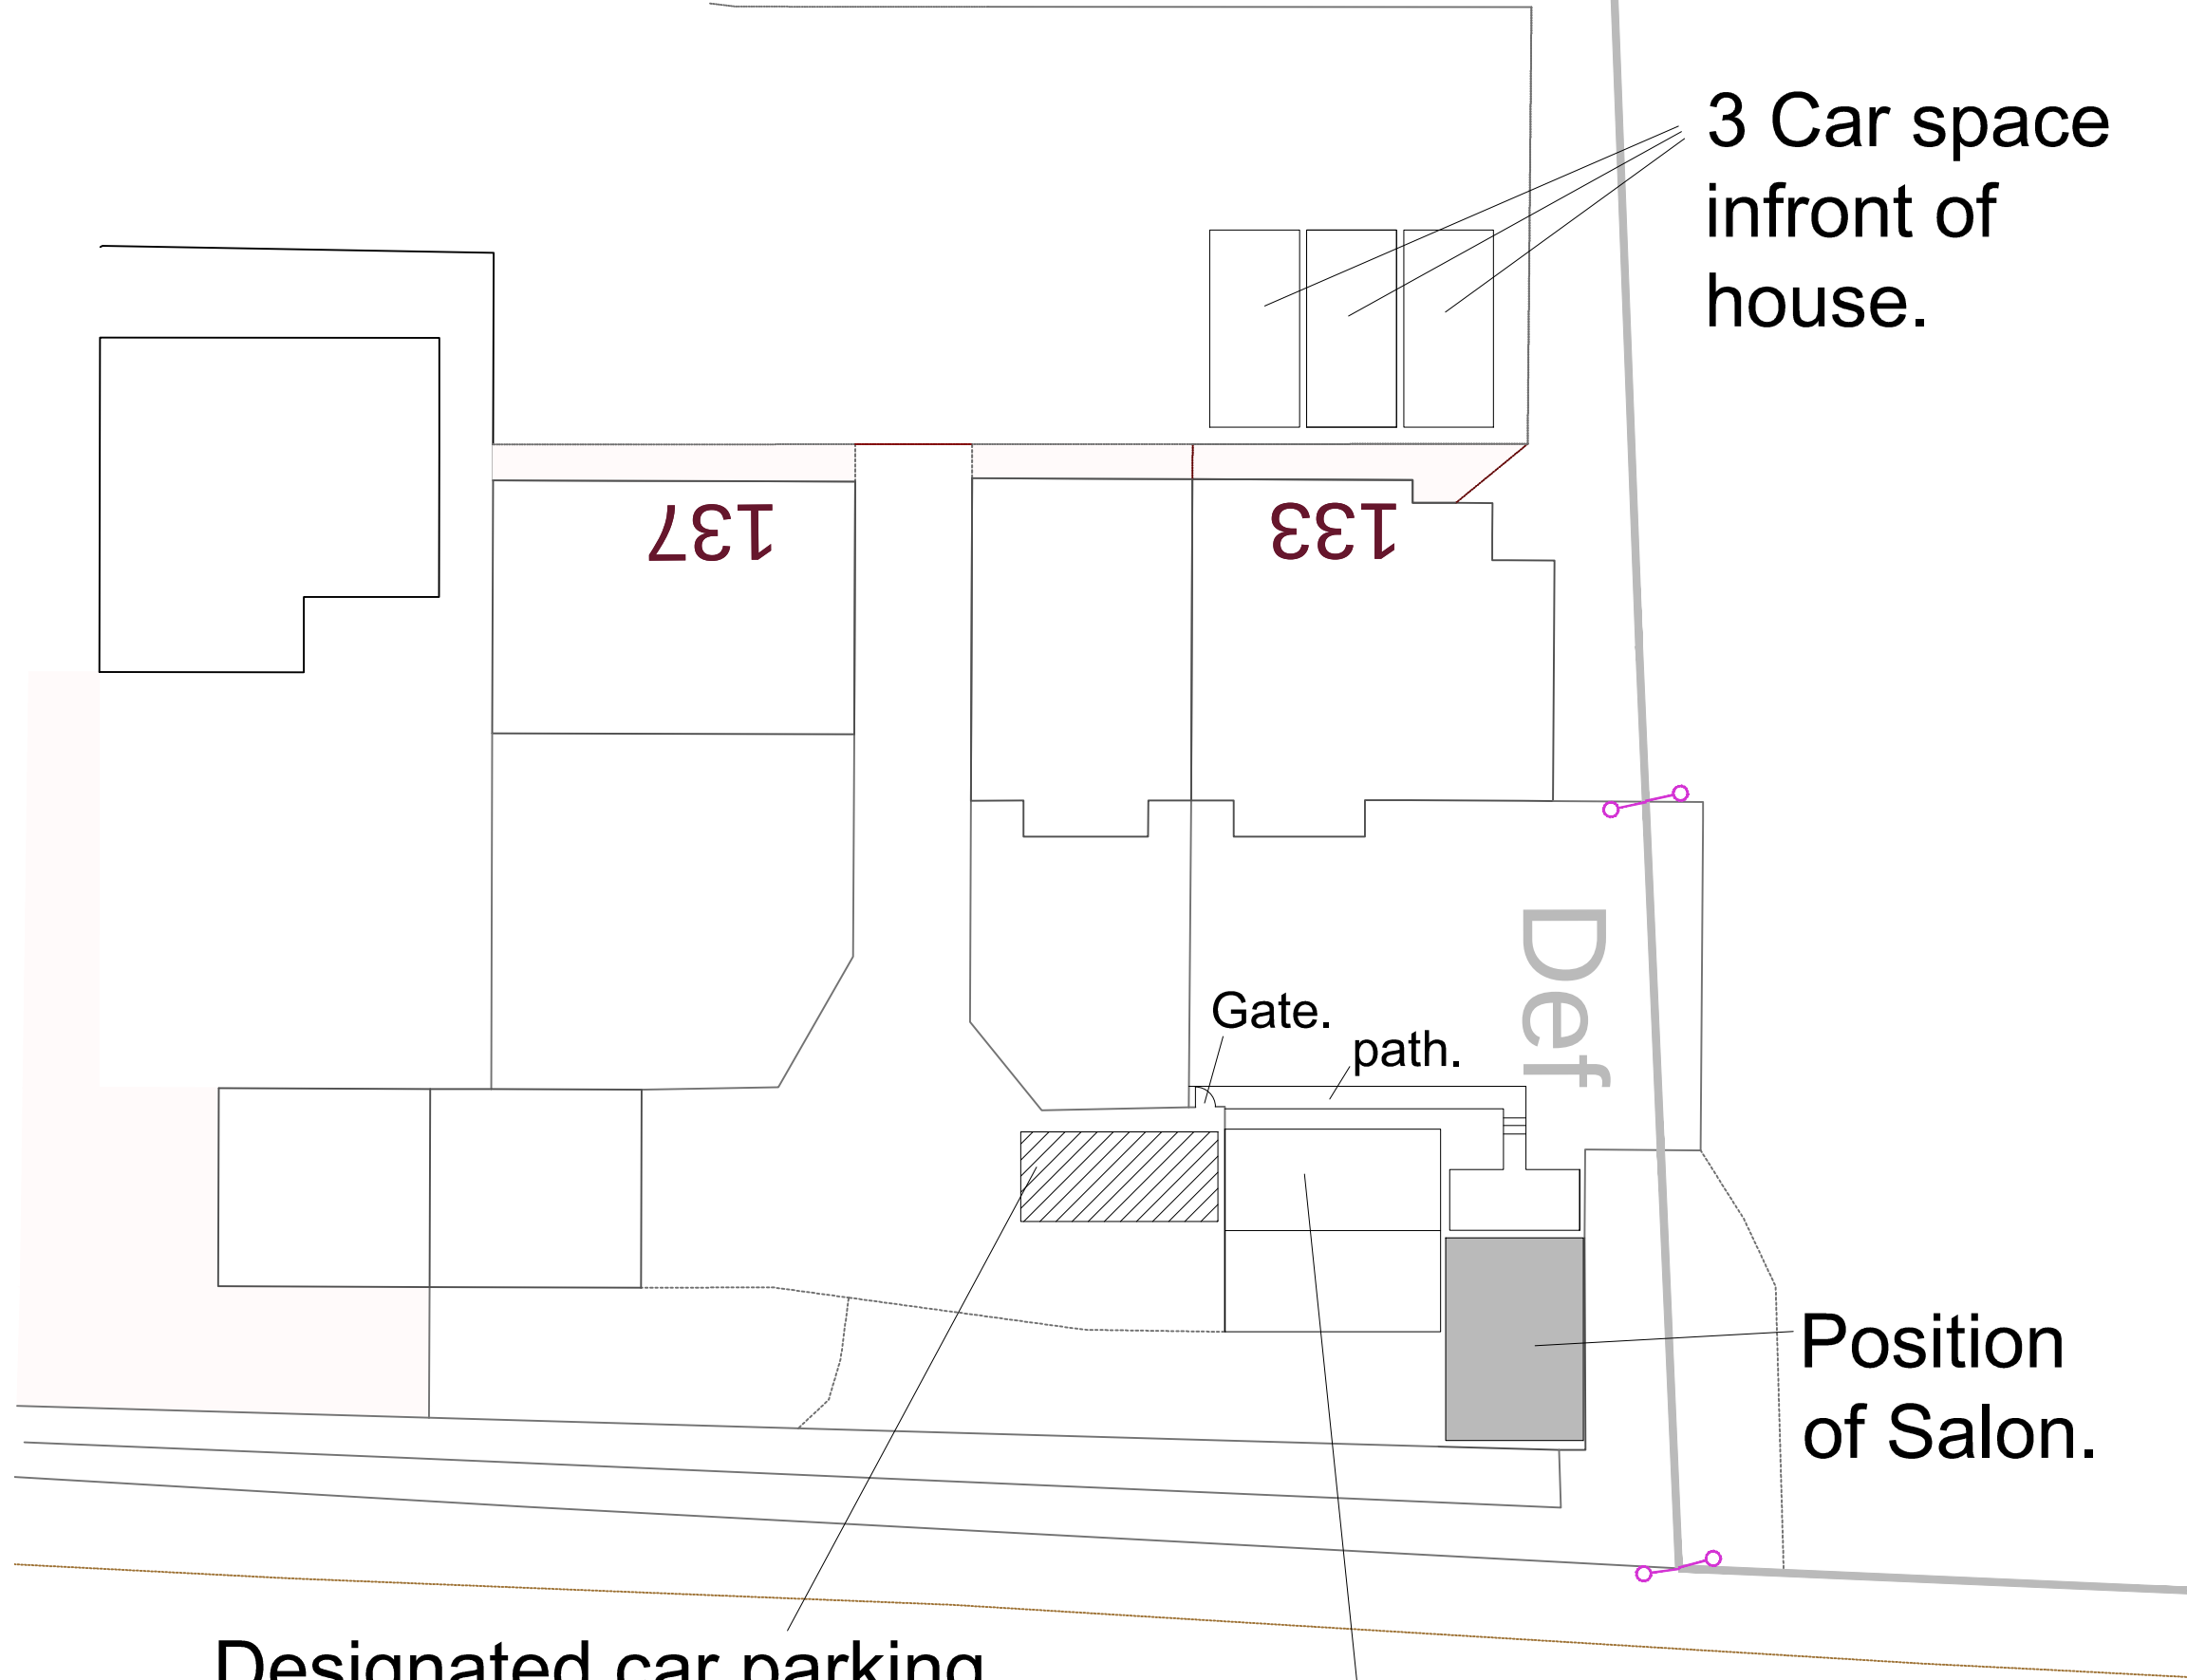

3 Car space
infront of
house.

Position
of Salon.


Designated car parking
space for Beauty salon.


Car space in garage for
house.

Roof plan Scale 1:200

NOTES

1. ALL DIMENSIONS ARE IN MILLIMETERS UNLESS STATED OTHERWISE
2. ALL DIMENSIONS TO BE CHECKED ON SITE BY THE CONTRACTOR PRIOR TO PREPARATION OF SHOP DRAWINGS, ORDERING MATERIALS OR COMMENCING WORKS.
3. THIS DRAWING HAS BEEN PREPARED SOLELY FOR THE PURPOSES OF OBTAINING EITHER PLANNING CONSENT OR BUILDING APPROVAL.

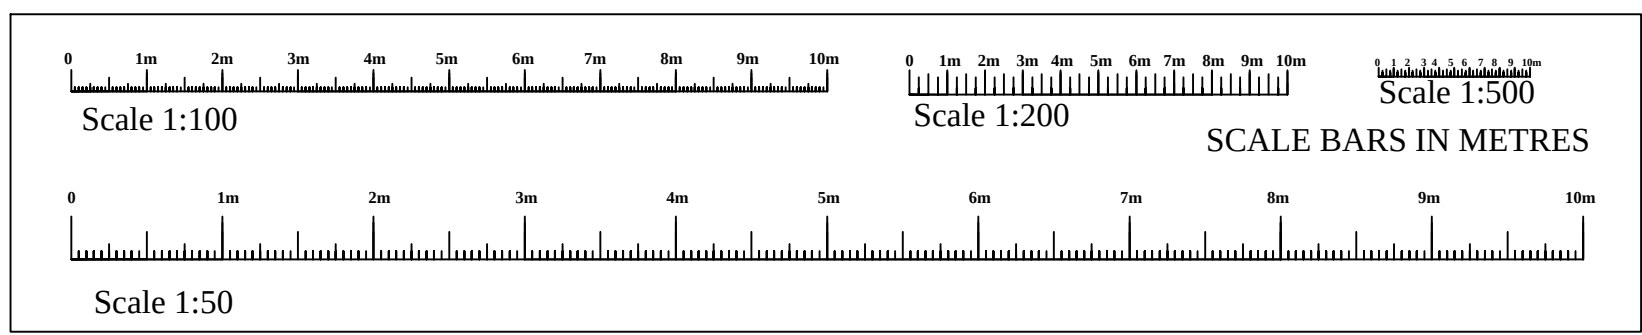

 client		Mr and Mrs Batten.	
SITE ADDRESS		133 Cloatley Crescent Woolton Bassett Swindon SN4 7FX	
PROJECT		Proposed use of Existing Outbuilding as beauty Salon.	
		Phil Rand Cherry Tree House Clardon lane Purton, Wiltshire SN5 4HN TEL 01793 771128	
RAND PLANNING CONSULTANCY LTD			
Drawn by	Phil Rand	Drawing No	01 rev 1
Scales	1:500 1:100 1:50	Date	8th January 2026
		Paper size	A1