





Location Plan

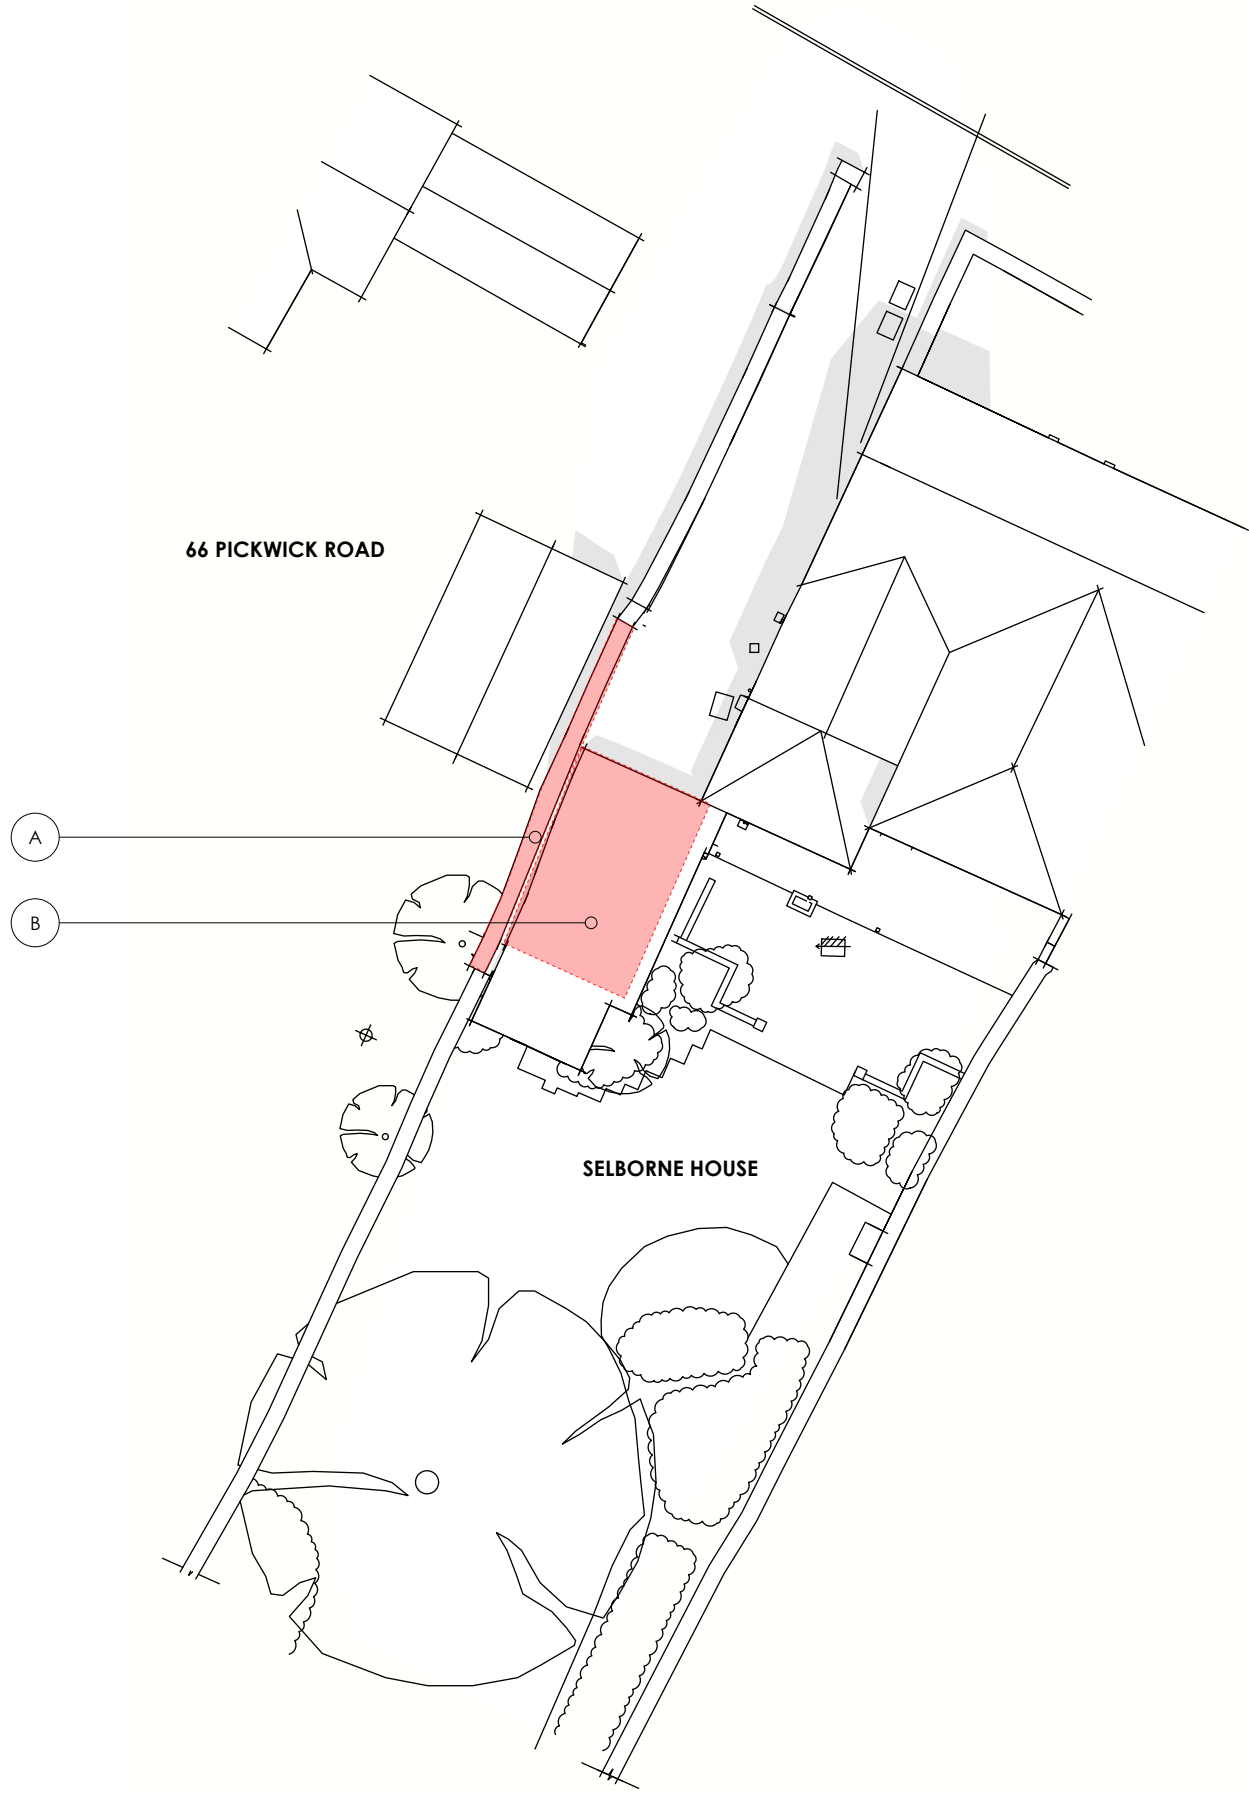

Site Plan

 

RIBA STAGE 3 / PLANNING NOTES

All work to be to the entire satisfaction of the Local Authority, notwithstanding anything shown on these drawing.

All work to comply with guidance within relevant UK Building Regulations Approved Documents  
All work subject to the Party Wall Act etc 1996.

All materials, components and workmanship are to comply with the relevant British Standards, Codes of Practice, and any appropriate applicable manufacturers' recommendations.

ALL DIMENSIONS ARE STRUCTURAL UNLESS OTHERWISE NOTED.

Any discrepancies, errors and omissions are to be brought to the Architect's attention immediately. Both drawing and design are © Matthew Clay Architects Ltd 2026.

All information prepared using TOPO and MBS survey as carried out by SOVA Surveys on 16/04/2026.

KEY

|                            |  |  |
|----------------------------|--|--|
| AREAS FOR DEMOLITION       |  |  |
| OUTLINE OF NEW BUILD AREAS |  |  |

SPECIFIC NOTES

Existing Materials

|    |        |
|----|--------|
| A) | Stone  |
| B) | Timber |

- PRELIMINARY ISSUE FOR CLIENT REVIEW 21.05.26

|            |       |       |
|------------|-------|-------|
| Scale      | Drawn | Check |
| 1:200 @ A3 | DT    | MC    |

Selborne House  
64 Pickwick Road  
Corsham, SN13 9BX

Existing Site Plan


Drawing Number  
**311.3.000**

Revision


-

matthew clay architects

APPROVAL

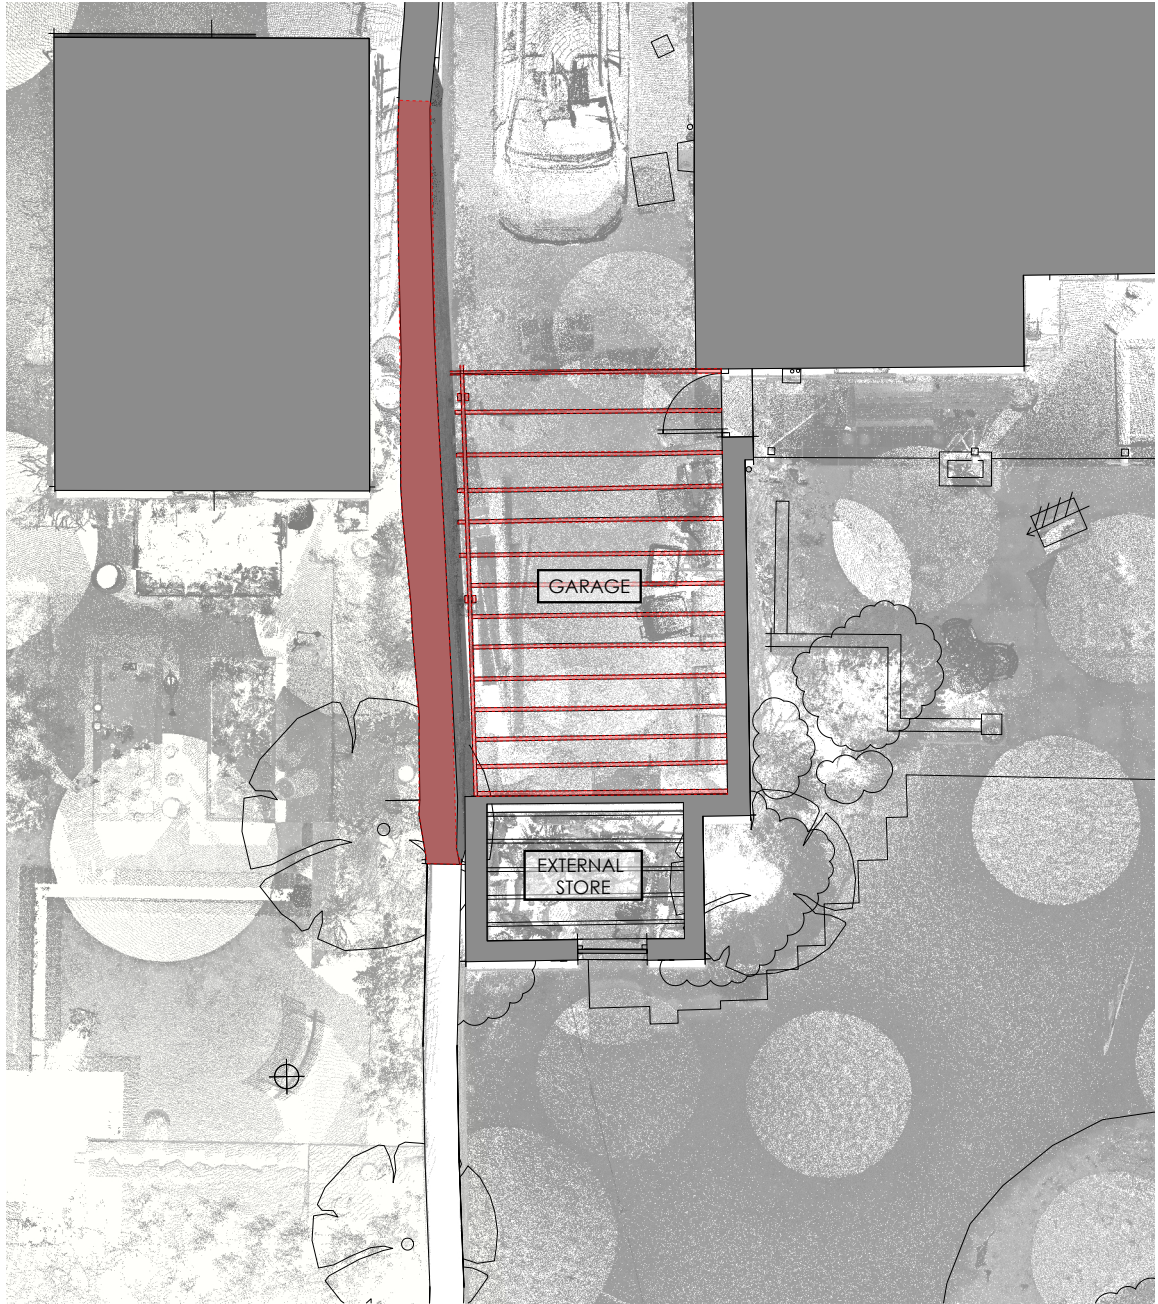

Ground Floor Plan

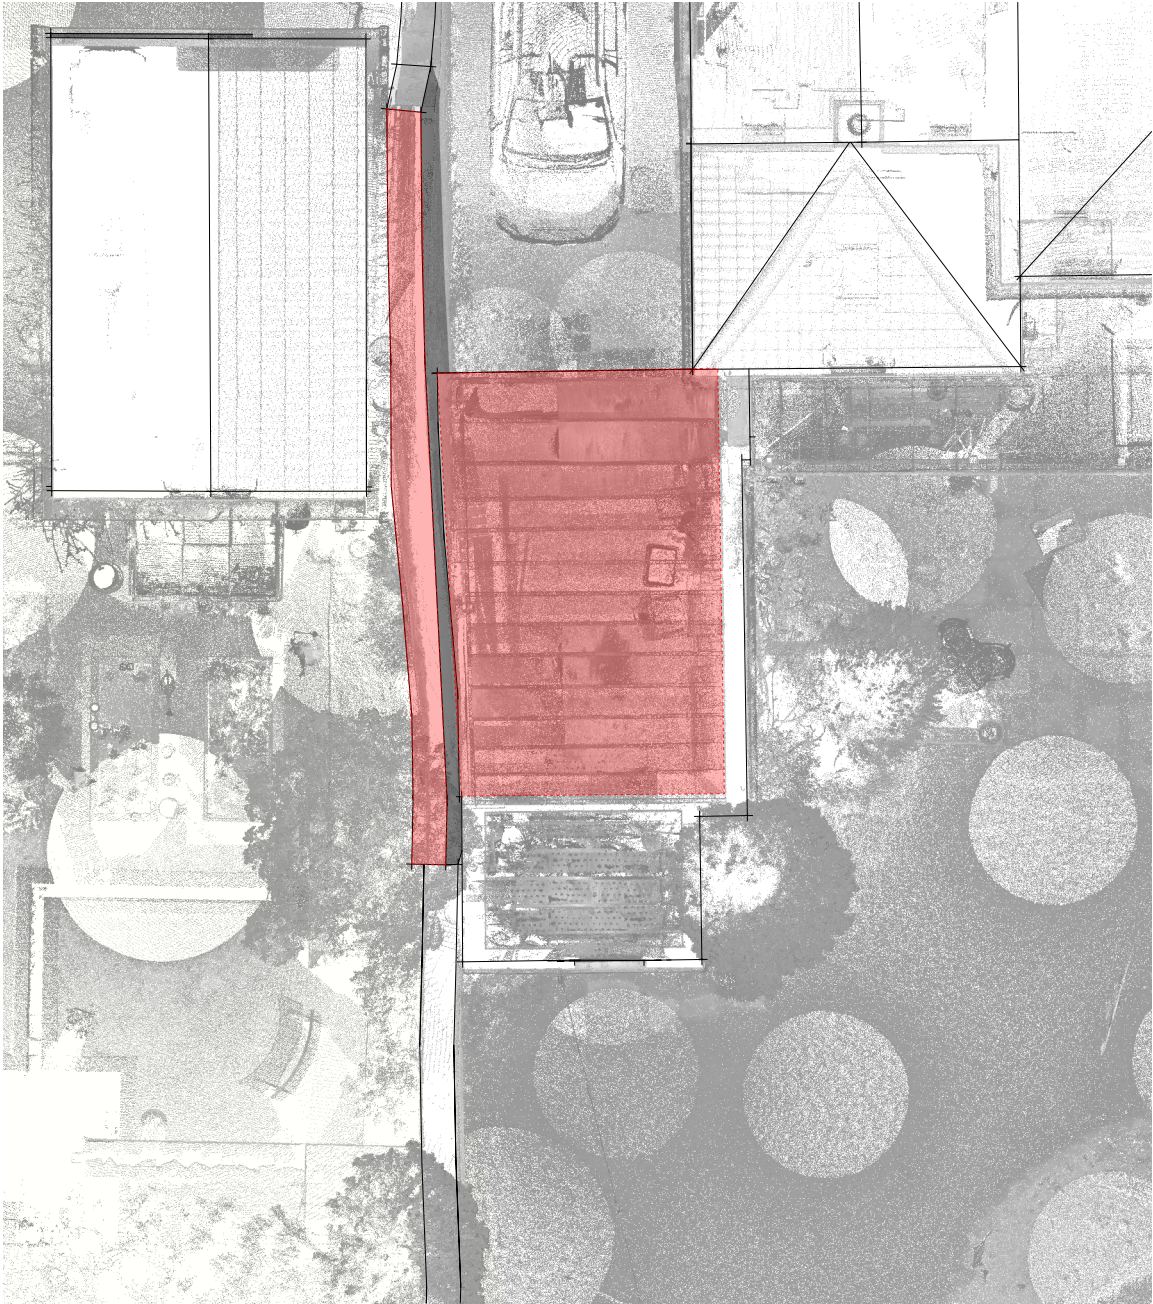

Roof Plan

RIBA STAGE 3 / PLANNING NOTES

All work to be to the entire satisfaction of the Local Authority, notwithstanding anything shown on these drawing.

All work to comply with guidance within relevant UK Building Regulations Approved Documents  
All work subject to the Party Wall Act etc 1996.

All materials, components and workmanship are to comply with the relevant British Standards, Codes of Practice, and any appropriate applicable manufacturers' recommendations.

ALL DIMENSIONS ARE STRUCTURAL UNLESS OTHERWISE NOTED.

Any discrepancies, errors and omissions are to be brought to the Architect's attention immediately. Both drawing and design are © Matthew Clay Architects Ltd 2026.

All information prepared using TOPO and MBS survey as carried out by SOVA Surveys on 16/04/2026.

KEY


AREAS FOR DEMOLITION  
OUTLINE OF NEW BUILD AREAS



SPECIFIC NOTES

Existing Materials

A) Stone  
B) Timber

 

- PRELIMINARY ISSUE FOR CLIENT REVIEW 21.05.26

Scale 1:100 @ A3 Drawn DT Check MC

Selborne House  
64 Pickwick Road  
Corsham, SN13 9BX


Existing Plans

Drawing Number  
311.3.010


Revision  
-

matthew clay architects

APPROVAL

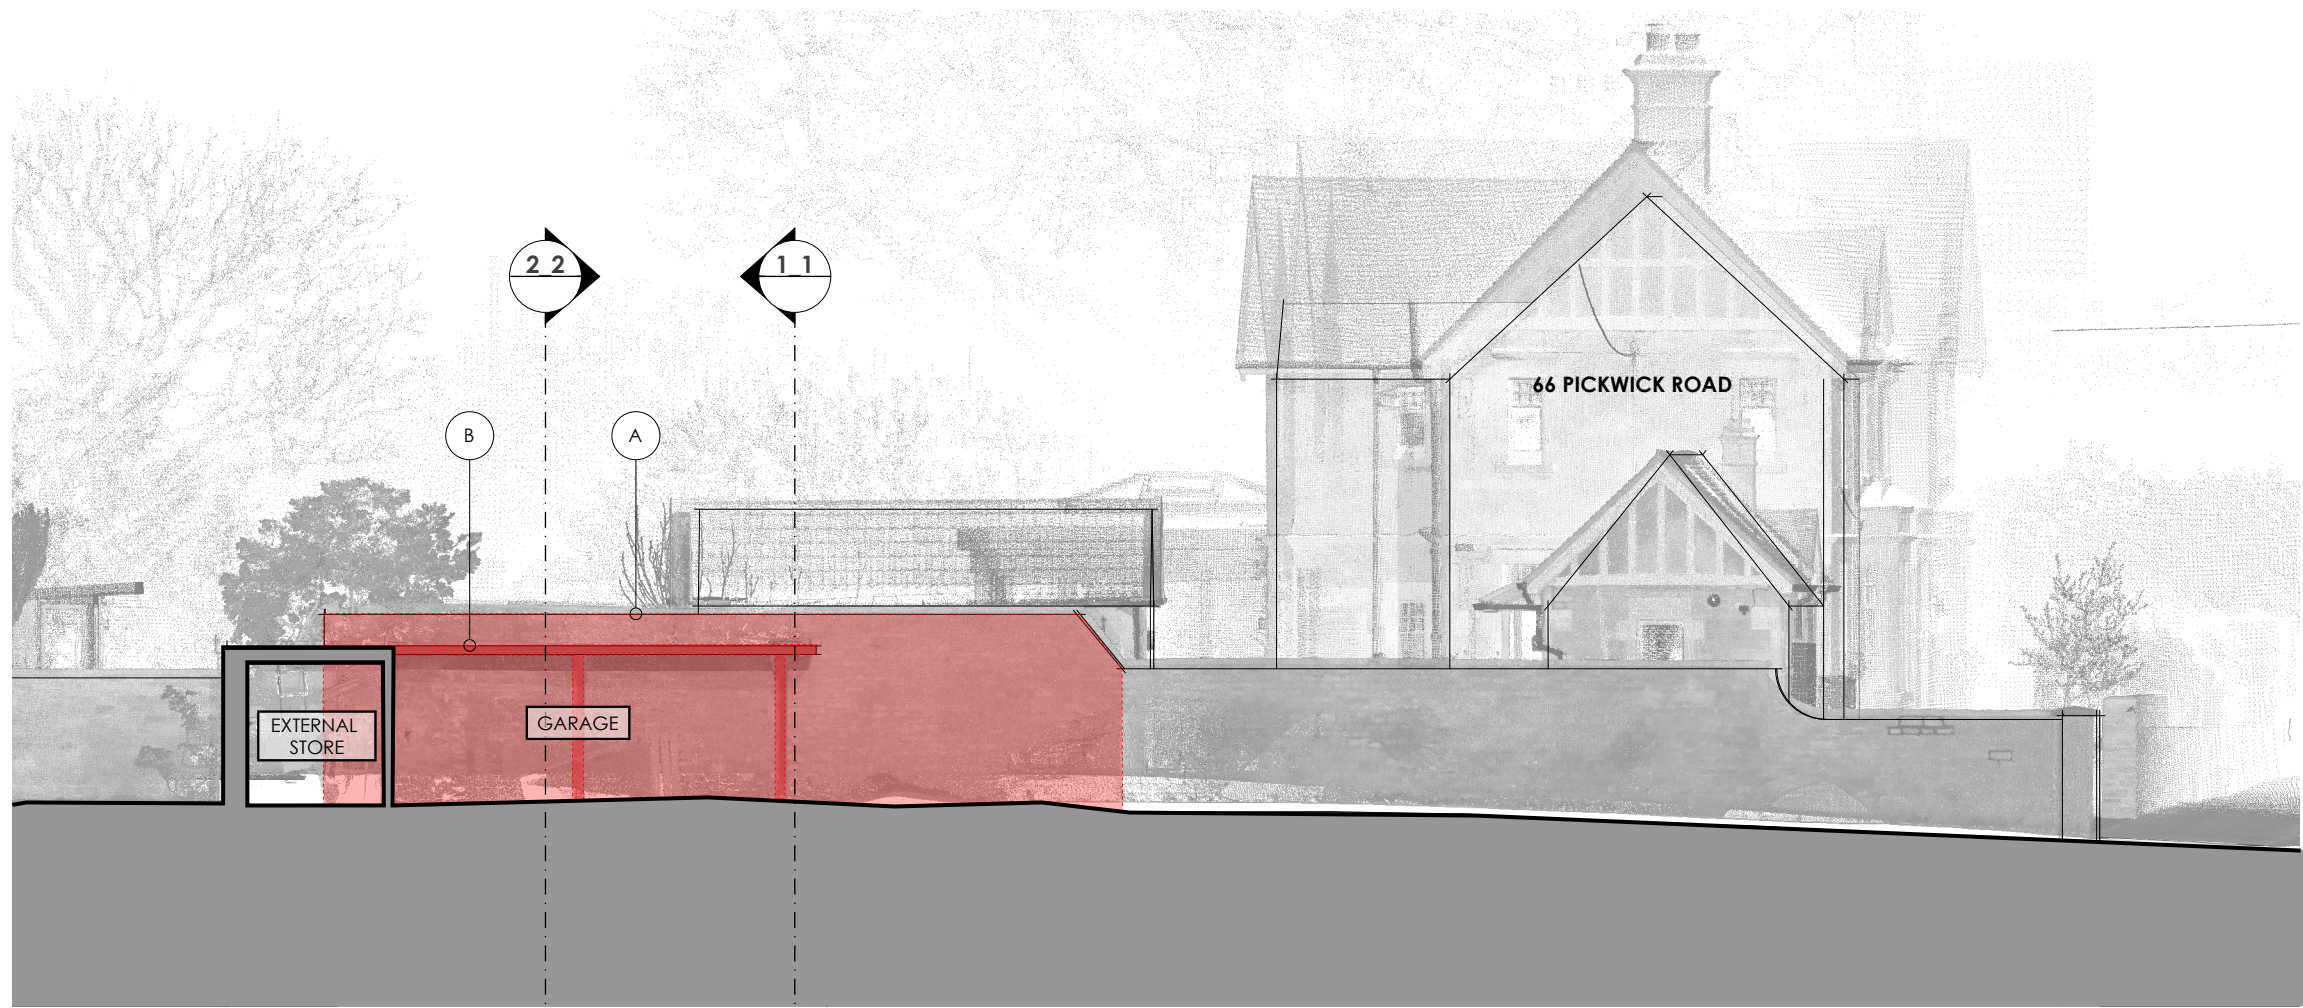

South East elevation

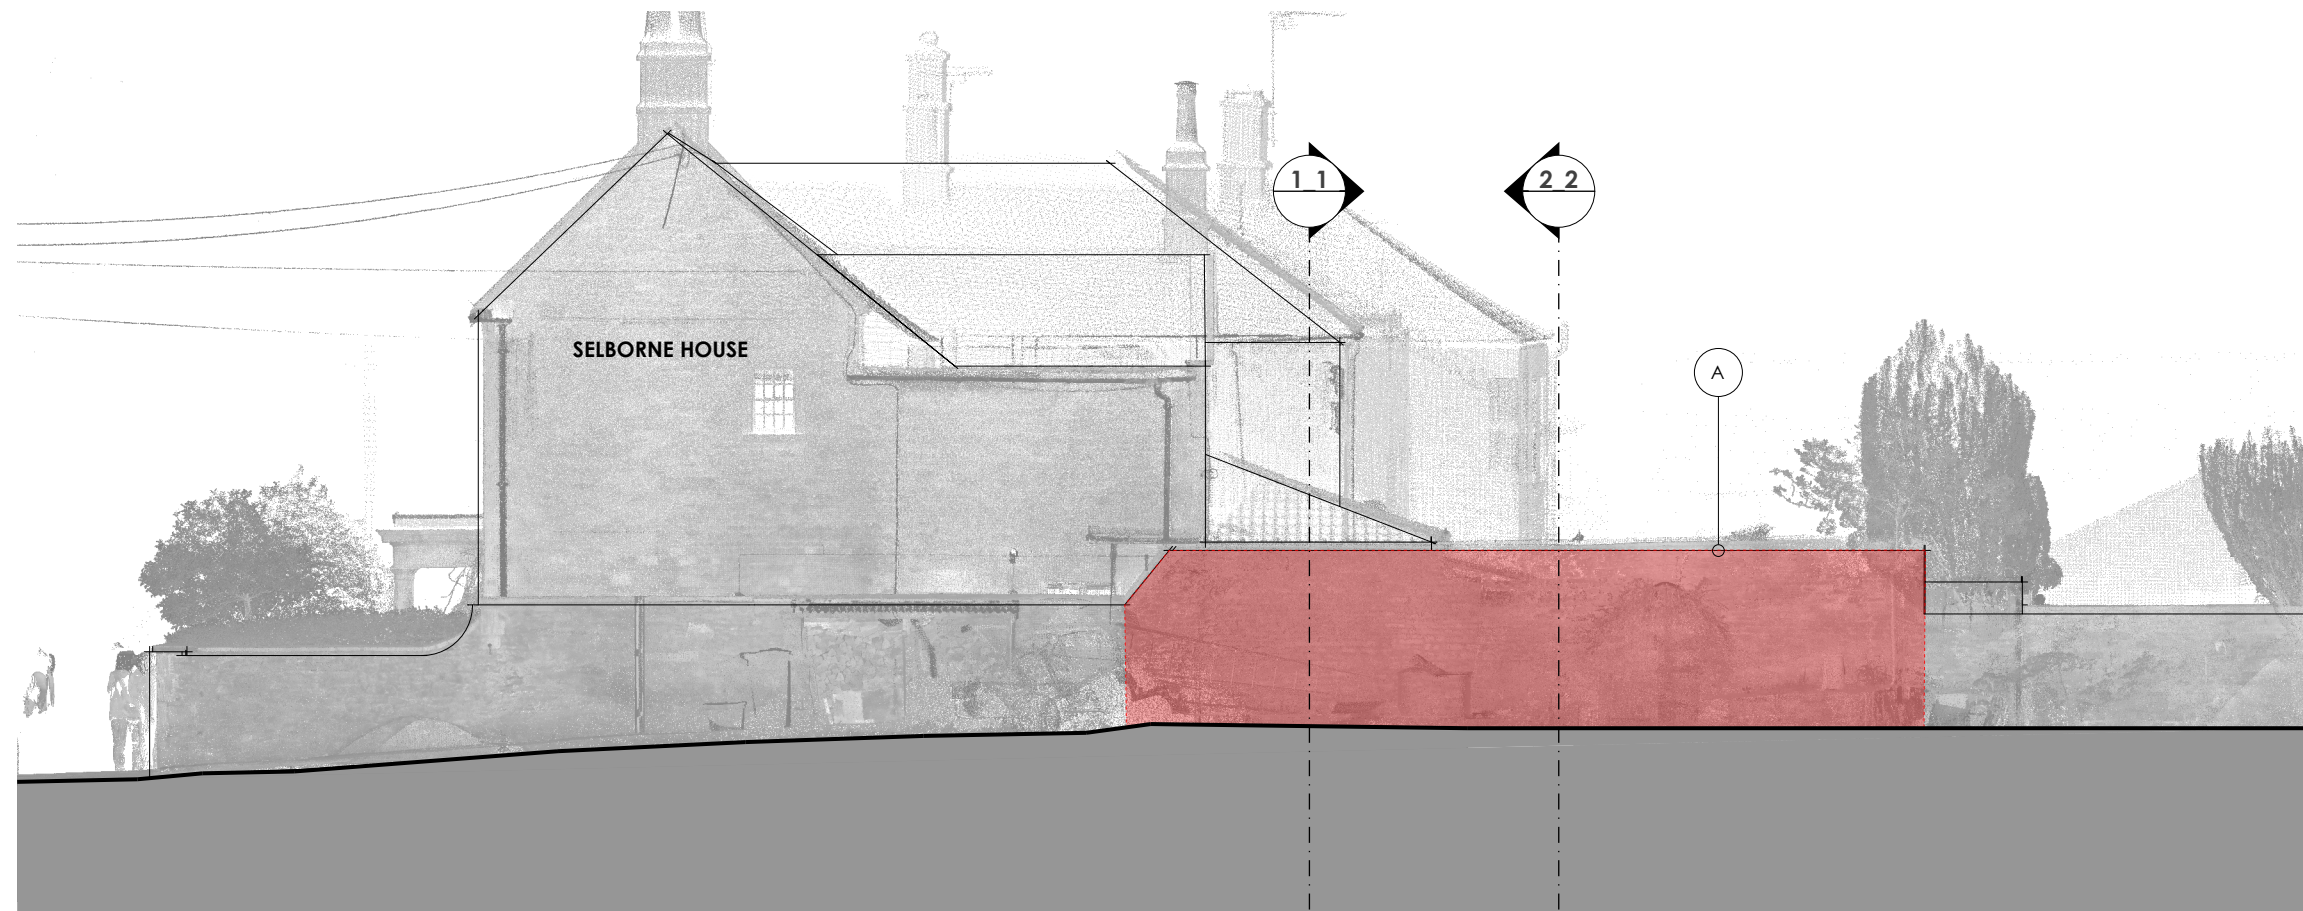

North West elevation

#### RIBA STAGE 3 / PLANNING NOTES

All work to be to the entire satisfaction of the Local Authority, notwithstanding anything shown on these drawing.

All work to comply with guidance within relevant UK Building Regulations Approved Documents All work subject to the Party Wall Act etc 1996.

All materials, components and workmanship are to comply with the relevant British Standards, Codes of Practice, and any appropriate applicable manufacturers' recommendations.

ALL DIMENSIONS ARE STRUCTURAL UNLESS OTHERWISE NOTED.

Any discrepancies, errors and omissions are to be brought to the Architect's attention immediately. Both drawing and design are © Matthew Clay Architects Ltd 2026.

All information prepared using TOPO and MBS survey as carried out by SOVA Surveys on 16/04/2026.

#### KEY

AREAS FOR DEMOLITION

OUTLINE OF NEW BUILD AREAS



#### SPECIFIC NOTES

##### Existing Materials

A) Stone  
B) Timber

0m 5.0m

1:100 @ A3

- PRELIMINARY ISSUE FOR CLIENT REVIEW

21.05.26

Scale  
1:100 @ A3

Drawn  
DT

Check  
MC

Selborne House  
64 Pickwick Road  
Corsham, SN13 9BX

#### Existing Elevations

Drawing Number

**311.3.020**

Revision

—


matthew clay

architects

APPROVAL



Section 1-1

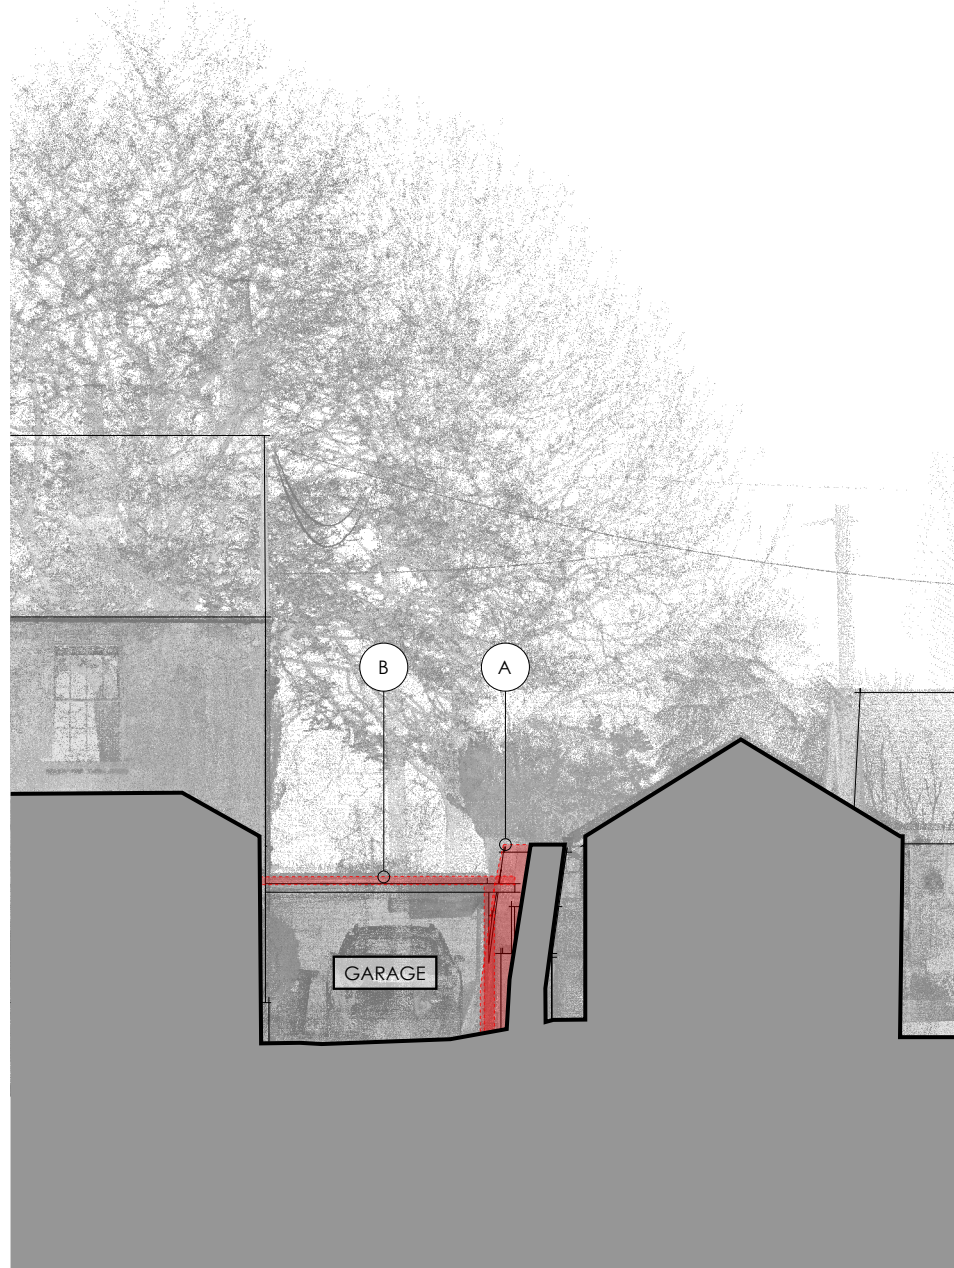

Section 2-2

### RIBA STAGE 3 / PLANNING NOTES

All work to be to the entire satisfaction of the Local Authority, notwithstanding anything shown on these drawing.

All work to comply with guidance within relevant UK Building Regulations Approved Documents  
All work subject to the Party Wall Act etc 1996.

All materials, components and workmanship are to comply with the relevant British Standards, Codes of Practice, and any appropriate applicable manufacturers' recommendations.

ALL DIMENSIONS ARE STRUCTURAL UNLESS OTHERWISE NOTED.

Any discrepancies, errors and omissions are to be brought to the Architect's attention immediately. Both drawing and design are © Matthew Clay Architects Ltd 2026.

All information prepared using TOPO and MBS survey as carried out by SOVA Surveys on 16/04/2026.

### KEY

AREAS FOR DEMOLITION



OUTLINE OF NEW BUILD AREAS

### SPECIFIC NOTES

#### Existing Materials

- A) Stone  
B) Timber

0m 5.0 m  
1:100 @ A3

- PRELIMINARY ISSUE FOR CLIENT REVIEW 21.05.26

|                     |             |             |
|---------------------|-------------|-------------|
| Scale<br>1:100 @ A3 | Drawn<br>DT | Check<br>MC |
|---------------------|-------------|-------------|

Selborne House  
64 Pickwick Road  
Corsham, SN13 9BX

### Existing Sections

Drawing Number  
**311.3.030**



Revision  
-

matthew clay architects

APPROVAL



Location Plan

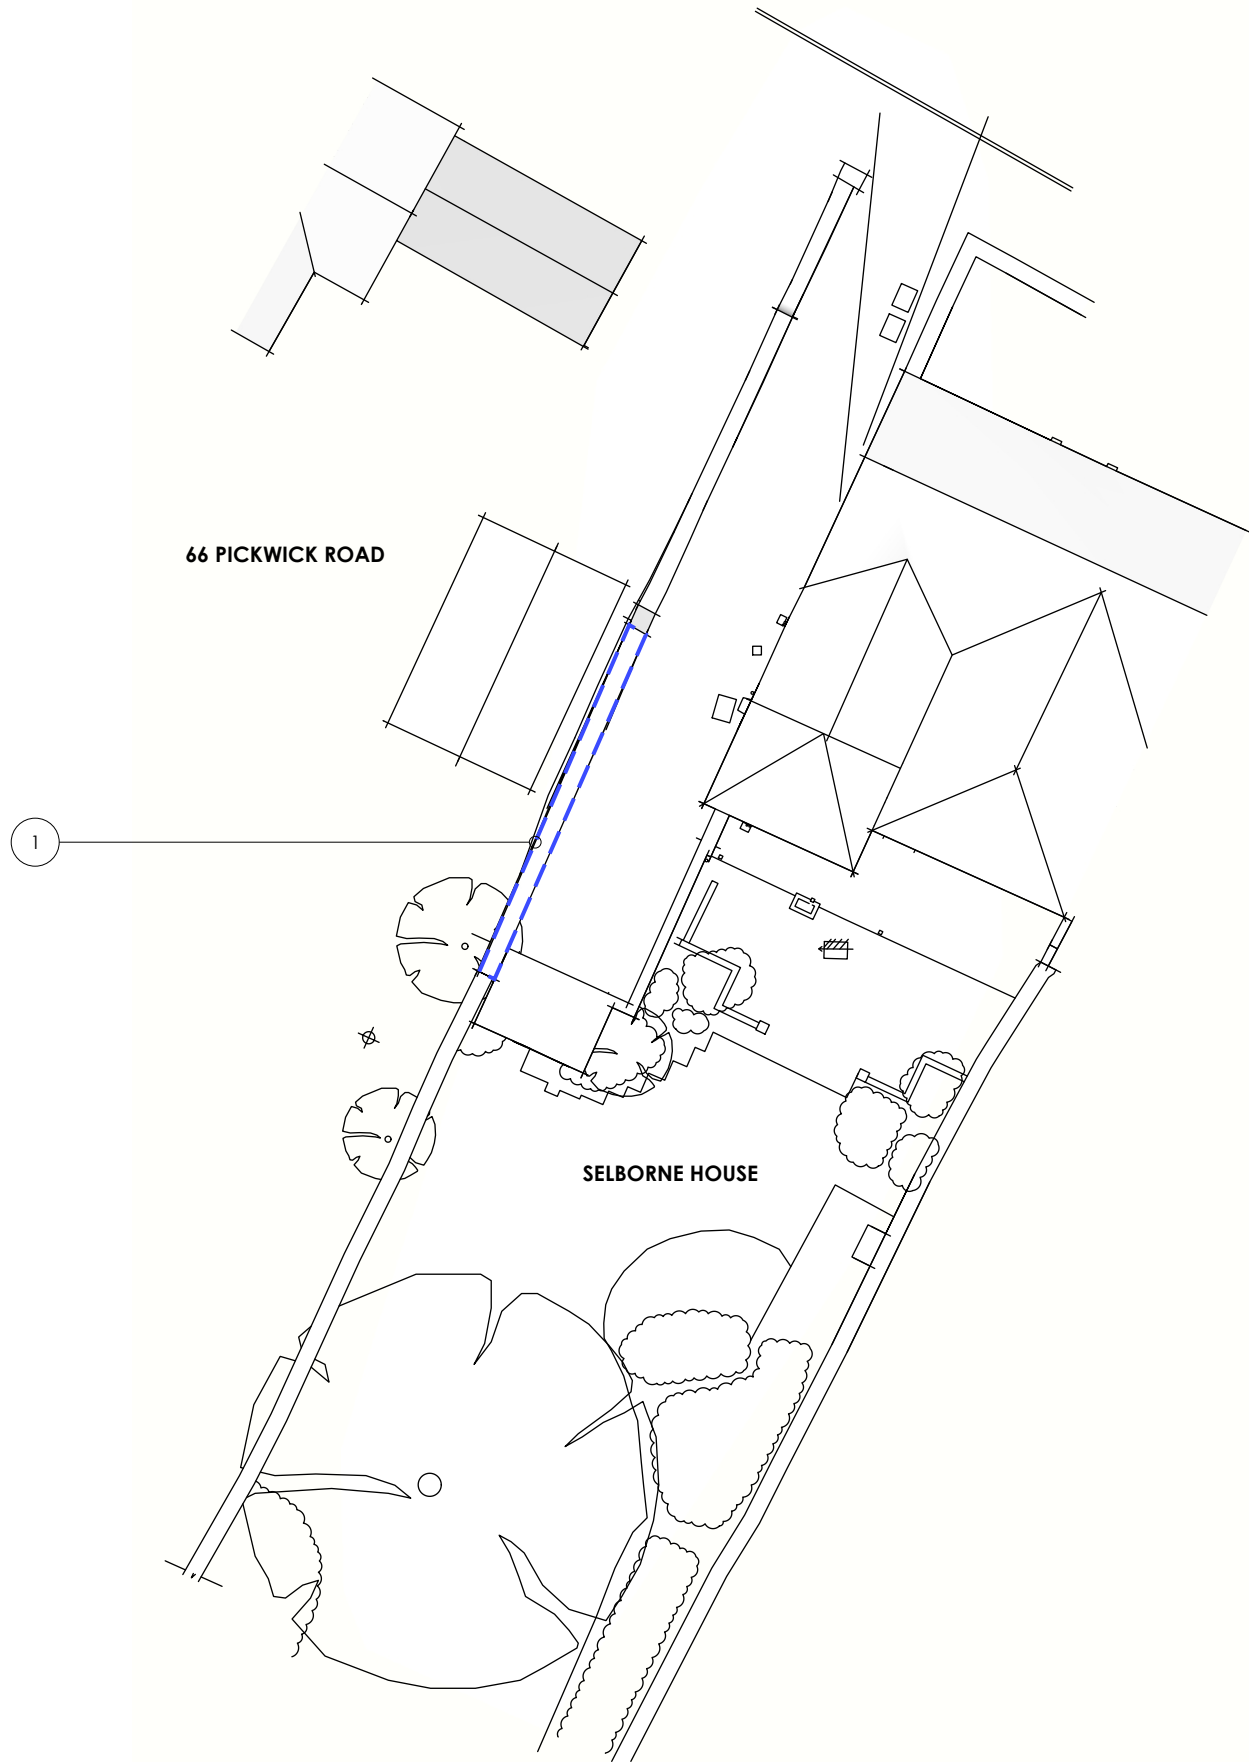 

Site Plan



RIBA STAGE 3 / PLANNING NOTES

All work to be to the entire satisfaction of the Local Authority, notwithstanding anything shown on these drawing.

All work to comply with guidance within relevant UK Building Regulations Approved Documents  
All work subject to the Party Wall Act etc 1996.

All materials, components and workmanship are to comply with the relevant British Standards, Codes of Practice, and any appropriate applicable manufacturers' recommendations.

ALL DIMENSIONS ARE STRUCTURAL UNLESS OTHERWISE NOTED.

Any discrepancies, errors and omissions are to be brought to the Architect's attention immediately. Both drawing and design are © Matthew Clay Architects Ltd 2026.

All information prepared using TOPO and MBS survey as carried out by SOVA Surveys on 16/04/2026.

KEY

AREAS FOR DEMOLITION



OUTLINE OF NEW BUILD AREAS

SPECIFIC NOTES

Proposed Materials

1) Stone

- PRELIMINARY ISSUE FOR CLIENT REVIEW 21.05.26

|            |       |       |
|------------|-------|-------|
| Scale      | Drawn | Check |
| 1:200 @ A3 | DT    | MC    |

Selborne House  
64 Pickwick Road  
Corsham, SN13 9BX

Proposed Site Plan

Drawing Number


311.3.100

Revision


-

matthew clay architects

APPROVAL

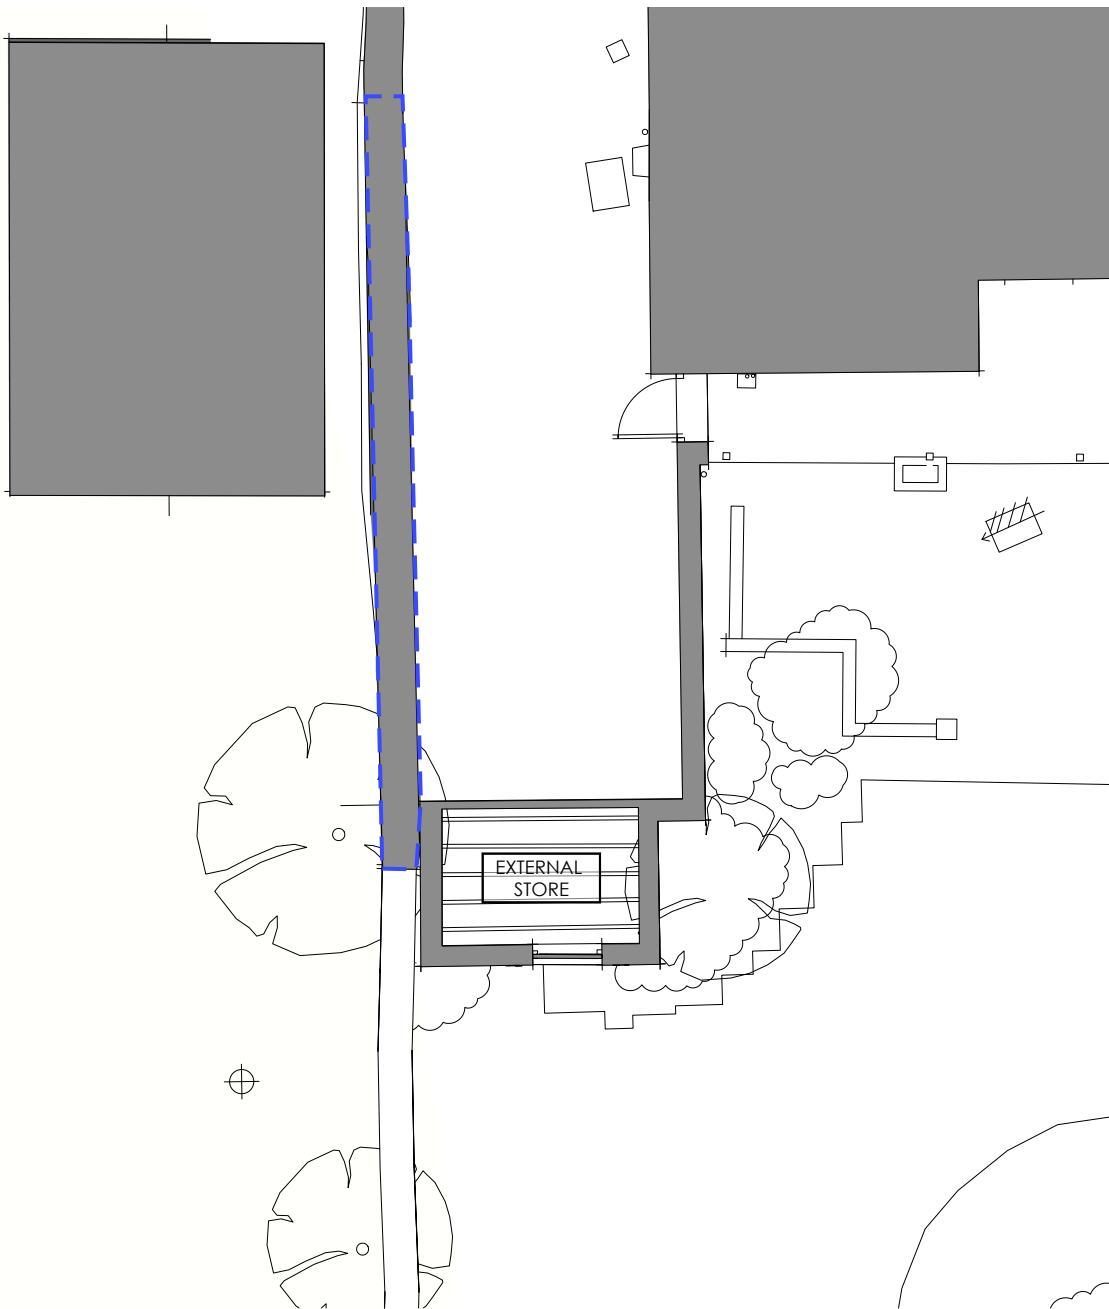

Ground Floor Plan

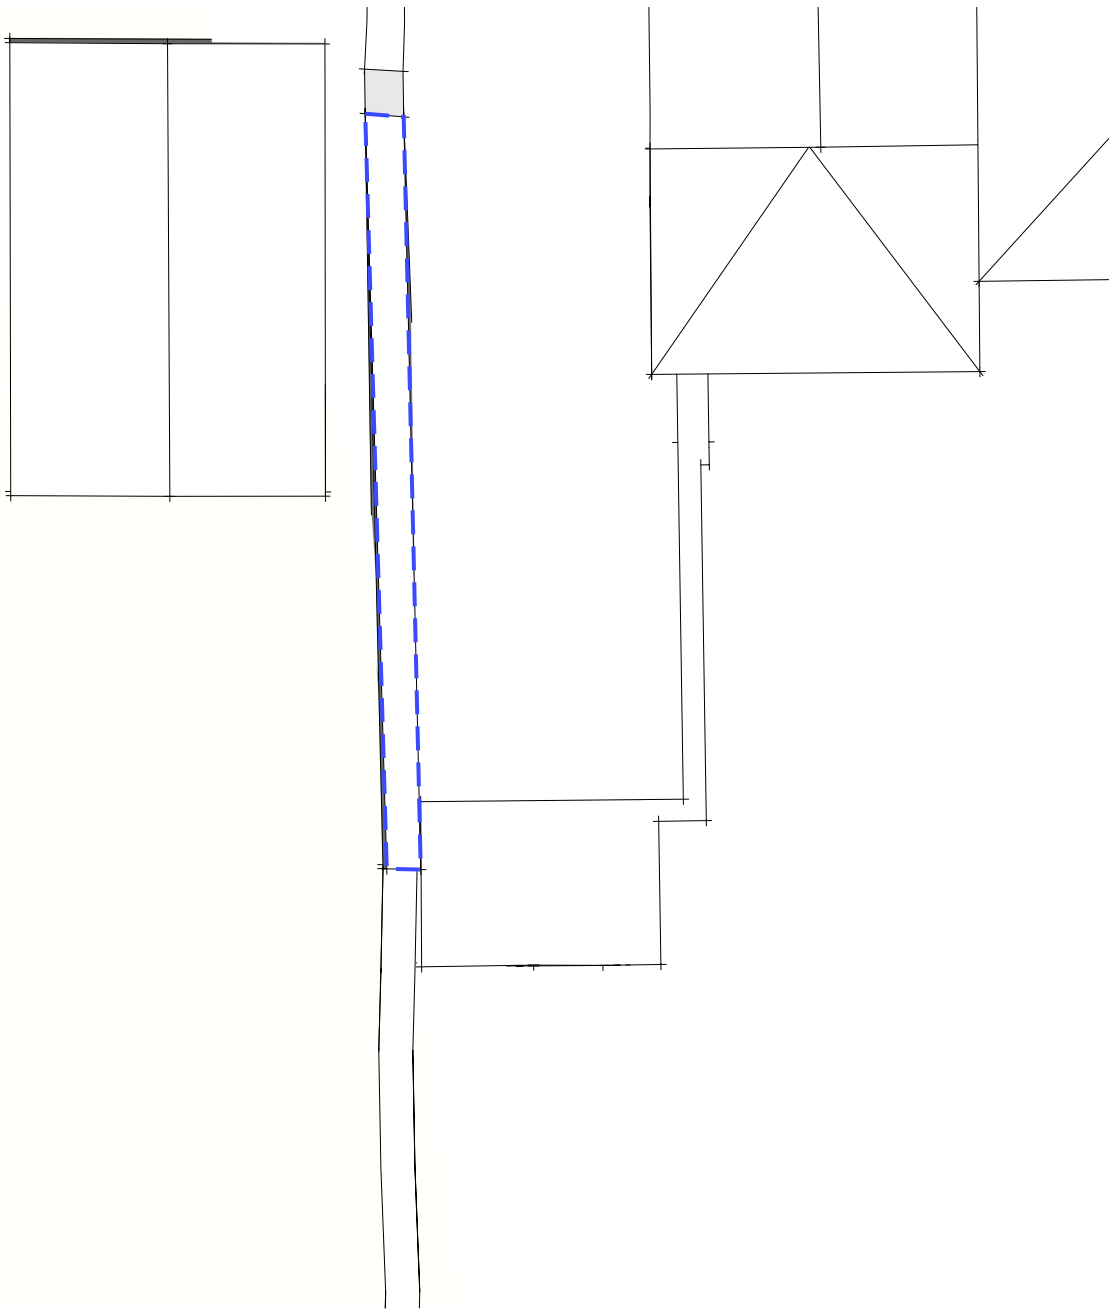

Roof Plan

RIBA STAGE 3 / PLANNING NOTES

All work to be to the entire satisfaction of the Local Authority, notwithstanding anything shown on these drawing.

All work to comply with guidance within relevant UK Building Regulations Approved Documents  
All work subject to the Party Wall Act etc 1996.

All materials, components and workmanship are to comply with the relevant British Standards, Codes of Practice, and any appropriate applicable manufacturers' recommendations.

ALL DIMENSIONS ARE STRUCTURAL UNLESS OTHERWISE NOTED.

Any discrepancies, errors and omissions are to be brought to the Architect's attention immediately. Both drawing and design are © Matthew Clay Architects Ltd 2026.

All information prepared using TOPO and MBS survey as carried out by SOVA Surveys on 16/04/2026.

KEY

AREAS FOR DEMOLITION  
OUTLINE OF NEW BUILD AREAS

SPECIFIC NOTES

Proposed Materials

1) Stone



- PRELIMINARY ISSUE FOR CLIENT REVIEW 21.05.26

Scale 1:100 @ A3 Drawn DT Check MC

Selborne House  
64 Pickwick Road  
Corsham, SN13 9BX

Proposed Plans

Drawing Number  
**311.3.110**  
Revision  
-

matthew clay architects

All work to be to the entire satisfaction of the  
Local Authority, notwithstanding anything shown  
on these drawing.

All materials, components and workmanship are to comply with the relevant British Standards, Codes of Practice, and any appropriate applicable manufacturers' recommendations.

Any discrepancies, errors and omissions are to be brought to the Architect's attention immediately. Both drawing and design are © Matthew Clay Architects Ltd 2026.

## KEY



### SPECIFIC NOTES

1) **Stone**



Selborne House  
64 Pickwick Road  
Corsham, SN13 9BX

## Drawing Number

Revision

---

matthew clay architects

# APPROVAL

RIBA STAGE 3 / PLANNING NOTES

All work to be to the entire satisfaction of the Local Authority, notwithstanding anything shown on these drawing.

All work to comply with guidance within relevant UK Building Regulations Approved Documents  
All work subject to the Party Wall Act etc 1996.

All materials, components and workmanship are to comply with the relevant British Standards, Codes of Practice, and any appropriate applicable manufacturers' recommendations.

ALL DIMENSIONS ARE STRUCTURAL UNLESS OTHERWISE NOTED.

Any discrepancies, errors and omissions are to be brought to the Architect's attention immediately. Both drawing and design are © Matthew Clay Architects Ltd 2026.

All information prepared using TOPO and MBS survey as carried out by SOVA Surveys on 16/04/2026.

KEY


AREAS FOR DEMOLITION

OUTLINE OF NEW BUILD AREAS


SPECIFIC NOTES

Proposed Materials

- 1)
- Stone

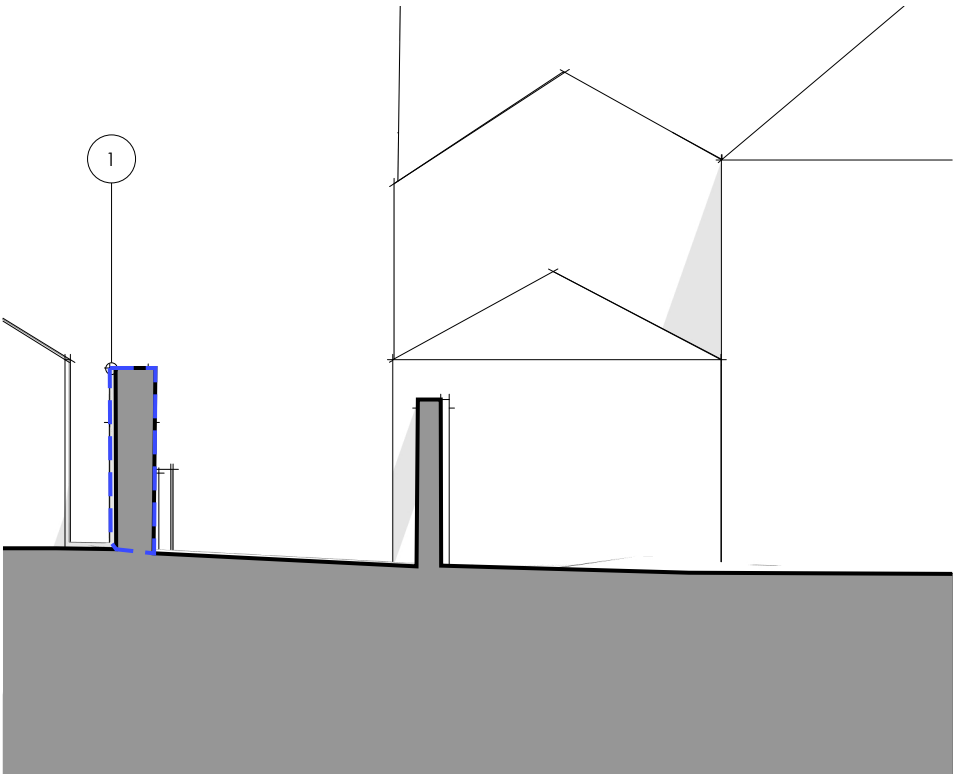

Section 1-1

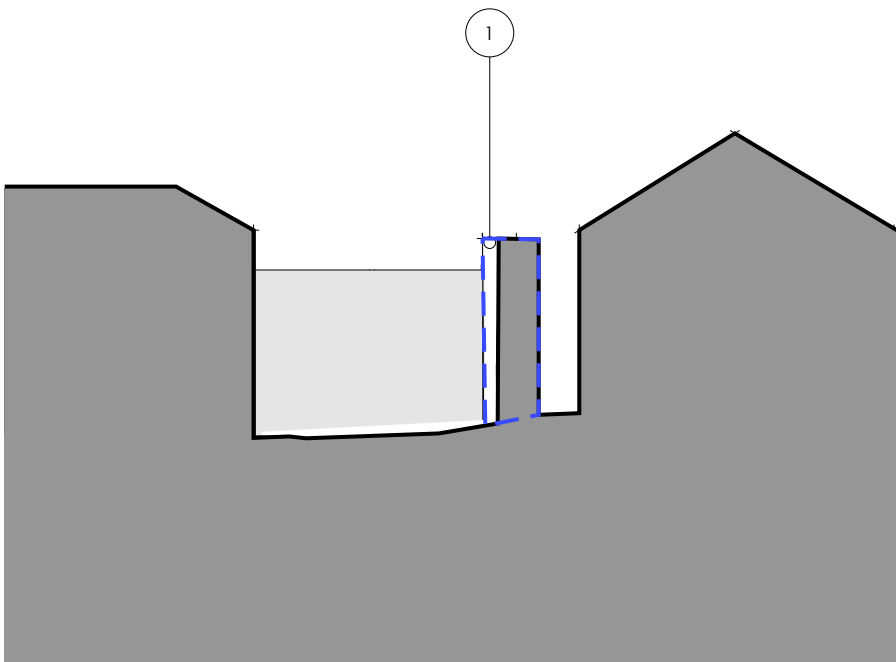

Section 2-2



- PRELIMINARY ISSUE FOR CLIENT REVIEW 21.05.26

|            |       |       |
|------------|-------|-------|
| Scale      | Drawn | Check |
| 1:100 @ A3 | DT    | MC    |

Selborne House  
64 Pickwick Road  
Corsham, SN13 9BX

Proposed Sections

Drawing Number  
**311.3.130**

Revision  
-

matthew clay architects

APPROVAL