


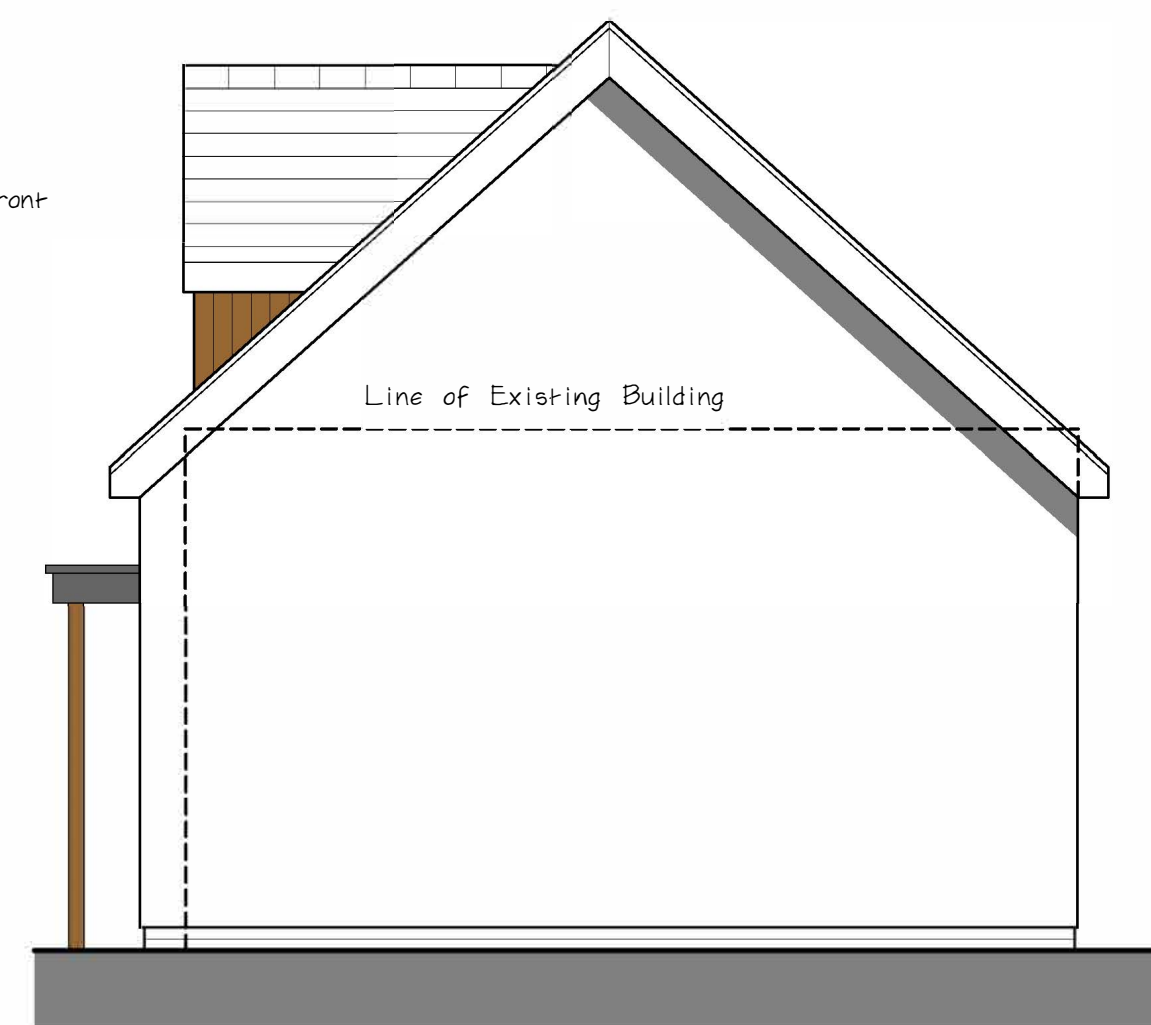


North Elevation Proposed


Materials Proposed Elevations:
 Roof: Dark Grey Slate
 Walls: white Render and Larch/Cedar panels
 Windows: Anthracite frames and Cedar/Oak Front
 Doors with Oak Post Flat Roof Porch




West Elevation Proposed

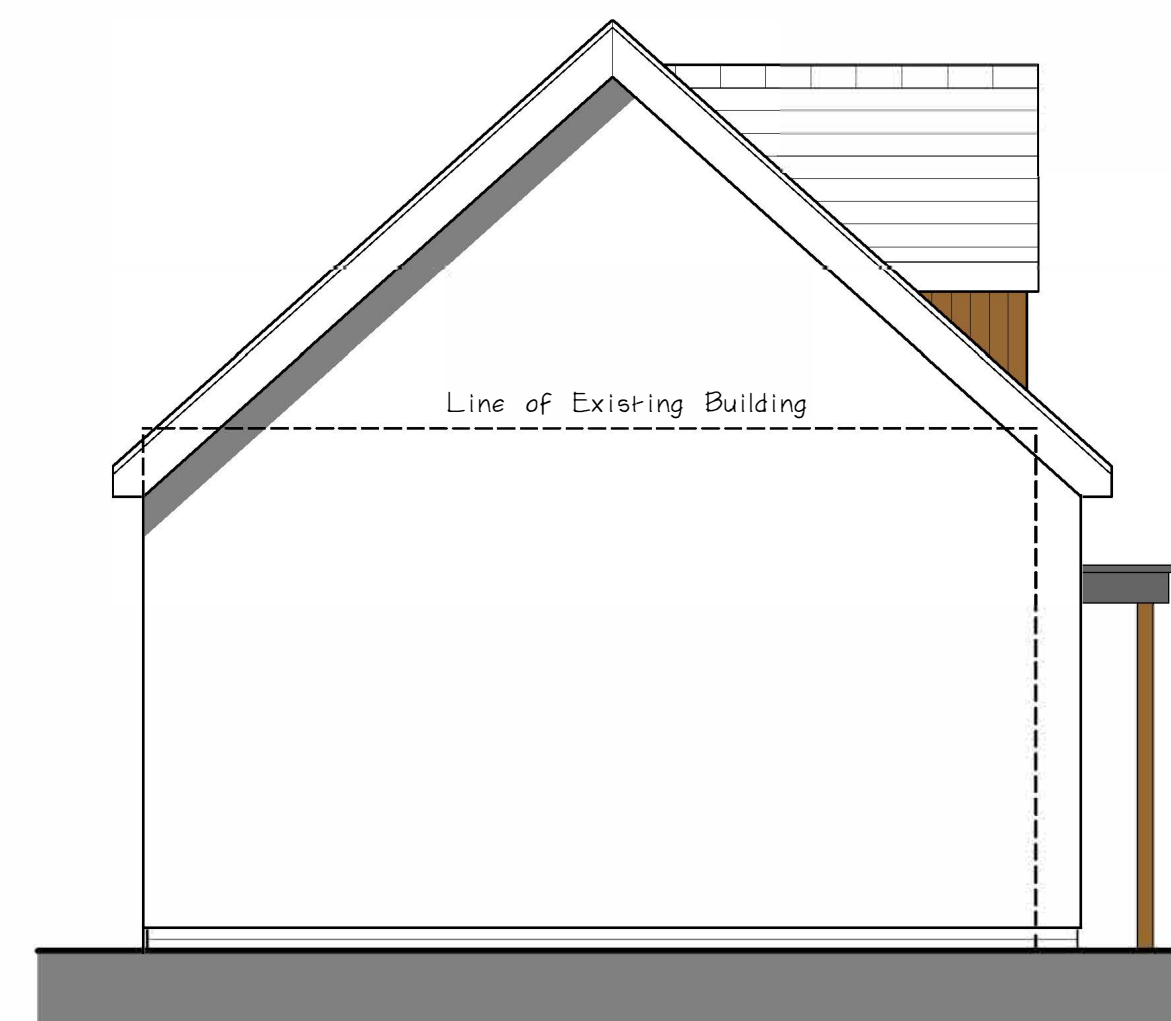

East Elevation Proposed

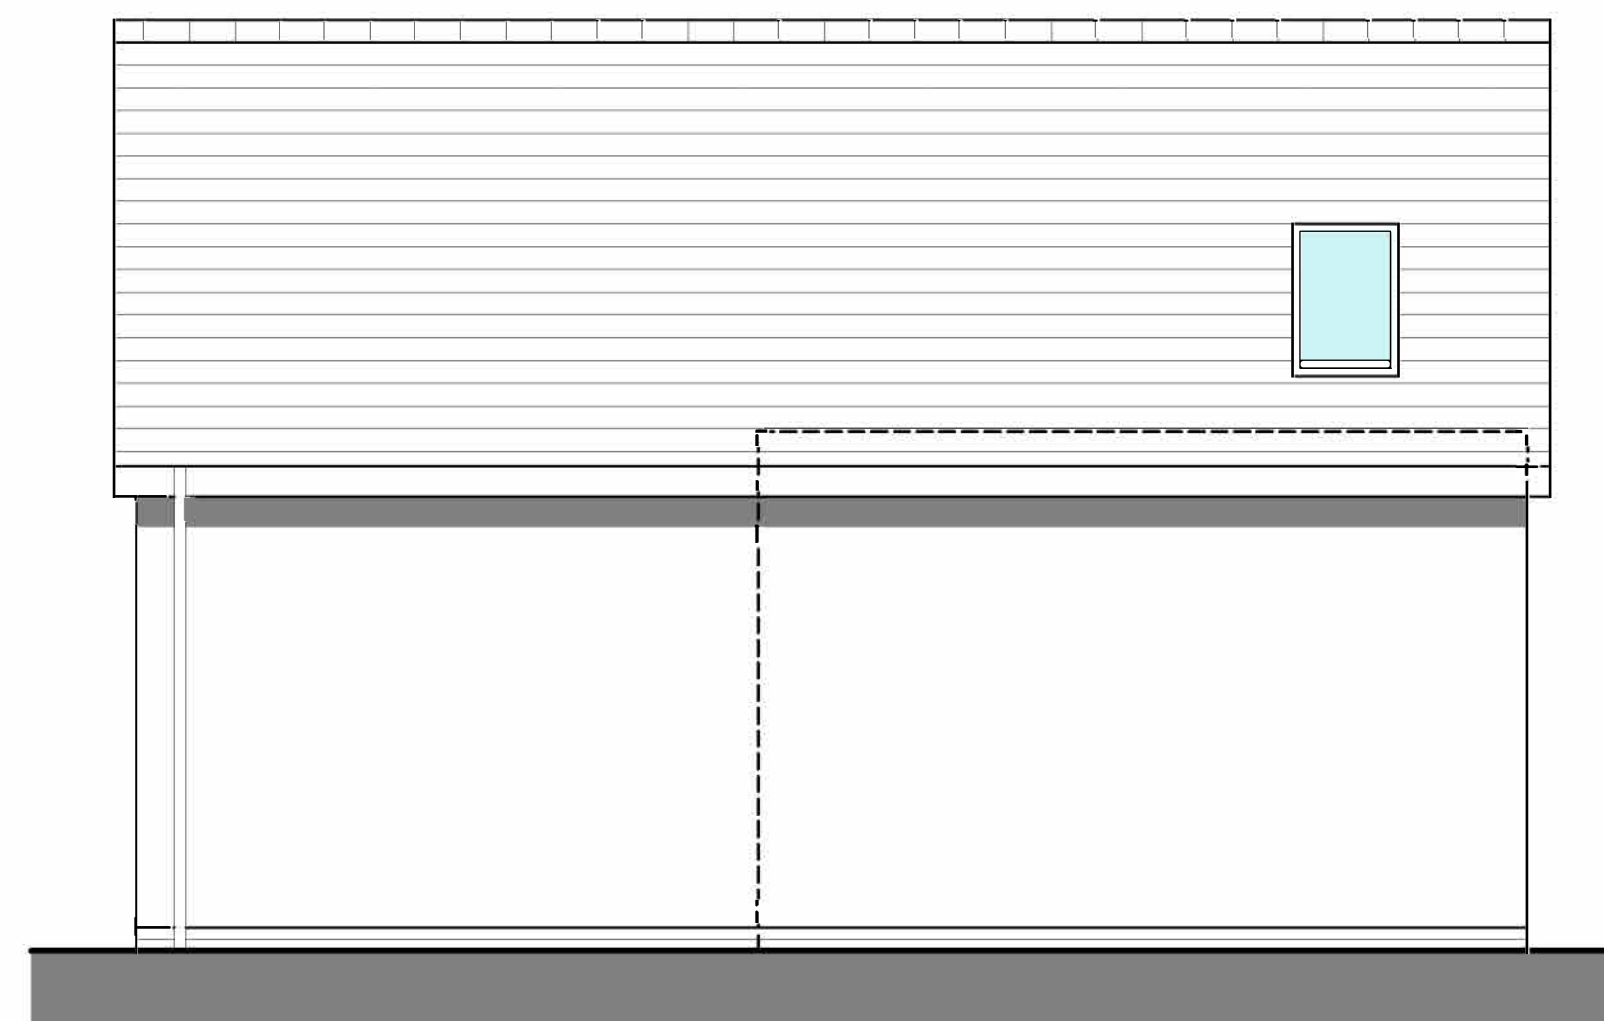


South Elevation Proposed

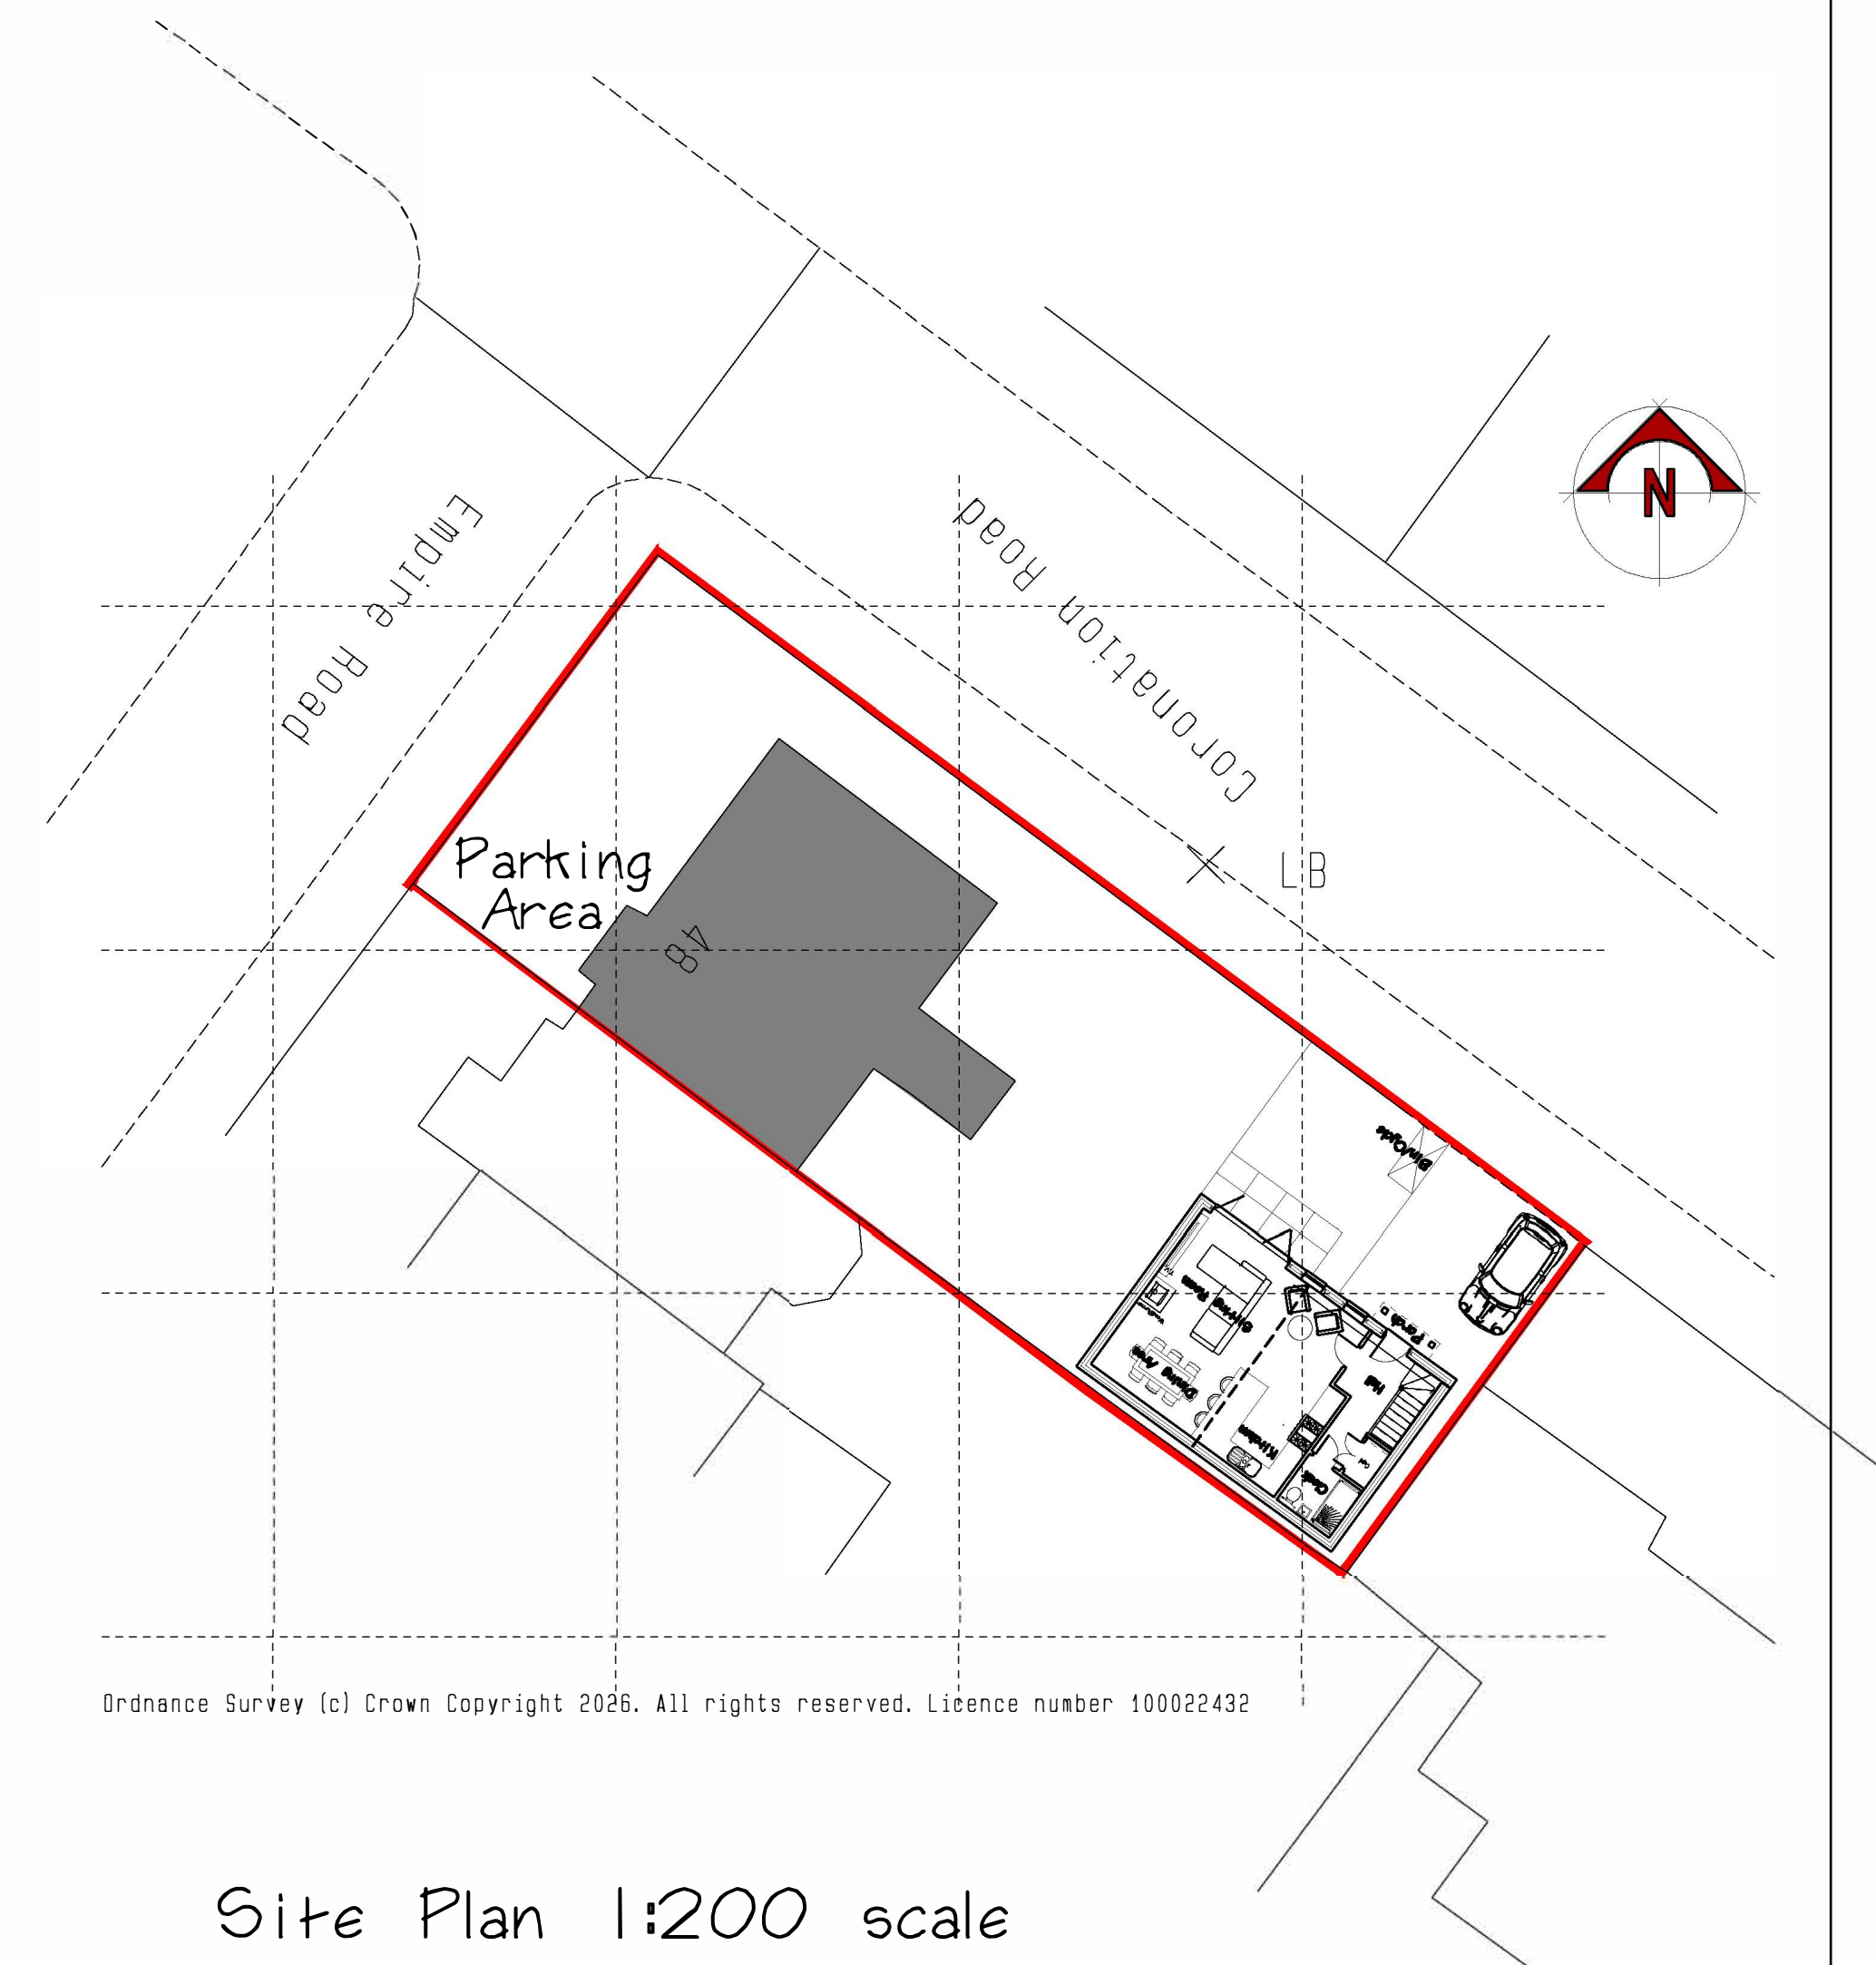


Site Plan 1:200 scale

Ordnance Survey (c) Crown Copyright 2026. All rights reserved. Licence number 100022432

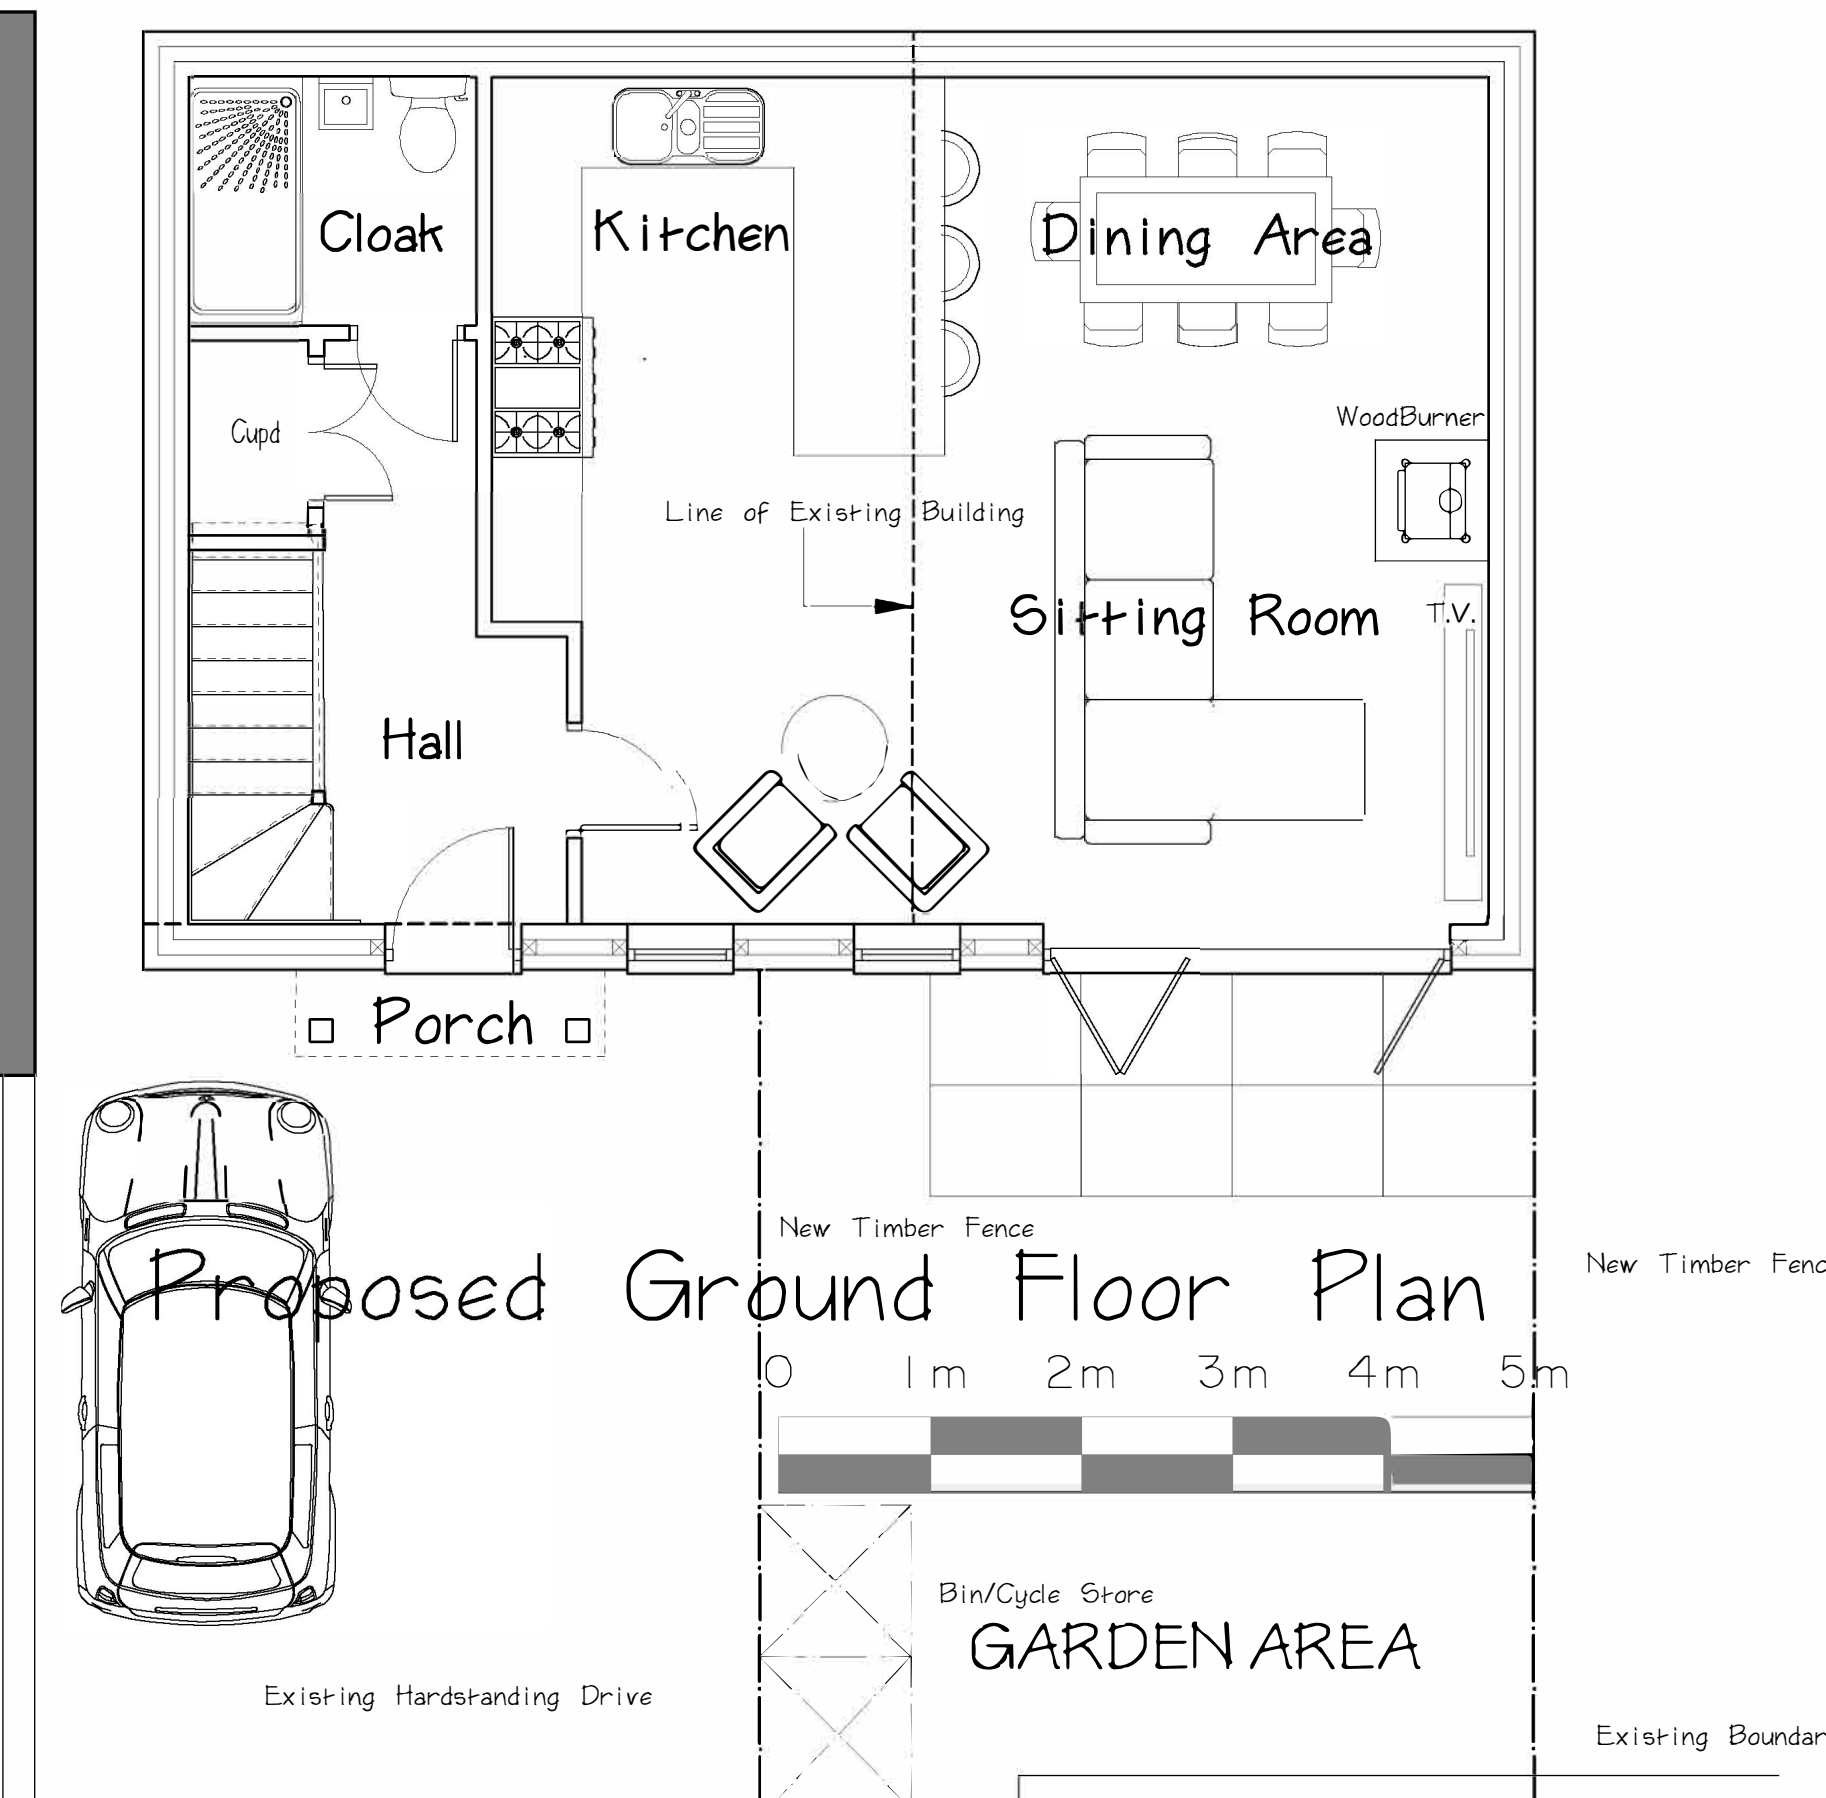

Proposed Ground Floor Plan

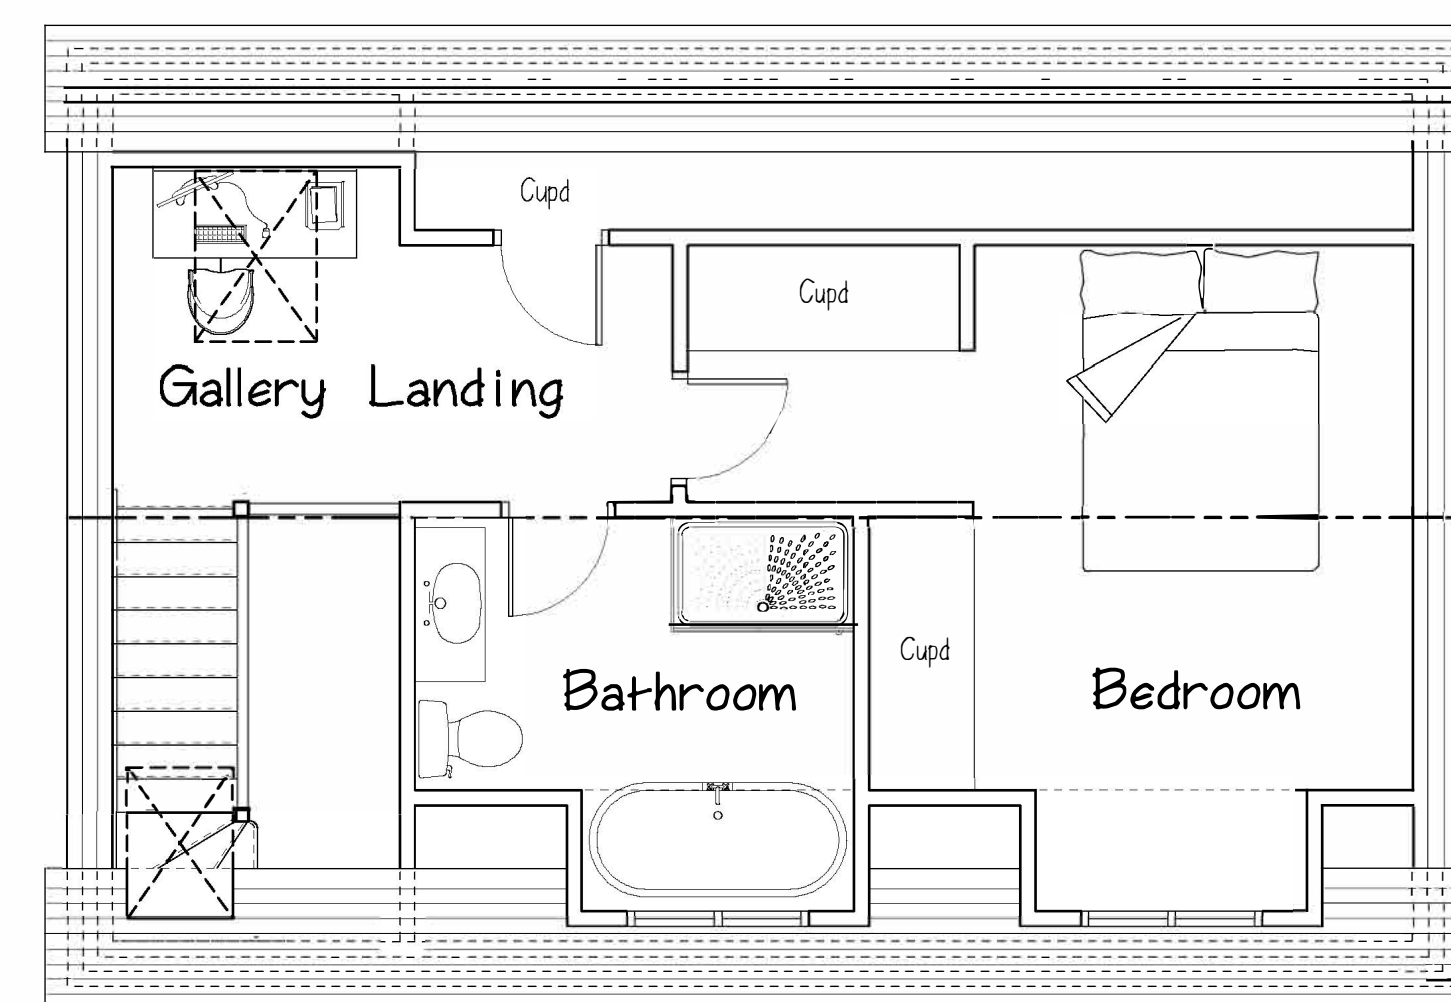

Proposed First Floor Plan

CATHEDRAL GATE LTD	
COPYRIGHT CATHEDRAL GATE LTD	
TITLE: PROPOSED PLANS	
CLIENT: SITE ADDRESS MR. & MRS. READ 48 EMPIRE ROAD, SALISBURY, WILTS	
DRWG NO: EH/01	SCALE: 1:50 & 1:200