




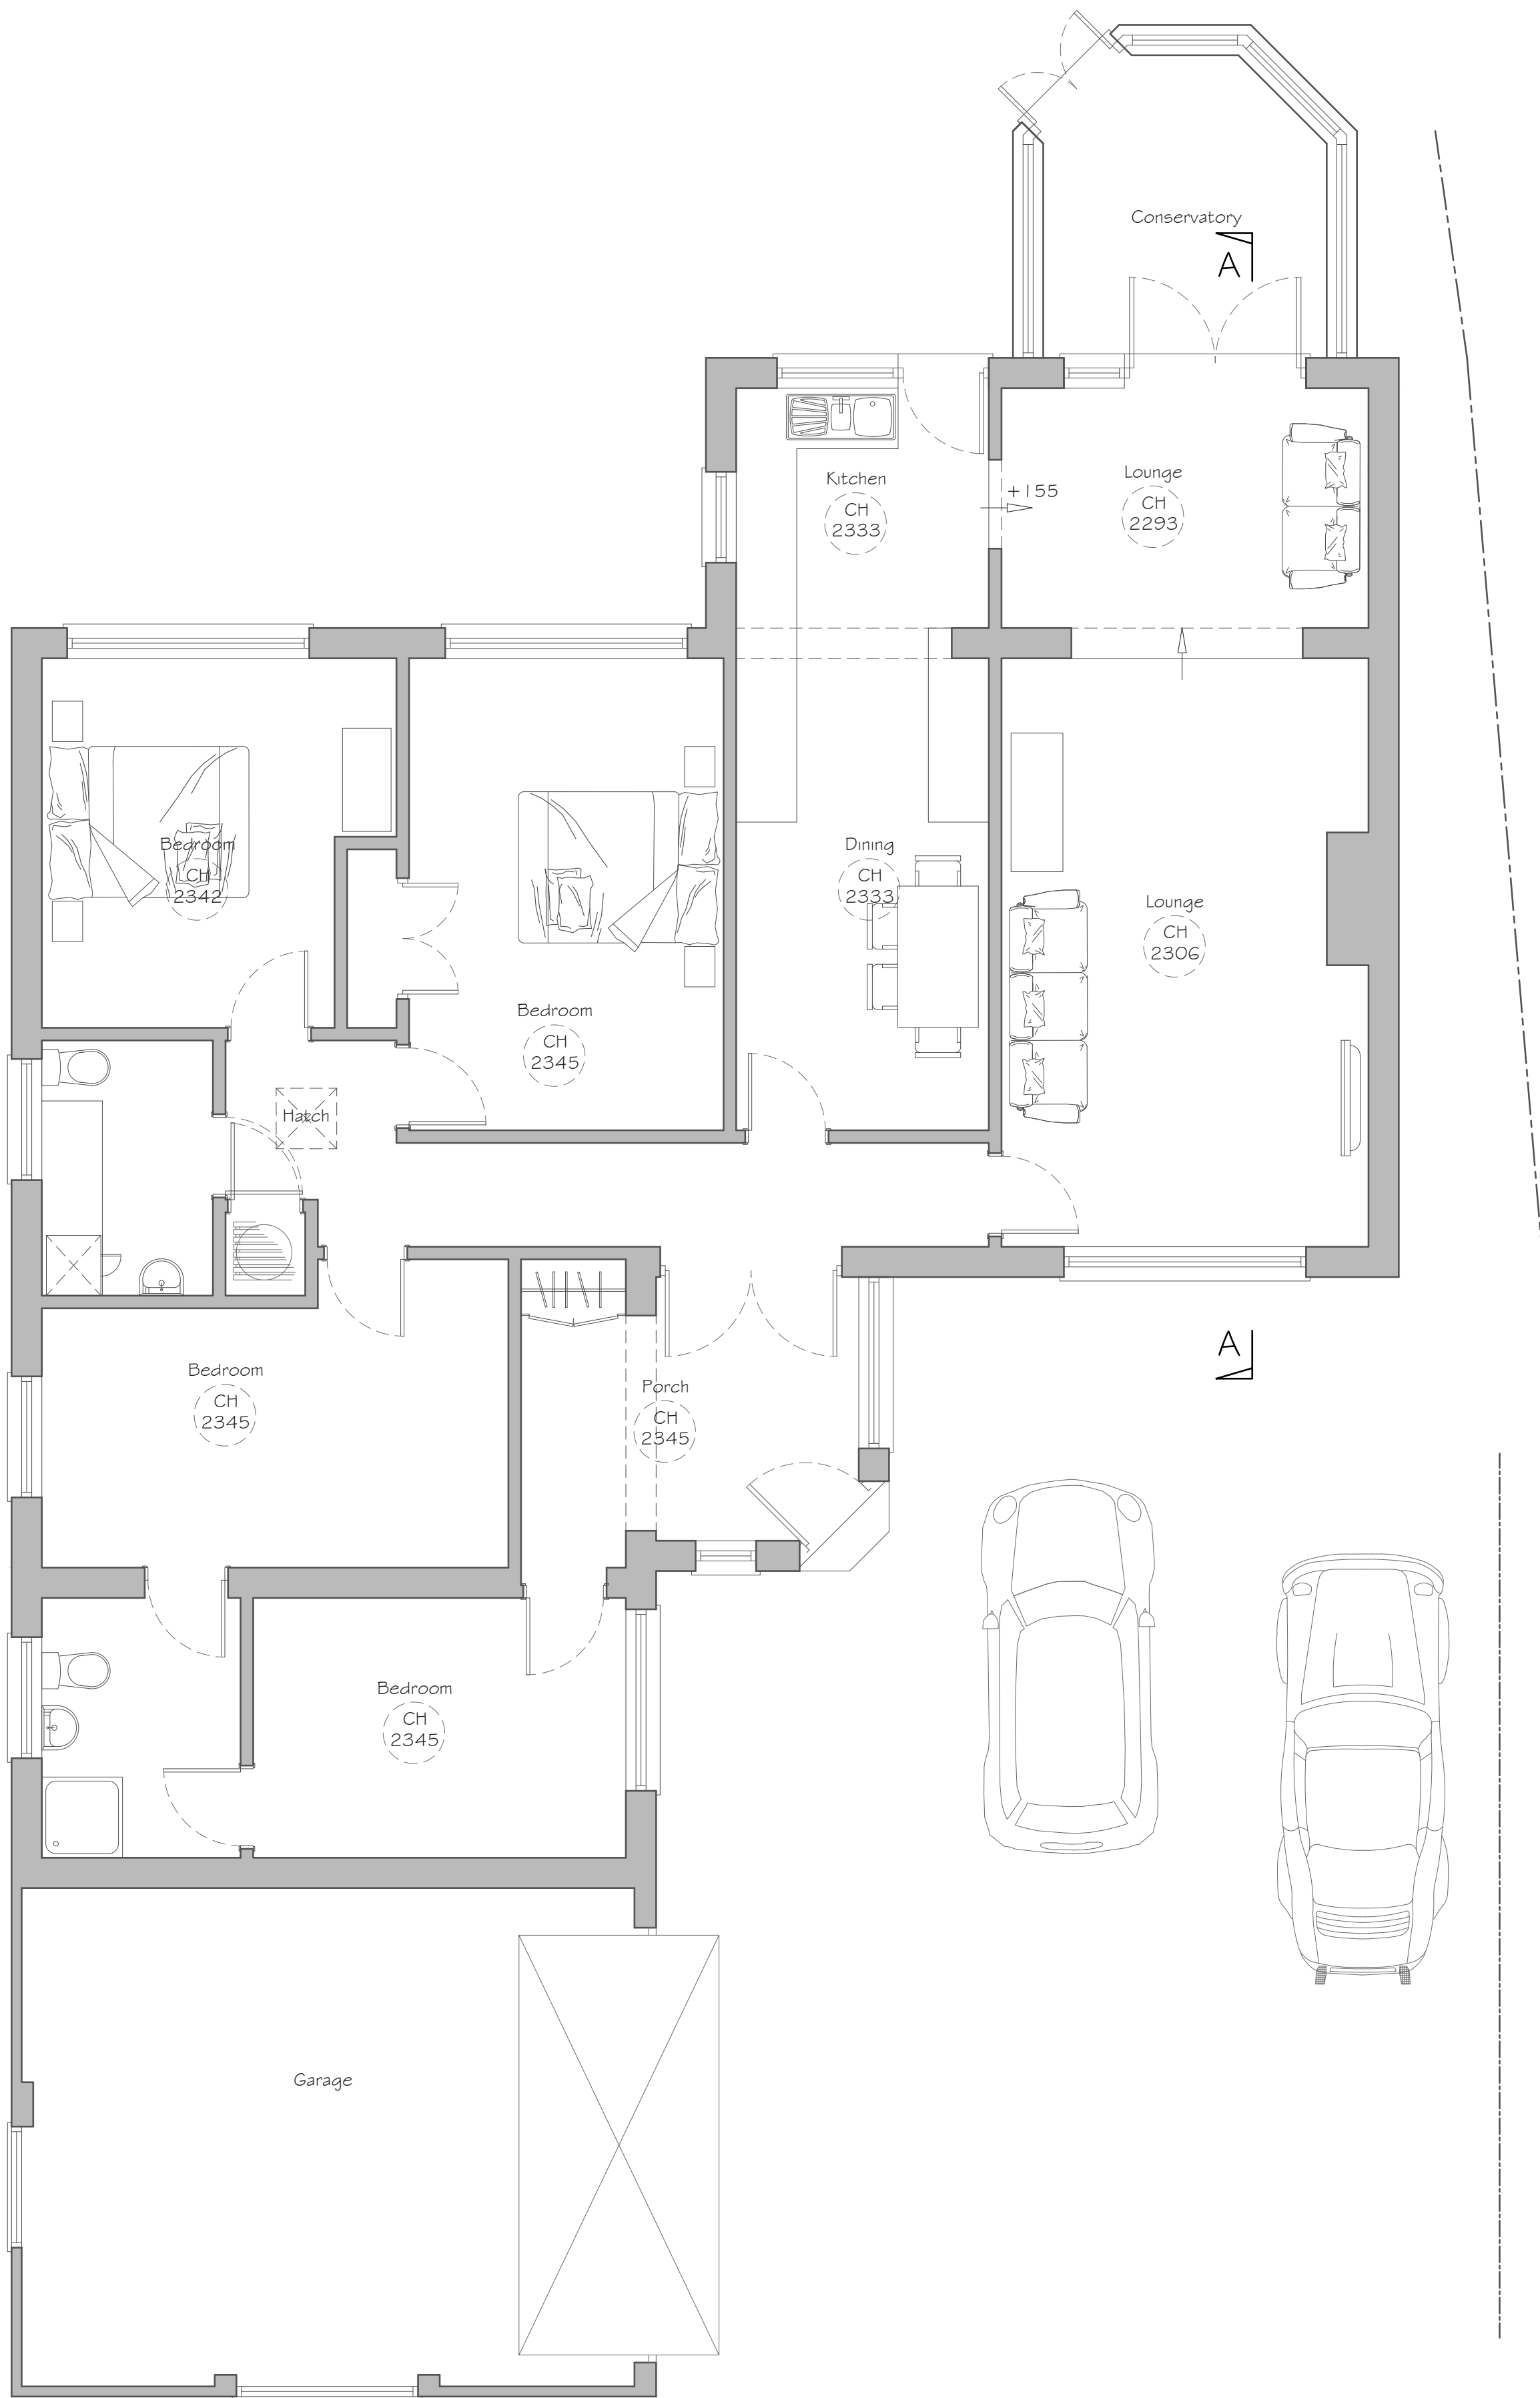


GROUND FLOOR PLAN
Scale 1:50

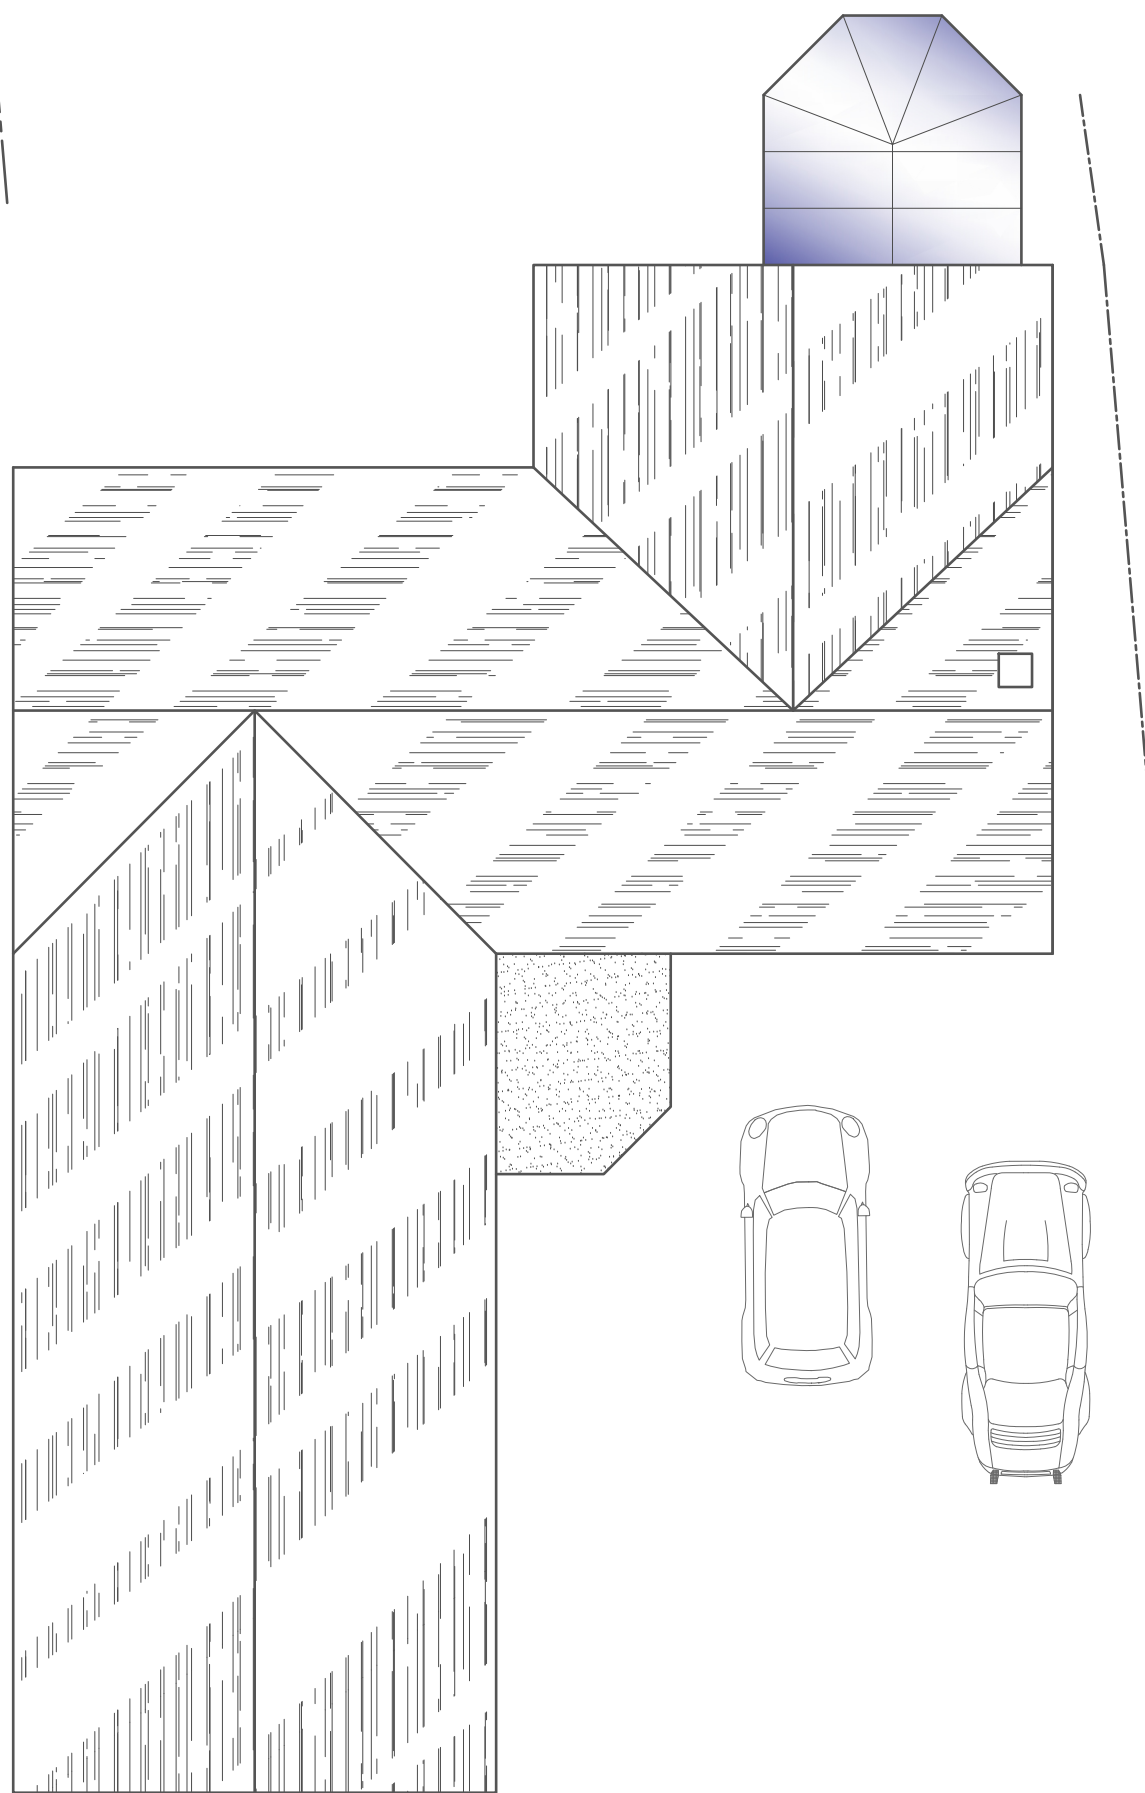


ROOF PLAN
Scale 1:100

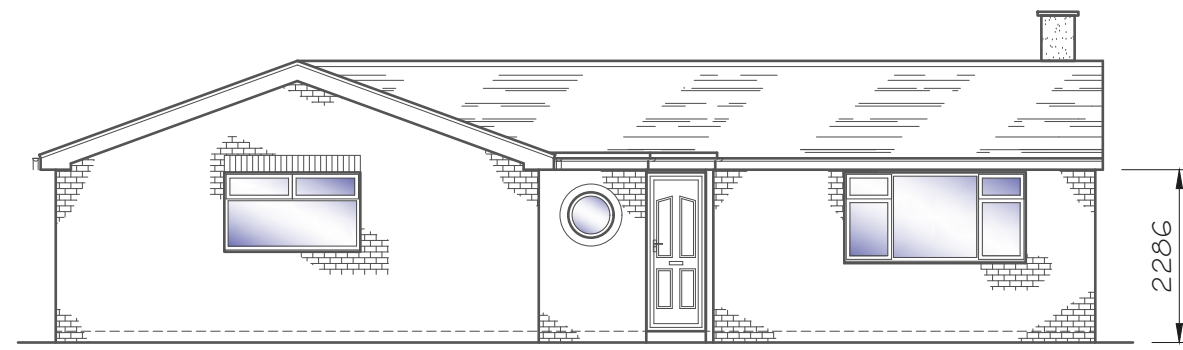


FRONT ELEVATION
Scale 1:100

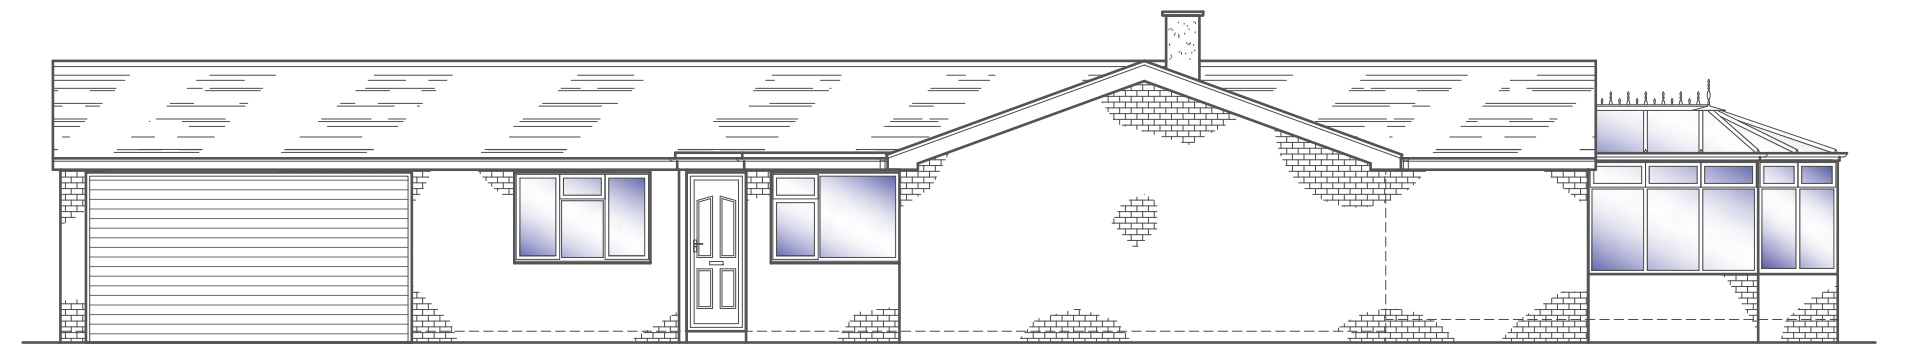


SIDE ELEVATION
Scale 1:100

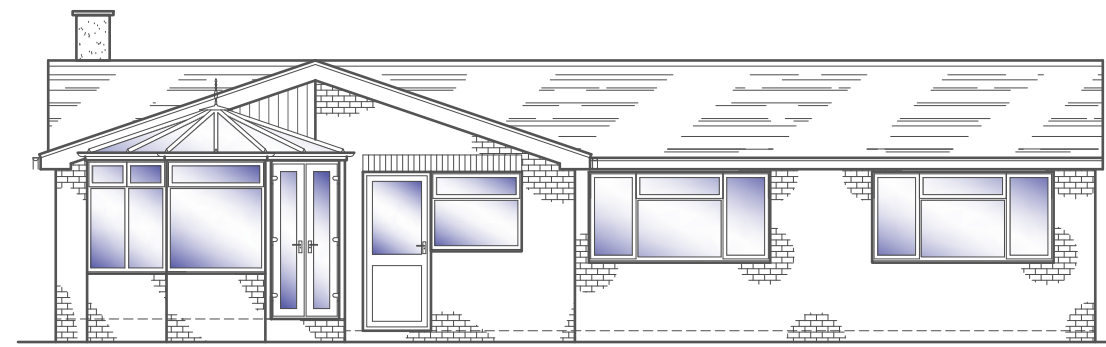


REAR ELEVATION
Scale 1:100

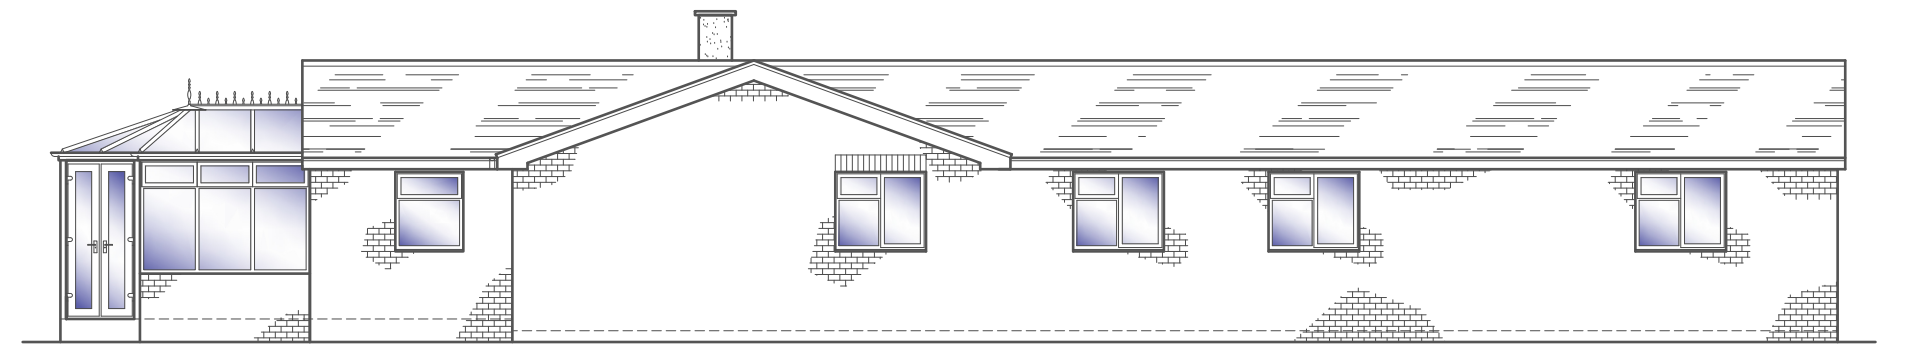


SIDE ELEVATION
Scale 1:100

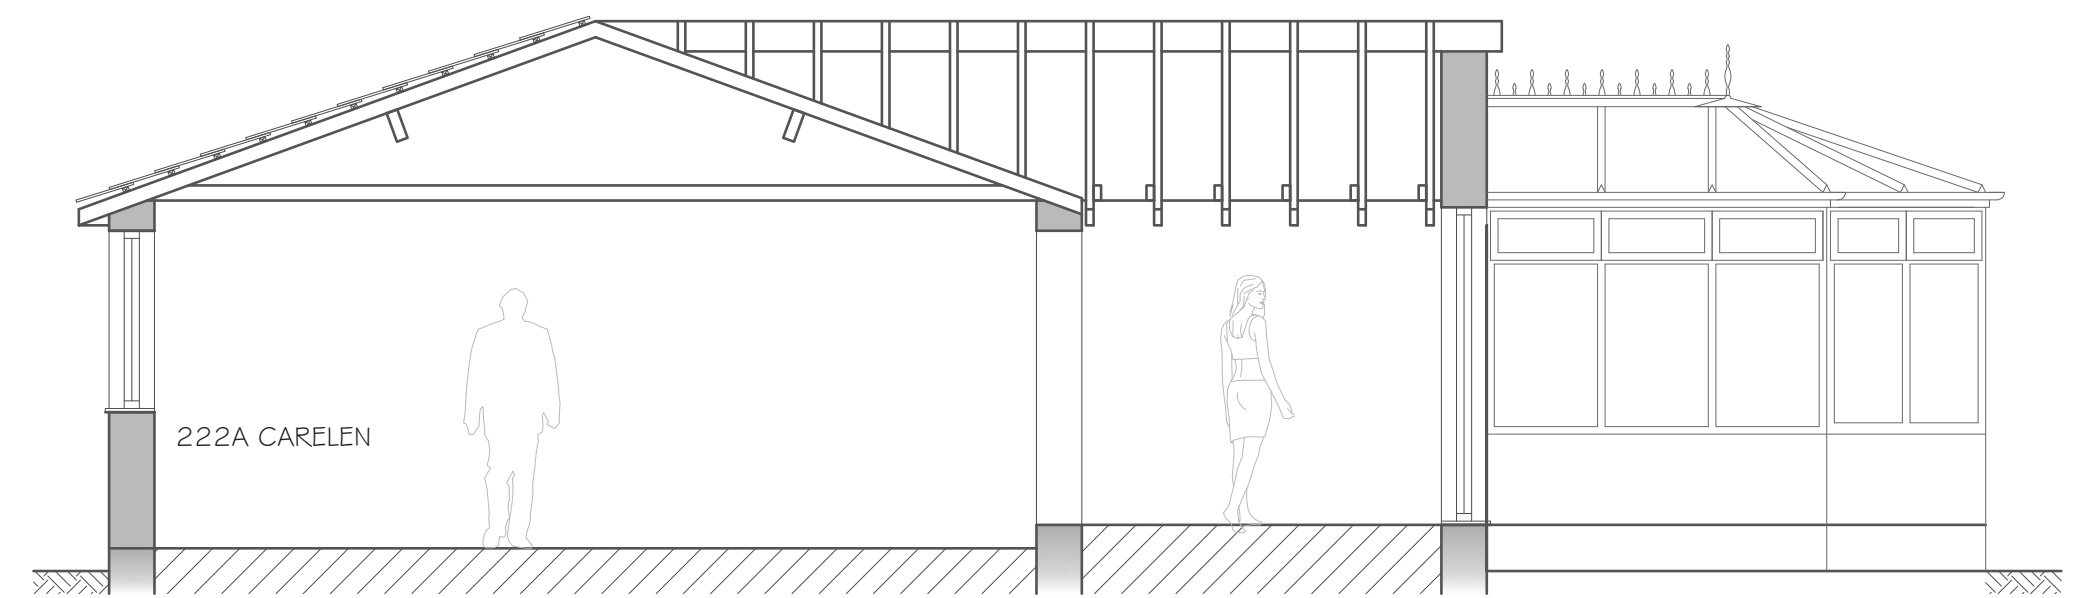




SECTION A-A
Scale 1:50

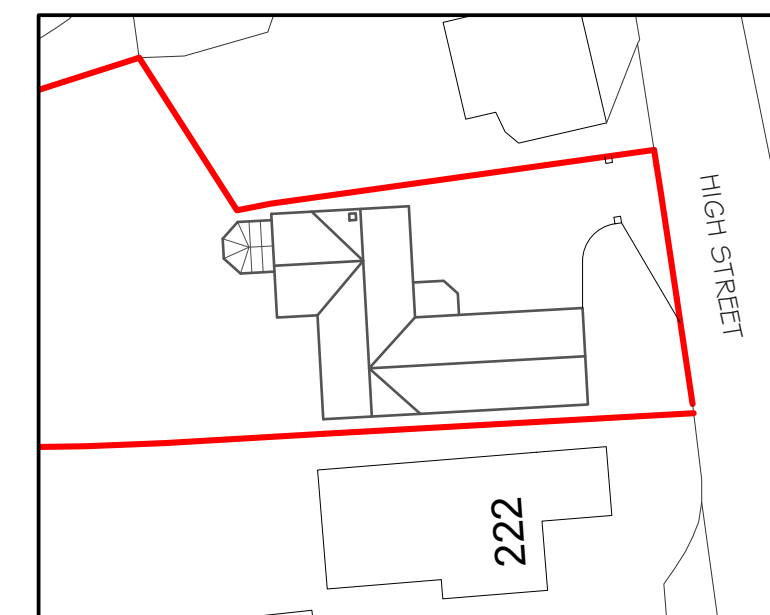

BLOCK PLAN
Scale 1:500

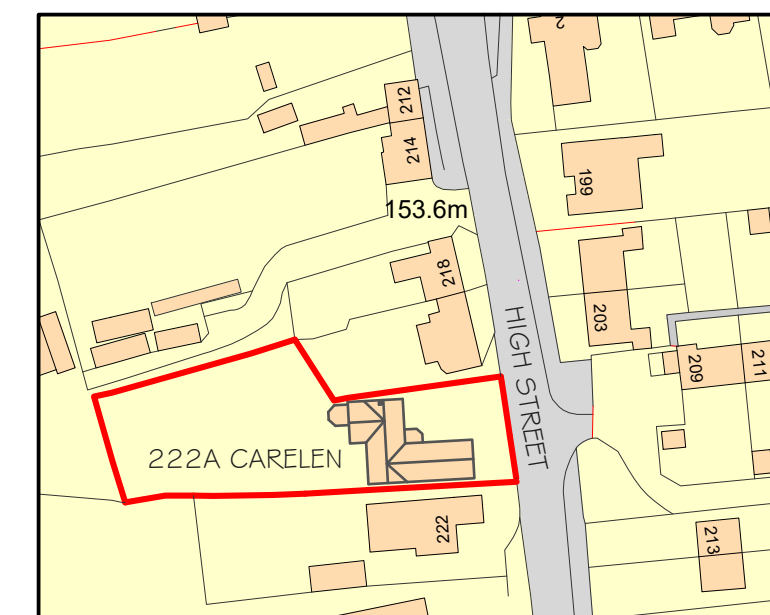

LOCATION PLAN
Scale 1:1250

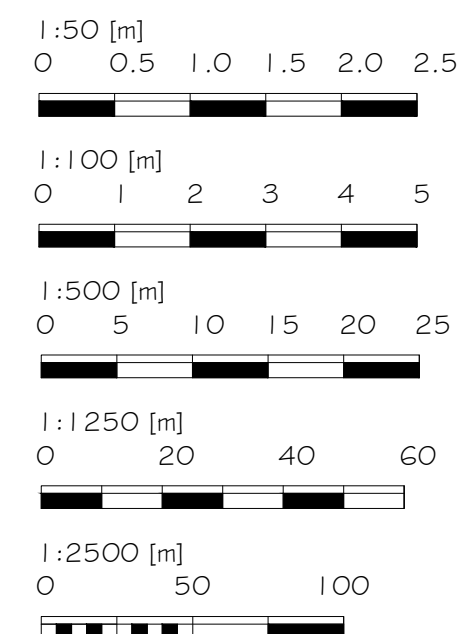  

Alex Dawson
www.addraughting.co.uk
alex@addraughting.co.uk
01672 511412
07791 341698

59 Barrow Close
Marlborough
Wiltshire
SN8 2BE



AD DRAUGHTING
ARCHITECTURAL SERVICES

Client

TONY STOTT

Job Title

EXTENSION AT:
CARELEN,
220A HIGH STREET,
BURBAGE,
MARLBOROUGH,
SN8 3AR.

Drawing Title

EXISTING ELEVATIONS AND PLANS

Scale

A5 SHOWN

Date

13/03/2026

Drawn

AD

Drawing No.

1630-01

Rev

-