


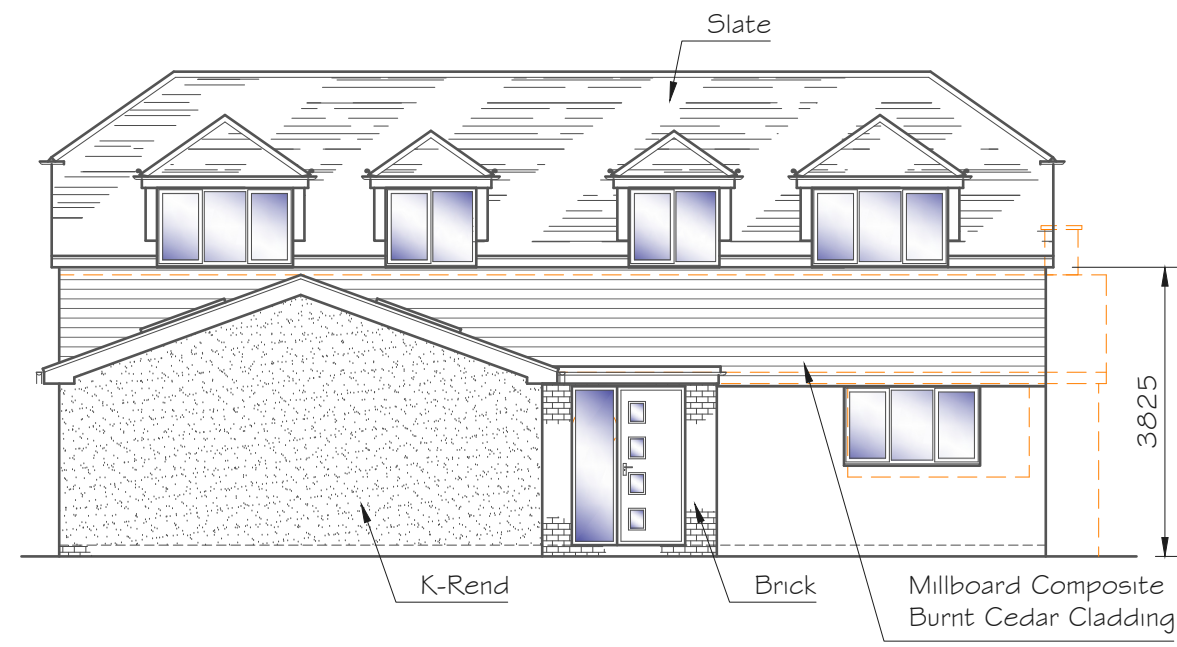


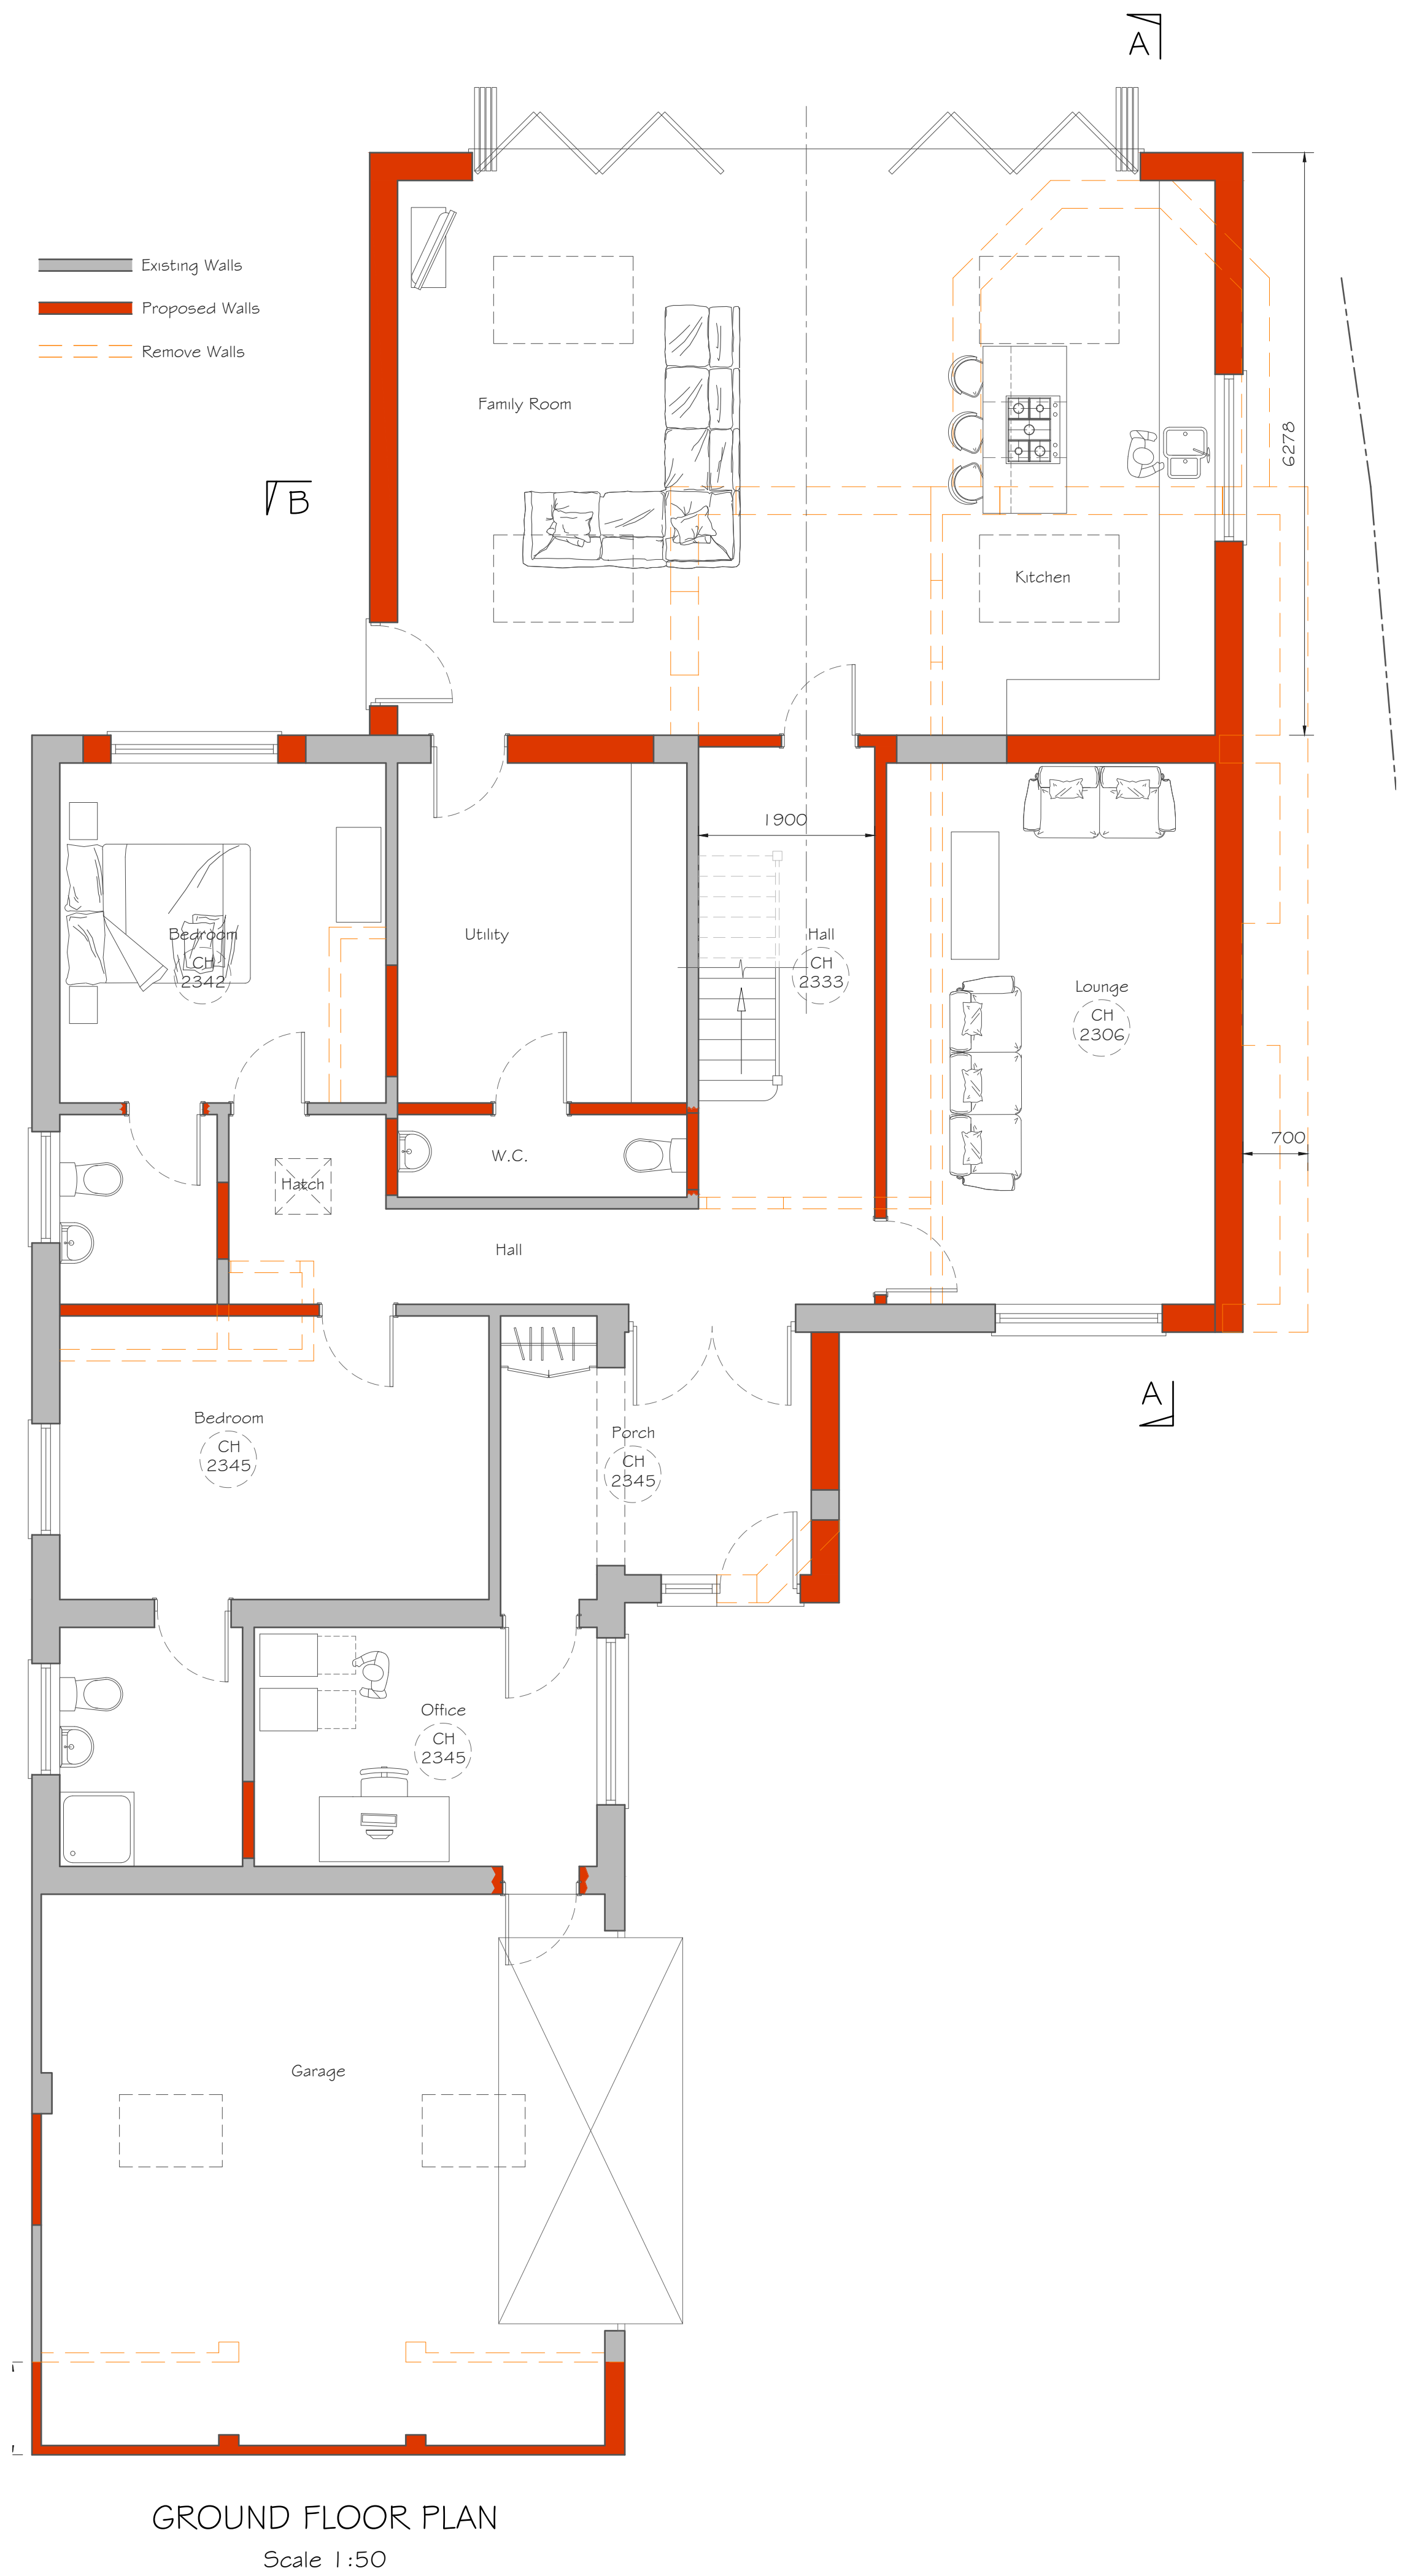


FRONT ELEVATION
Scale 1:100

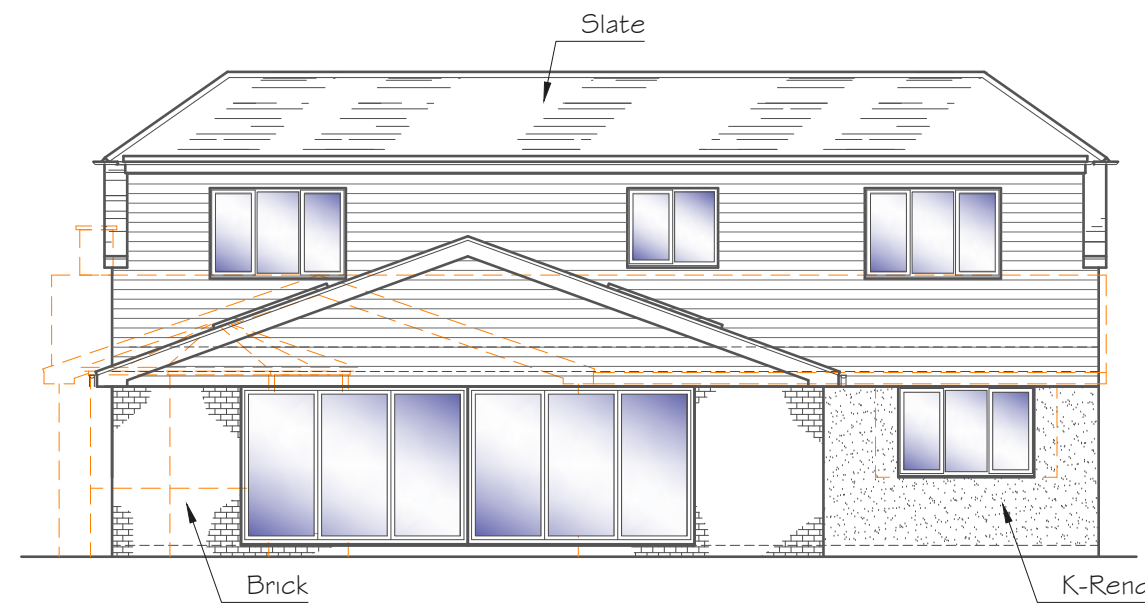



REAR ELEVATION
Scale 1:100

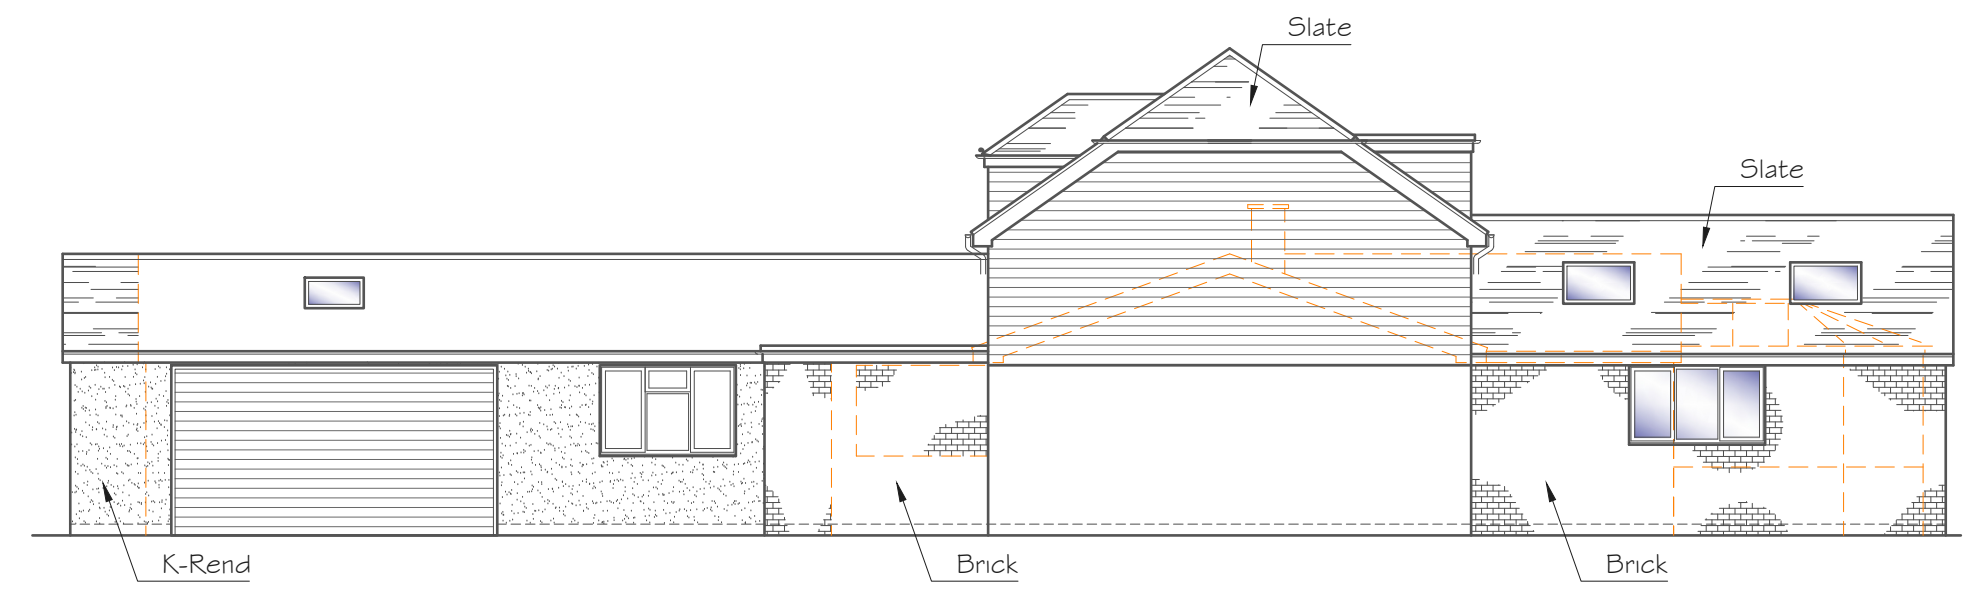

SIDE ELEVATION
Scale 1:100

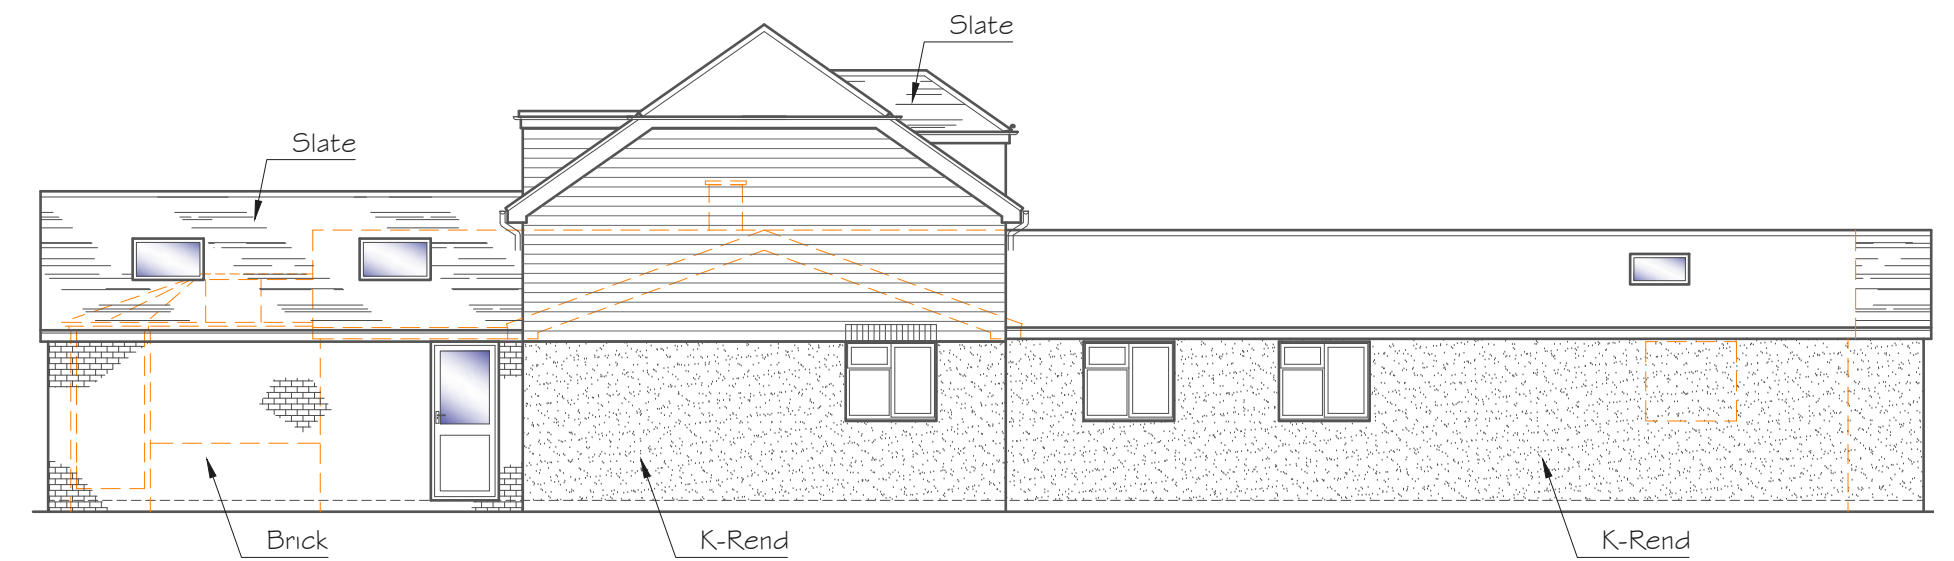

SIDE ELEVATION
Scale 1:100

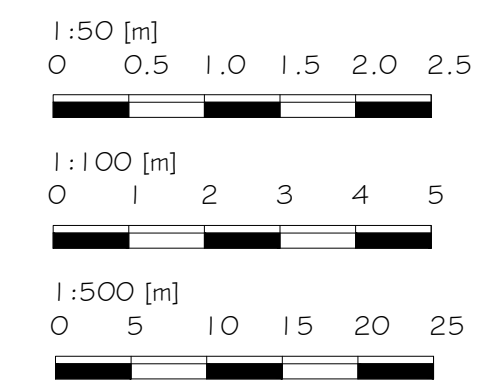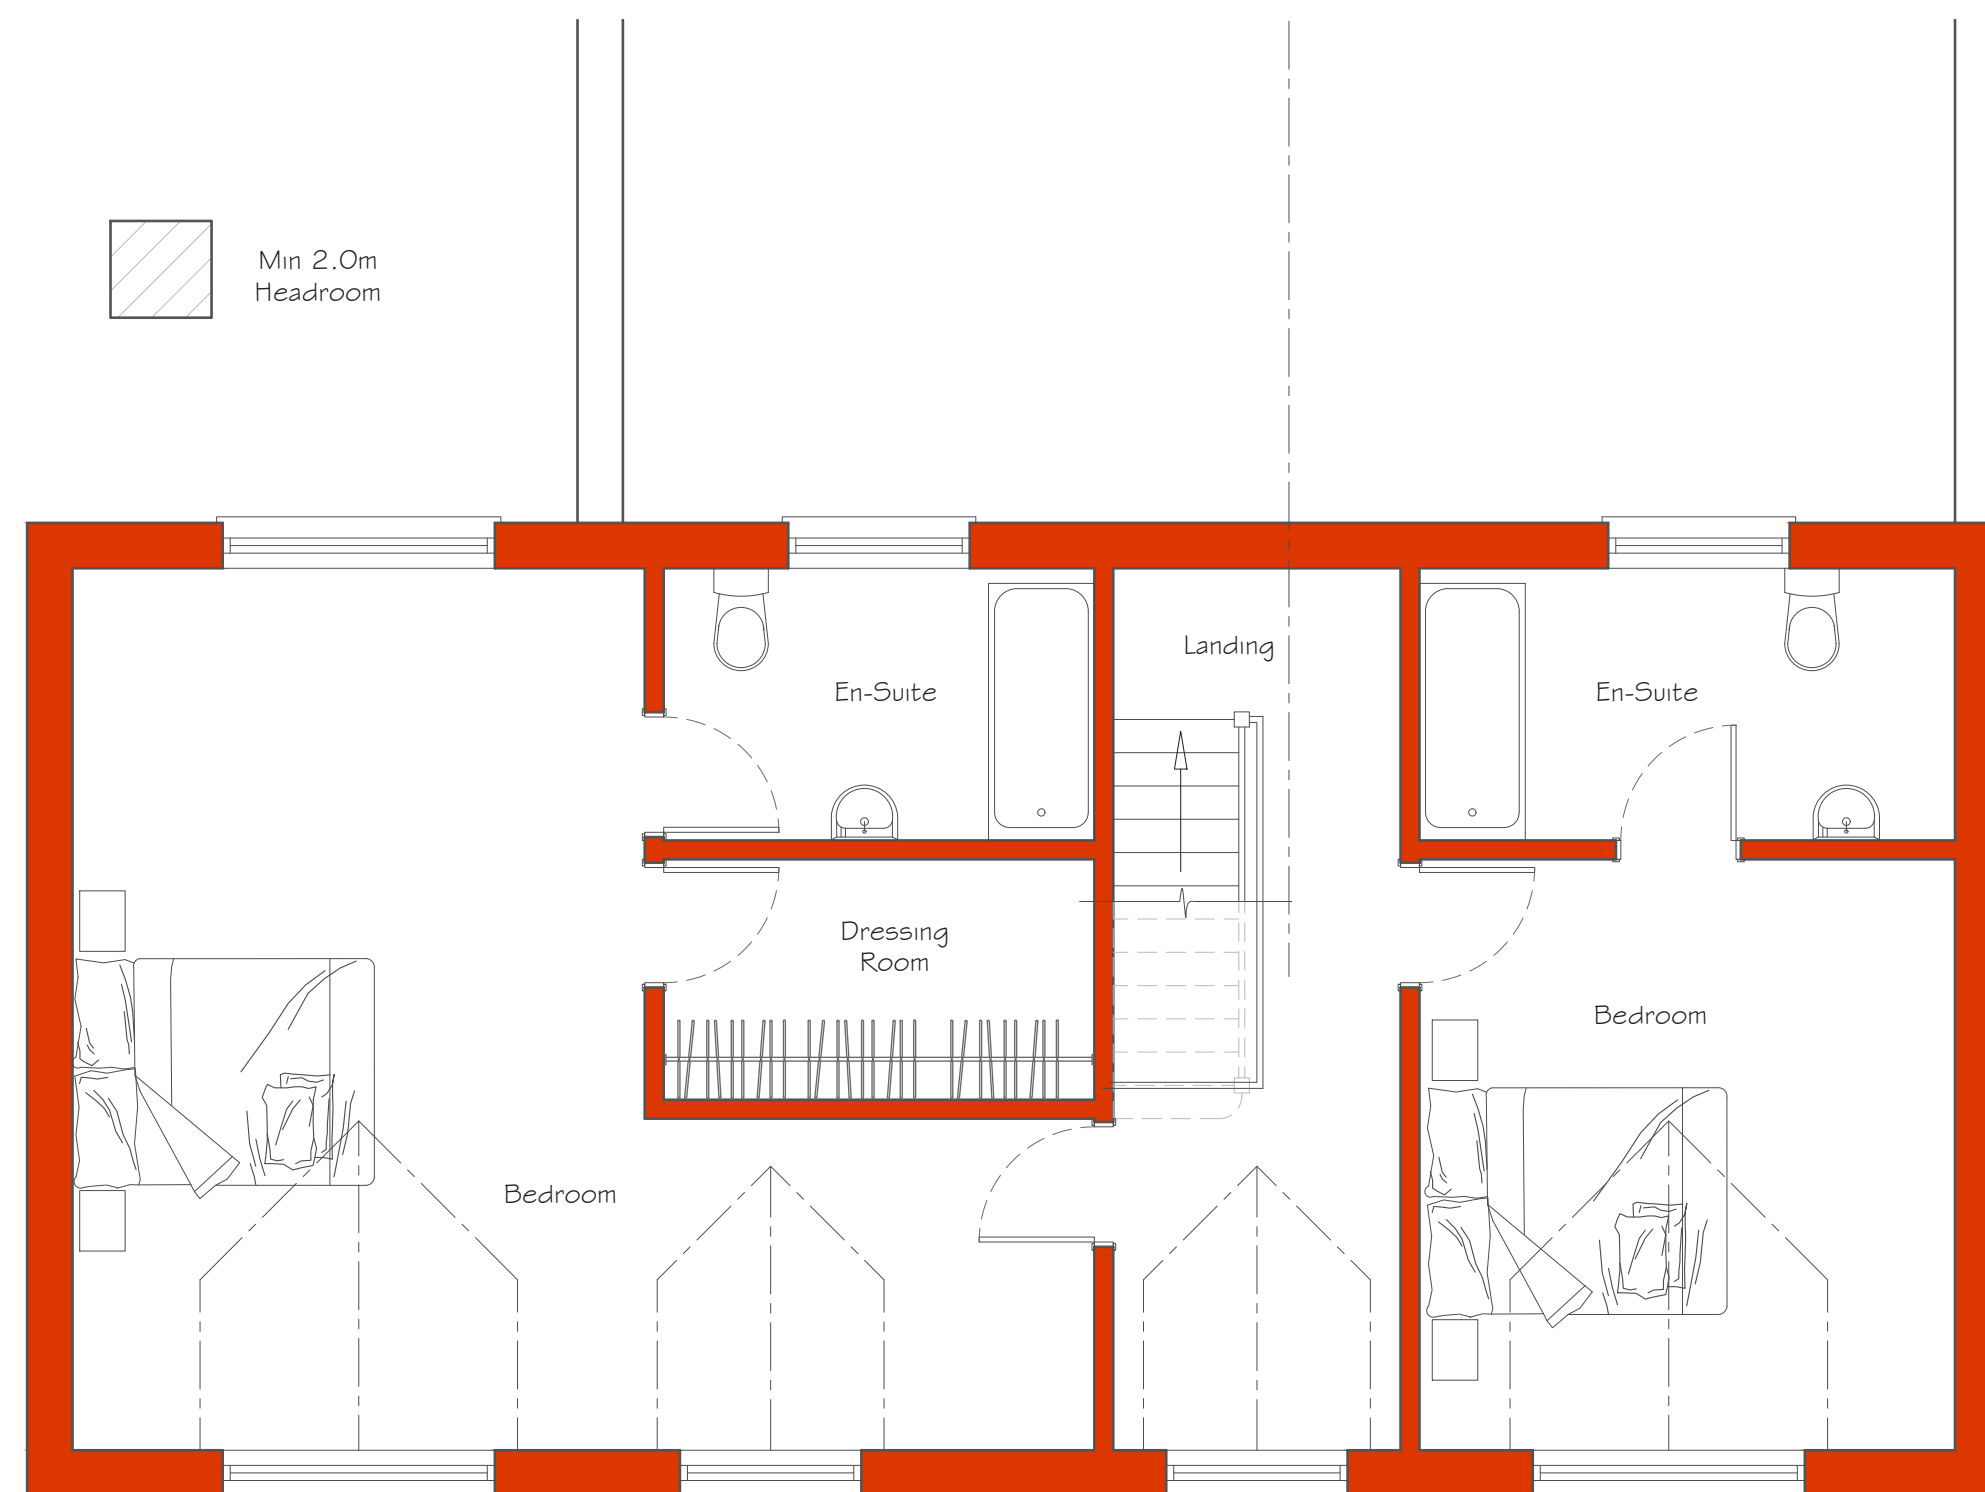

Alex Dawson
www.addraughting.co.uk
alex@addraughting.co.uk
01672 511412
07791 341698

59 Barrow Close
Marlborough
Wiltshire
SN8 2BE



AD DRAUGHTING
ARCHITECTURAL SERVICES

Client

TONY STOTT

Job Title

EXTENSION AT:
CARELEN,
220A HIGH STREET,
BURBAGE,
MARLBOROUGH,
SN8 3AR.

Drawing Title

PROPOSED ELEVATIONS AND PLANS

Scale

A5 SHOWN

Date

18/05/2026

Drawn

AD

Drawing No.

1630-02

Rev

B