
 


Ashmore House EV charger site plan

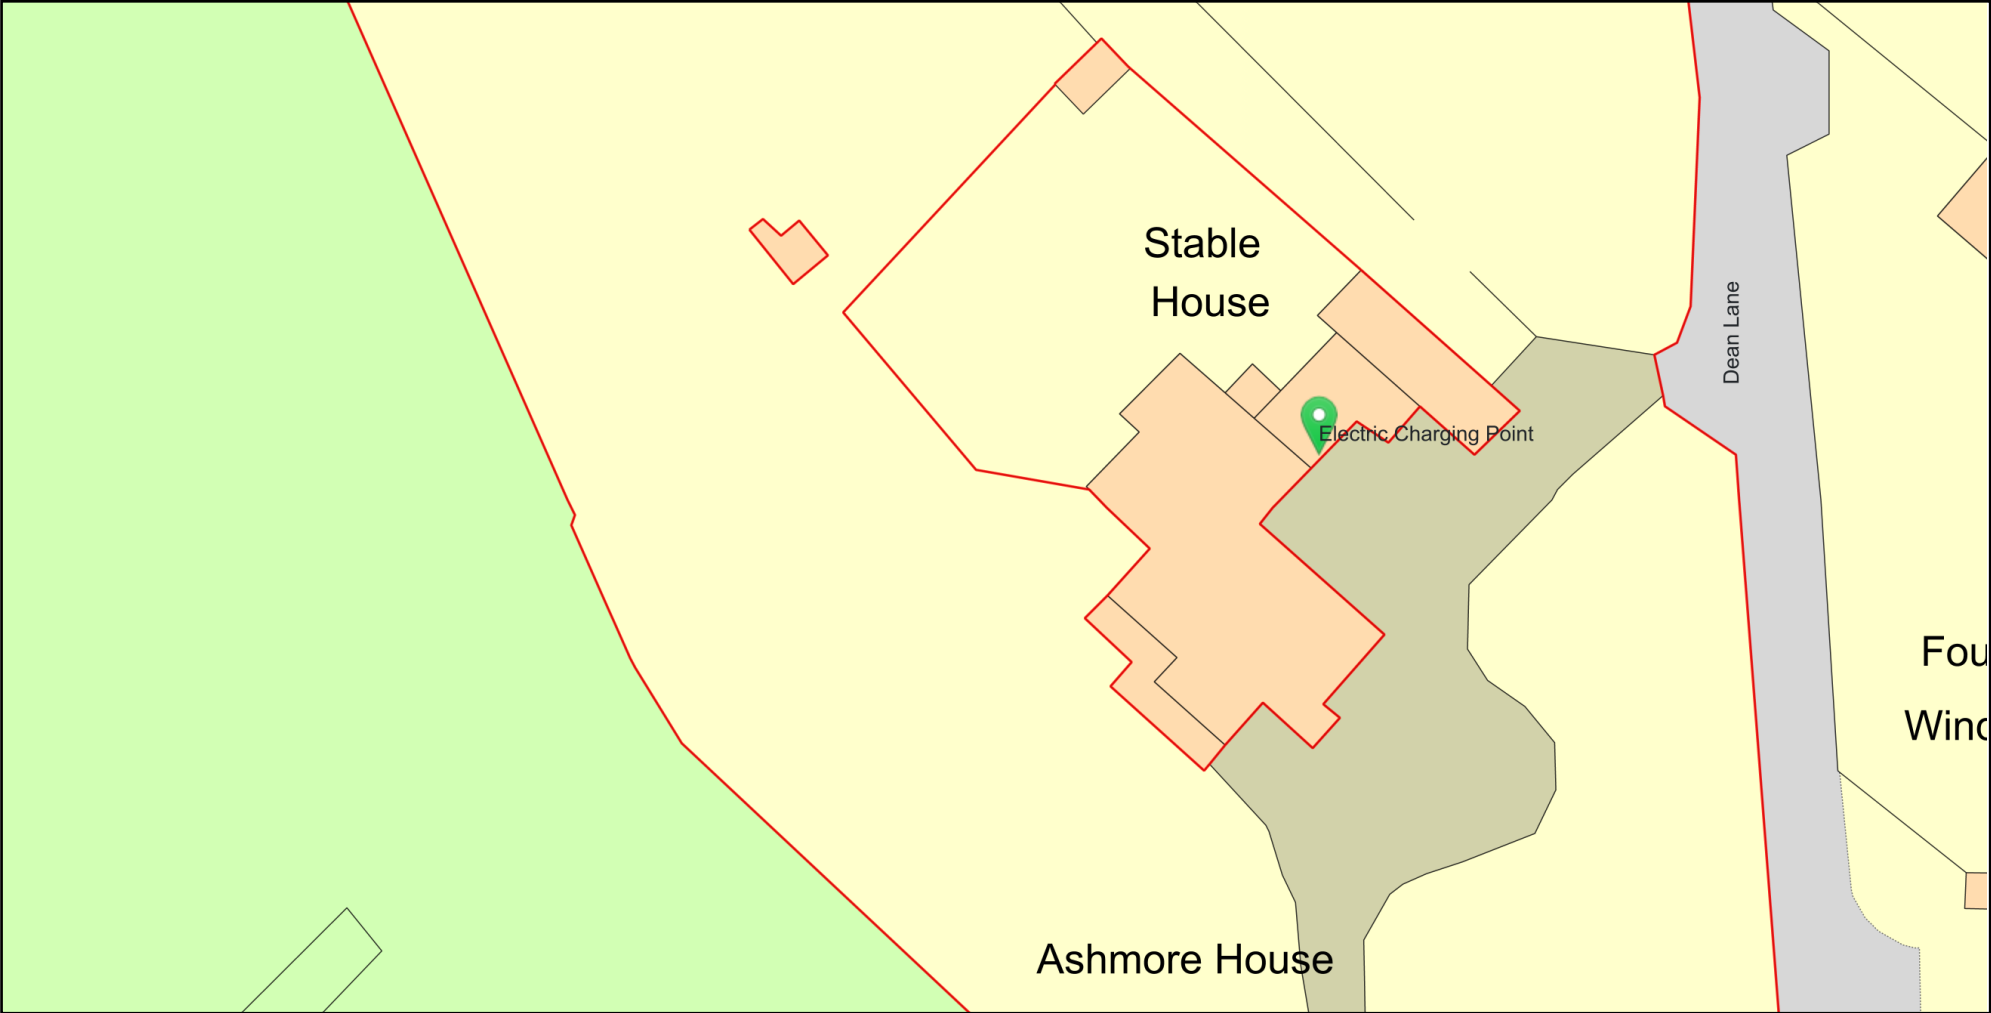

Plan Produced for: Wiltshire Council
Date Produced: 24 May 2026
Plan Reference Number: TQRQM26144141258292
Scale: 1:500 @ A4