





Copyright 2026

 

VISUAL SCALE 1:50 @ A1

 

VISUAL SCALE 1:100 @ A1

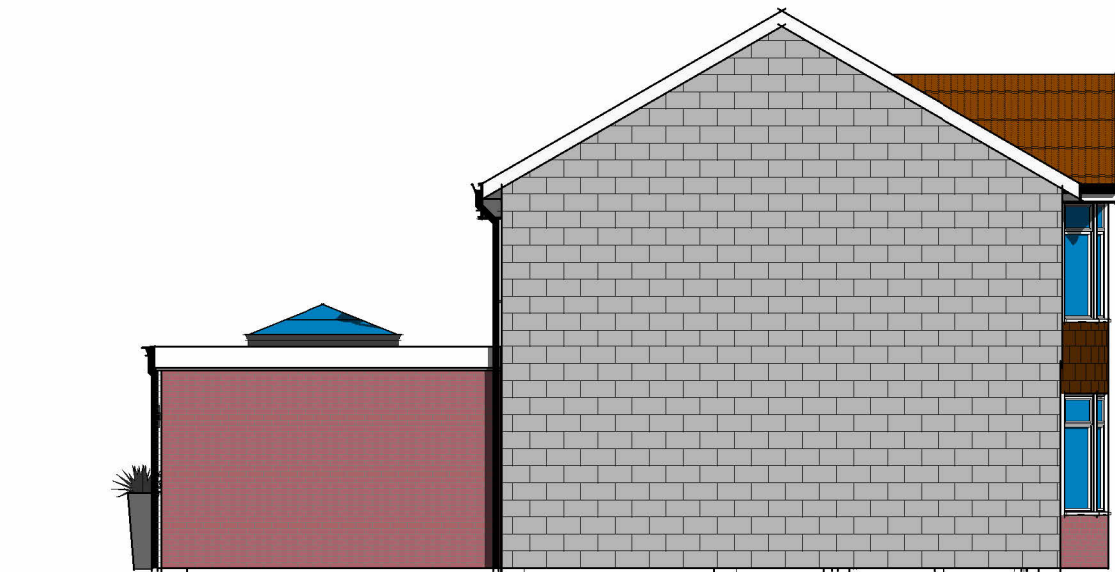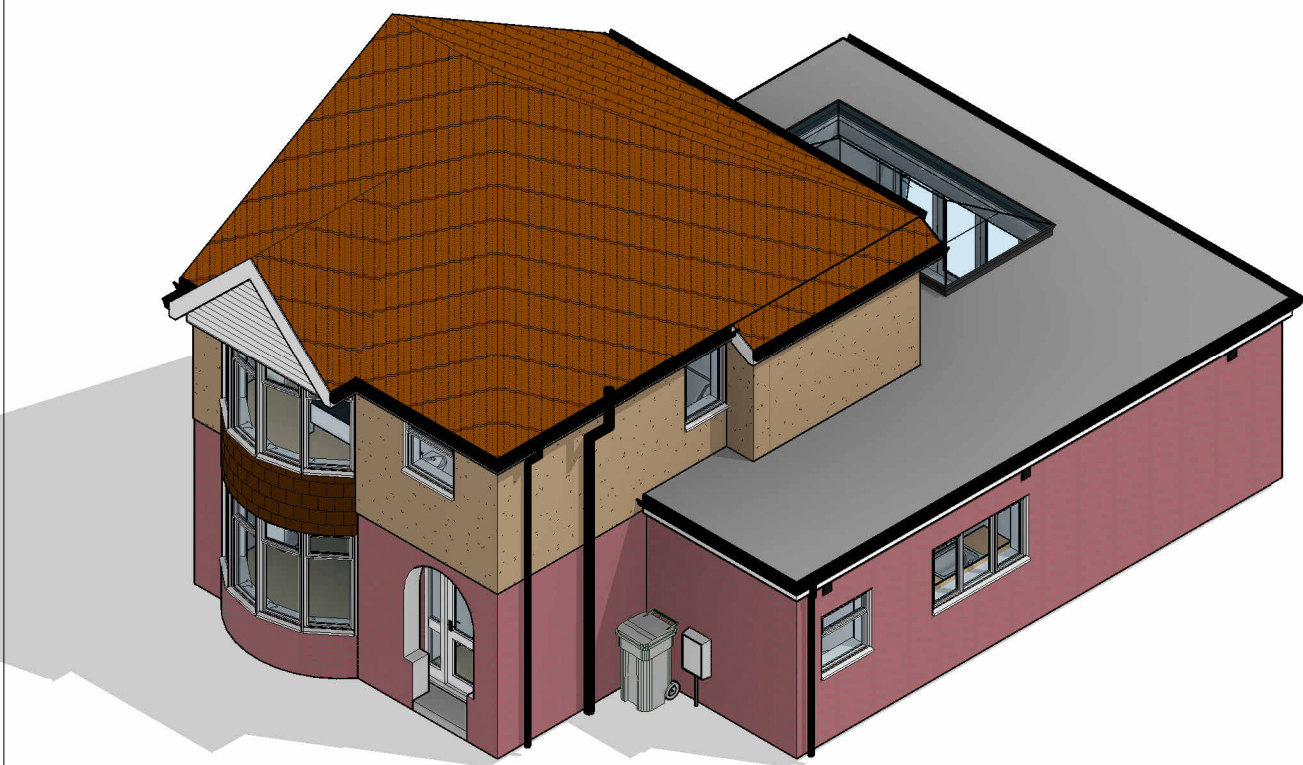

4 Party Wall Elevation
1 : 100



5 Right Side Elevation
1 : 50



1 Front Elevation
1 : 50



2 Rear Elevation
1 : 50

PLEASE NOTE:

All drawings are for the purposes of planning only unless marked for construction.

All builders to site measure to confirm measurements and layout for setting out, especially door and window positions.


Report all discrepancies to the person named below, do not proceed without instruction.

BRO take no responsibility should any drawing/s unless specified are used for building purposes and measurements should be checked on site.

All drawings remain the property of BRO Architecture Ltd



Wall Structure Key:

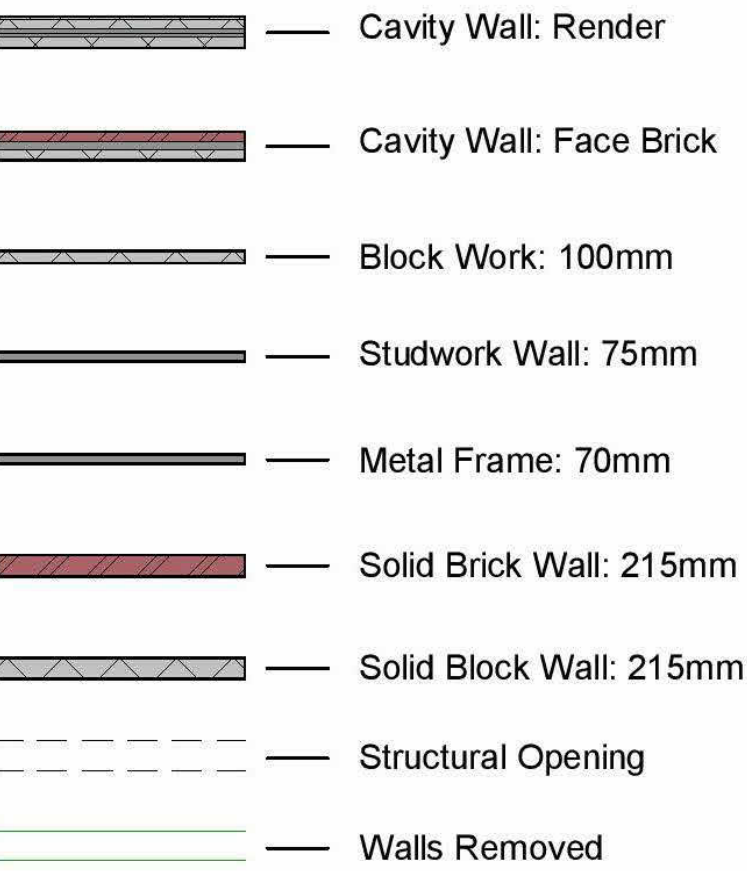


Drainage Key

S Storm Drainage
MH Manhole
FD Foul Drainage
SVP Soil Vent Pipe
GP Gulley Pot
RWP Rainwater Pipe
AD ACO Drain


Ducting Colour & Use

Red Electric cable
Yellow Gas Pipe
Blue Water pipes
Green Data/Comms
Grey BT
Purple Security Cameras
Orange Garden Lighting

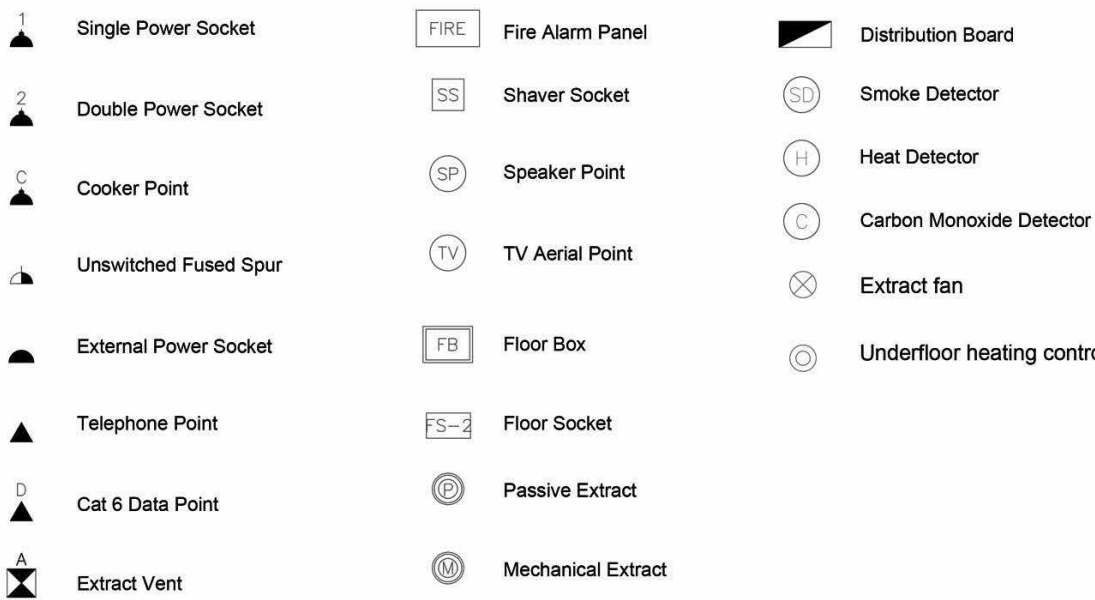

DRAWING NUMBER

P1-2

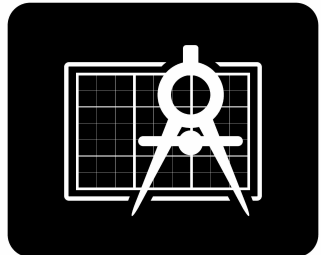

BRO ARCHITECTURE
DESIGNING YOUR DREAMS

Mobile: 07508 856621
Website: www.broarchitecture.co.uk
E-mail: info@broarchitecture.co.uk

CLIENT

Lee Owens

SITE ADDRESS

2 Park Ave Chippenham
SN14 0HA

PROJECT NAME

Proposed Rear, Side Extension,
Parking and Garage

DRAWING NAME

Proposed Elevation Plans

DATE
23rd May 26

DRAWN BY
SH

CHECKED BY
Client

REV

SCALE (@ A1)
As indicated

PROJECT NUMBER
SH/BRO/230526-LO