


This drawing is copyright of CLARK & MASLIN Ltd and may not be copied or reproduced without permission.
Figured dimensions are to be taken in preference to scaled dimensions.
Large scale drawings to have preference to small scale drawings.
Dimensions for fixed-in items are to be checked on site prior to manufacture.


REV	DETAIL OF REVISION	BY	DATE
-----	--------------------	----	------

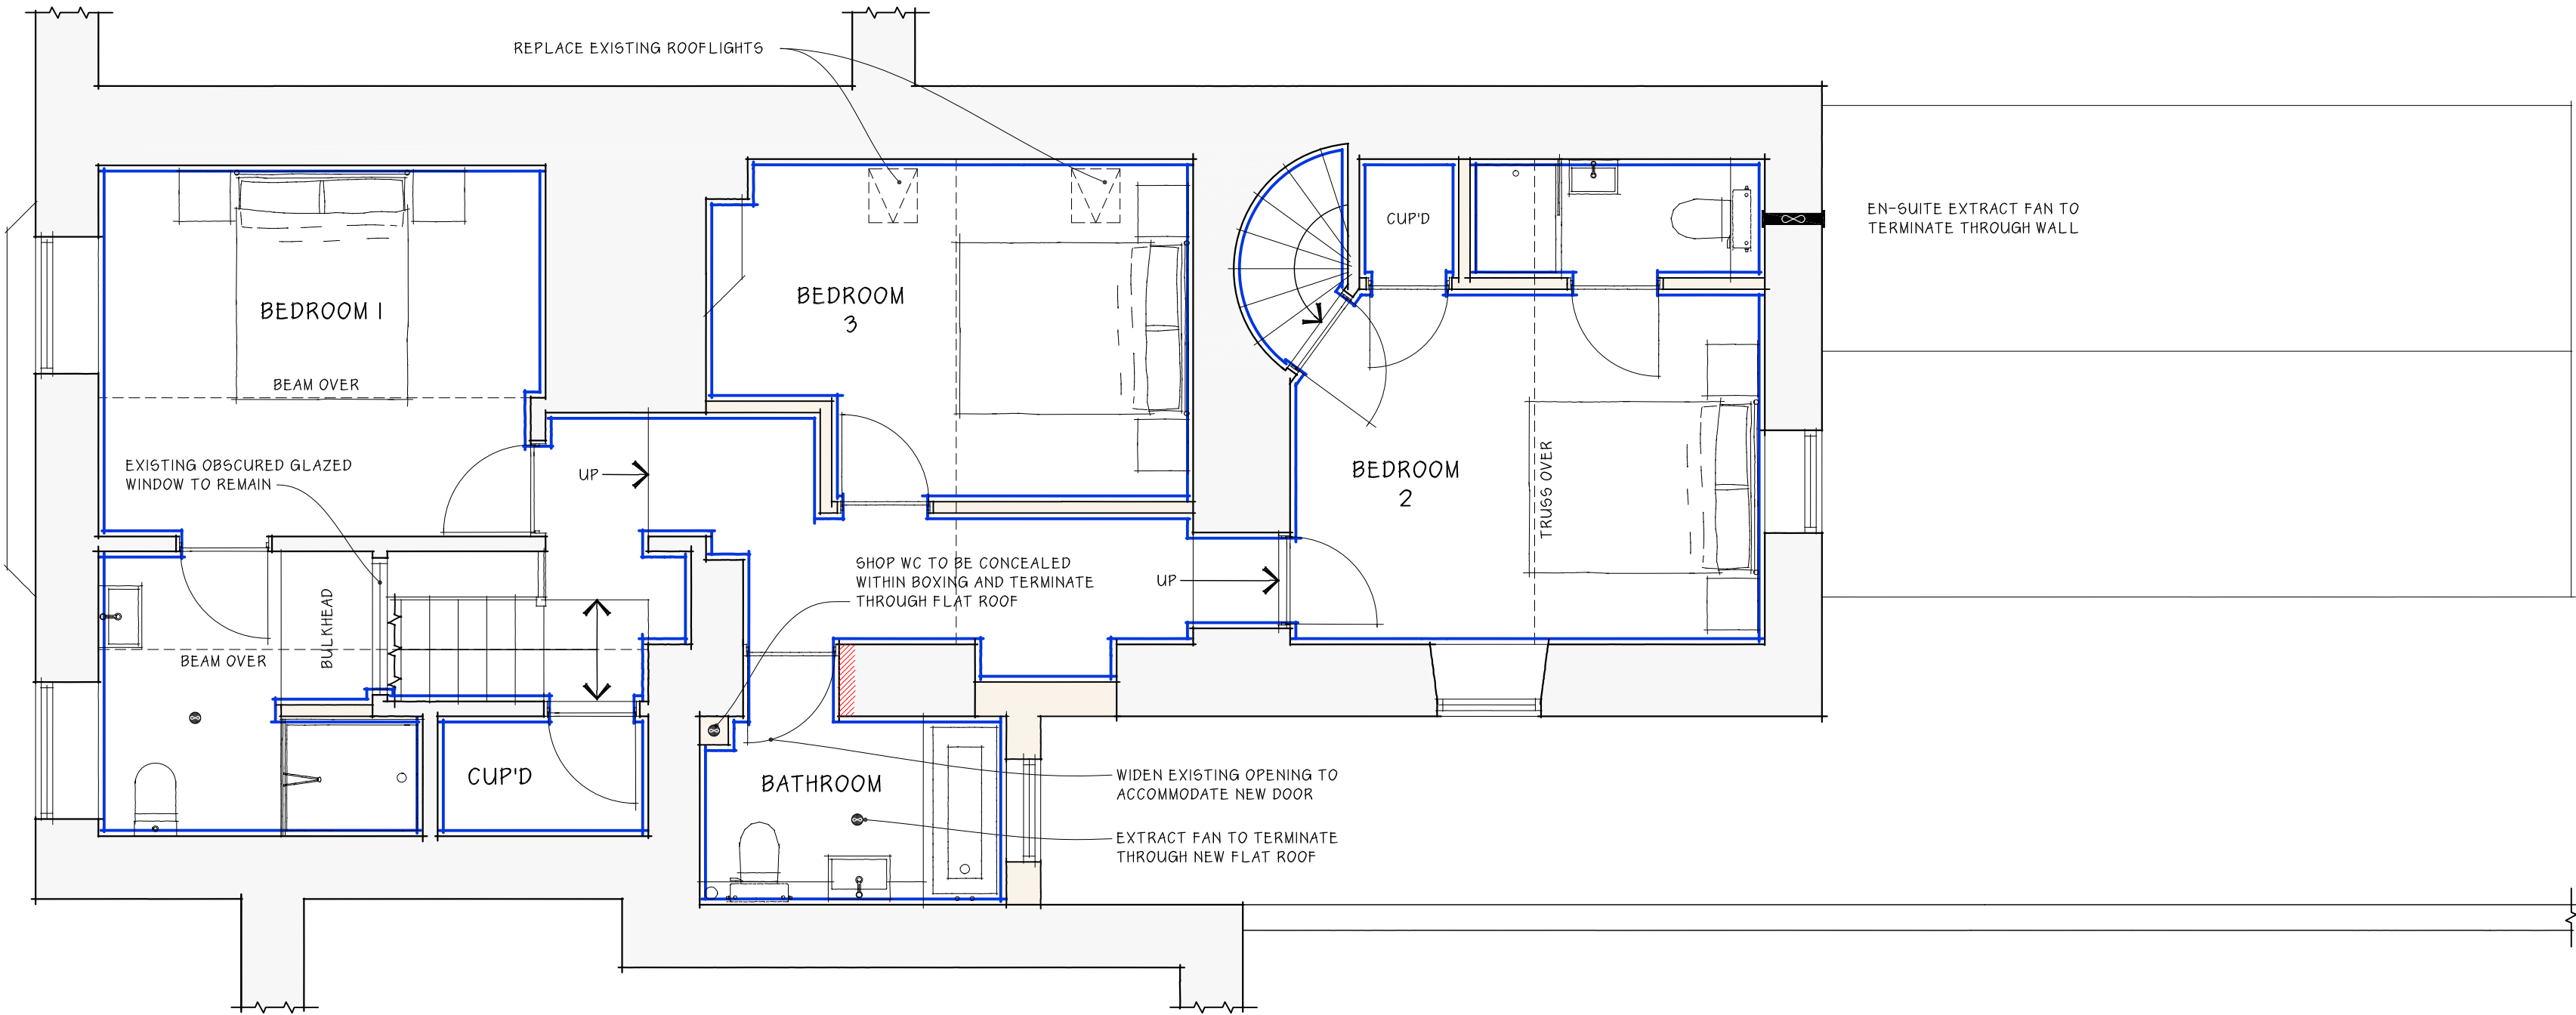

FIRST FLOOR PLAN

KEY:

- = SHOP EXTENTS
- = FLAT EXTENTS
- = SHARED ENTRANCE HALL

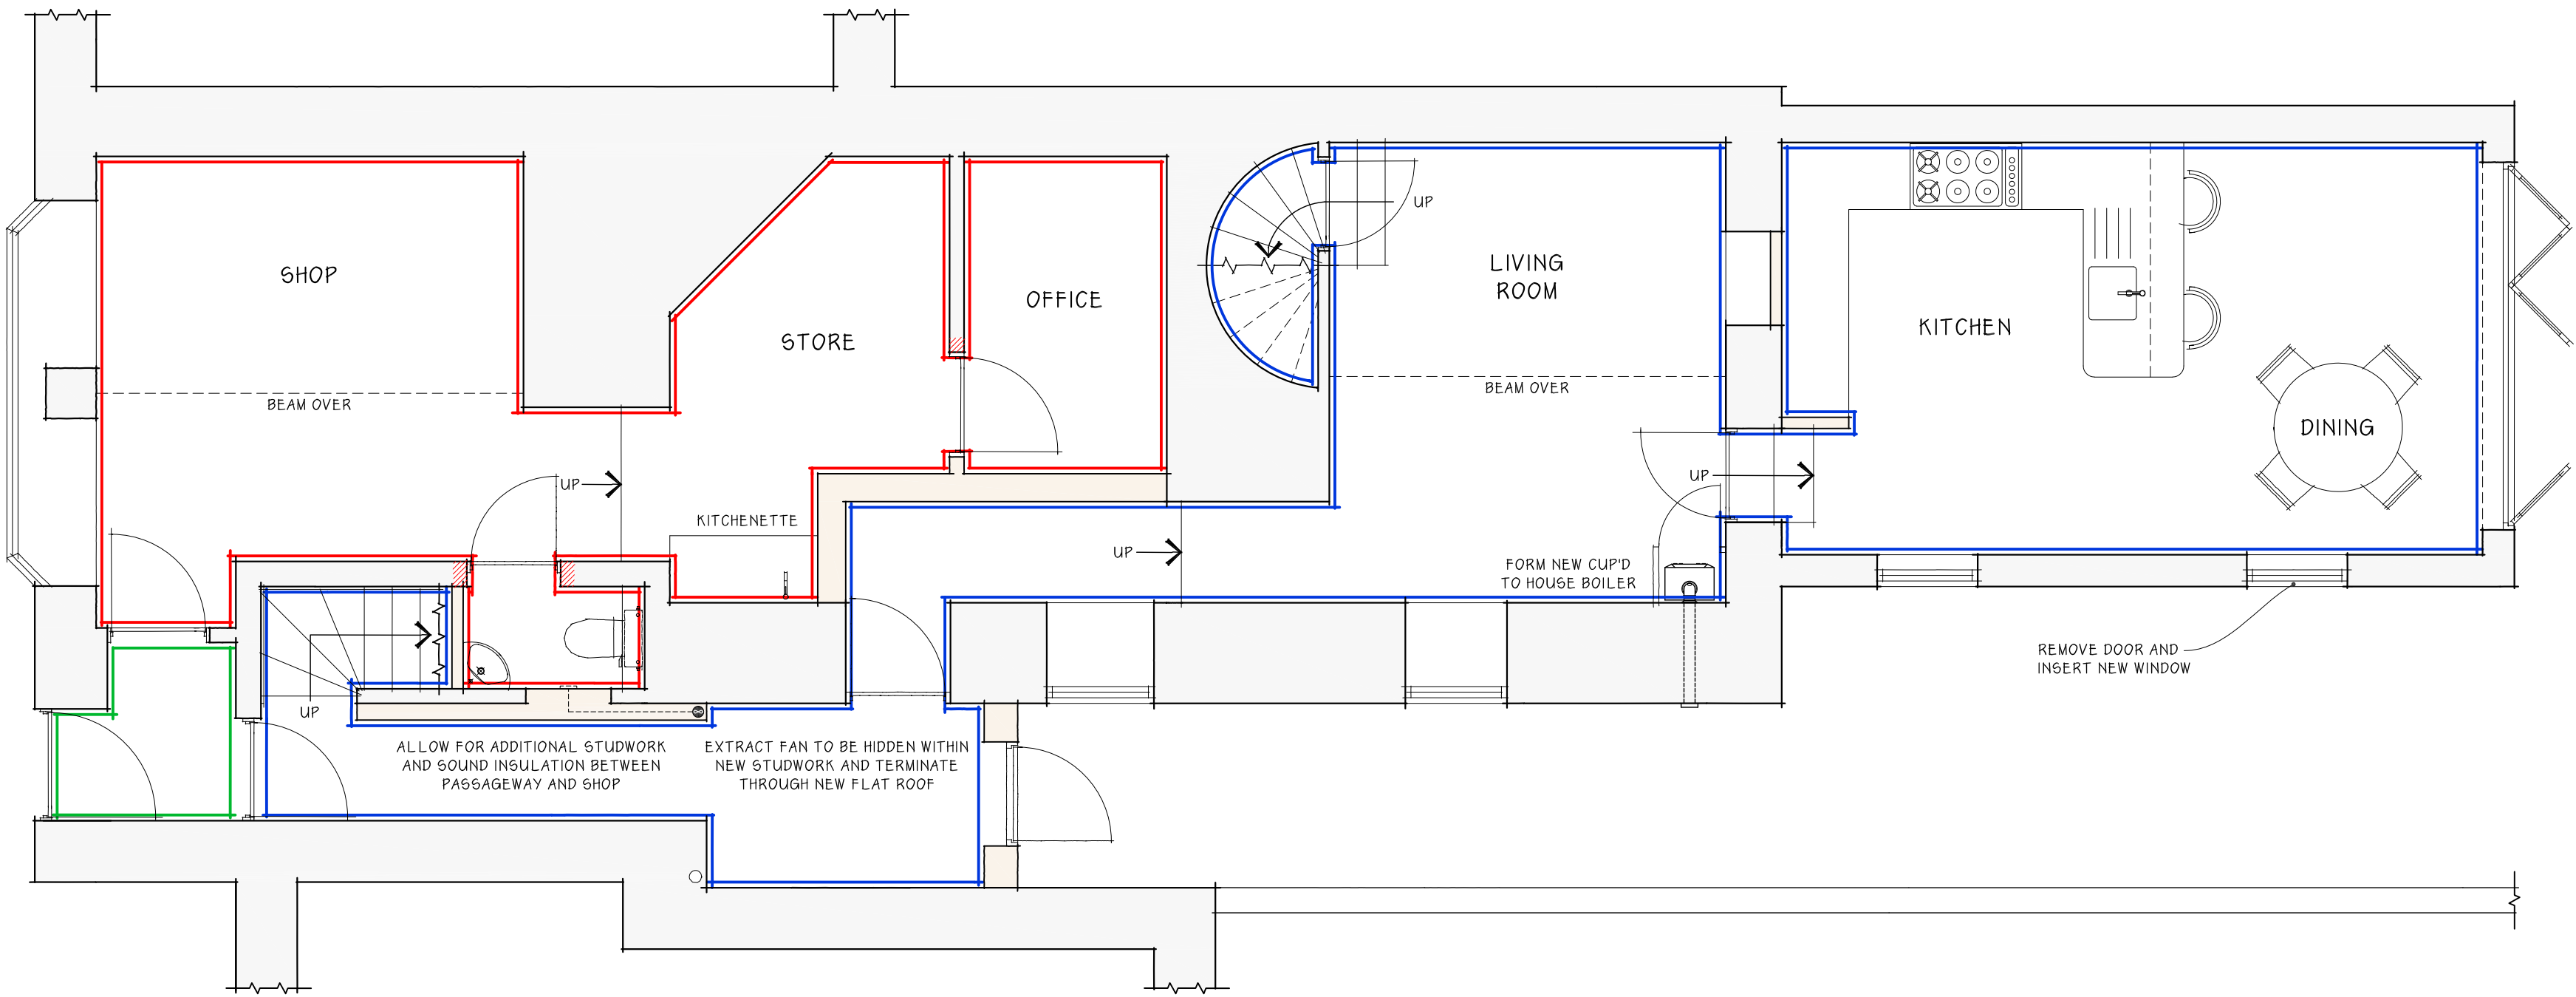

GROUND FLOOR PLAN

PLANNING DRAWING

CLARK & MASLIN
Unit 5, Charlton Business Park
Cradwell Road, Malmesbury
Wiltshire, SN16 9RU
Telephone: 01666 822911
www.clarkandmaslin.co.uk
Planning Architecture Conservation

Client MR J BRYCE			
Project PROPOSED CHANGE OF USE TO RESIDENTIAL, 95 HIGH STREET, CRICKLADE, WILTSHIRE, SN6 6DF			
Description PROPOSED GROUND & FIRST FLOOR PLAN			
Scale 1:50	PG Size A1	Drawn -	Date MAY '26
Drawing No 5950/50		Revision -	