



This drawing is copyright of CLARK & MASLIN Ltd and may not be copied or reproduced without permission.
Figured dimensions are to be taken in preference to scaled dimensions.
Large scale drawings to have preference to small scale drawings.
Dimensions for fixed-in items are to be checked on site prior to manufacture.


REV	DETAIL OF REVISION	BY	DATE
-----	--------------------	----	------

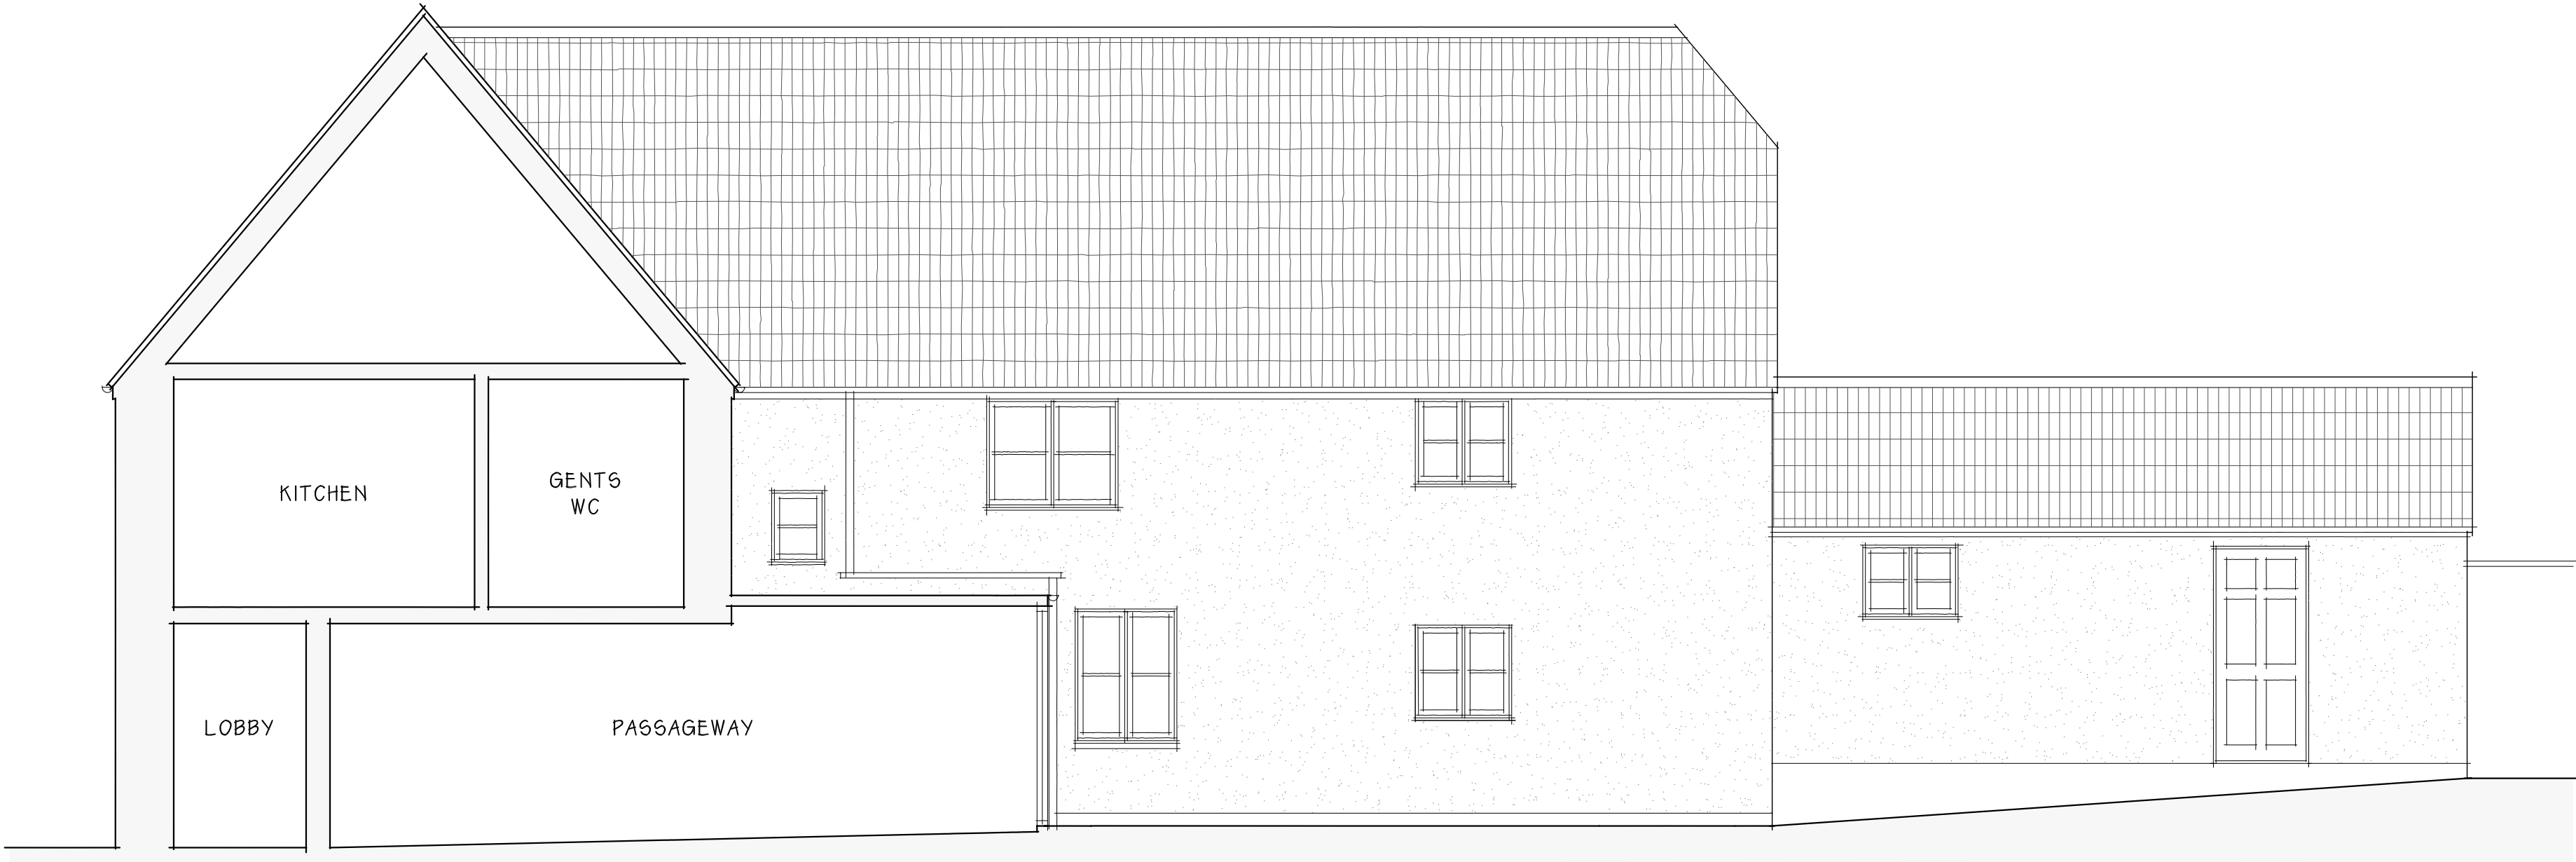

SOUTH ELEVATION AND PART SECTION

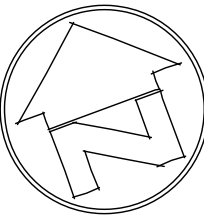


WEST ELEVATION

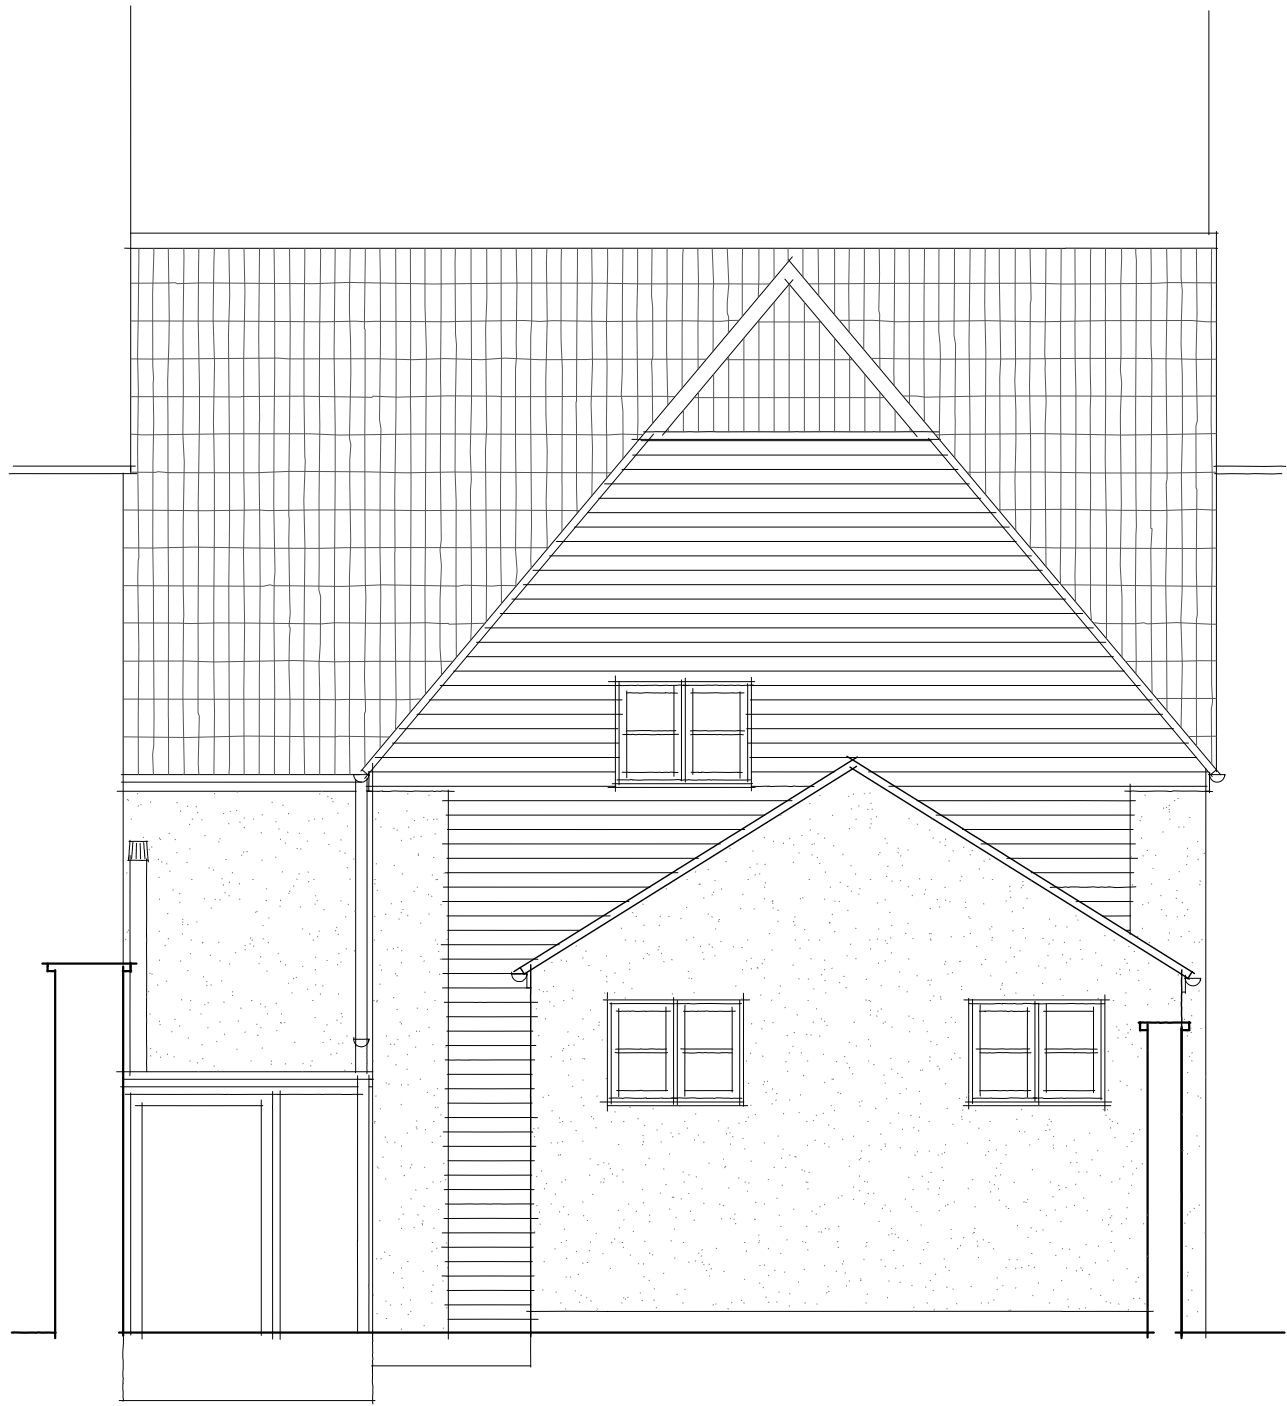

EAST ELEVATION

SURVEY DRAWING

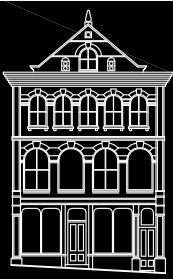

CLARK & MASLIN
Unit 5, Charlton Business Park
Crudwell Road, Malmesbury
Wiltshire, SN16 9RU
Telephone: 01466 822911
www.clarkandmaslin.co.uk
Planning Architecture Conservation

Client			
MR J BRYCE			
Project			
PROPOSED CHANGE OF USE TO RESIDENTIAL, 95 HIGH STREET, CRICKLADE, WILTSHIRE, SN6 6DF			
Description			
EXISTING ELEVATIONS			
Scale	PG Size	Drawn	Date
1:50	A1	-	MAY '26
Drawing No		Revision	
5950/02		-	