


This drawing is copyright of CLARK & MASLIN Ltd and may not be copied or reproduced without permission.

Figured dimensions are to be taken in preference to scaled dimensions.


Large scale drawings to have preference to small scale drawings.

Dimensions for fixed-in items are to be checked on site prior to manufacture.


REV	DETAIL OF REVISION	BY	DATE
-----	--------------------	----	------

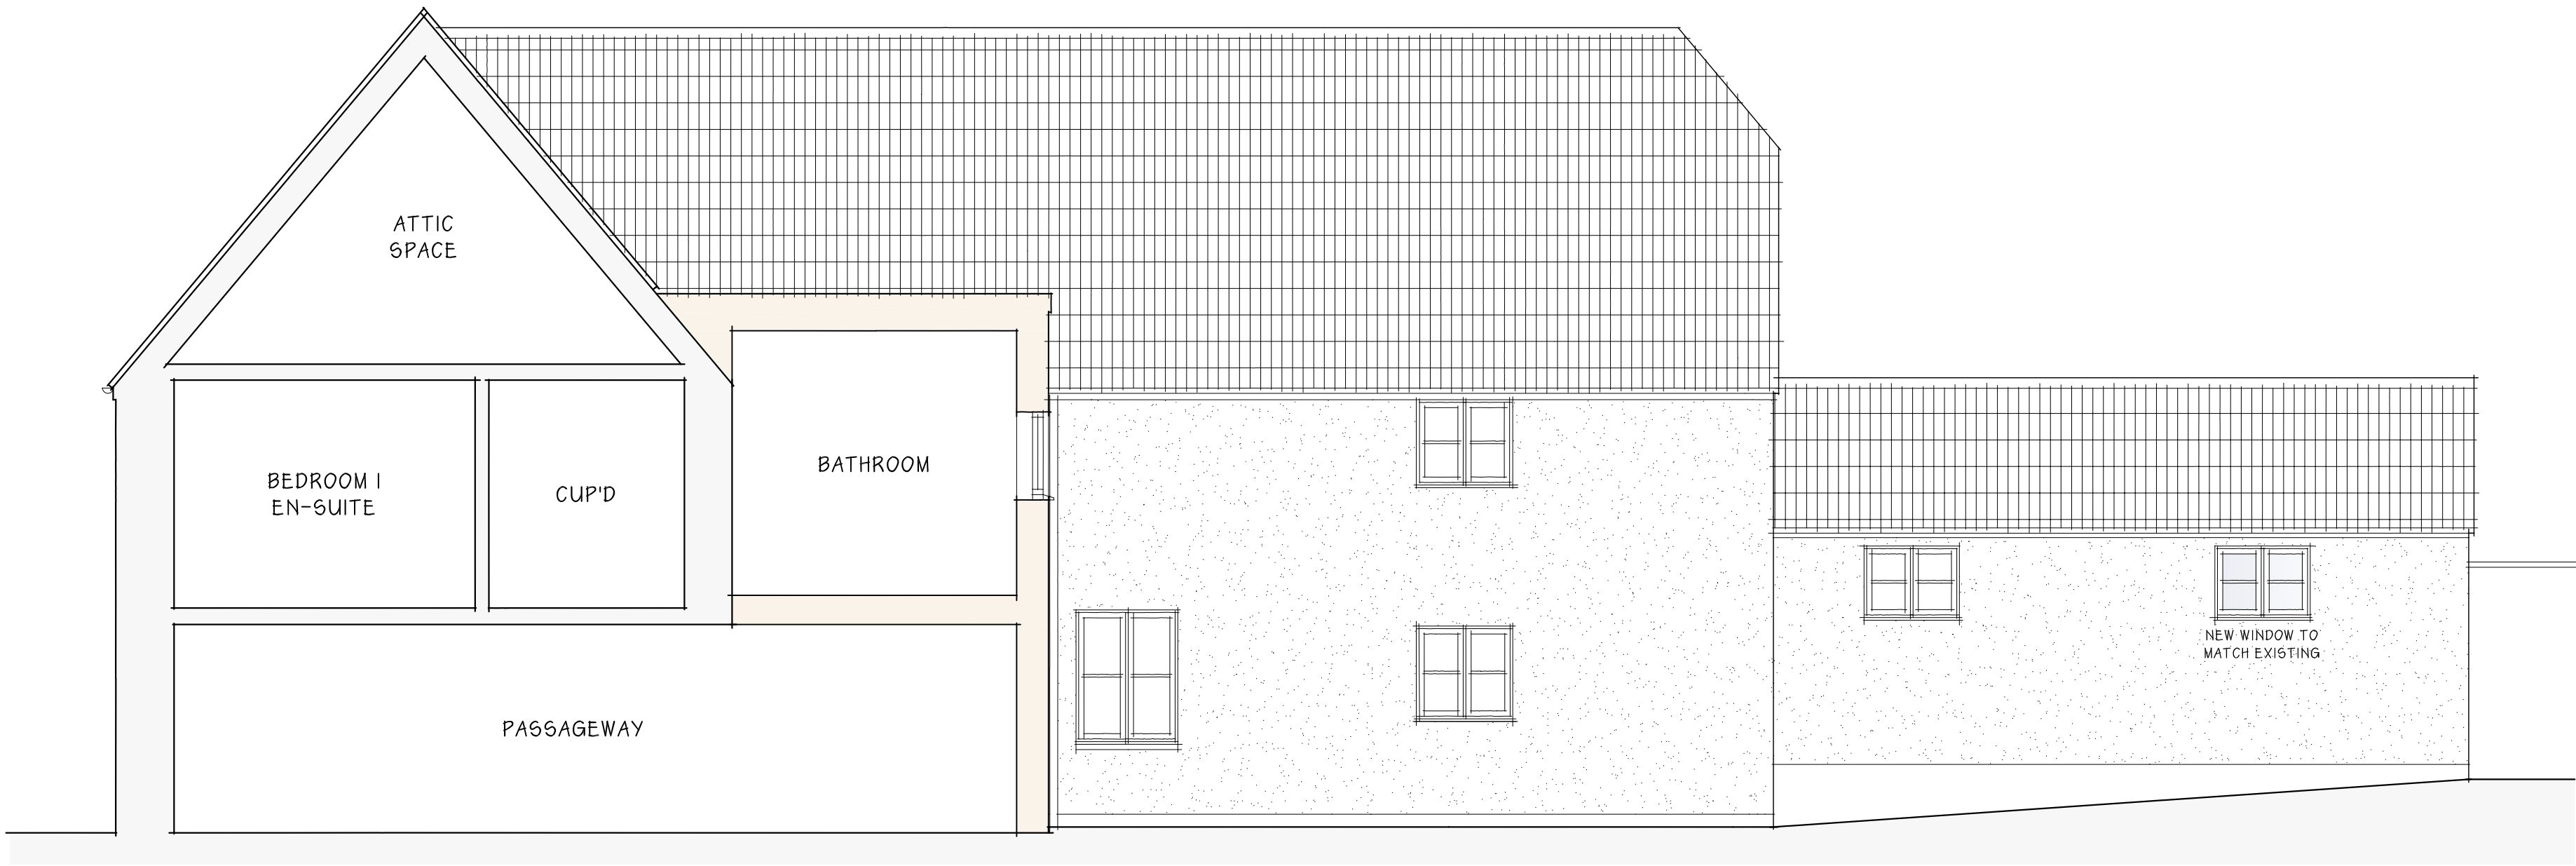

SOUTH ELEVATION AND PART SECTION

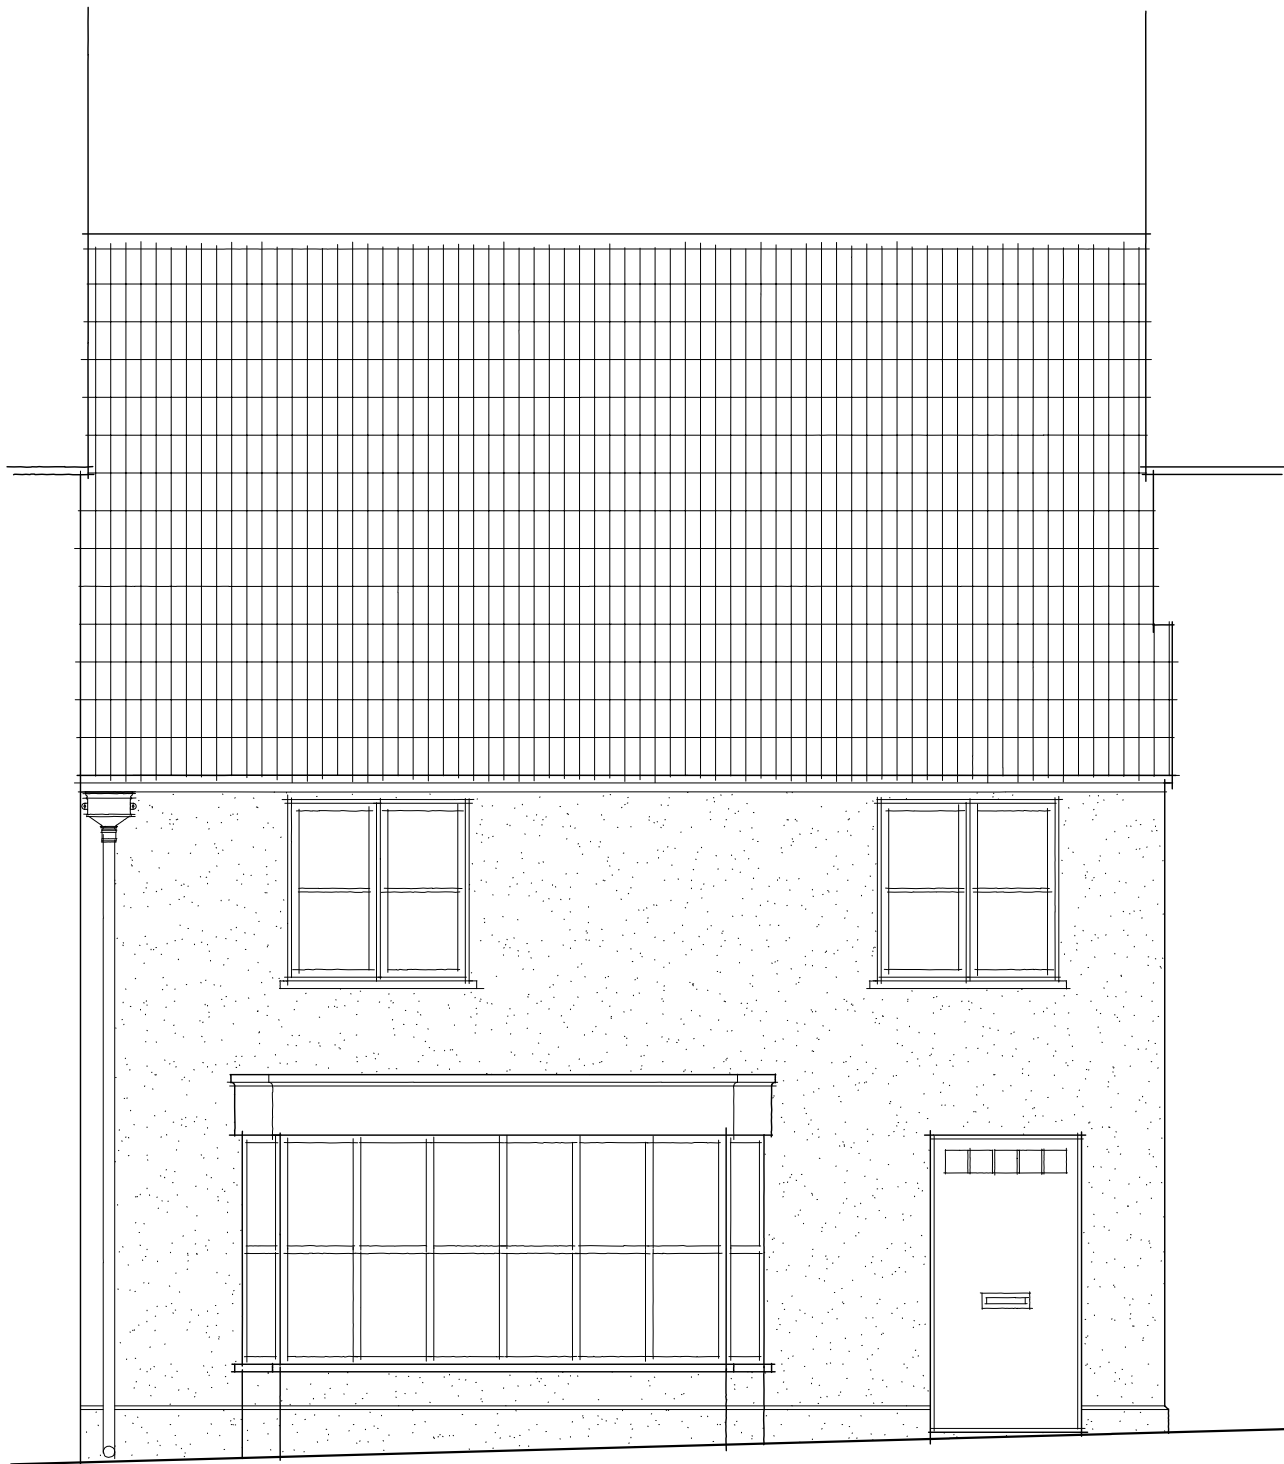

WEST ELEVATION

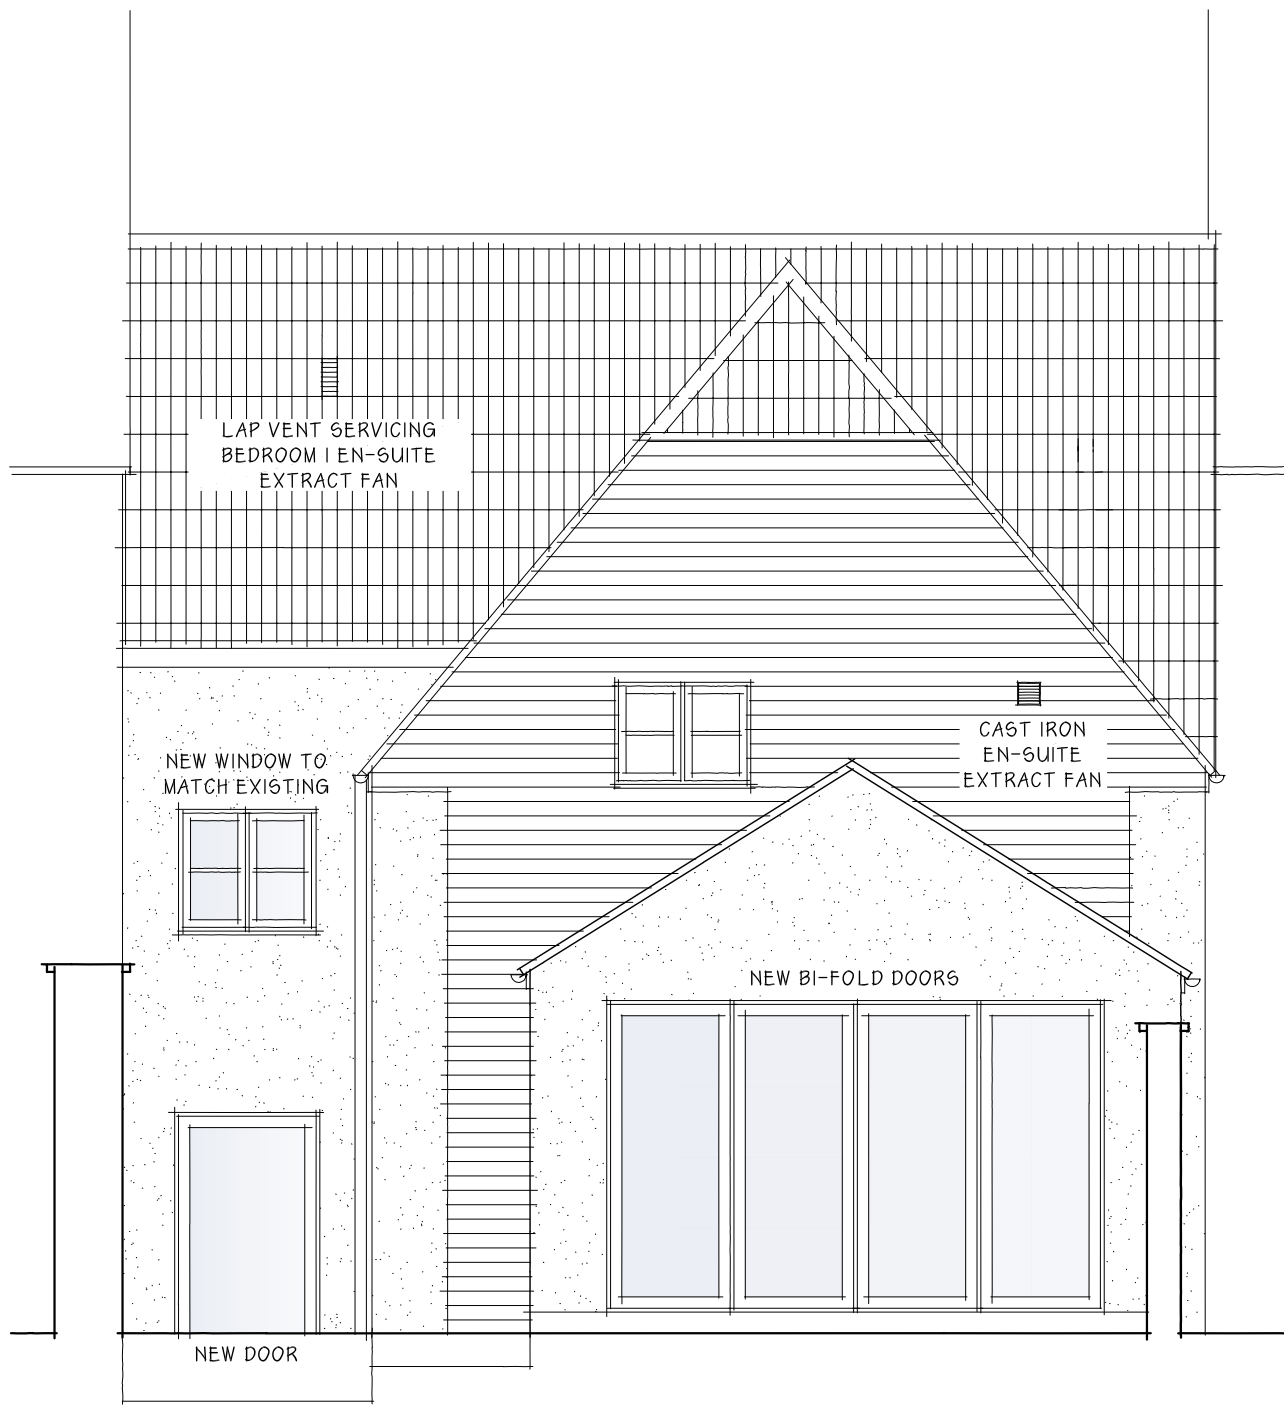

EAST ELEVATION

PLANNING DRAWING

 CLARK & MASLIN Unit 5, Charlton Business Park Crudwell Road, Malmesbury Wiltshire, SN16 9RU Telephone: 01666 822911 www.clarkandmaslin.co.uk Planning Architecture Conservation			
Client MR J BRYCE			
Project PROPOSED CHANGE OF USE TO RESIDENTIAL, 95 HIGH STREET, CRICKLADE, WILTSHIRE, SN6 6DF			
Description PROPOSED ELEVATIONS			
Scale 1:50	PG Size A1	Drawn -	Date MAY '26
Drawing No 5950/51		Revision -	