

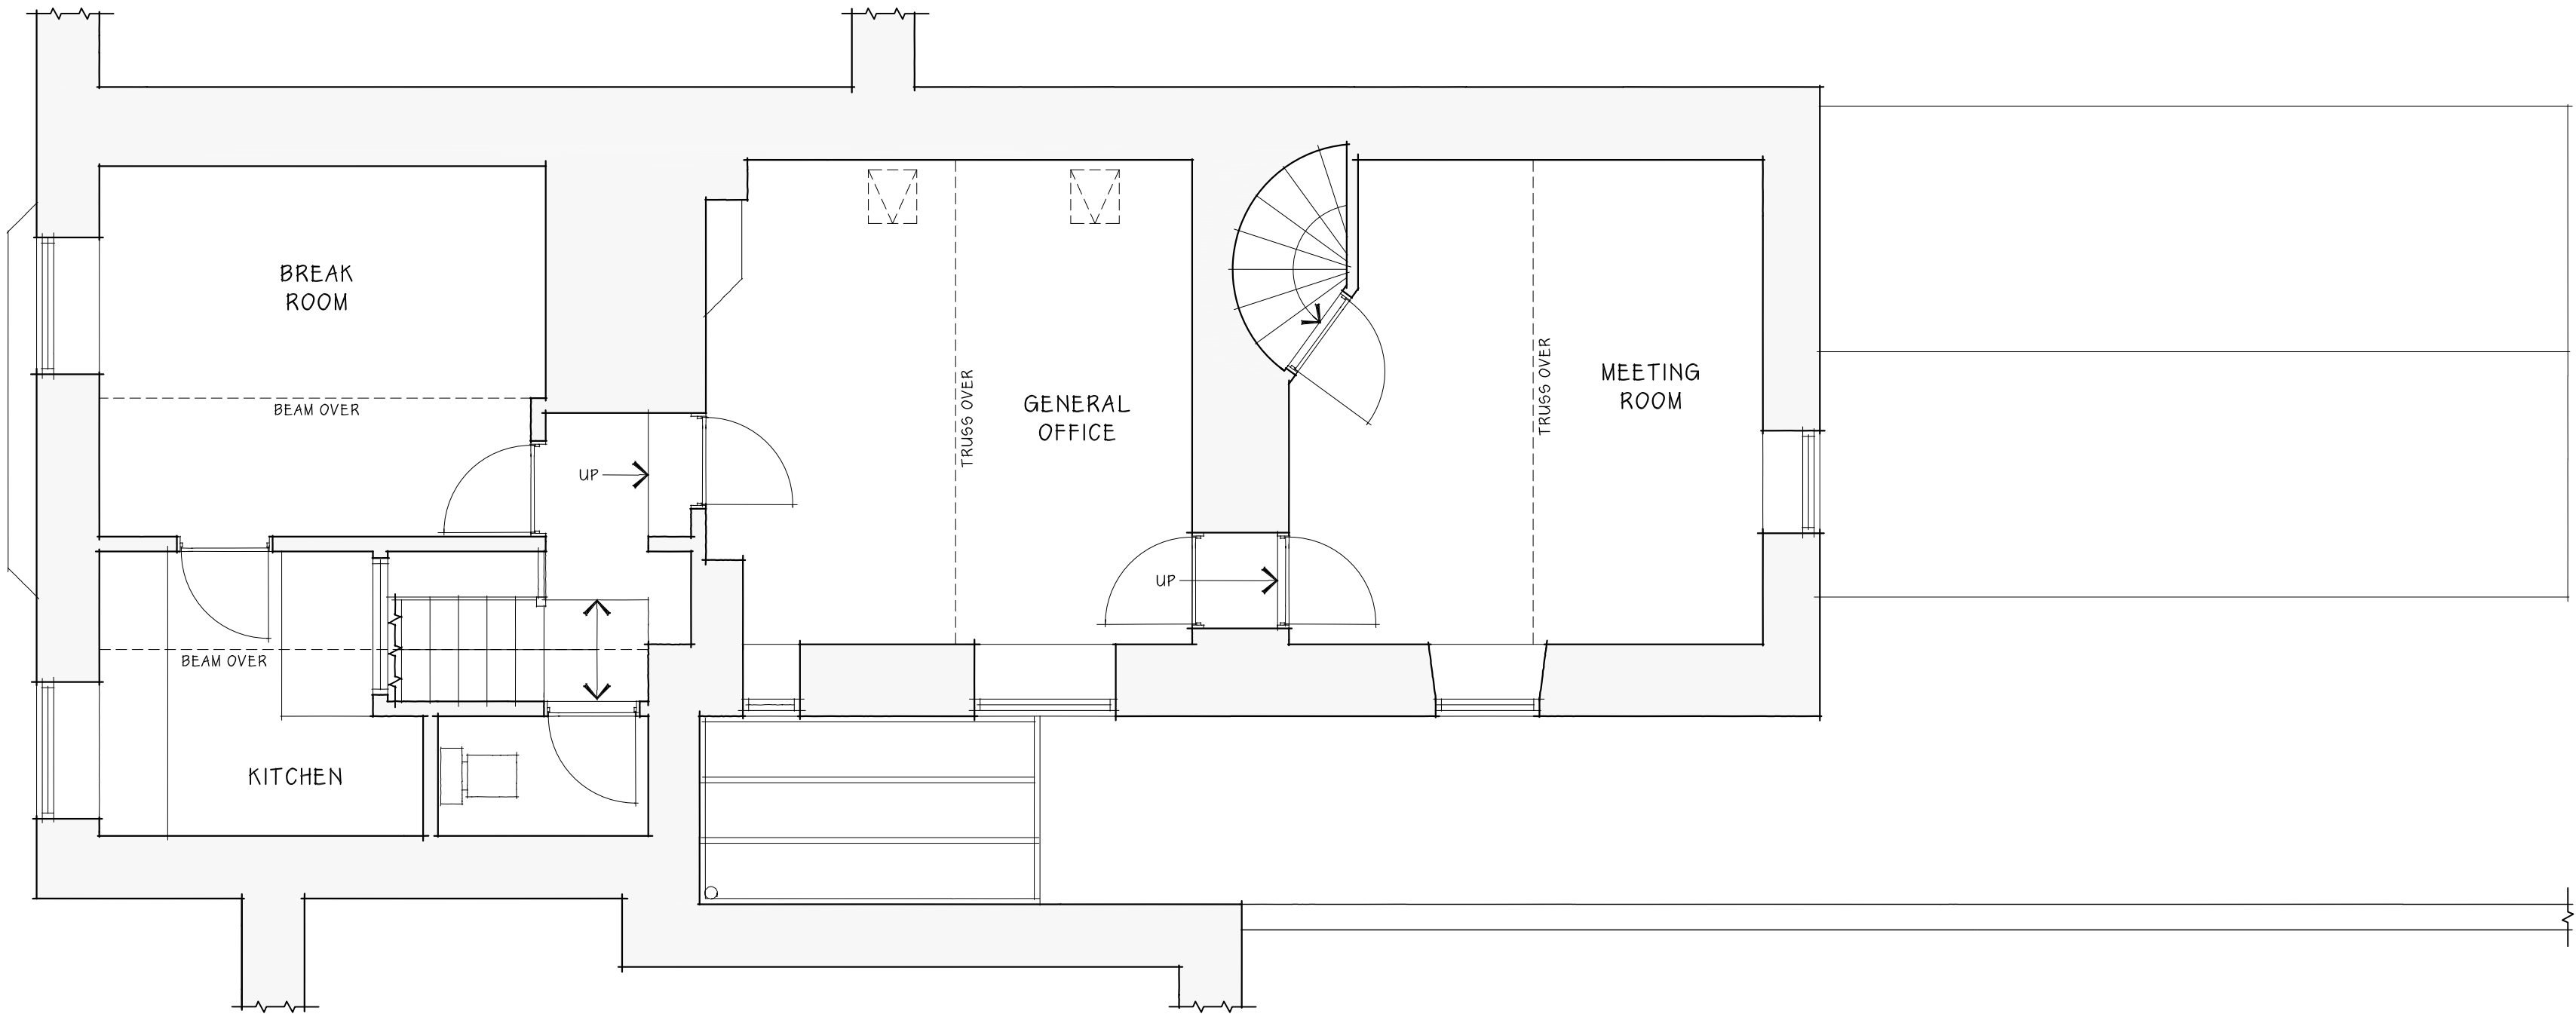


This drawing is copyright of CLARK & MASLIN Ltd and may not be copied or reproduced without permission.
Figured dimensions are to be taken in preference to scaled dimensions.
Large scale drawings to have preference to small scale drawings.
Dimensions for fixed-in items are to be checked on site prior to manufacture.

REV	DETAIL OF REVISION	BY	DATE
-----	--------------------	----	------

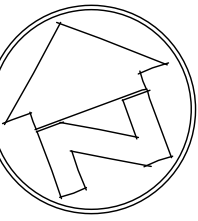

FIRST FLOOR PLAN

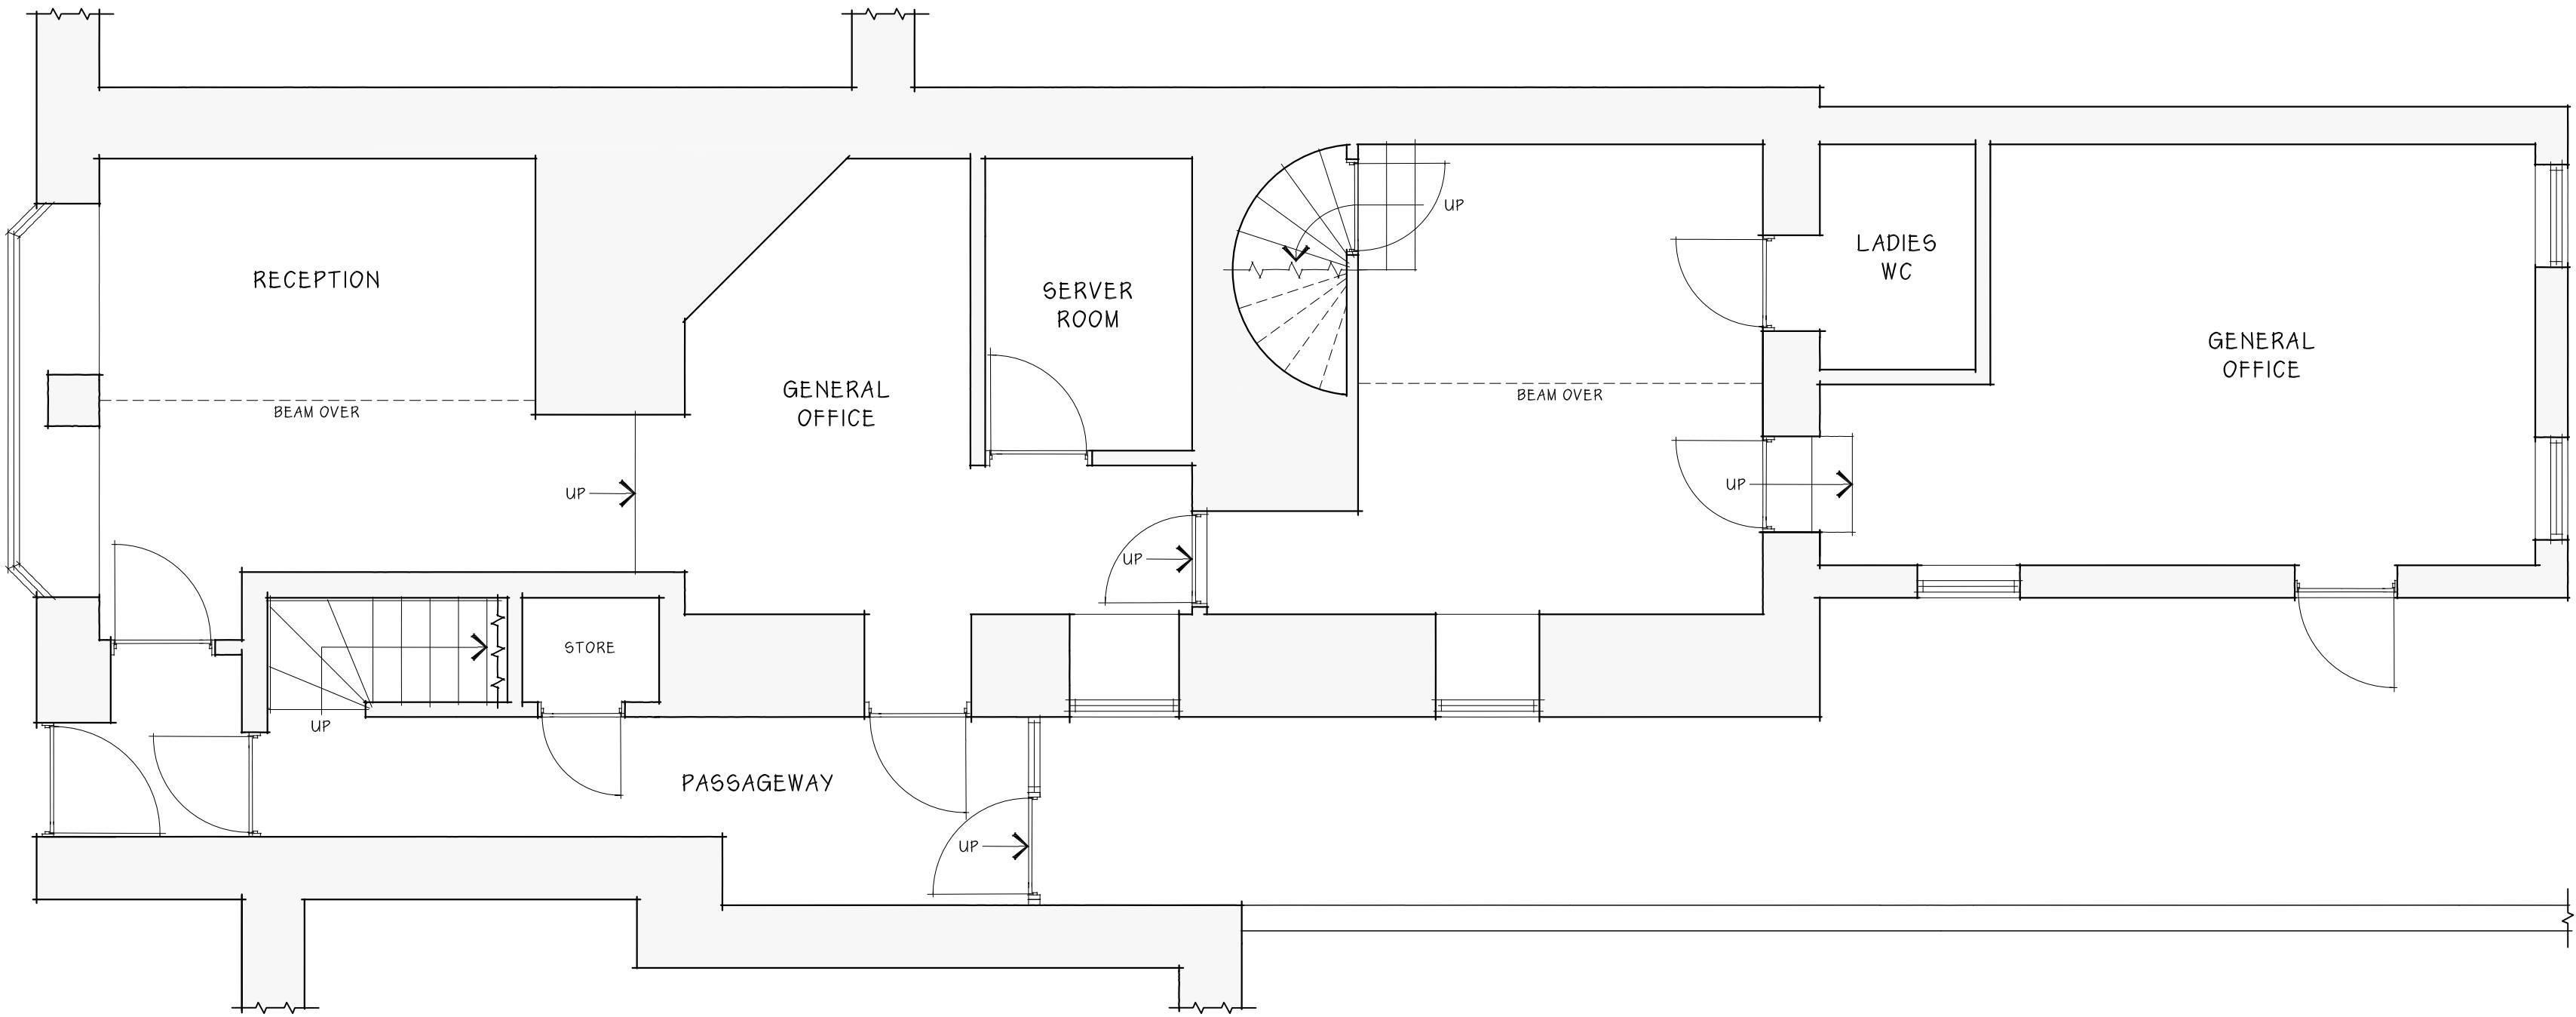

GROUND FLOOR PLAN

SURVEY DRAWING



CLARK & MASLIN
Unit 5, Charlton Business Park
Crudwell Road, Malmesbury
Wiltshire, SN16 9RU
Telephone: 01464 822911
www.clarkandmaslin.co.uk
Planning Architecture Conservation

Client			
MR J BRYCE			
Project			
PROPOSED CHANGE OF USE TO RESIDENTIAL, 95 HIGH STREET, CRICKLADE, WILTSHIRE, SN6 6DF			
Description			
EXISTING GROUND & FIRST FLOOR PLAN			
Scale	PG Size	Drawn	Date
1:50	A1	-	MAY '26
Drawing No		Revision	
5950/01		-	