

Reference Drawings:

P026/P/03 - Site Plan (as existing)
Scale: 1:200 @ A3


P026/P/05 - Floor Plan (as existing)
Scale: 1:100 @ A3

P026/P/06 - Elevations (as existing)
Scale: 1:100 @ A3

P026/P/13 - Site Plan (as proposed)
Scale: 1:200 @ A3

P026/P/15 - Floor Plan (as proposed)
Scale: 1:100 @ A3

P026/P/16 - Elevations (as proposed)
Scale: 1:100 @ A3

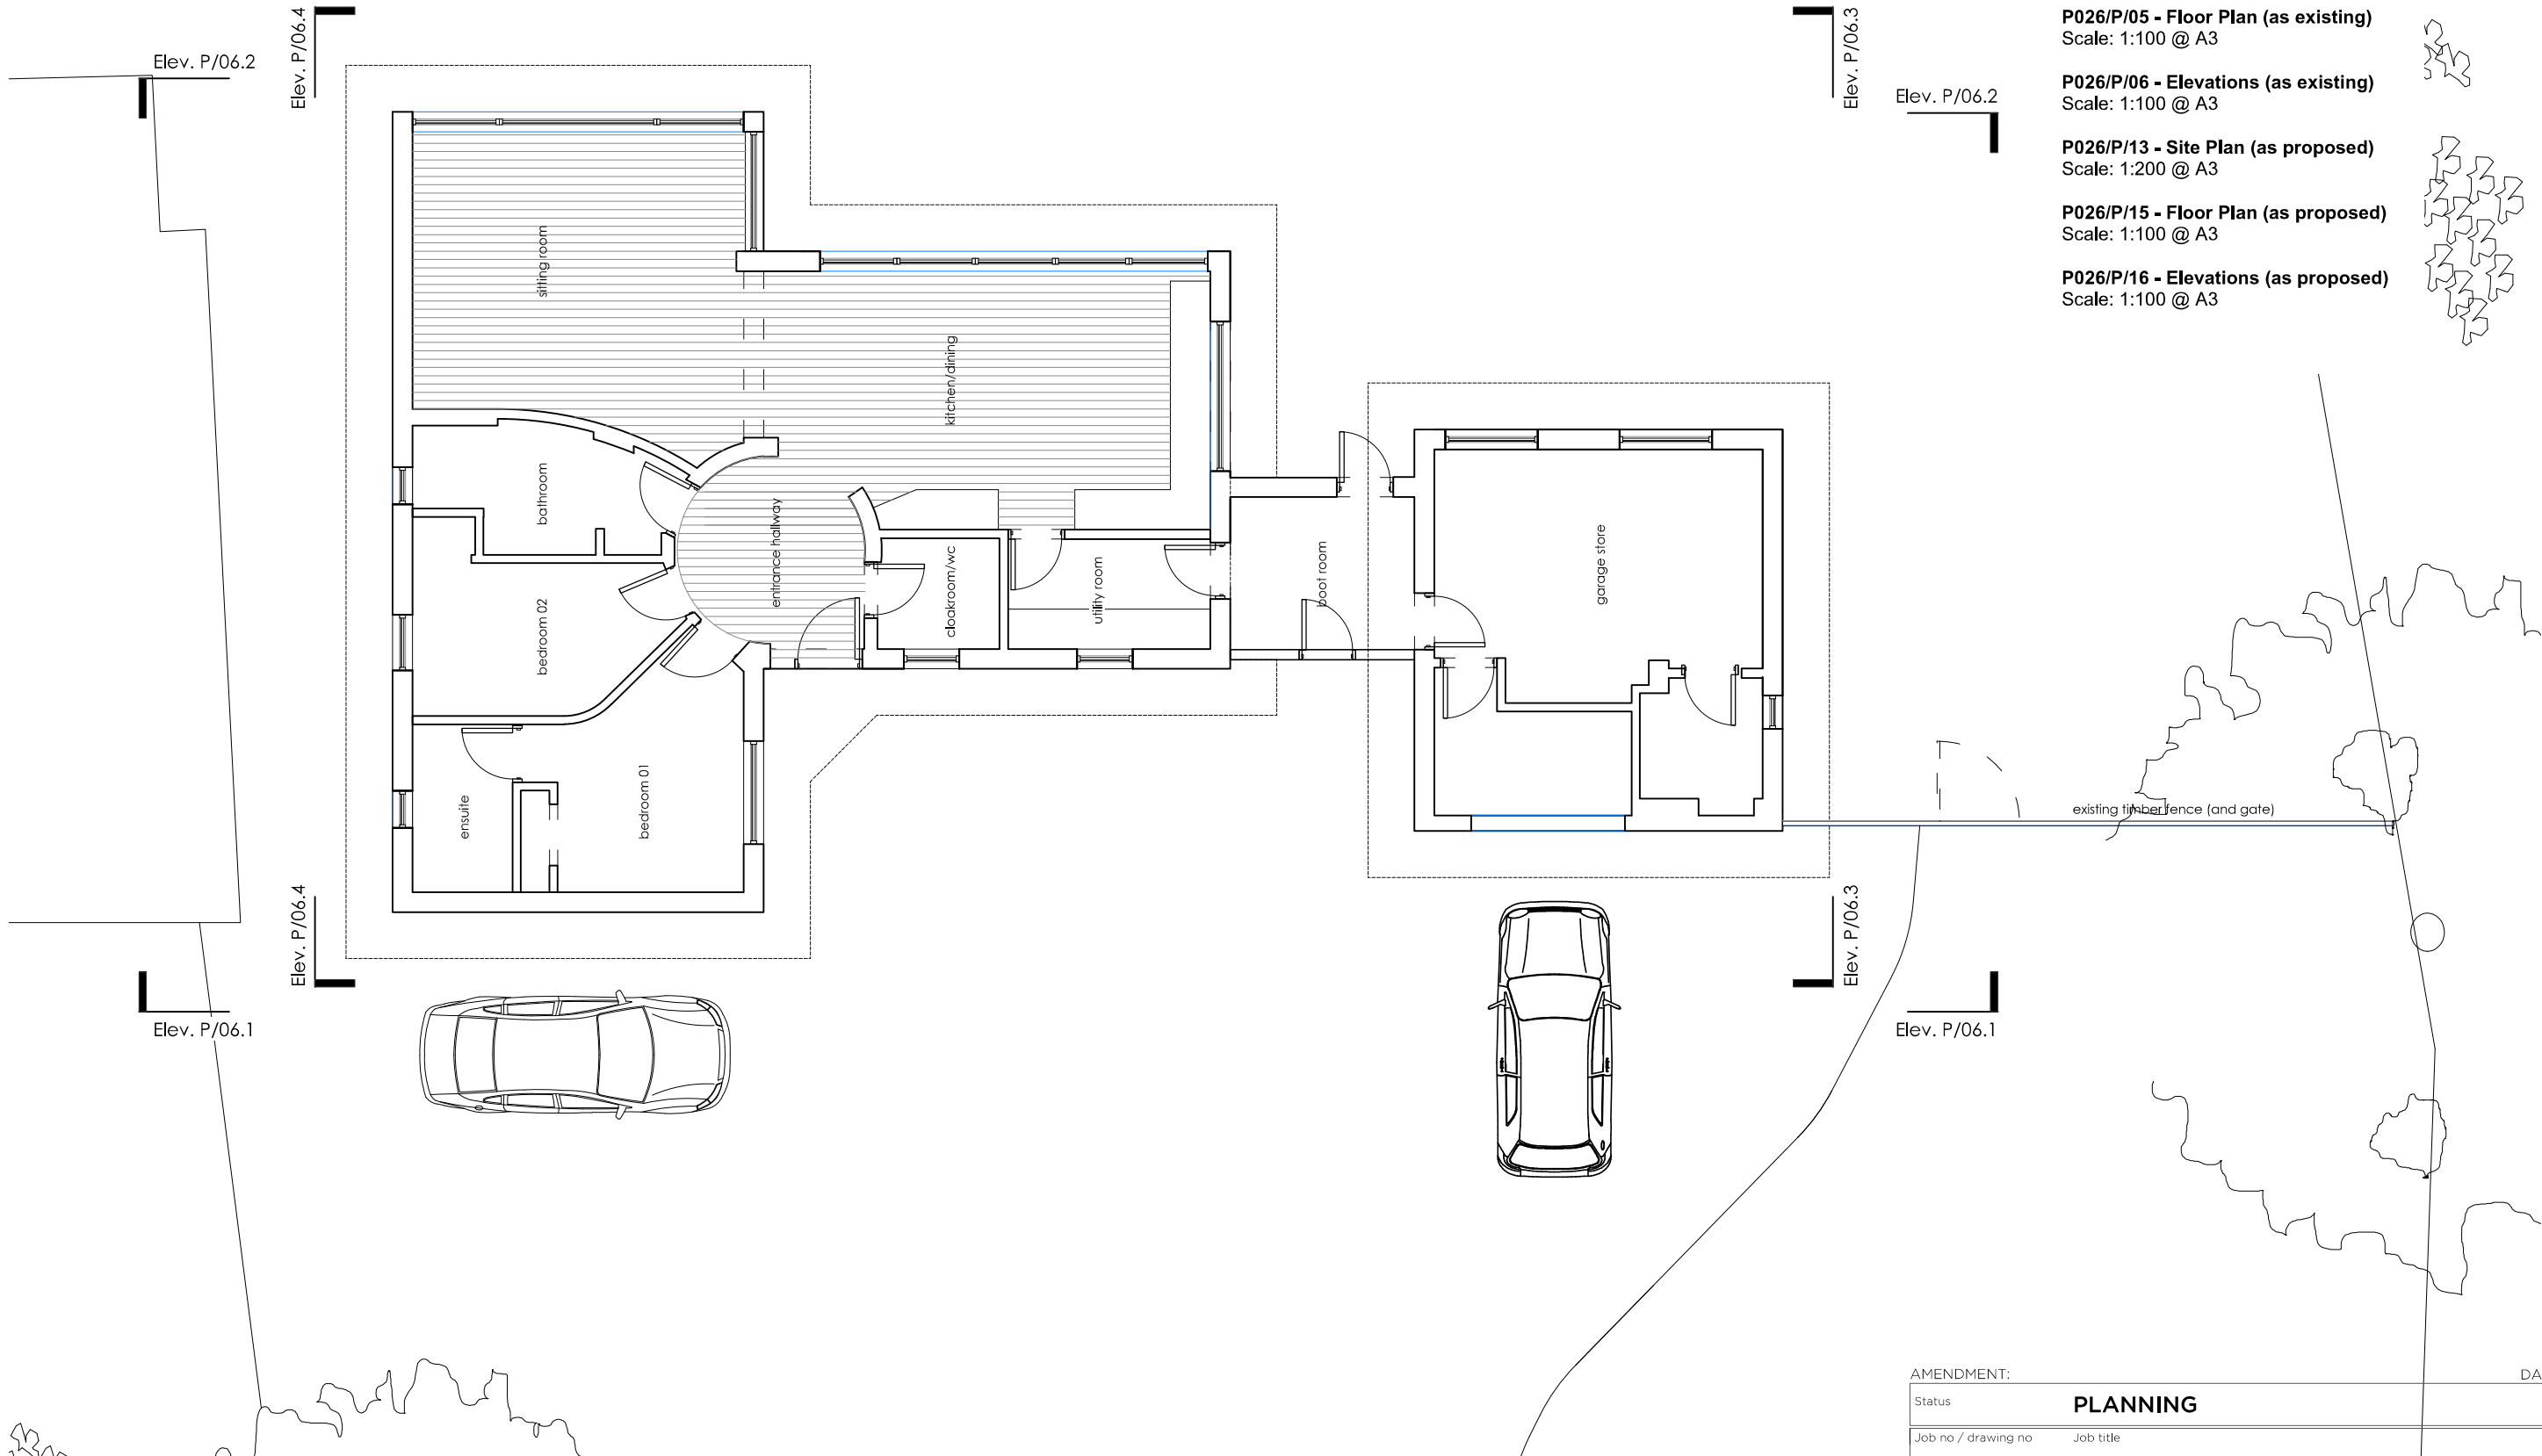

AMENDMENT:		DATE
Status	PLANNING	
Job no / drawing no	Job title	
026 P 005	Mallard, Hoopers Pool	
Drawing title		
Ground Floor Plan/Layout (as existing)		
Date	Sheet	Scale
19/05/26	A3	1:100
Drawn by		Checked by
NB		

All dimensions to be checked on site. Print Drawing in colour. Refer to CDM Sheet