


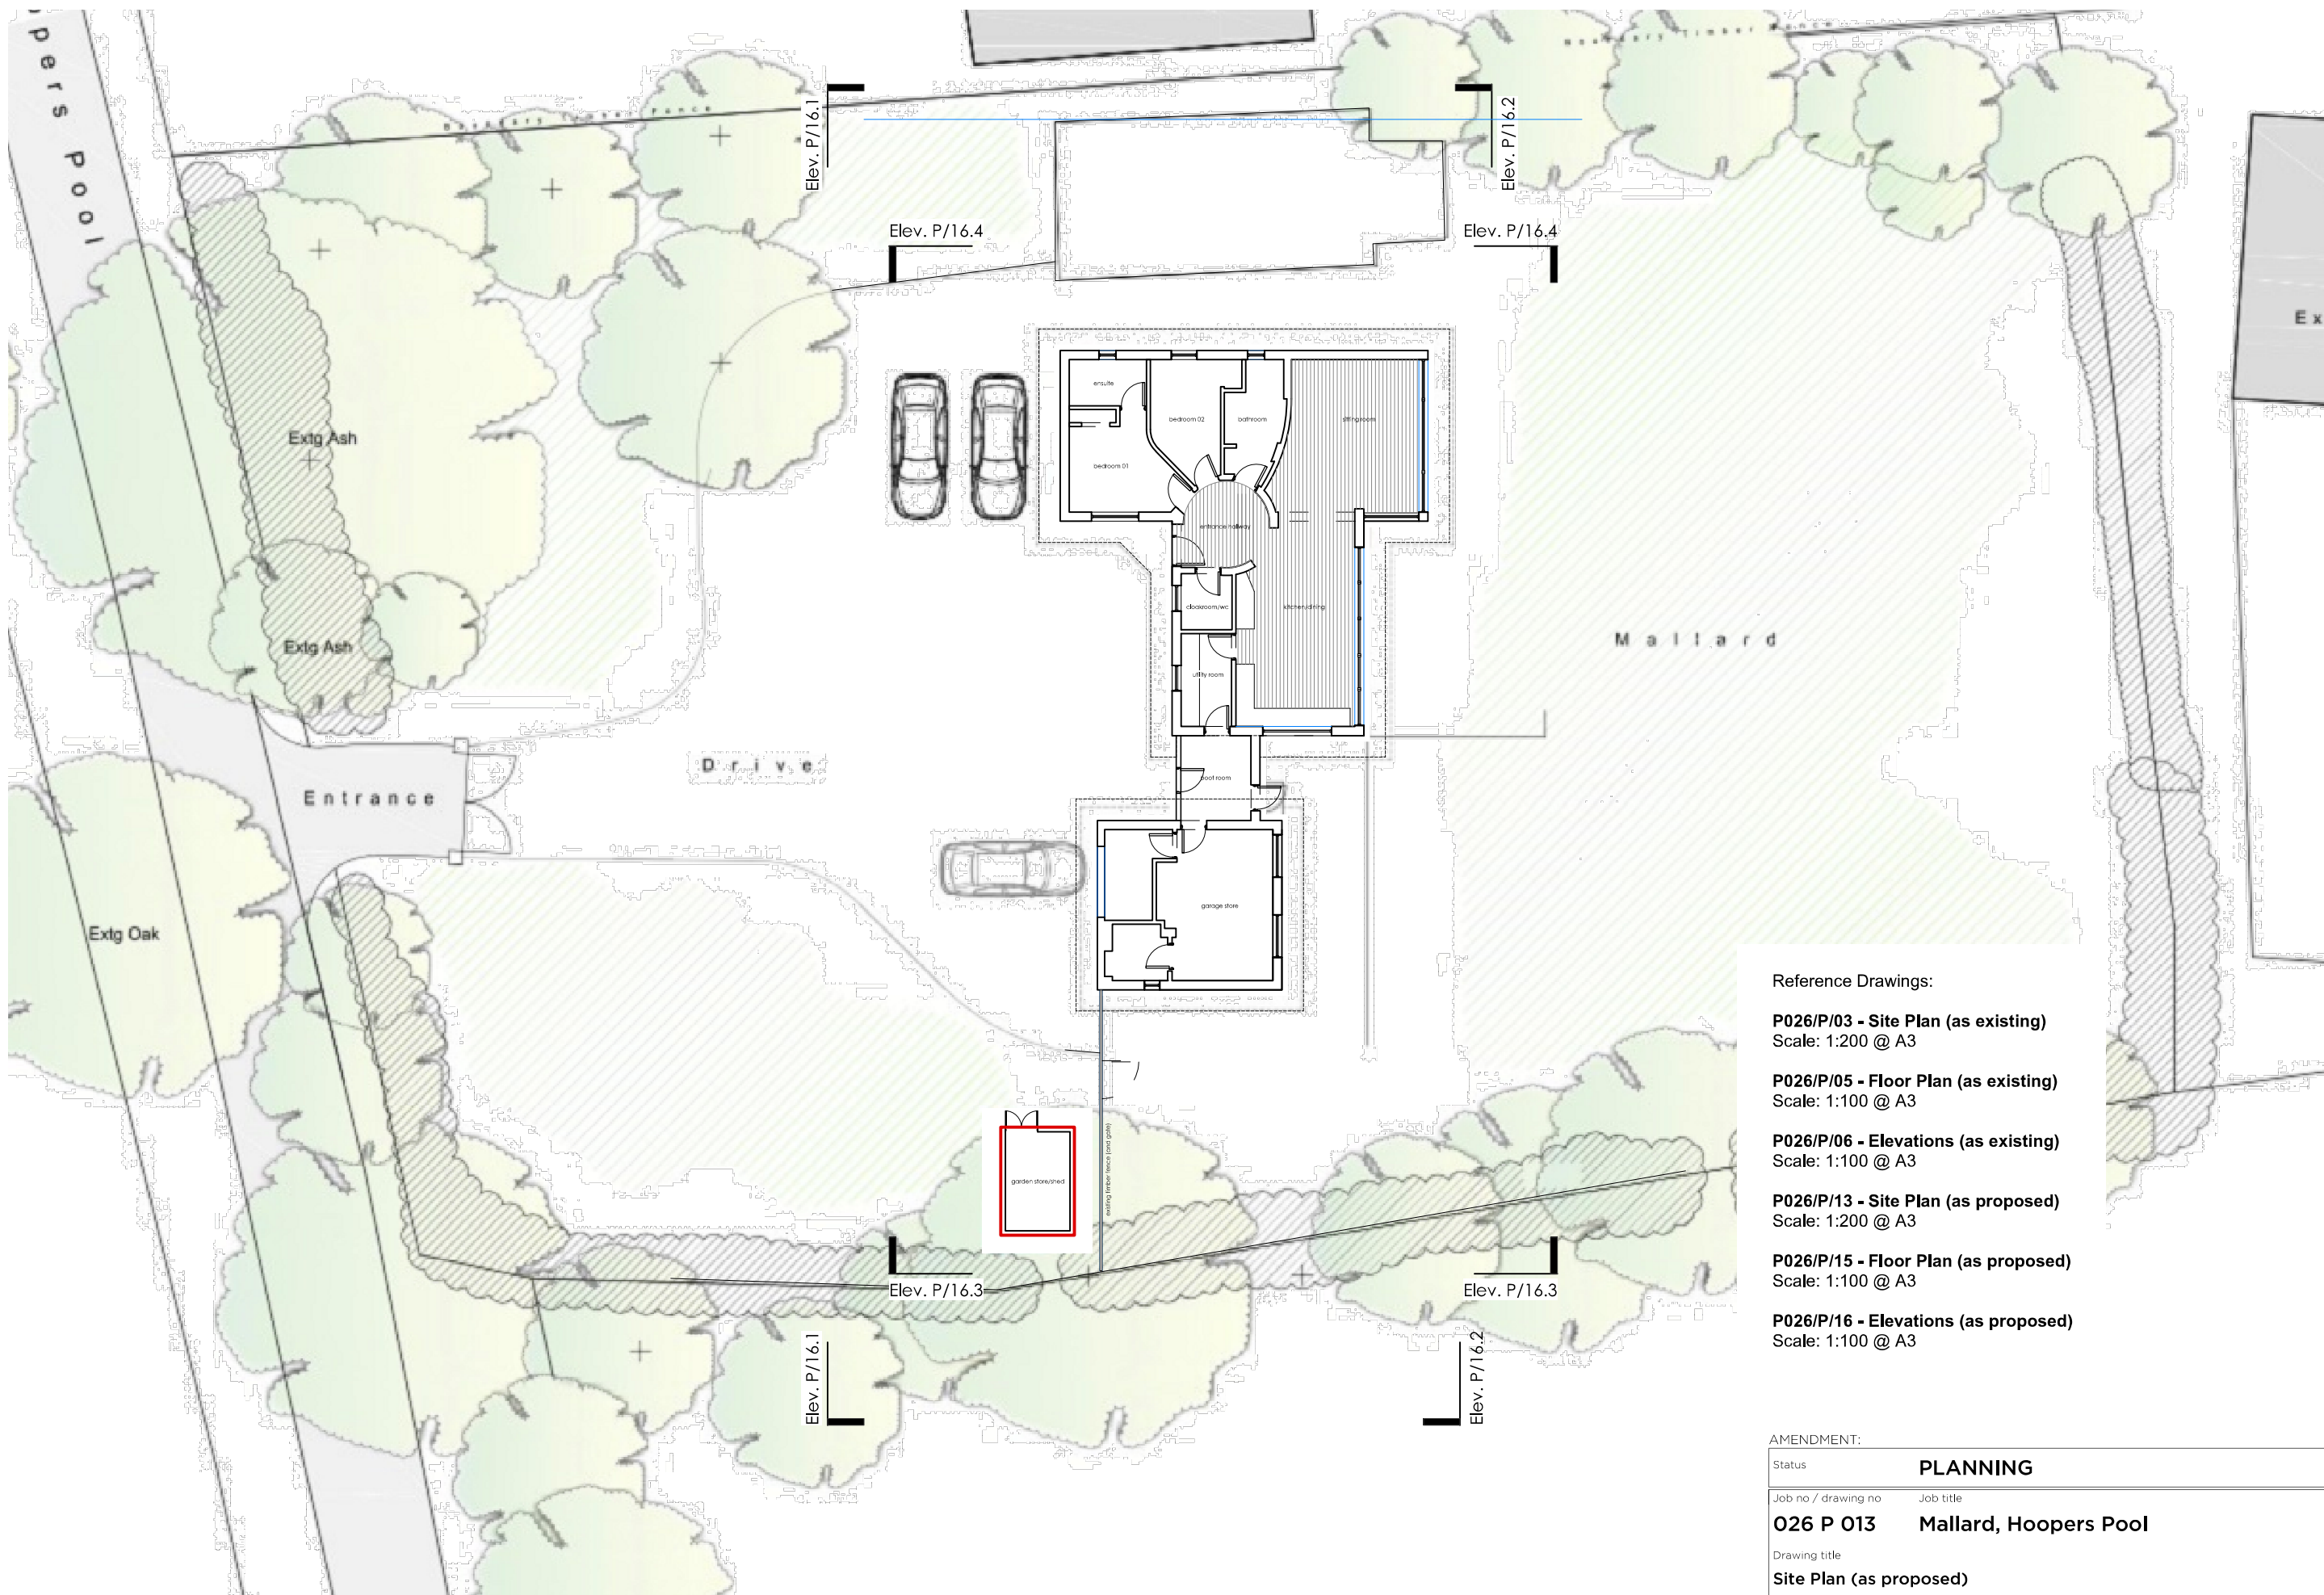

- Reference Drawings:
- P026/P/03 - Site Plan (as existing)**
Scale: 1:200 @ A3
 - P026/P/05 - Floor Plan (as existing)**
Scale: 1:100 @ A3
 - P026/P/06 - Elevations (as existing)**
Scale: 1:100 @ A3
 - P026/P/13 - Site Plan (as proposed)**
Scale: 1:200 @ A3
 - P026/P/15 - Floor Plan (as proposed)**
Scale: 1:100 @ A3
 - P026/P/16 - Elevations (as proposed)**
Scale: 1:100 @ A3

AMENDMENT:		DATE:	
Status	PLANNING		
Job no / drawing no	Job title		
026 P 013	Mallard, Hoopers Pool		
Drawing title			
Site Plan (as proposed)			
Date	Sheet	Scale	Drawn by Checked by
19/05/26	A3	1:200	NB
All dimensions to be checked on site. Print Drawing in colour. Refer to CDM Sheet			