


Proposed Site Plan with area in black representing new front extension

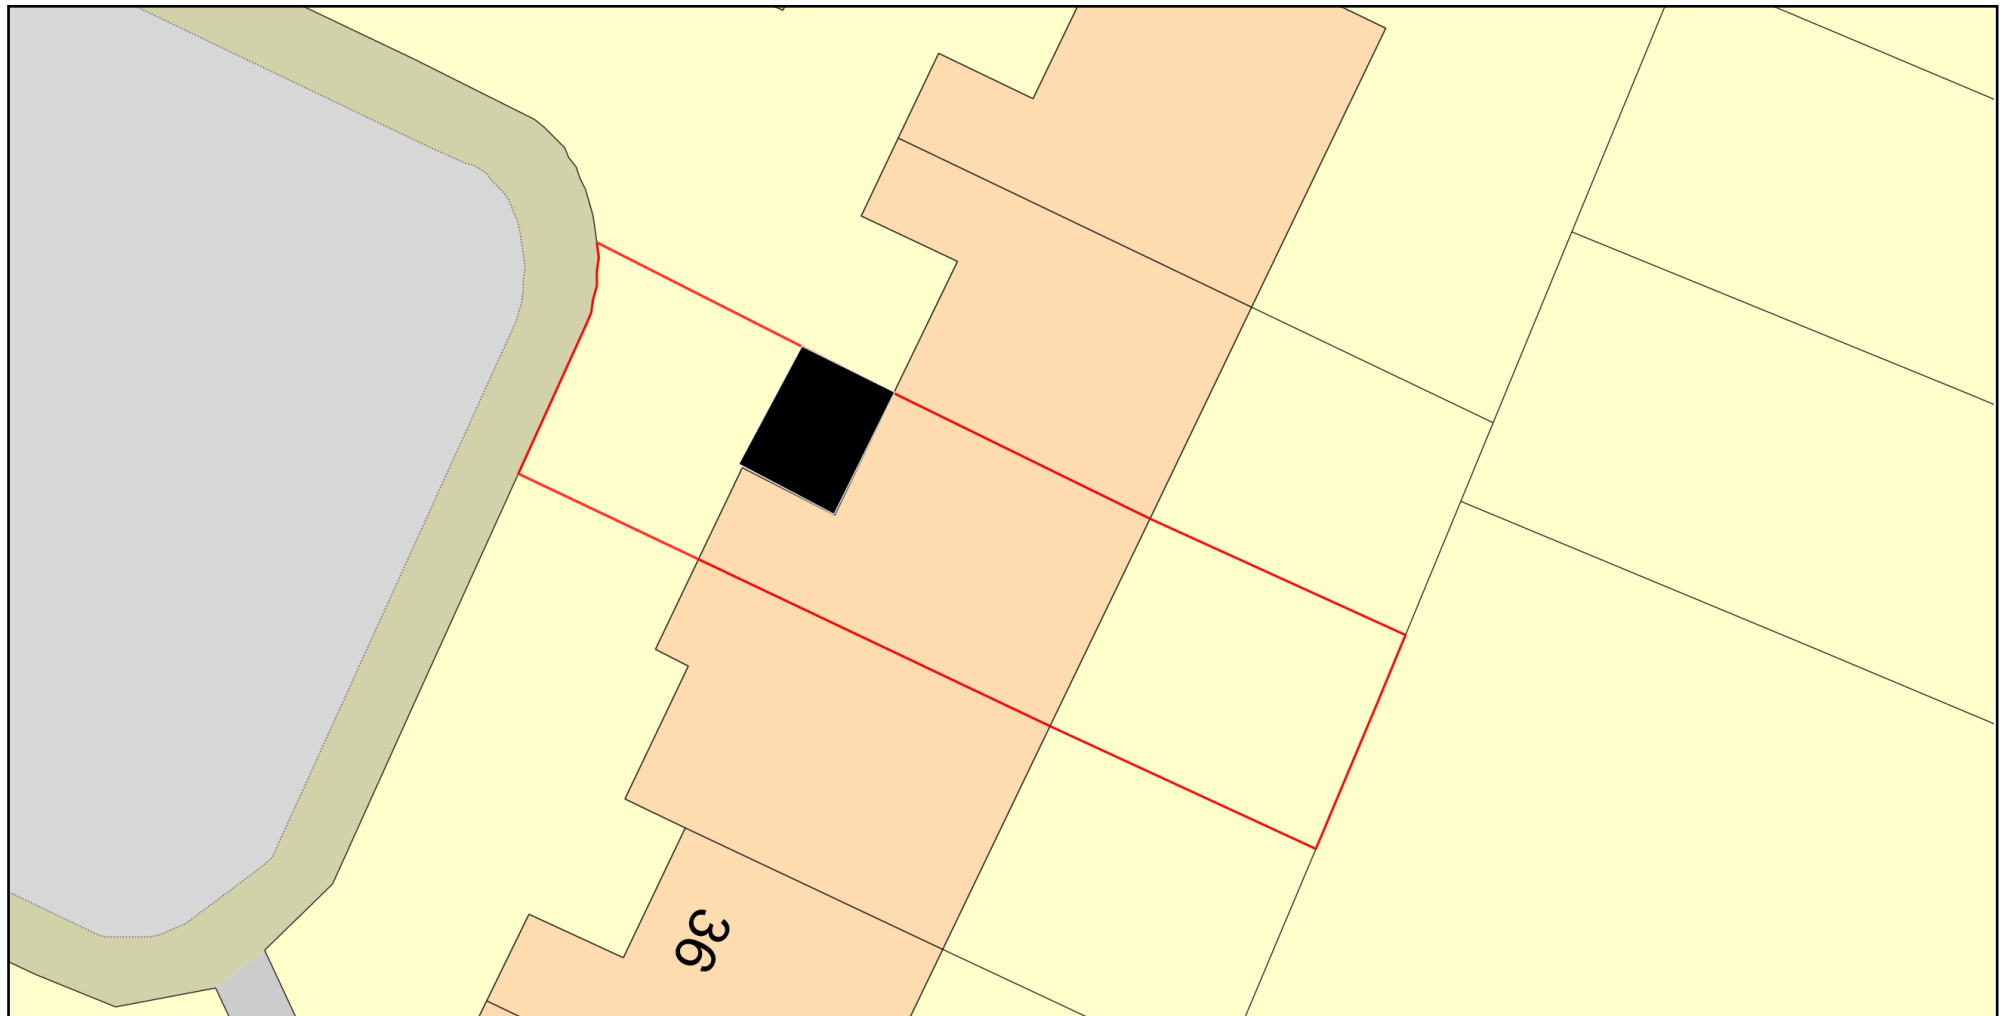

0 10
Metres



Plan Produced for: Andrew Armour

Date Produced: 14 May 2026

Plan Reference Number: TQRQM26134214534128

Scale: 1:200 @ A4

© Crown copyright and database rights 2025 OS 100042766