



key:-
ch ceiling height
fl floor level relative to external survey
rl room level
m maximum height from floor
min minimum height from floor
max maximum height from floor
s sill height from floor
u/s heights to underside

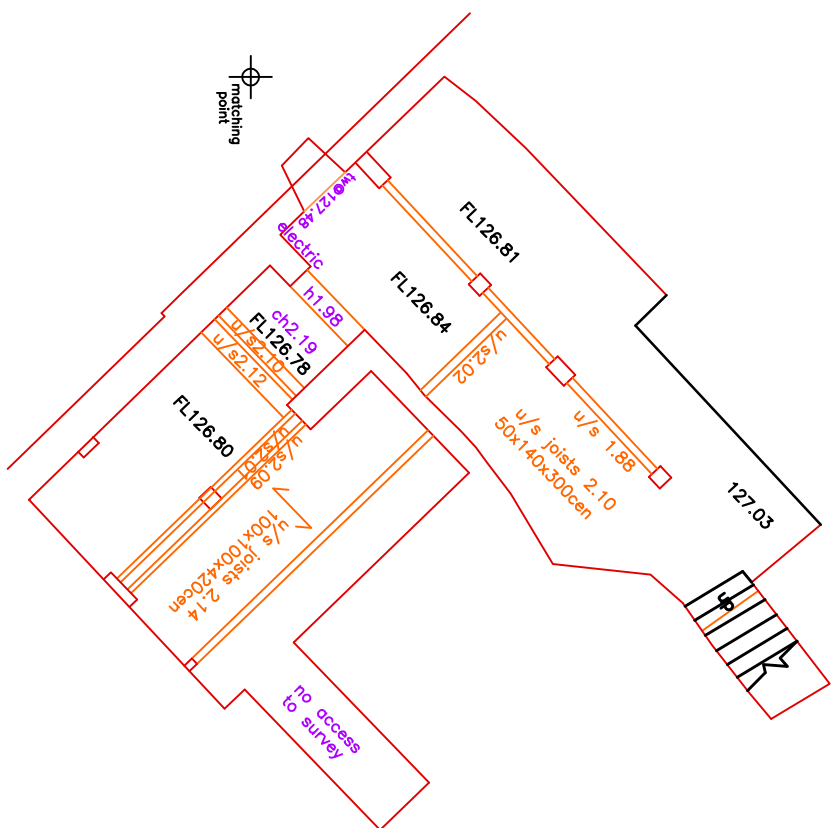


BASEMENT FLOOR PLAN

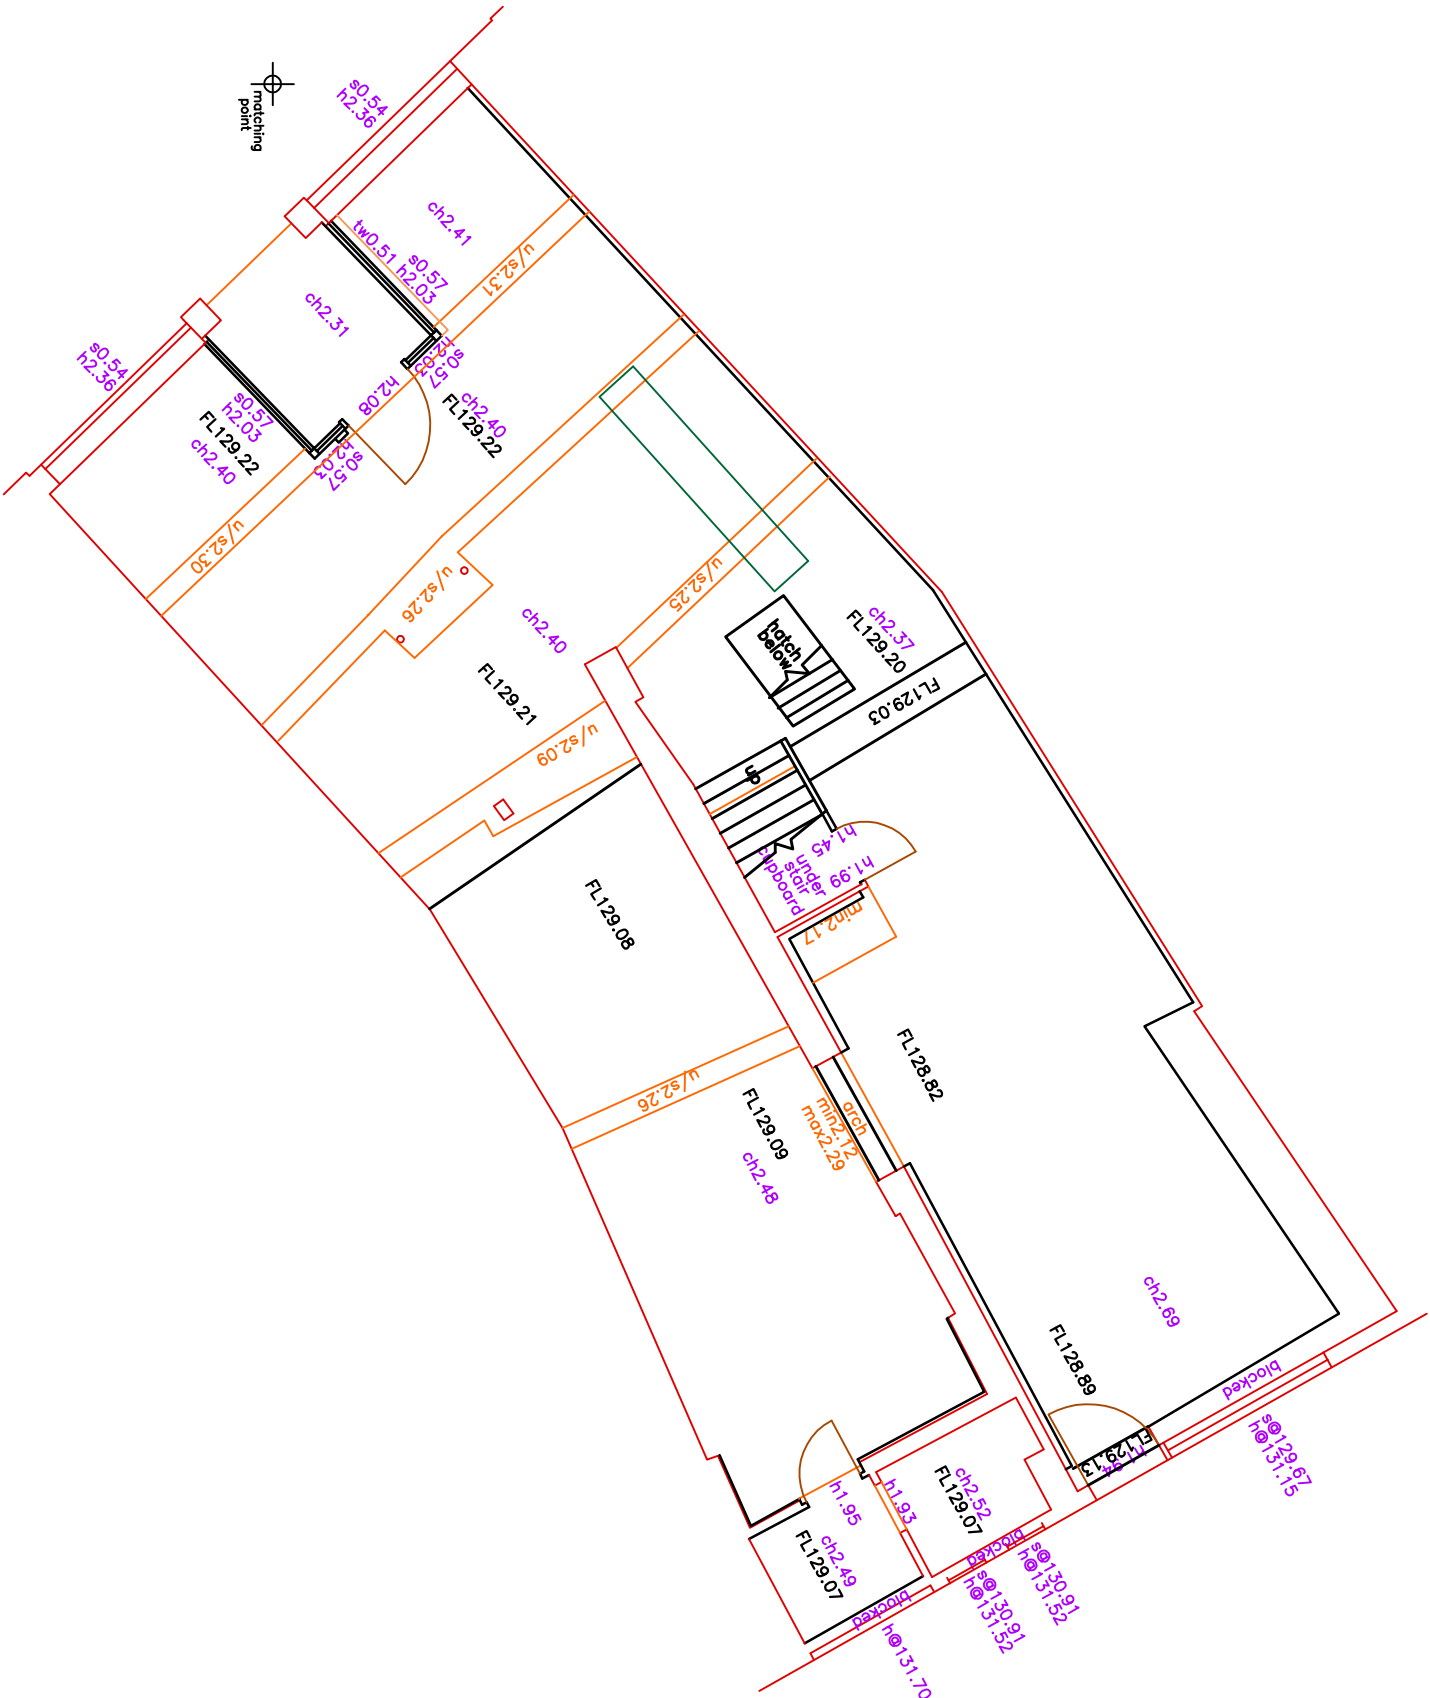


GROUND FLOOR PLAN




FIRST FLOOR PLAN

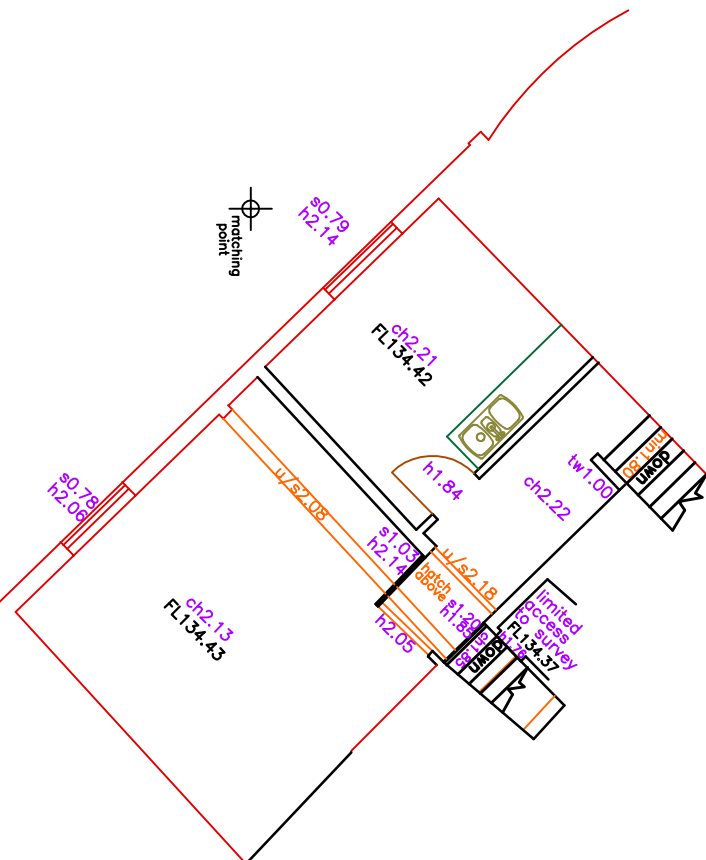

SECOND FLOOR PLAN

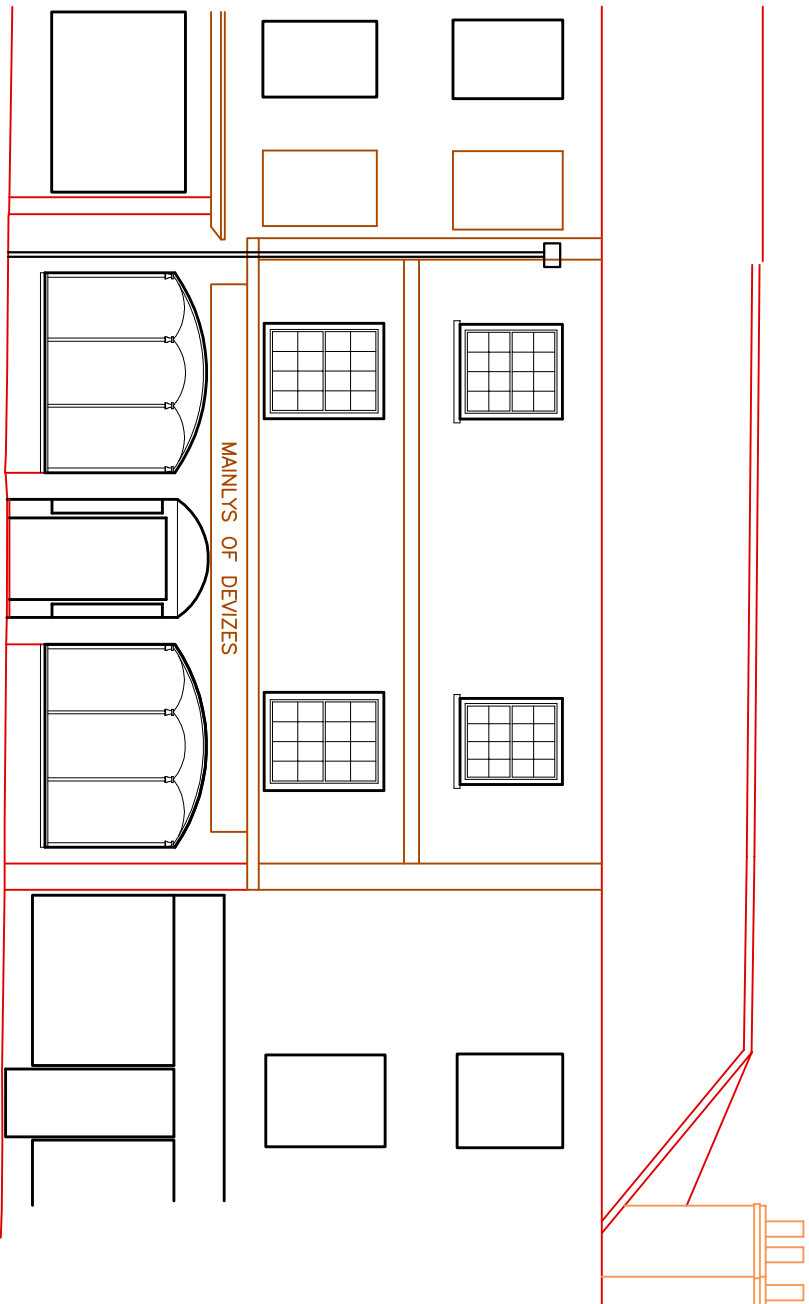

NORTH EAST ELEVATION

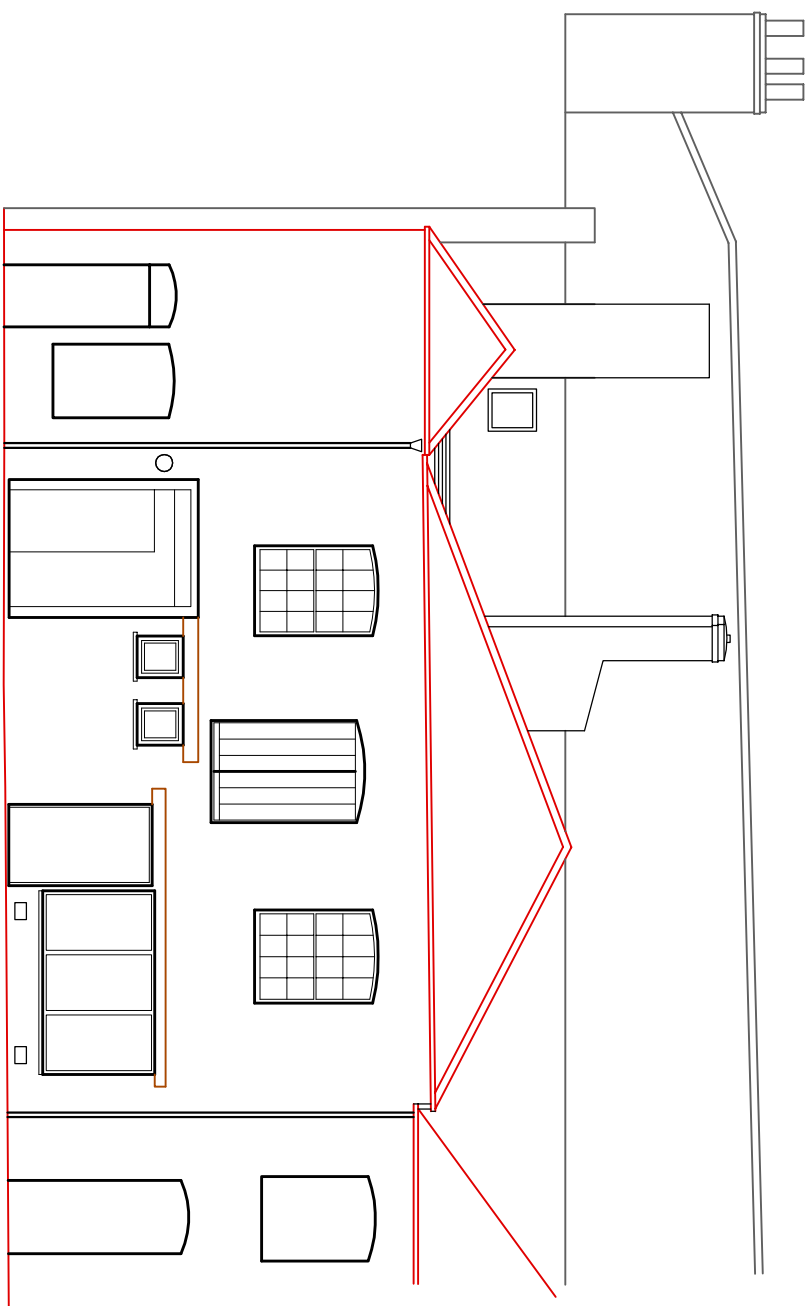

SOUTH WEST ELEVATION

UNITS:
LEVELS RELATE TO OS MATH
ALL DIMENSIONS & LEVELS SHOWN IN METRES
ON SITE DIMENSION ACCURACY IS TAKEN RELATIVE TO
THE PRINTED SCALE AND SHOULD BE CHECKED ON SITE
WHERE OF OPTION, IMPROVEMENT

P STUBBINGTON
LAND SURVEYS LTD

NORTH VINDS
LONDON
BISHOPS VILL TOWN
SOUTHWORTH
HAMPSHIRE
SO32 2AR
TEL : 023 8040 1876
MOBILE -
07973 348165
EMAIL -
PAUL@STLANDSURVEYS.COM

CLIENT - J HARVEY

CONTRACT - 12 MARYPORT STREET

TITLE - DEV 12539E

FLOOR PLANS &
ELEVATIONS

SCALE - 1:100 @A1

DRAWING NO. 11796/02 Rev A

DATE - MARCH 2025

SURVEYOR - NLA/RD

