


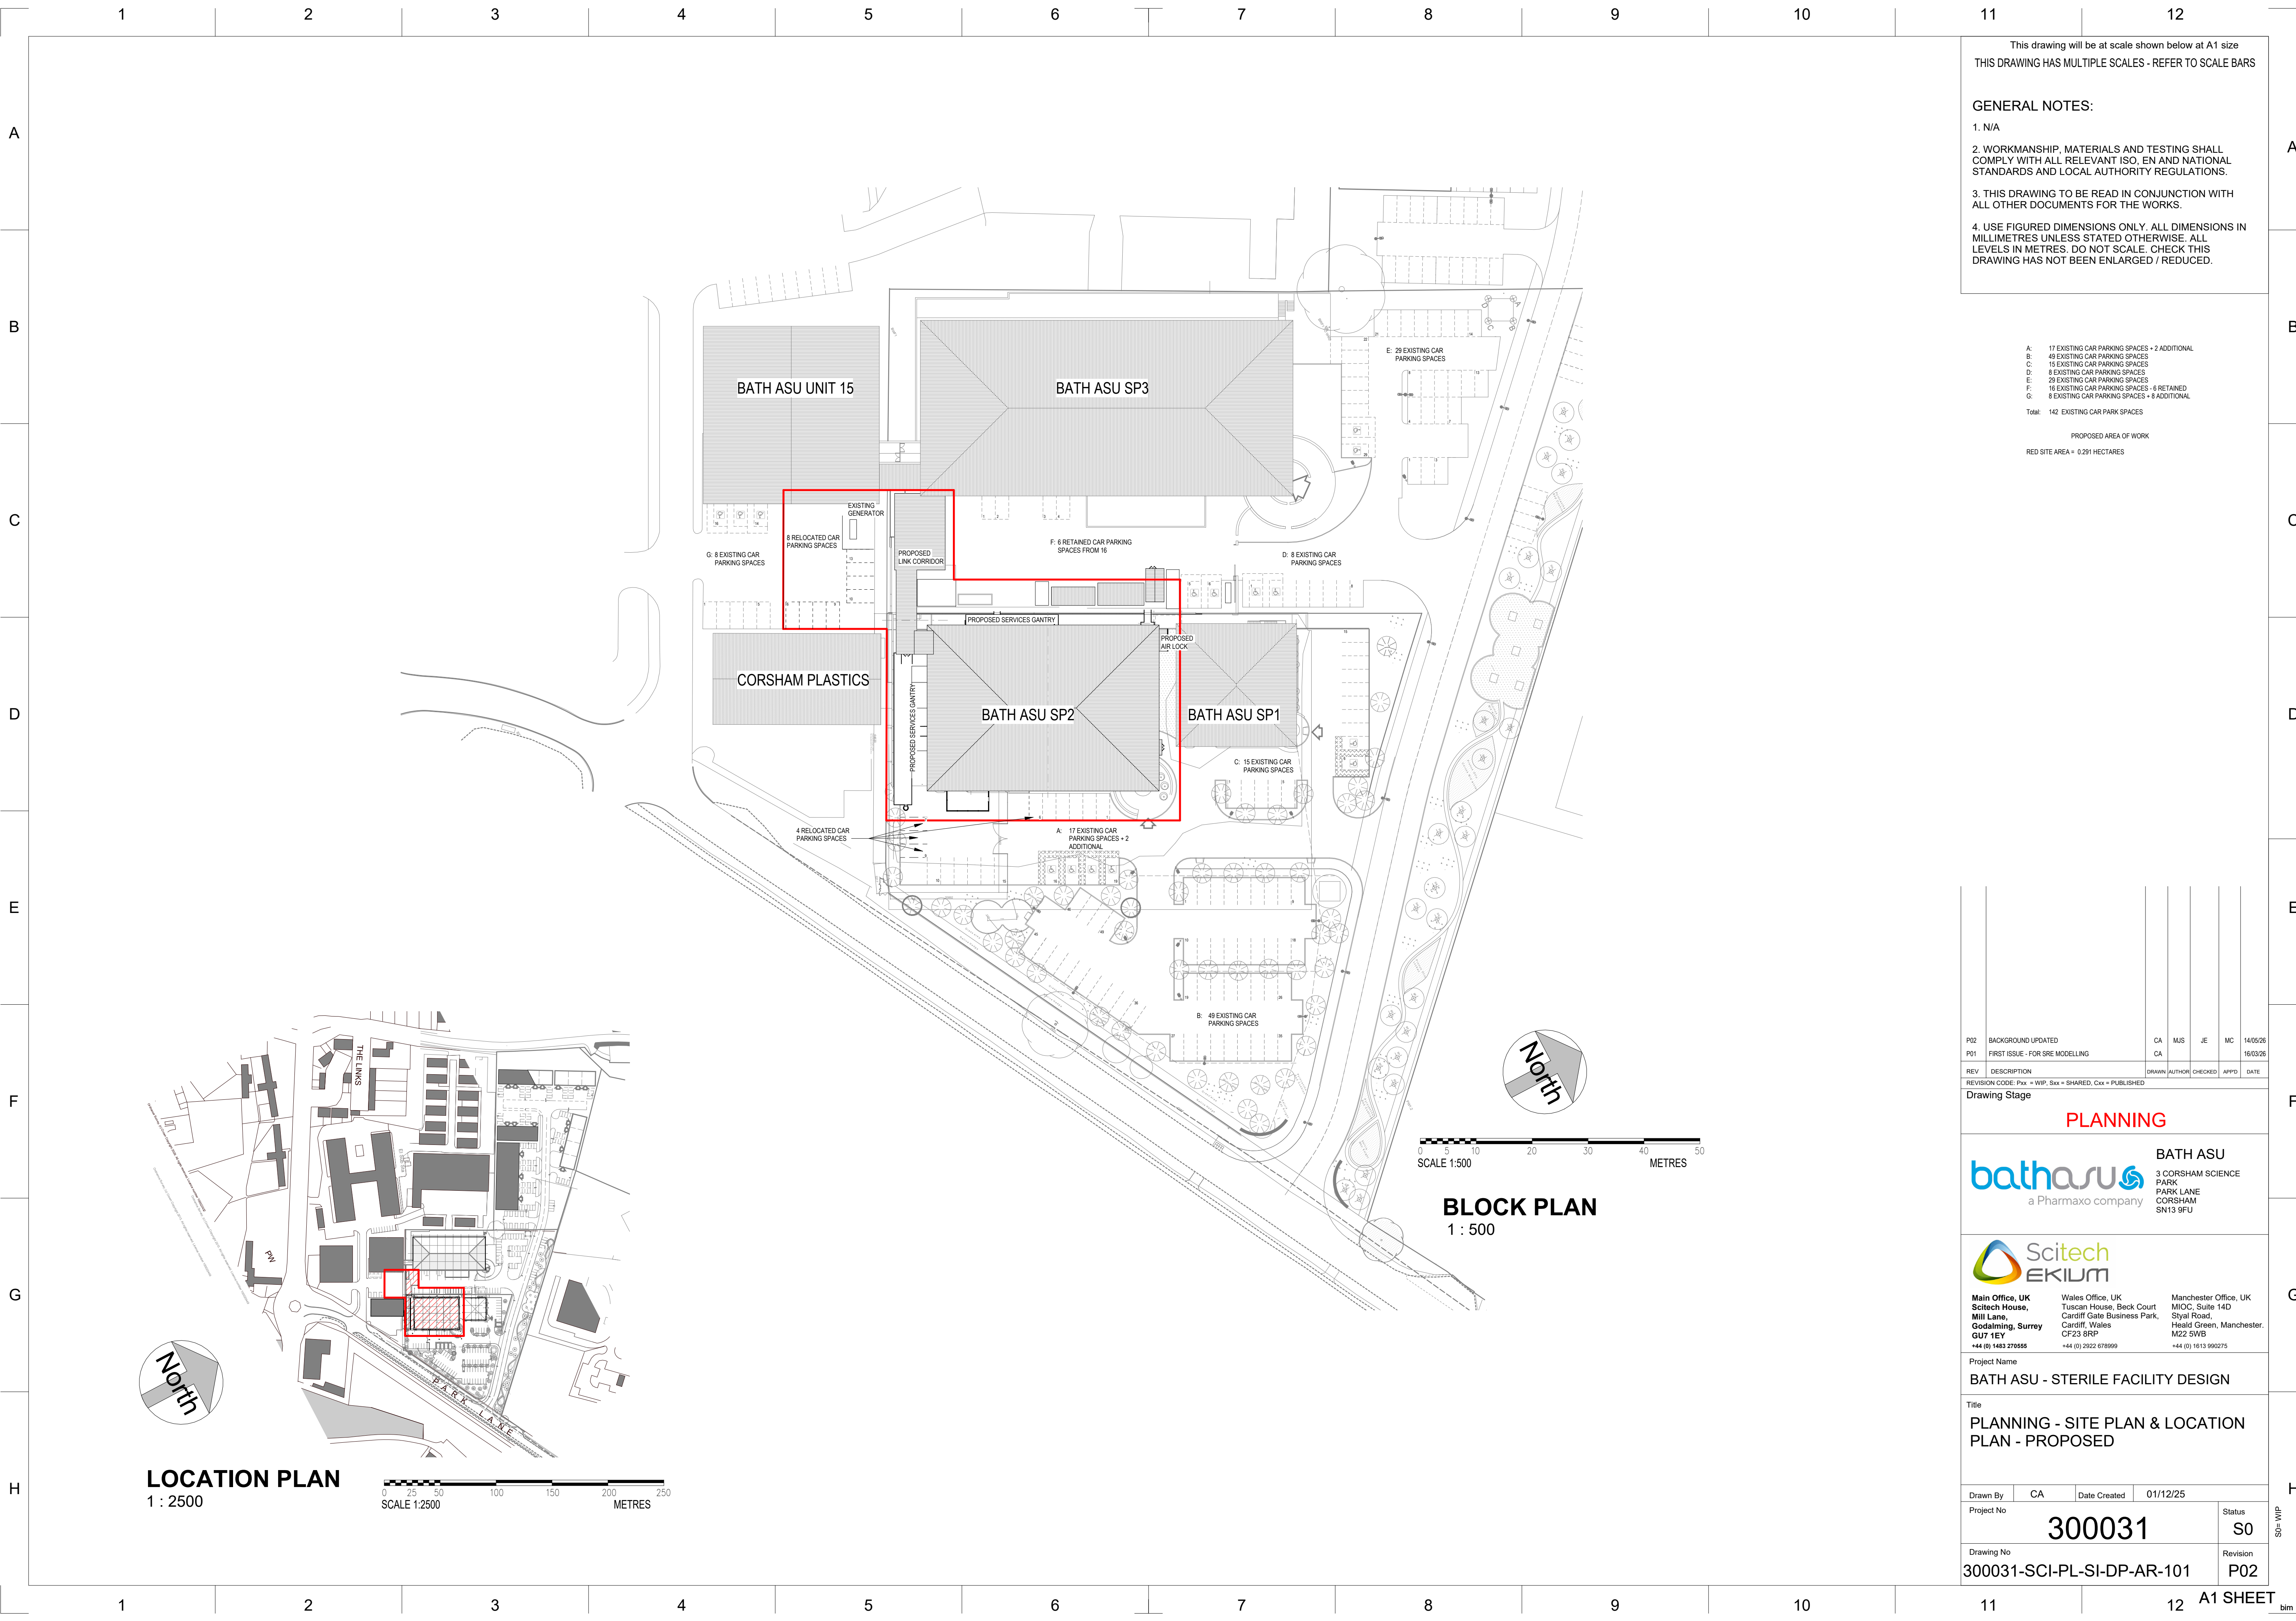

This drawing will be at scale shown below at A1 size
THIS DRAWING HAS MULTIPLE SCALES - REFER TO SCALE BARS

GENERAL NOTES:

1. N/A

2. WORKMANSHIP, MATERIALS AND TESTING SHALL COMPLY WITH ALL RELEVANT ISO, EN AND NATIONAL STANDARDS AND LOCAL AUTHORITY REGULATIONS.

3. THIS DRAWING TO BE READ IN CONJUNCTION WITH ALL OTHER DOCUMENTS FOR THE WORKS.

4. USE FIGURED DIMENSIONS ONLY. ALL DIMENSIONS IN MILLIMETRES UNLESS STATED OTHERWISE. ALL LEVELS IN METRES. DO NOT SCALE. CHECK THIS DRAWING HAS NOT BEEN ENLARGED / REDUCED.

A: 17 EXISTING CAR PARKING SPACES + 2 ADDITIONAL
B: 49 EXISTING CAR PARKING SPACES
C: 15 EXISTING CAR PARKING SPACES
D: 8 EXISTING CAR PARKING SPACES
E: 29 EXISTING CAR PARKING SPACES
F: 16 EXISTING CAR PARKING SPACES - 6 RETAINED
G: 8 EXISTING CAR PARKING SPACES + 8 ADDITIONAL

Total: 142 EXISTING CAR PARK SPACES

PROPOSED AREA OF WORK
RED SITE AREA = 0.291 HECTARES

P02	BACKGROUND UPDATED	CA	MJS	JE	MC	14/05/26
P01	FIRST ISSUE - FOR SRE MODELLING	CA				16/03/26
REV	DESCRIPTION	DRAWN	AUTHOR	CHECKED	APPRO	DATE
REVISION CODE: Pxx = WIP, Sxx = SHARED, Cxx = PUBLISHED						
Drawing Stage						

PLANNING



BATH ASU
3 CORSHAM SCIENCE PARK
PARK LANE
CORSHAM
SN13 9FU



Main Office, UK
Scitech House,
Mill Lane,
Godalming, Surrey
GU7 1EY
+44 (0) 1483 276555

Wales Office, UK
Tuscan House, Beck Court
Cardiff Gate Business Park,
Cardiff, Wales
CF23 8RP
+44 (0) 2922 678999

Manchester Office, UK
MIOC, Suite 14D
Styal Road,
Heald Green, Manchester,
M22 5WB
+44 (0) 1613 990275

Project Name

BATH ASU - STERILE FACILITY DESIGN

Title

PLANNING - SITE PLAN & LOCATION PLAN - PROPOSED

Drawn By

CA

Date Created

01/12/25

Project No

300031

Status

S0

Drawing No

300031-SCI-PL-SI-DP-AR-101

Revision

P02