





Existing North-West Elevation
Scale: 1:100



View of existing plant enclosure, with 2.4m galvanised steel palisade fencing surround

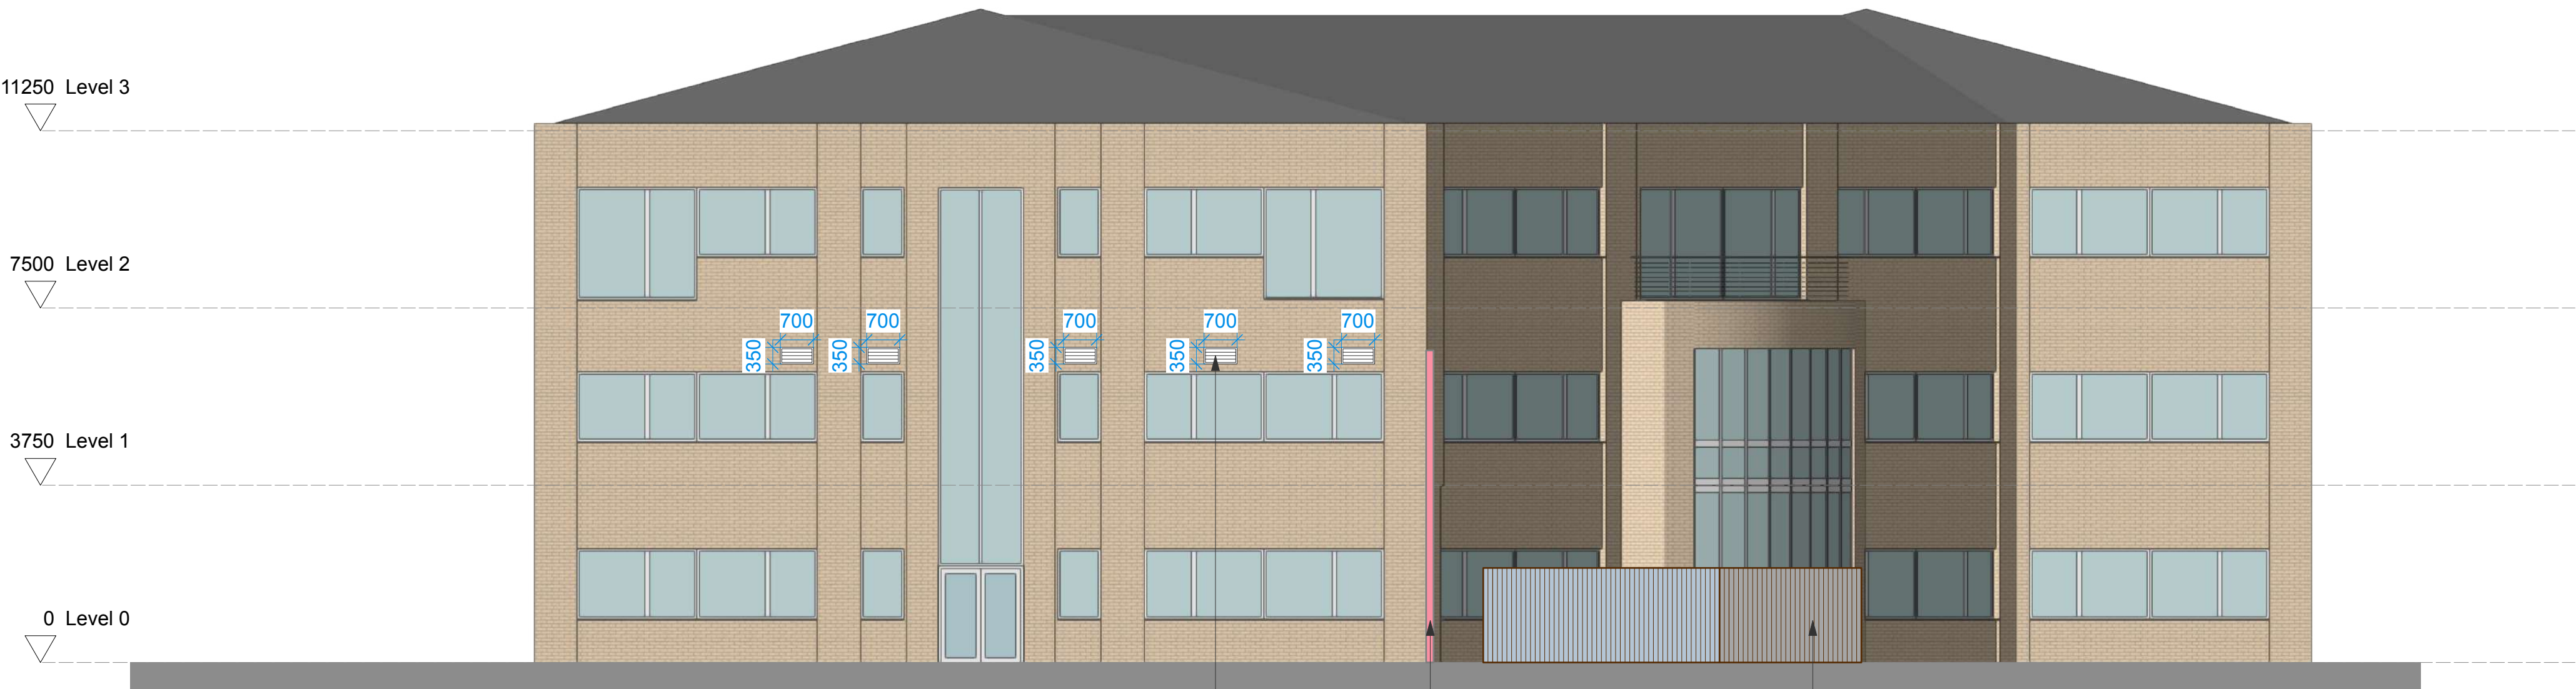

Proposed North-West Elevation
Scale: 1:100

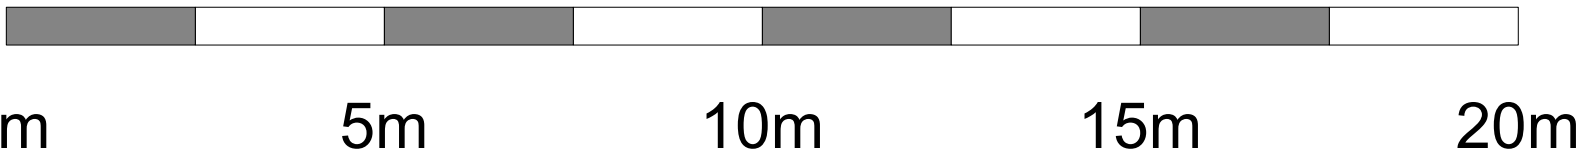

KEY PLAN 1:500

