



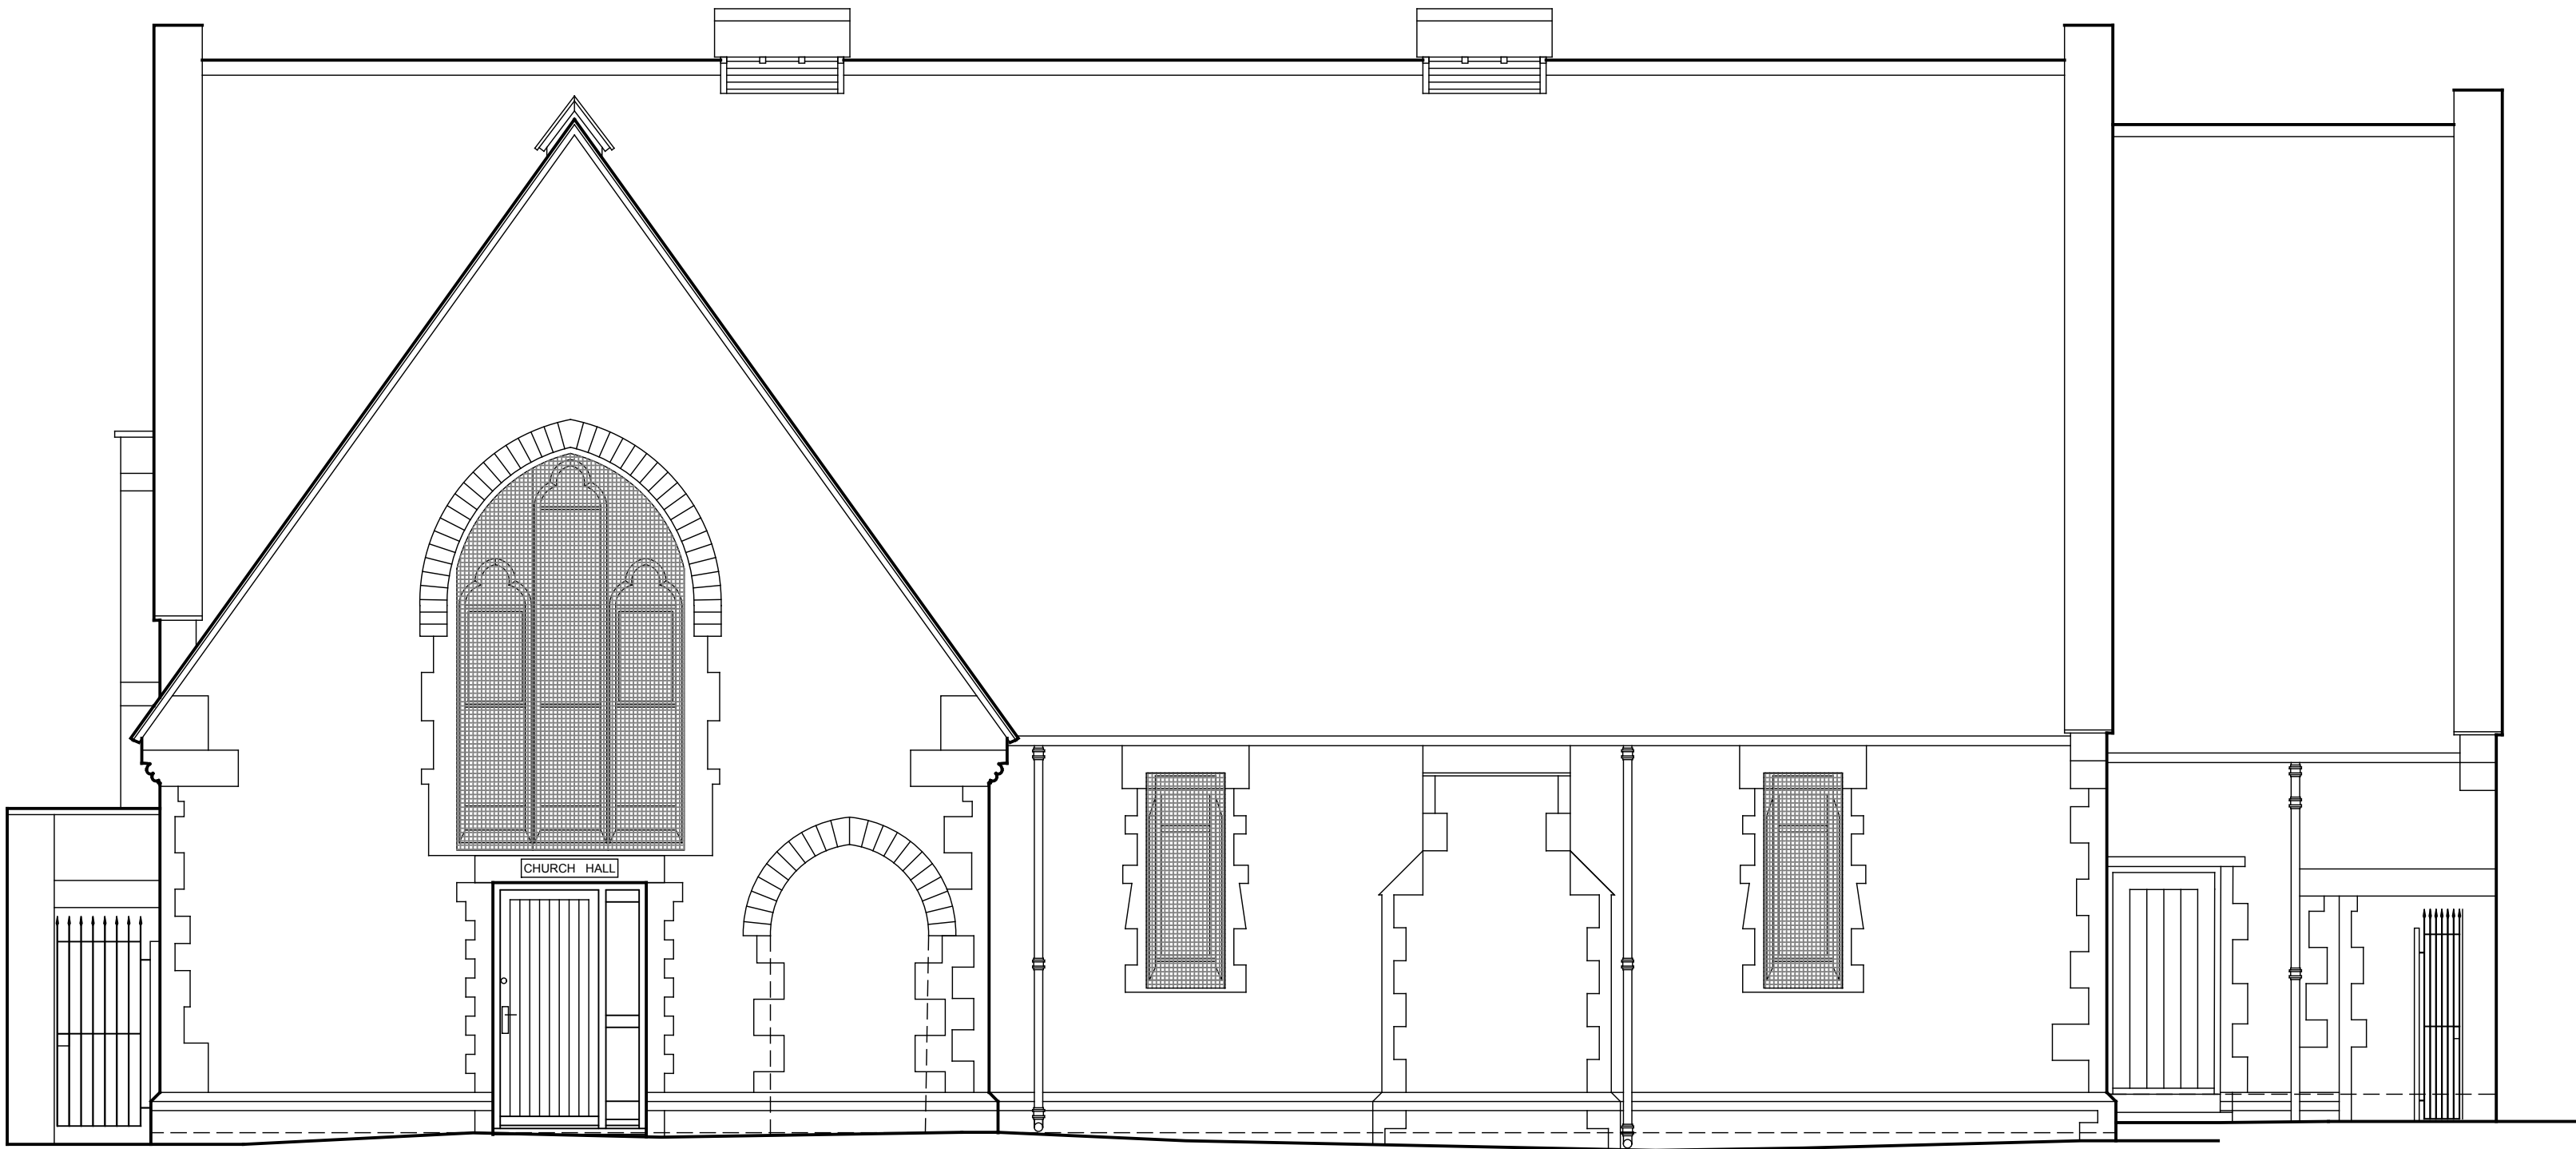

EXISTING SOUTH WEST ELEVATION

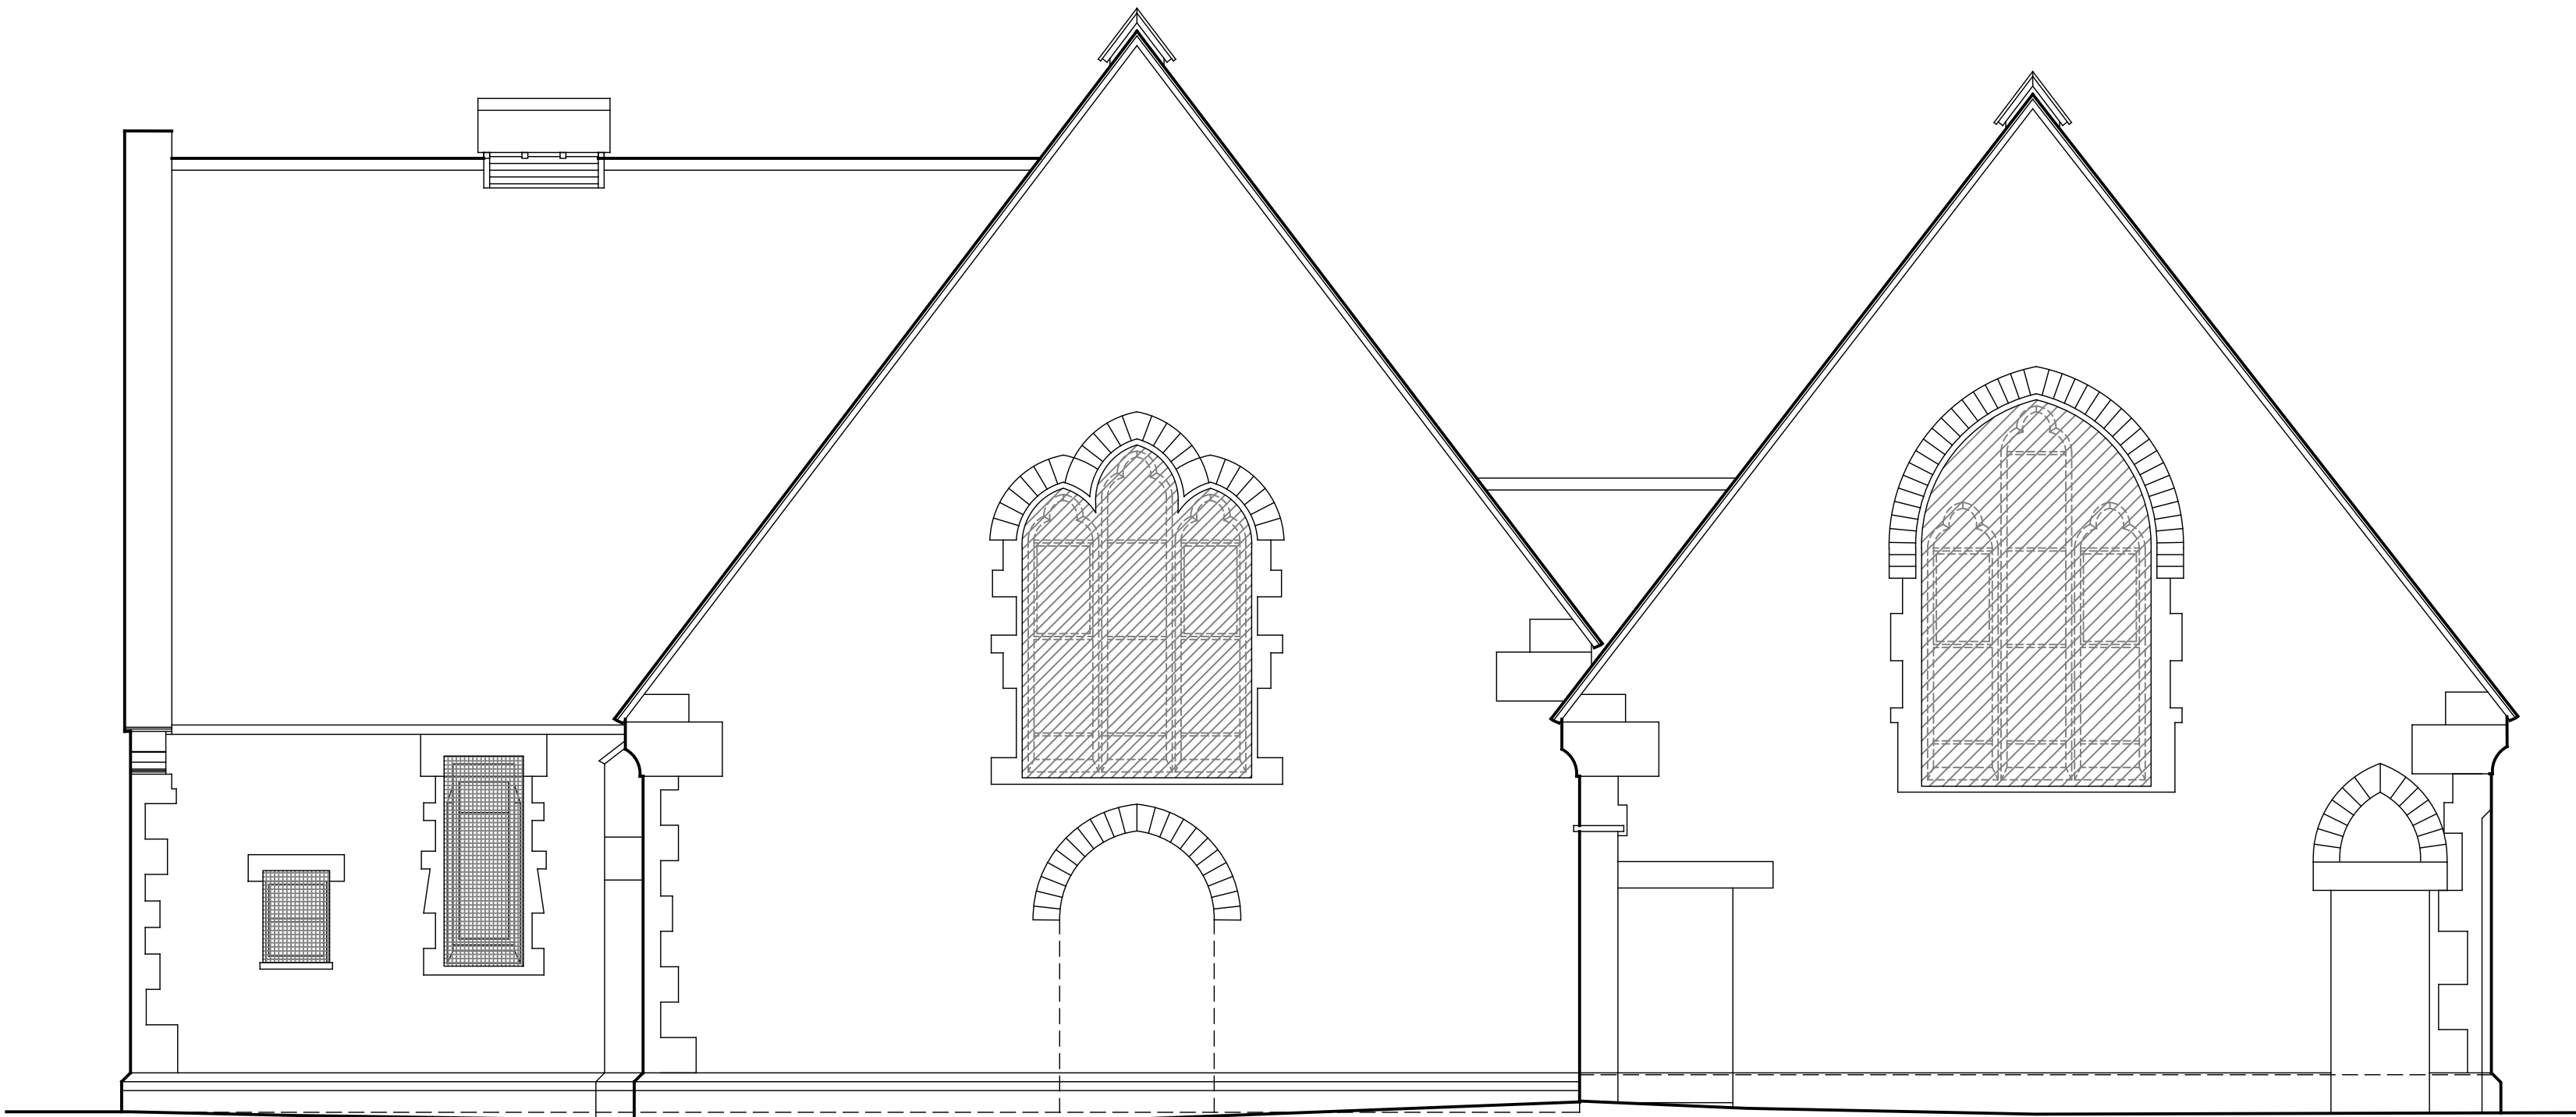

EXISTING SOUTH EAST ELEVATION



General Notes

This drawing is copyright. It may not be reproduced or disclosed either wholly or in part without written consent from DALE ROBERTS DESIGN. All dimensions are to be checked on site prior to commencement of work. Figured dimensions are to be taken in preference to scaled dimensions. If in doubt ask DALE ROBERTS DESIGN.

This drawing could be subject to a Planning / Building Regulations application and should this be the case all works undertaken prior to approval are at the contractors / clients risk.

This drawing has received Planning approval dated:

This drawing has received Building Regulations approval dated:

Existing External Materials Schedule

Walls:
Local Wiltshire limestone; coursed rubble to main walling with ashlar dressings to quoins, window surrounds, and door jambs. Lime mortar throughout.

Windows:
Stone mullioned windows with splayed jambs and stone cills. Narrow steel casement frames with small-pane glazing.

Doors:
Vertical timber boarded doors with traditional ironmongery.

Roof:
Clay pantiles (350×450mm double-roll pattern) to main roof. Timber louvre ridge ventilators. Lead flashings to junctions and abutments.

Rainwater Goods:
Cast iron gutters and downpipes.

No.	Revisions	Date
Client		
CALNE FREE CHURCH		
Project		
PROPOSED ALTERATIONS TO CHURCH HALL CALNE FREE CHURCH CHURCH STREET CALNE SN11 0HS		
Drawing Title		
EXISTING ELEVATIONS 1 OF 2		
 The Studio 22 Brickley Lane Devizes Wiltshire SN10 3BQ T 01380 819900 E info@drdesigns.co.uk W www.drdesigns.co.uk Scale 1:50@A1 Date MAY 26 Drawn DR Checked Drawing No. 25005 / P052		