


General Notes

This drawing is copyright. It may not be reproduced or disclosed either wholly or in part without written consent from DALE ROBERTS DESIGN. All dimensions are to be checked on site prior to commencement of work. Figured dimensions are to be taken in preference to scaled dimensions. If in doubt ask DALE ROBERTS DESIGN.

This drawing could be subject to a Planning / Building Regulations application and should this be the case all works undertaken prior to approval are at the contractors / clients risk.


This drawing has received Planning approval dated:

This drawing has received Building Regulations approval dated:

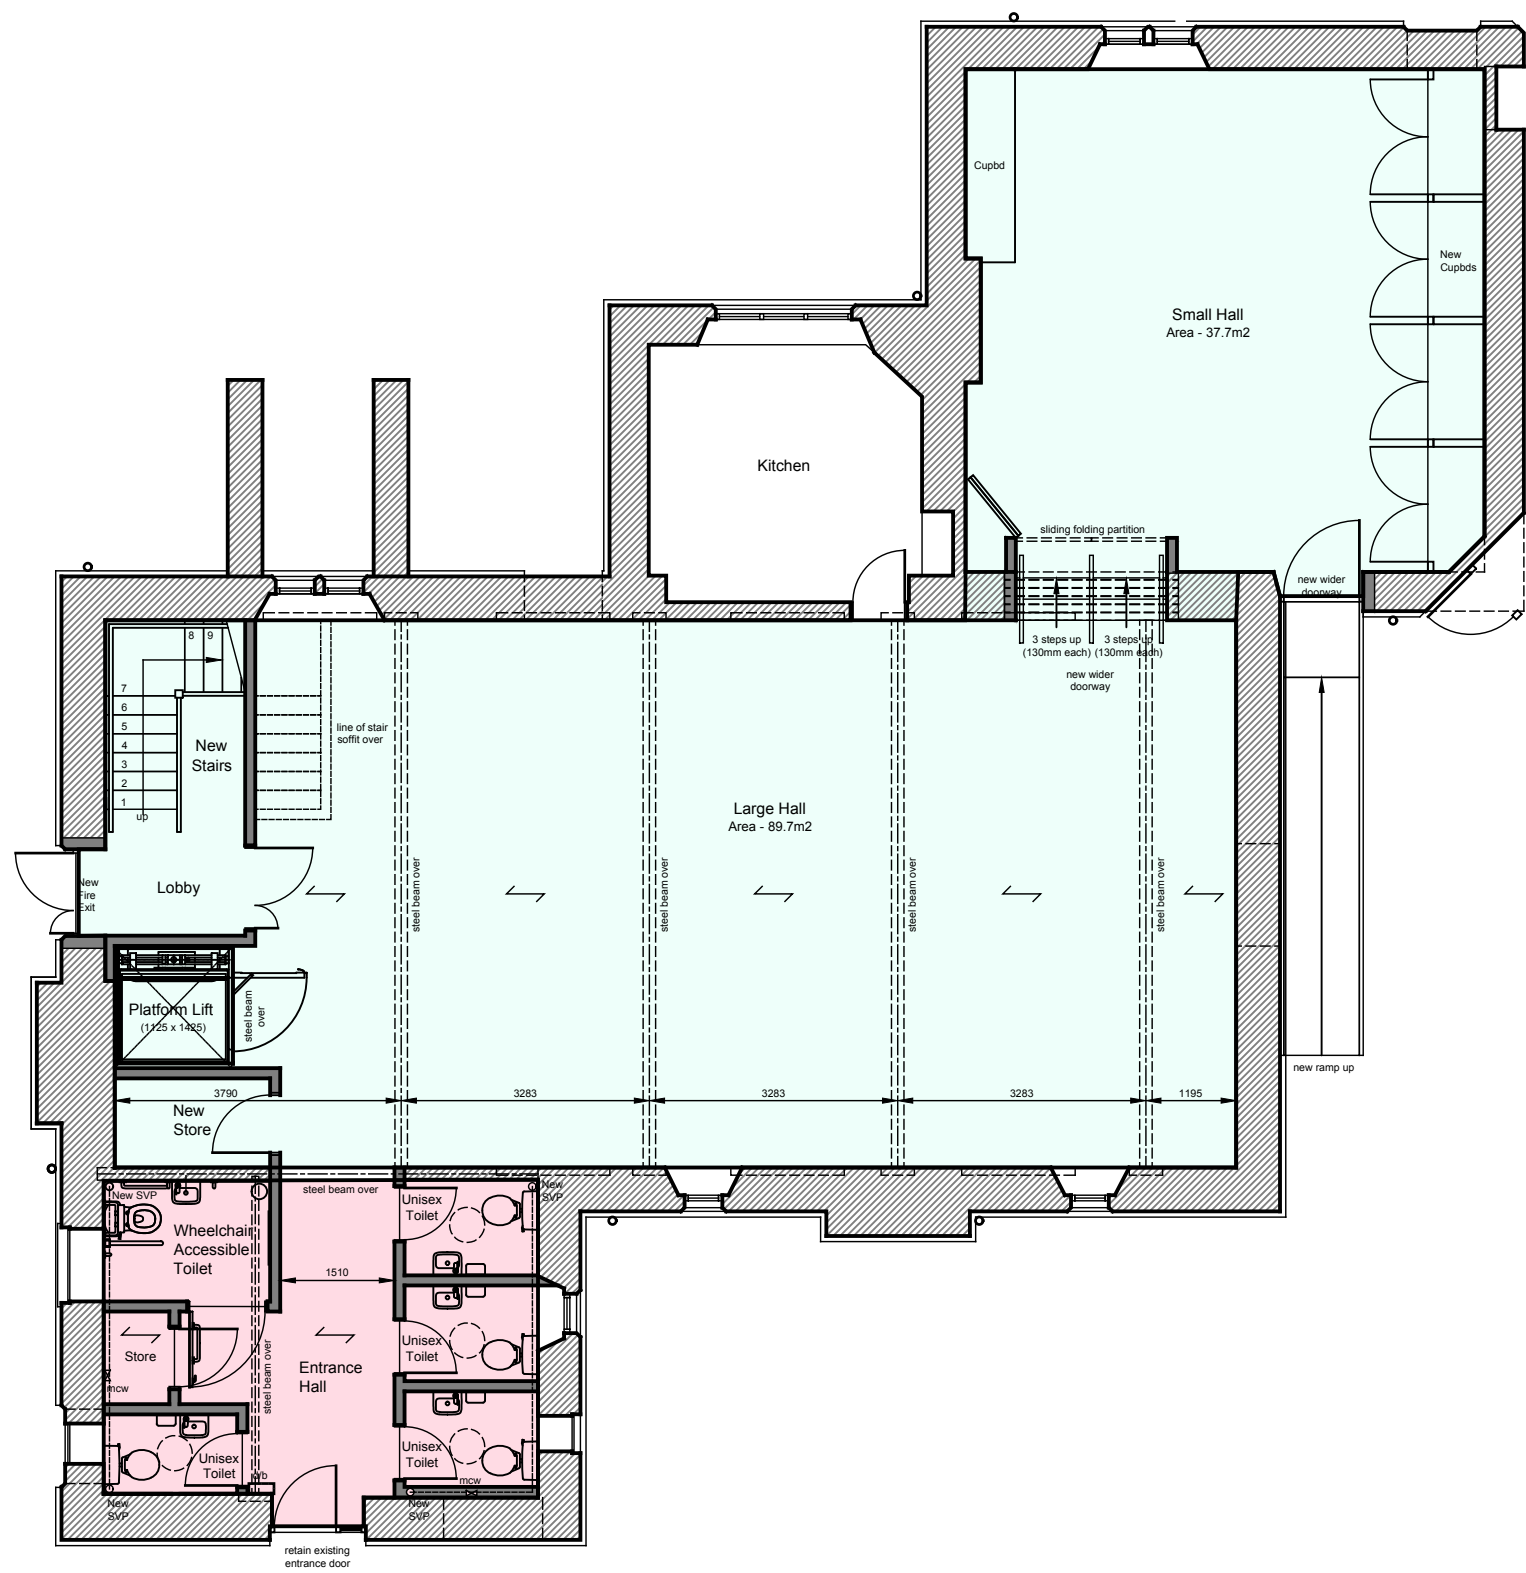


PROPOSED GROUND FLOOR PLAN

- PHASE 1 - TOILET REFURBISHMENT (IMMEDIATE)
- PHASE 2 - MEZZANINE FLOOR, STAIRCASE, LIFT, RE-ROOFING & ASSOCIATED WORKS (DEFERRED, CIRCA 2032)

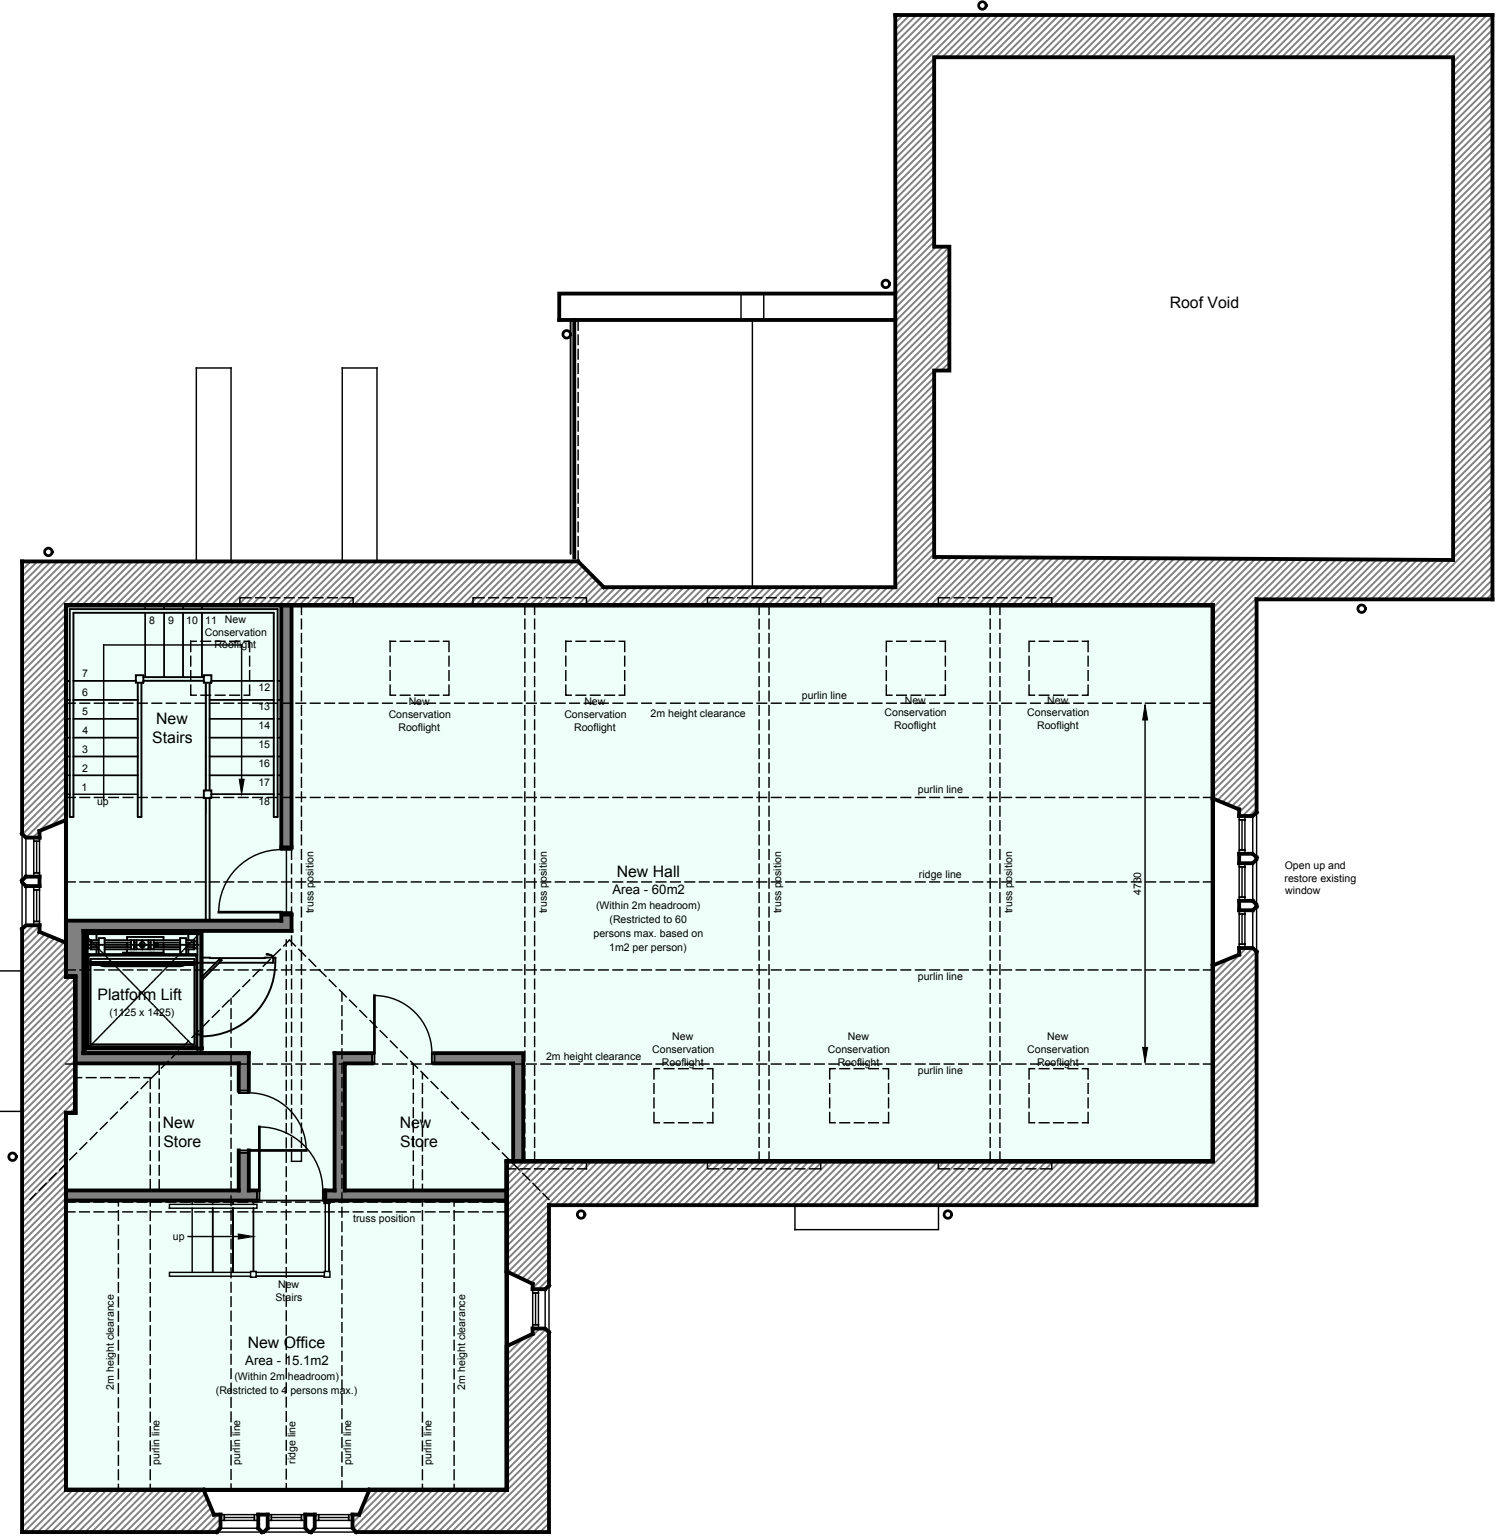

PROPOSED FIRST FLOOR PLAN

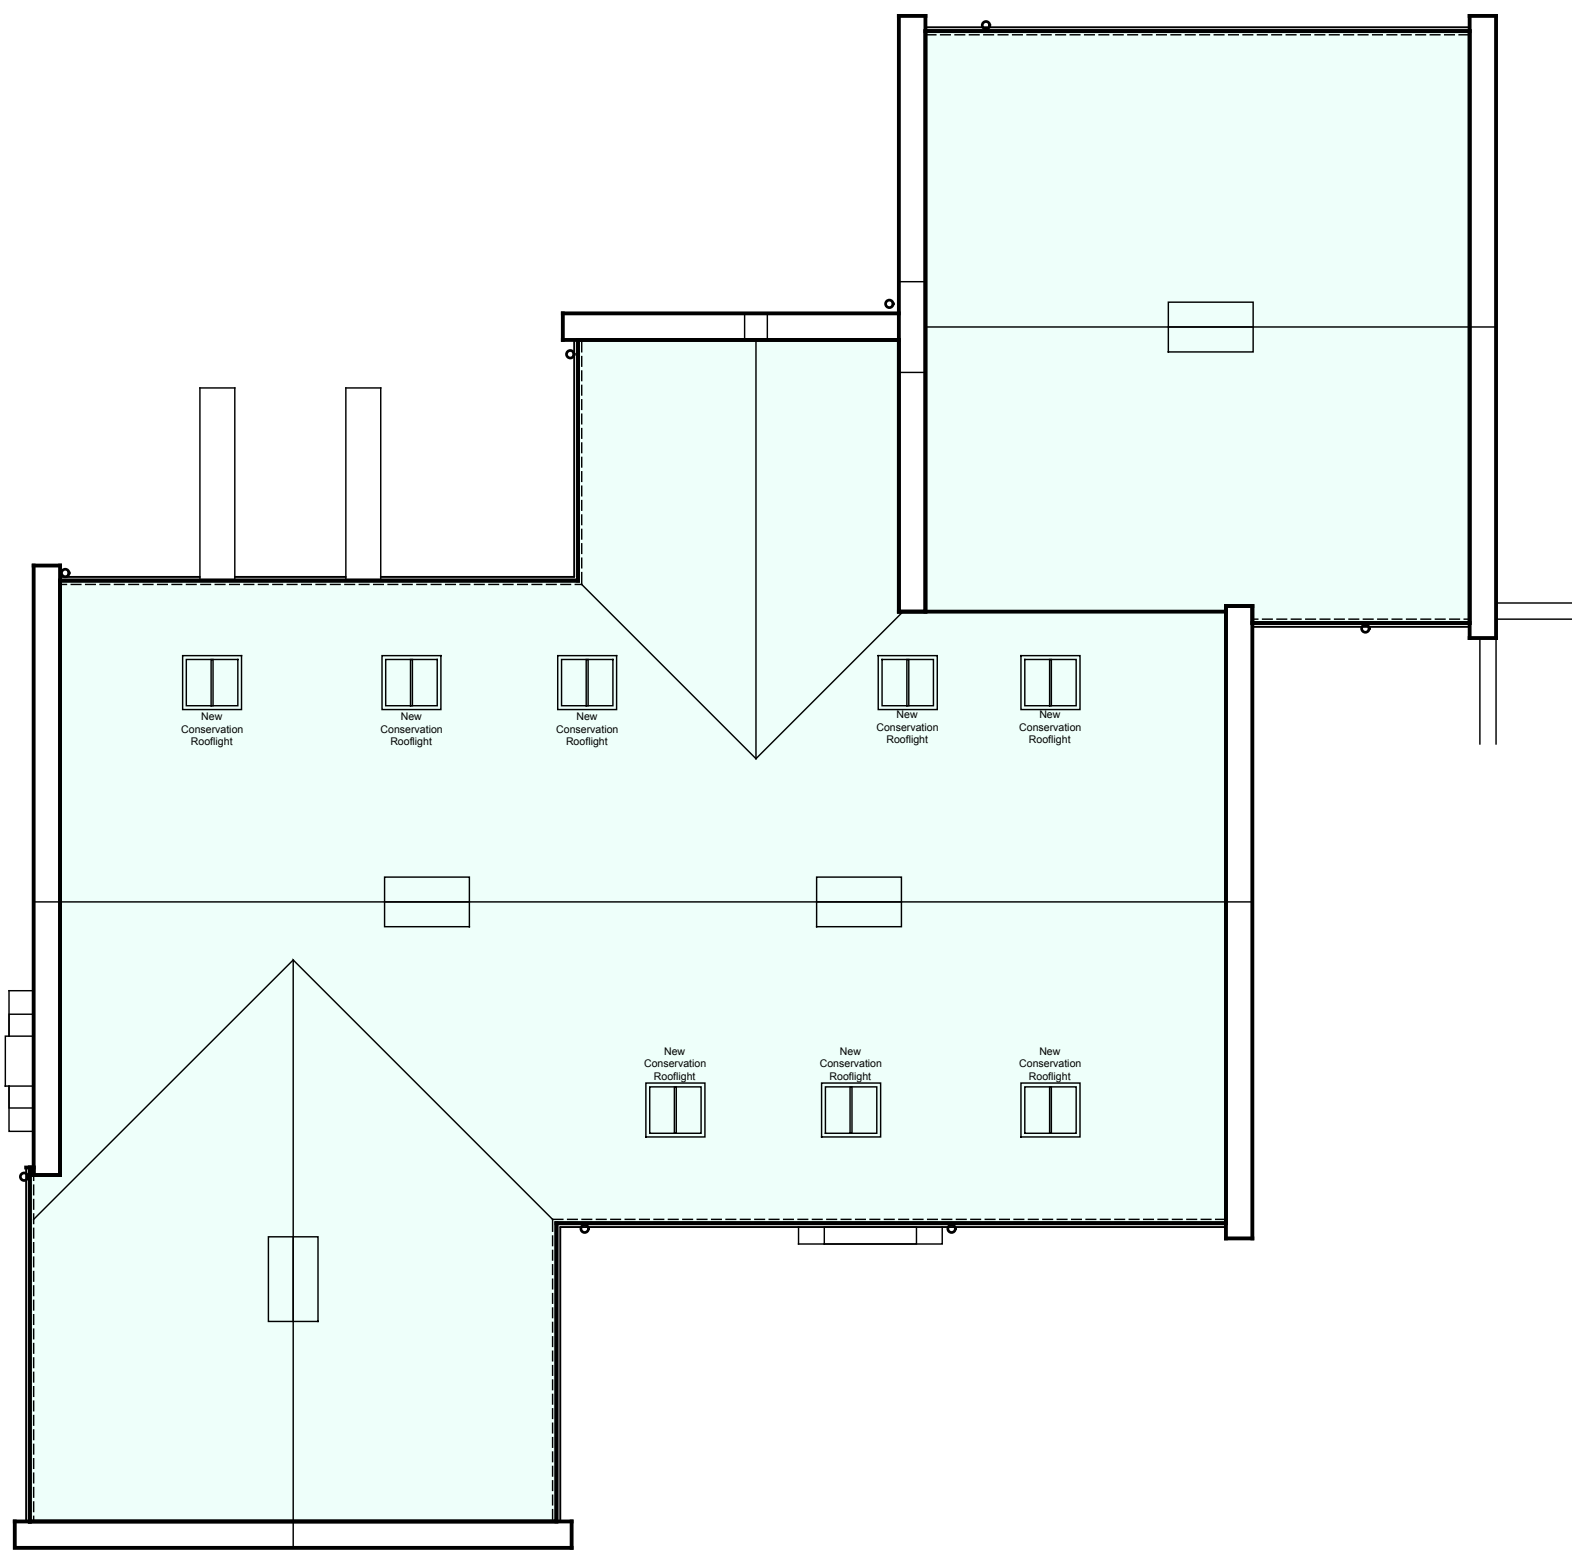

PROPOSED ROOF PLAN

No. Revisions Date

Client
CALNE FREE CHURCH

Project
PROPOSED ALTERATIONS
TO CHURCH HALL
CALNE FREE CHURCH
CHURCH STREET
CALNE SN11 0HS

Drawing Title
PHASING PLAN



DALE ROBERTS DESIGN
ARCHITECTURAL SERVICES

The Studio 22 Brickley Lane Devizes Wiltshire SN10 3BQ	Scale 1:100@A1	Date MAY 26
T 01380 819000 E info@drdesigns.co.uk W www.drdesigns.co.uk	Drawn DR	Checked
Drawing No. 25005 / P116		

