




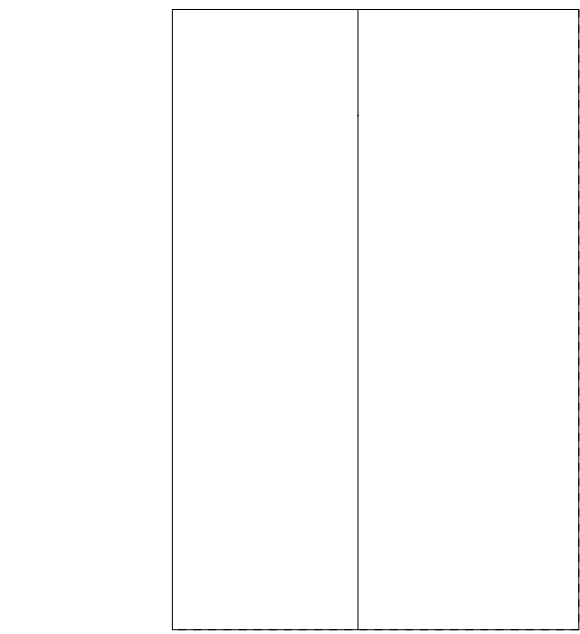

ROOF PLAN 1.100

 

EXISTING GATES AND BOUNDARY
FENCE TO BENTLEY WOOD ACCESS

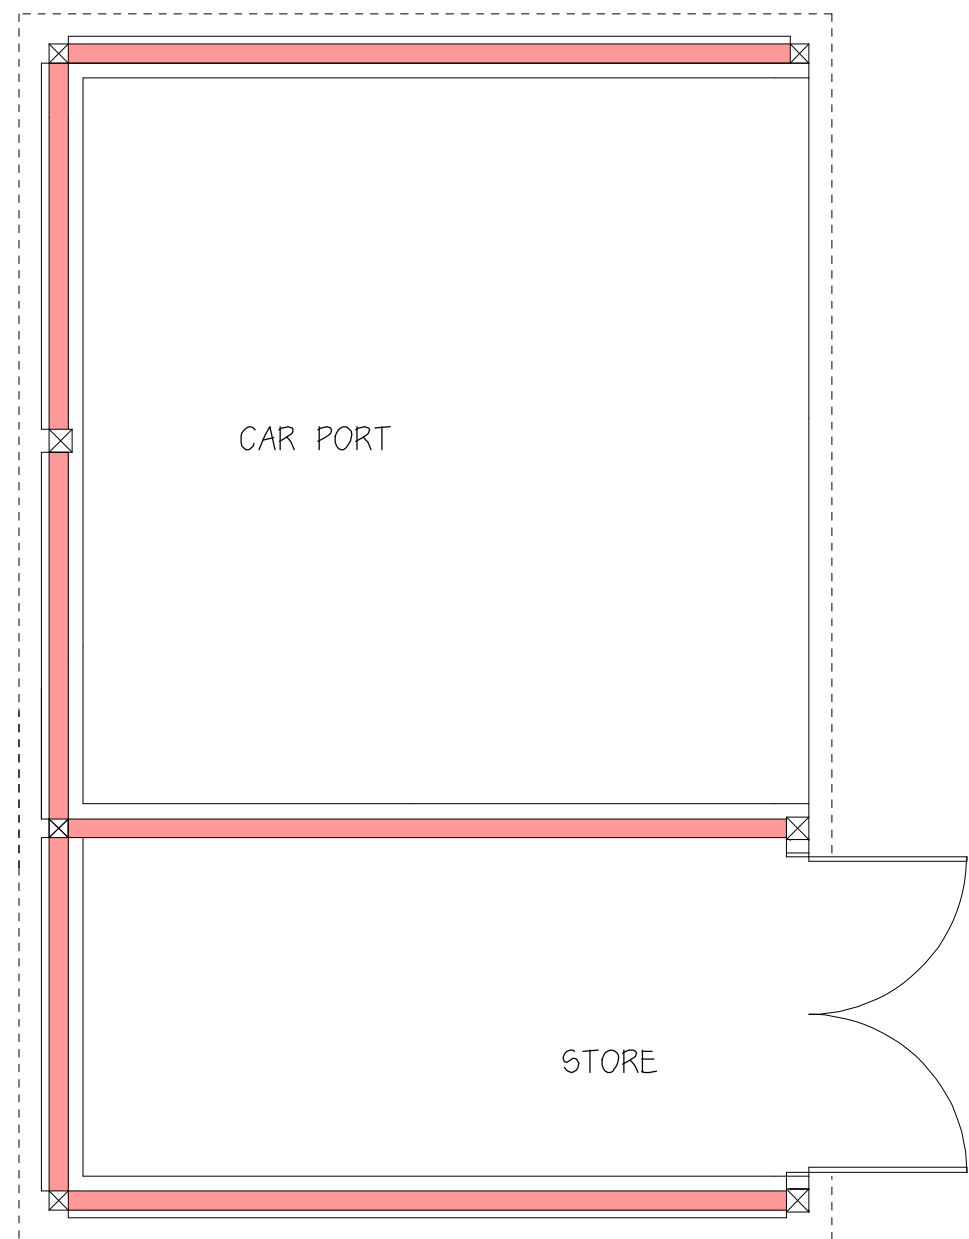


GREENHOUSE

OUTBUILDING


PLAN AT GROUND FLOOR LEVEL



WEST ELEVATION

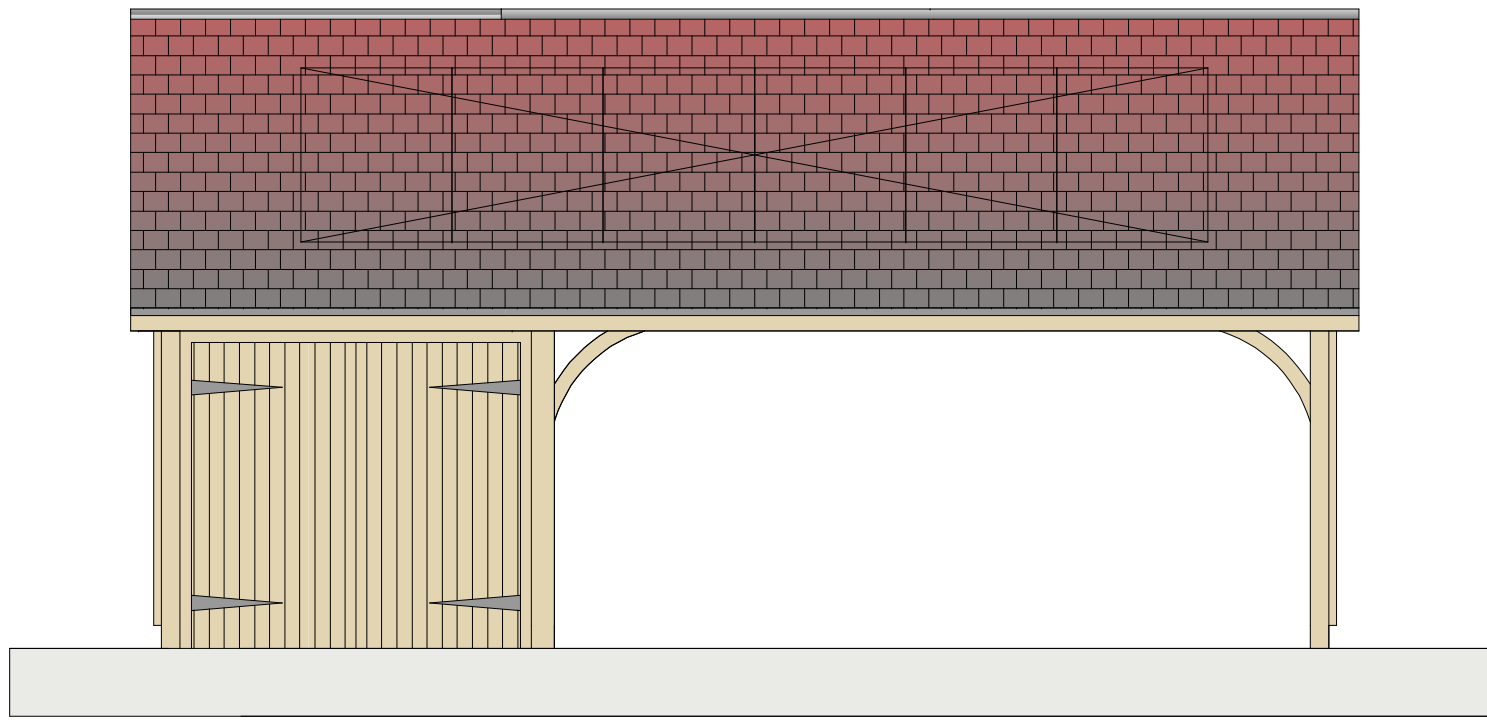


EAST ELEVATION

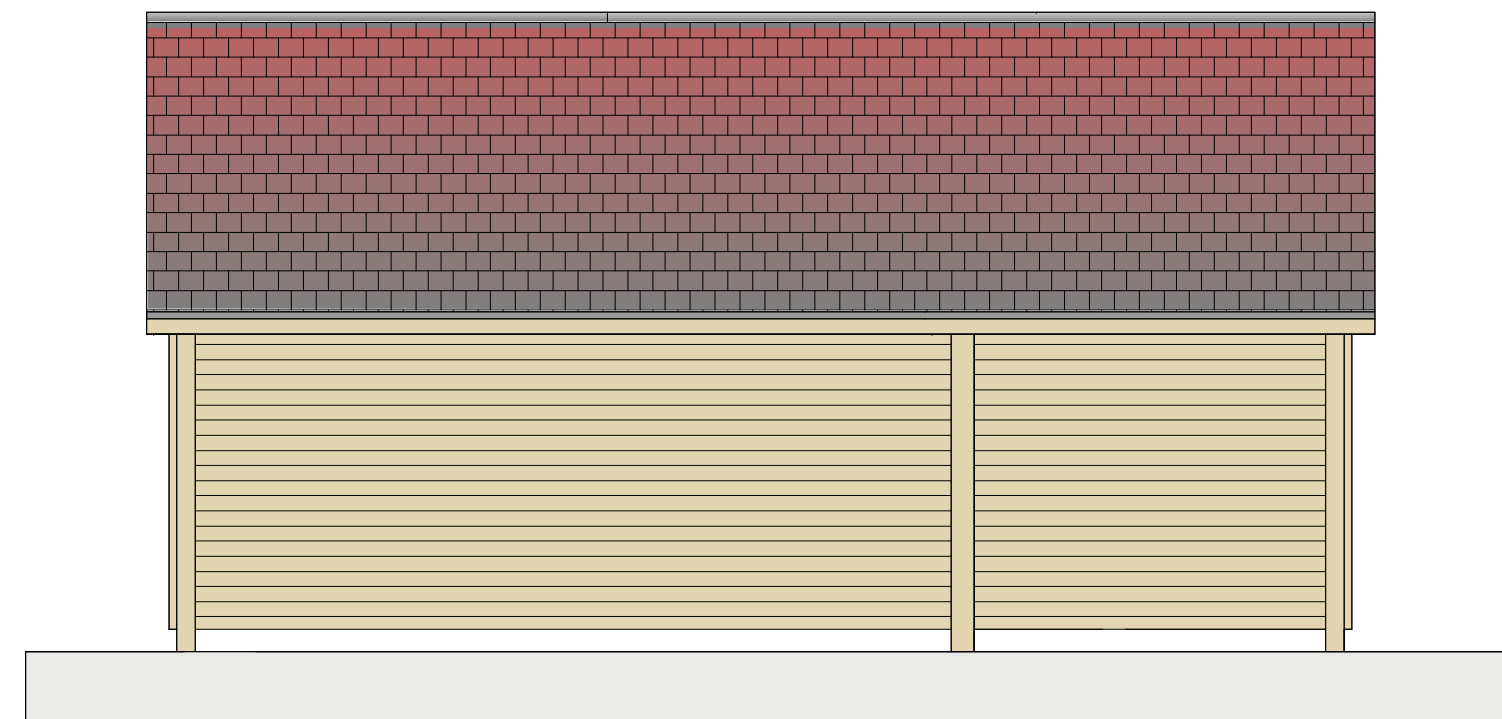


EXTENSION

SOUTH ELEVATION

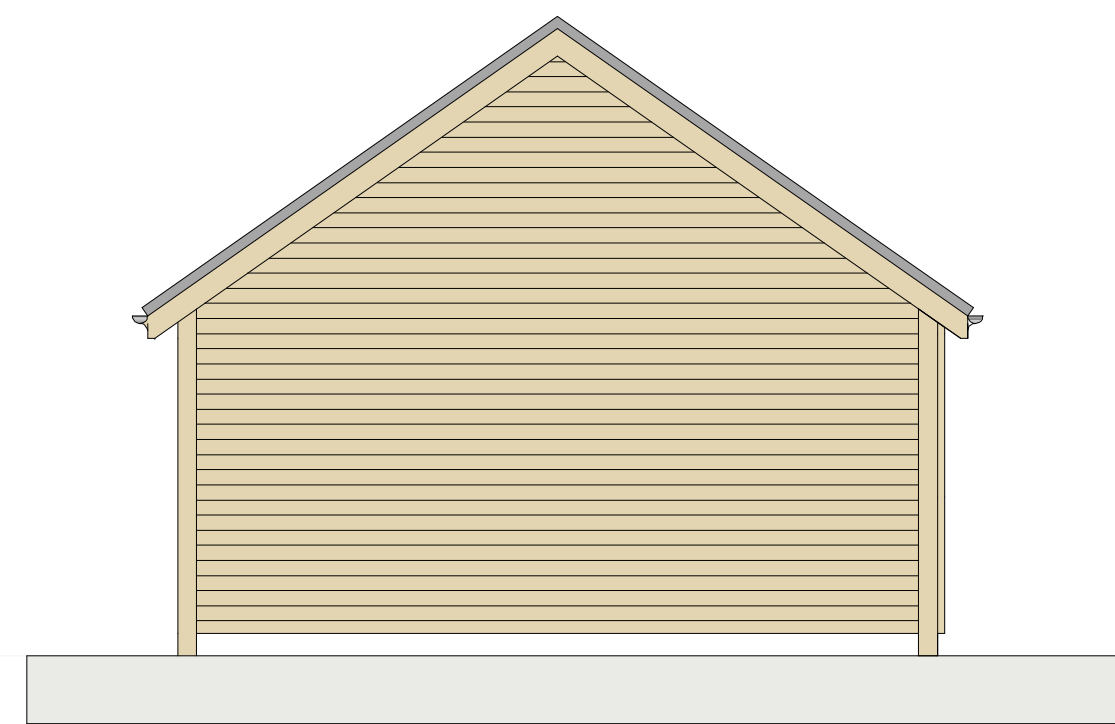

NORTH ELEVATION

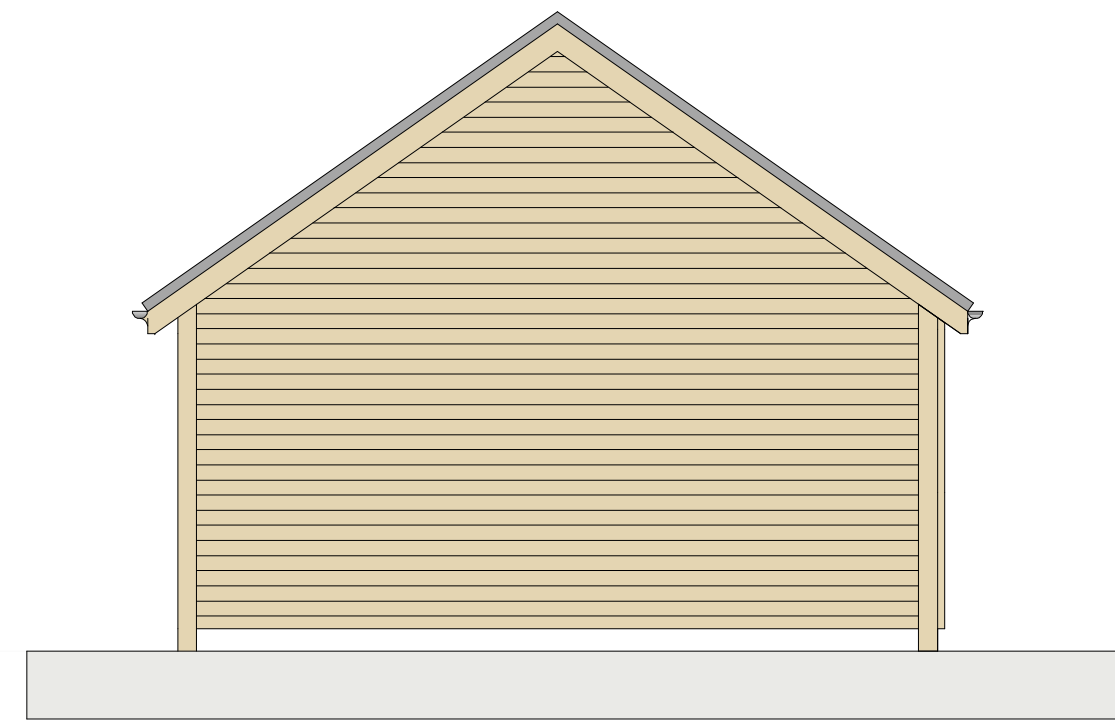

THE OLD LIVERY

LVERN ROAD

DWELLING HOUSE

GARAGE AND STORE

OUTBUILDING

GREENHOUSE

NEW CAR PORT

ACCESS TO BENTLEY WOOD

BLOCK PLAN 1.200



MR & MRS M REGAN

proposed development

at

the old livery

livery road

winterslow

CAR PORT

scale 1.50 date jan 2026

drawing no Rw/p/03

MATERIALS

CLAY TILE ROOF TO MATCH EXISTING
WITH SOLAR PANELS

OAK FRAME ON BRICK PLINTH

TIMBER WEATHER BOARD CLADDING