


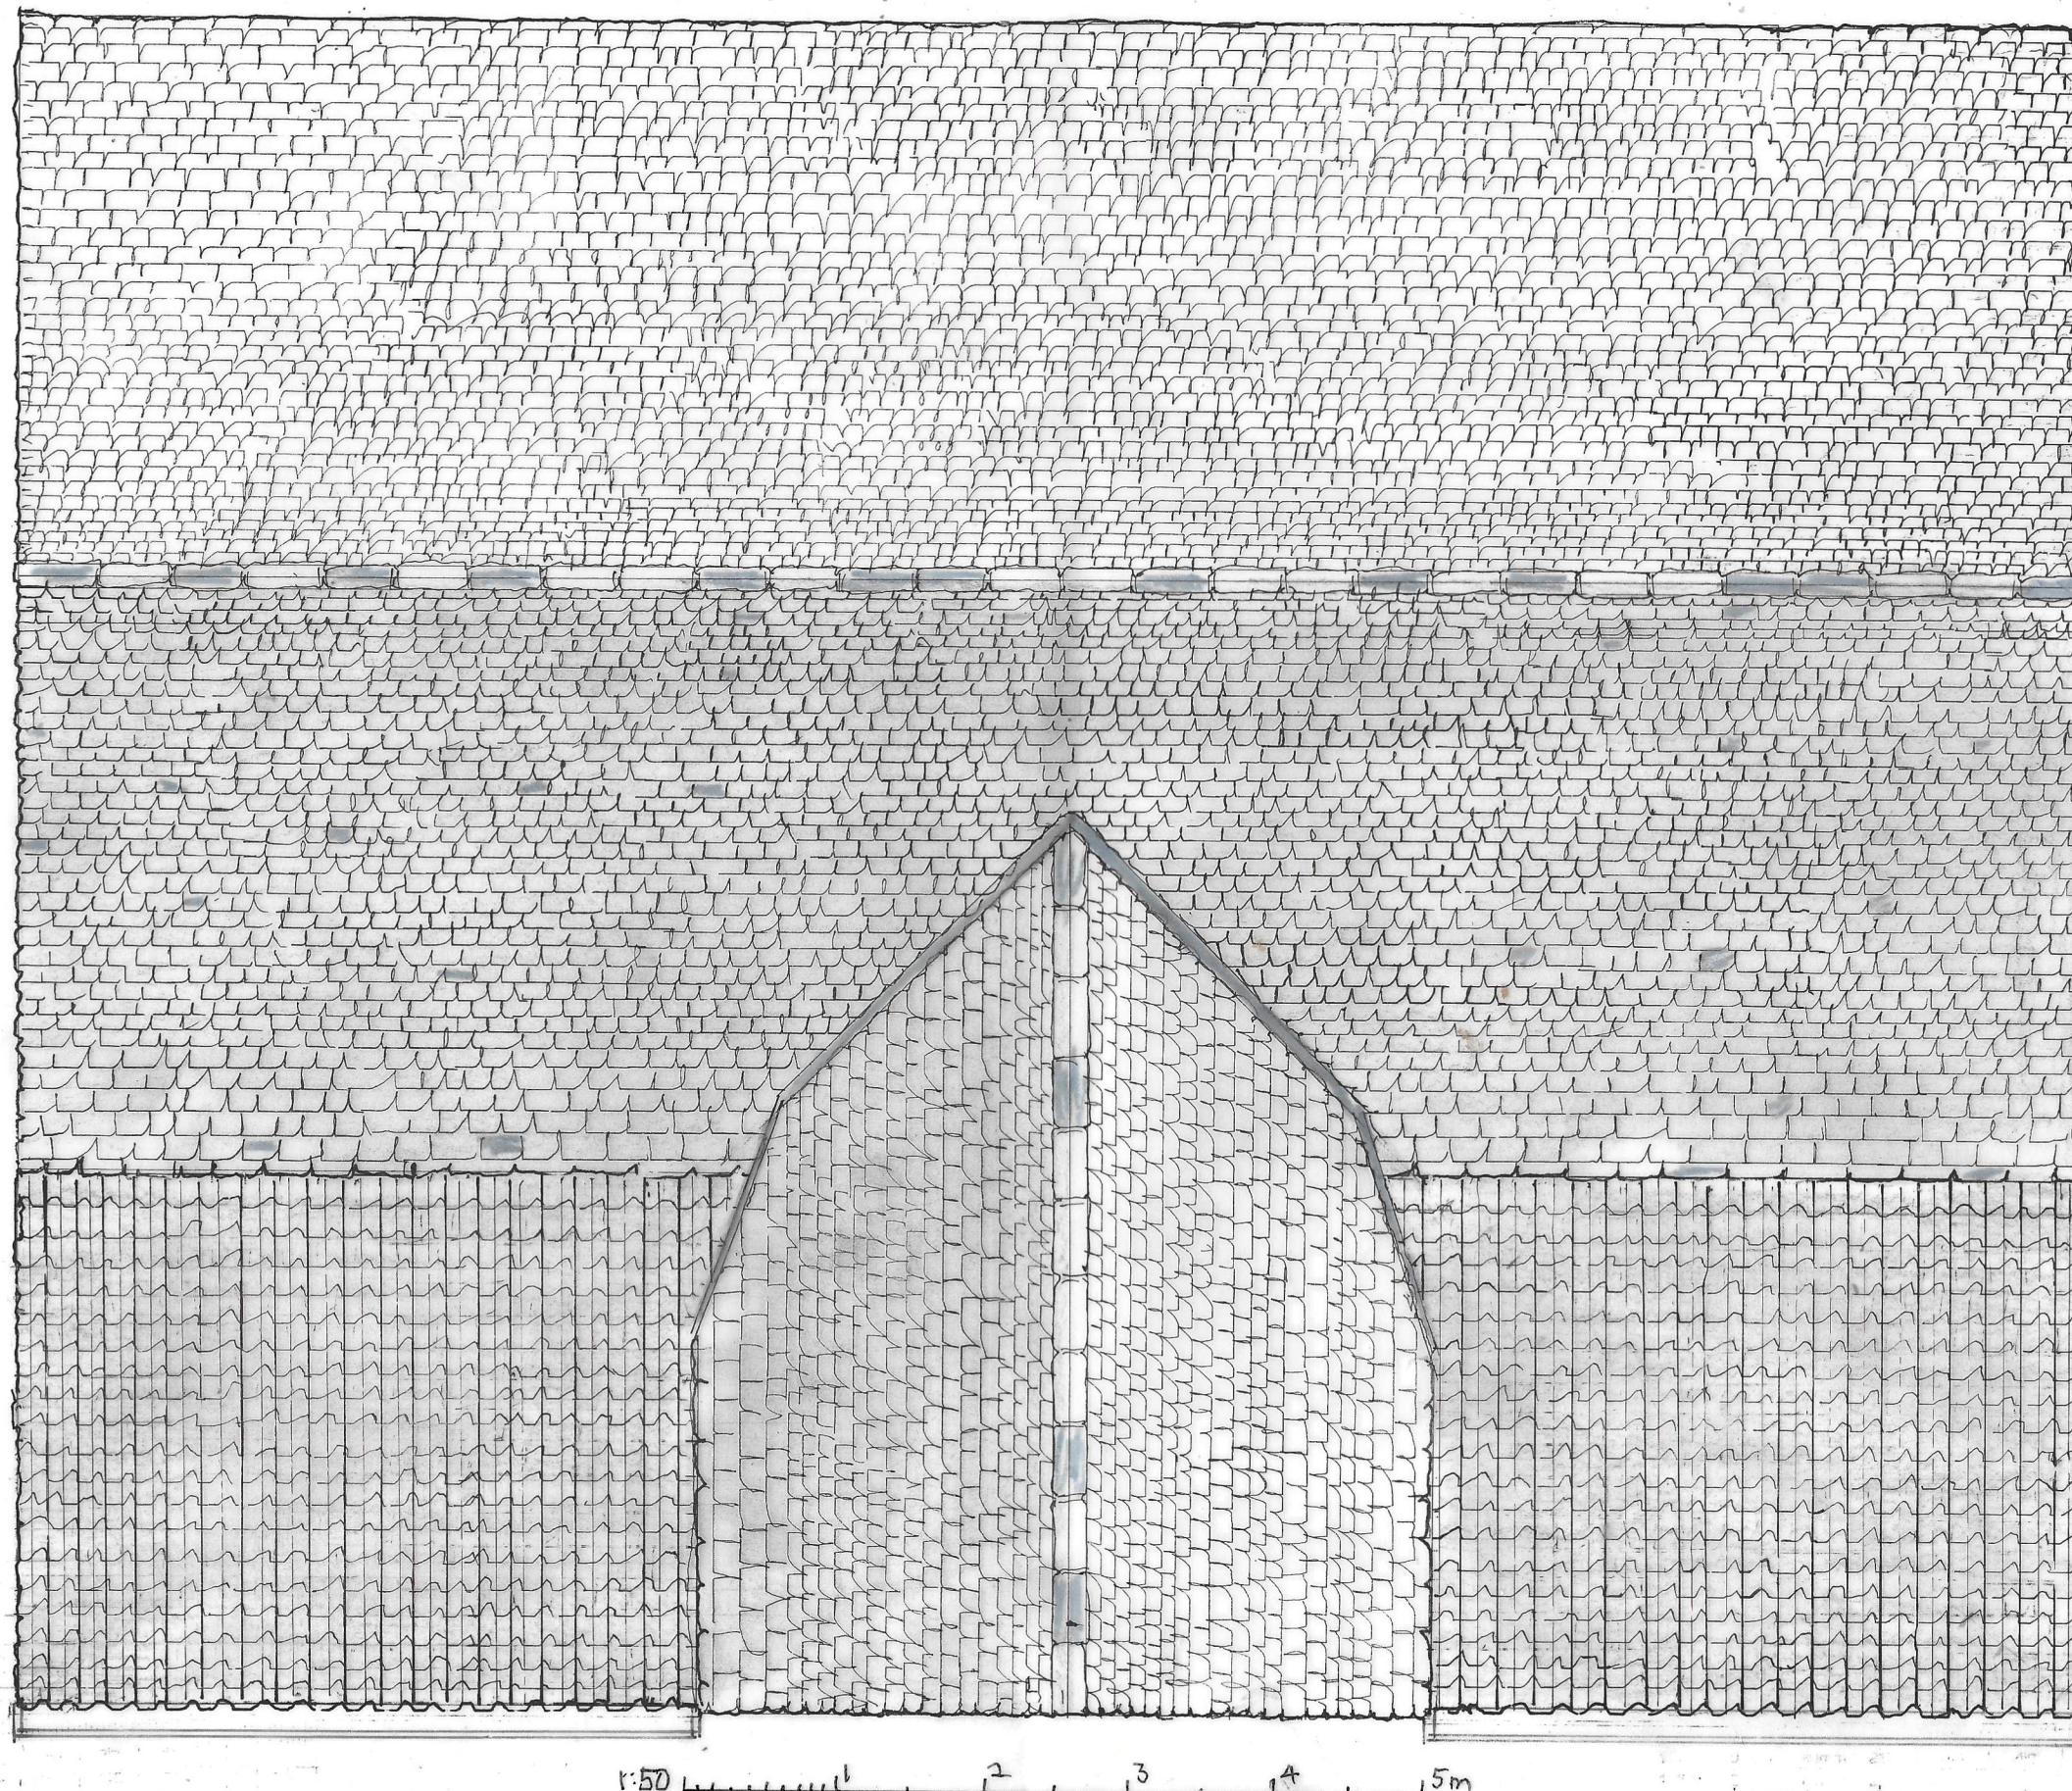

Existing main roof and western wing are finished with natural stone tile/slate. W. Wing structure to be stabilised from within and both sections of roof are in sufficiently stable condition to require only minor areas being repaired with natural stone tiles over treated battens to match exy in all respects

Exg. terracotta profiled tiles have been re-installed as roof structure is adequate

P.V.C. gutters replaced with oak (3209/B/10/B) for detail

BOLINGBROKE DESIGN

6 The Slipway, Staverton, BA14 8UP
Mobile 07860 491800

bolingbroke.design@gmail.com

LEGEND:-

NOTES:

A-Various Tiles

© All copyright Reserved 2025

Client

Peter Hood

Job Title

Barn at Beanacre Manor
Beanacre, SN12 7PT

Scale

1:50

Drawn by

Date Aug 2025

Drawing Title Main Barn
Proposed Roof Plan

Drg No.

3209/B/17

Rev

1