




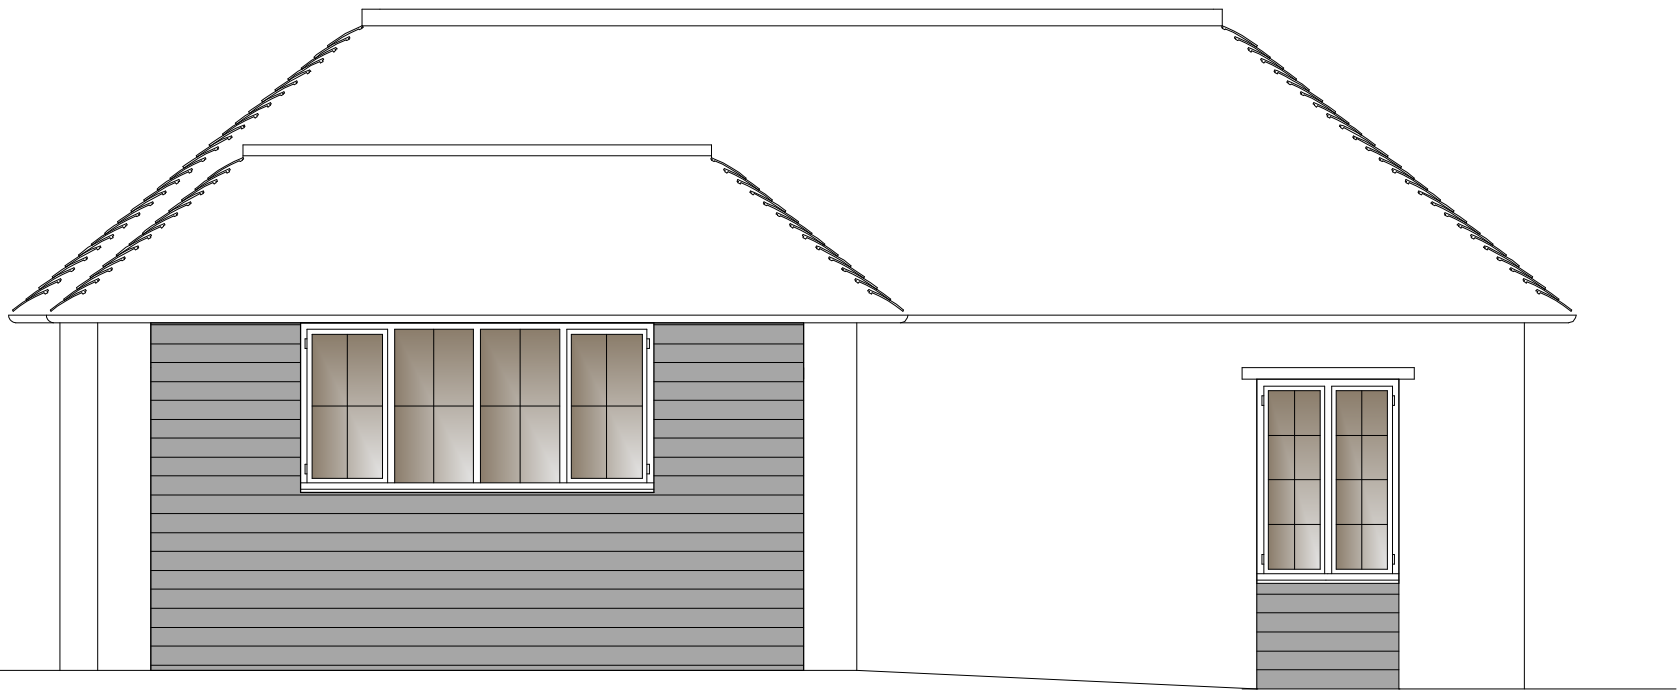


NORTH ELEVATION

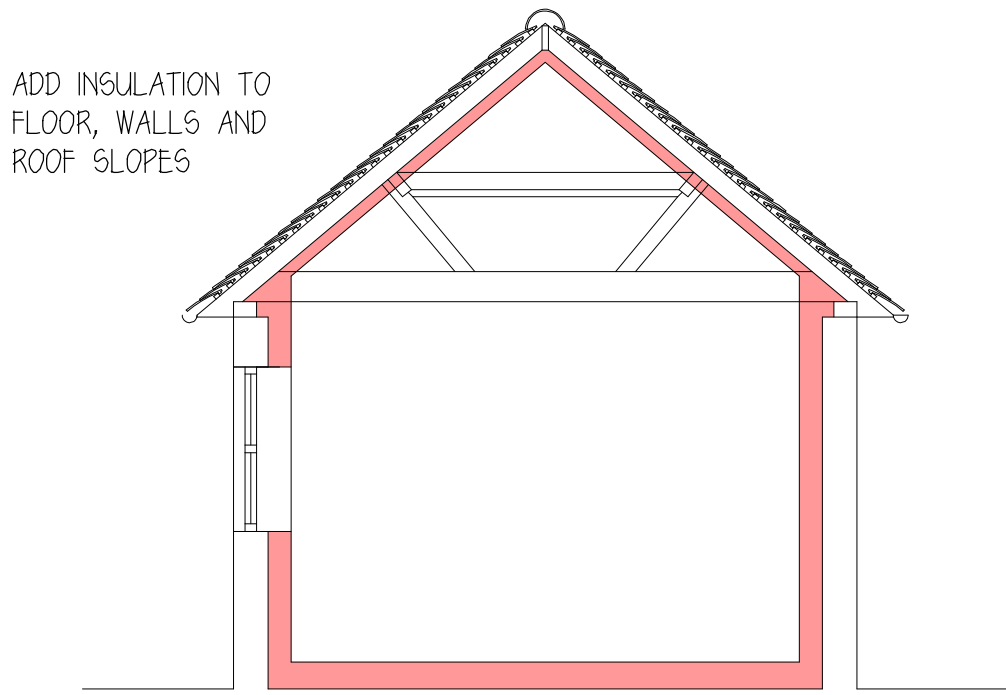

TYPICAL SECTION

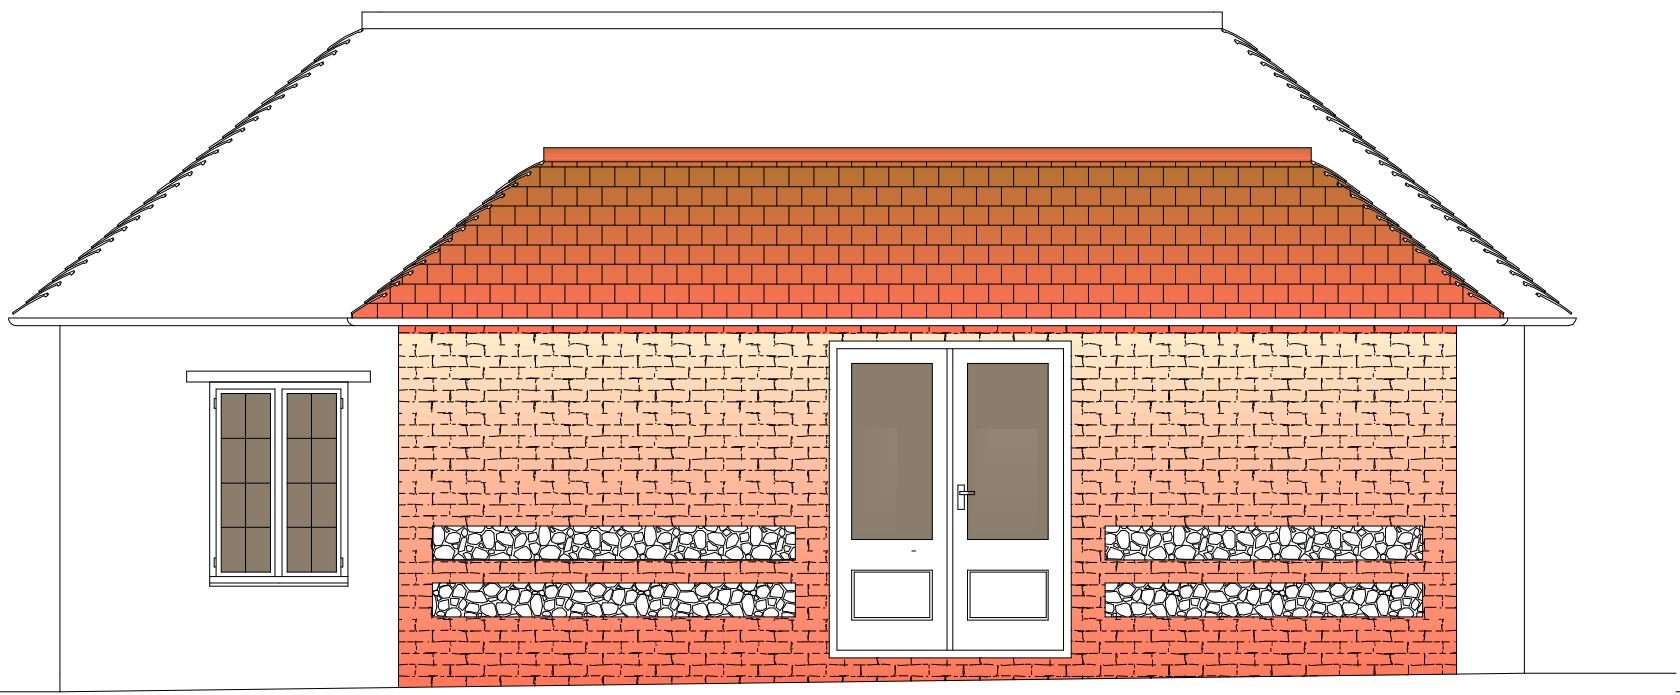

SOUTH ELEVATION

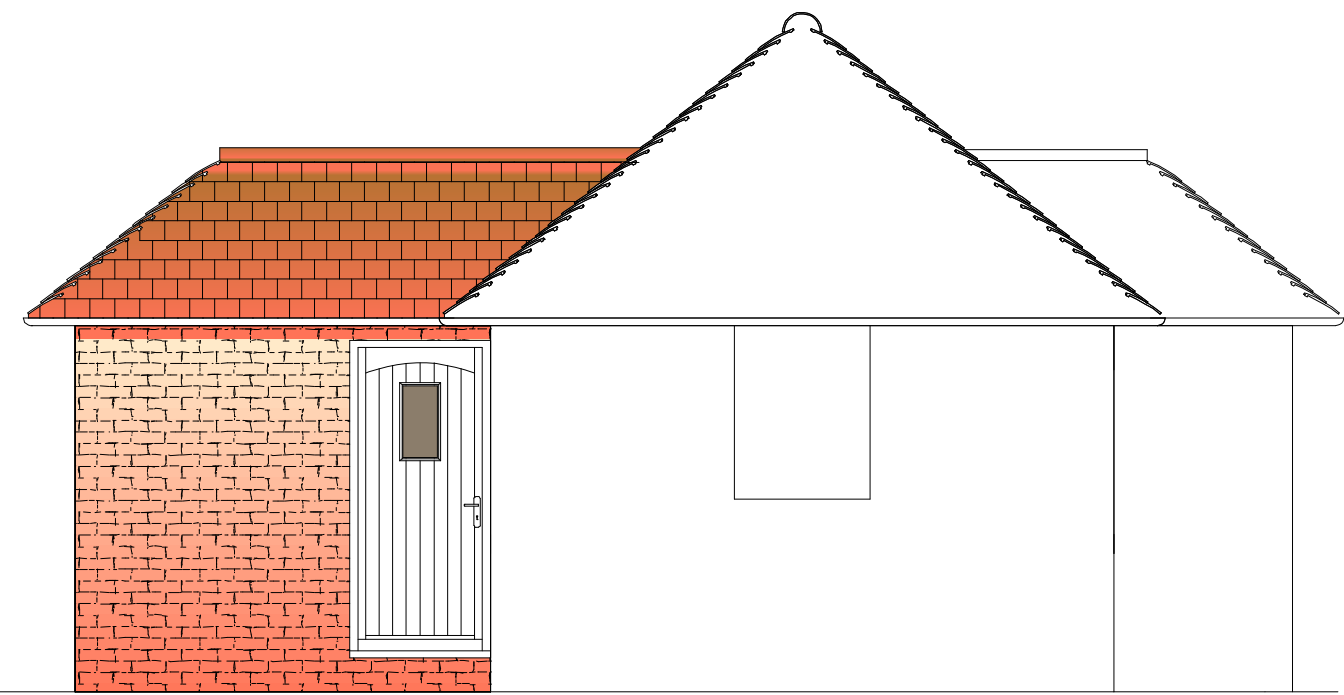

EAST ELEVATION


MATERIALS

CLAY TILE AND LEAD EFFECT POLYROOF TO MATCH EXISTING


RED FACING BRICK WITH NATURAL FLINT PANELS TO MATCH

WHITE HEIRTAGH STYLE WHITE POWDER COAT WINDOWS TO MATCH EXISTING

DOUGLAS FIR WEATHERBOARD TO MATCH EXISTING

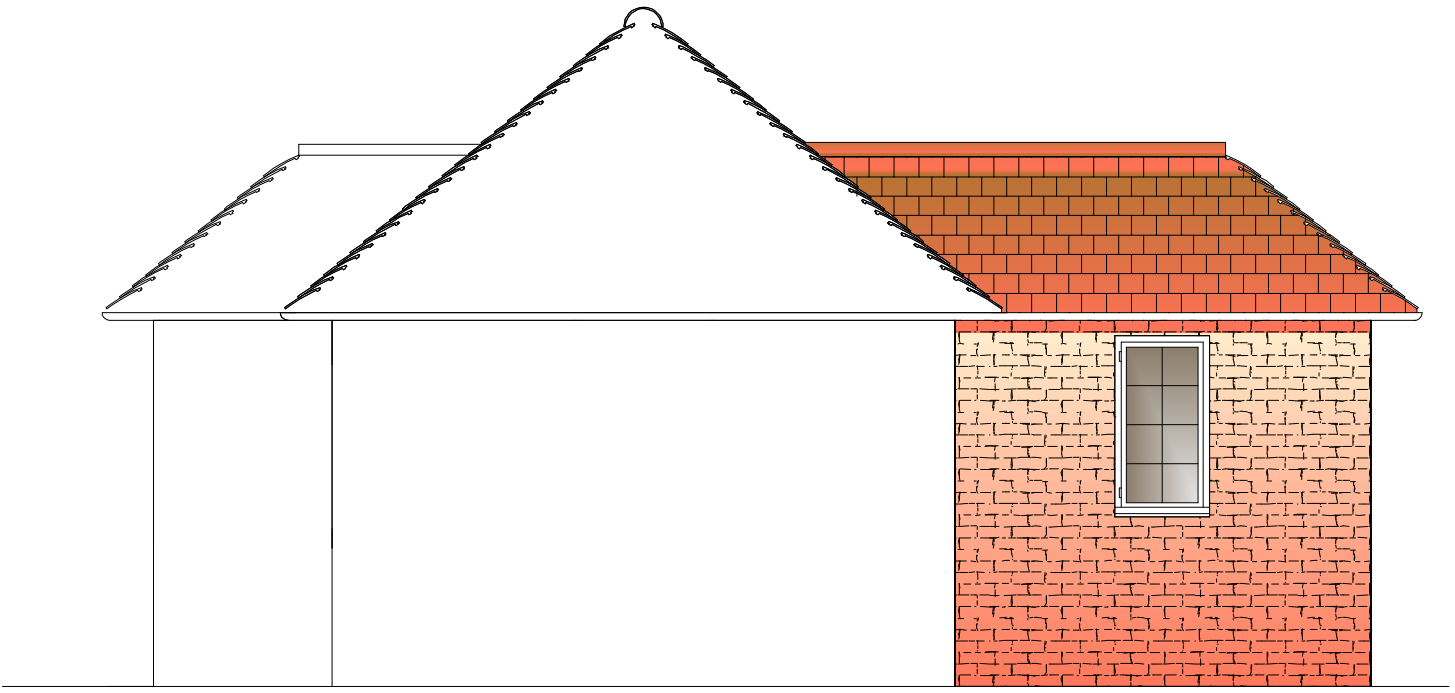

EAST ELEVATION

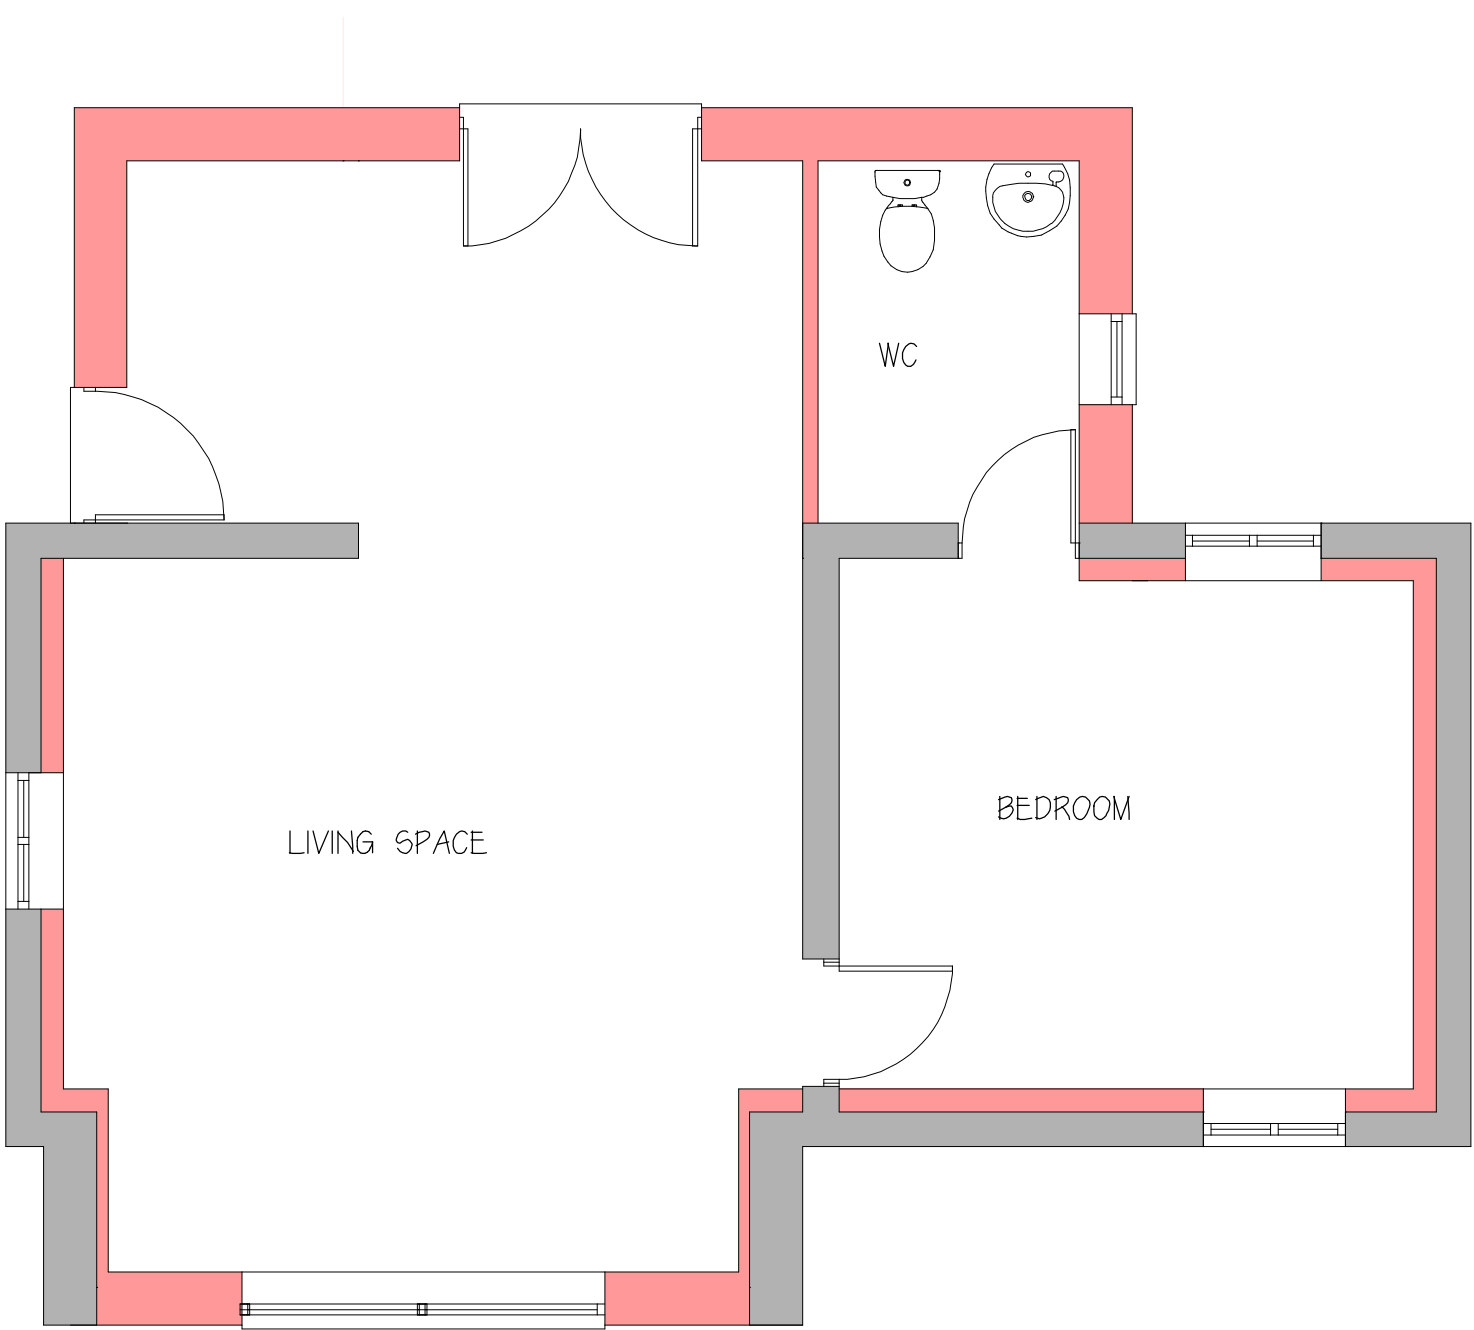

PLAN AT GROUND FLOOR LEVEL

MR & MRS M REGAN

proposed development

at

the old livery

livery road

winterslow

PLANS AS PROPOSED

scale 1:50 date jan 2026

drawing no Rw/p/02